


 George and Co.

Proposed housing development
at
Plymouth House,
Merthyr Tydfil

592.06	SECTION A-A		
planning application	1:100@A1	March '19	SG
1st Floor Woodfired Studios 62 High St Merthyr Tydfil CF37 8DE 07830328652 hello@georgeandco.studio www.georgeandco.studio			
DO NOT SCALE THIS DRAWING			©George and Co.

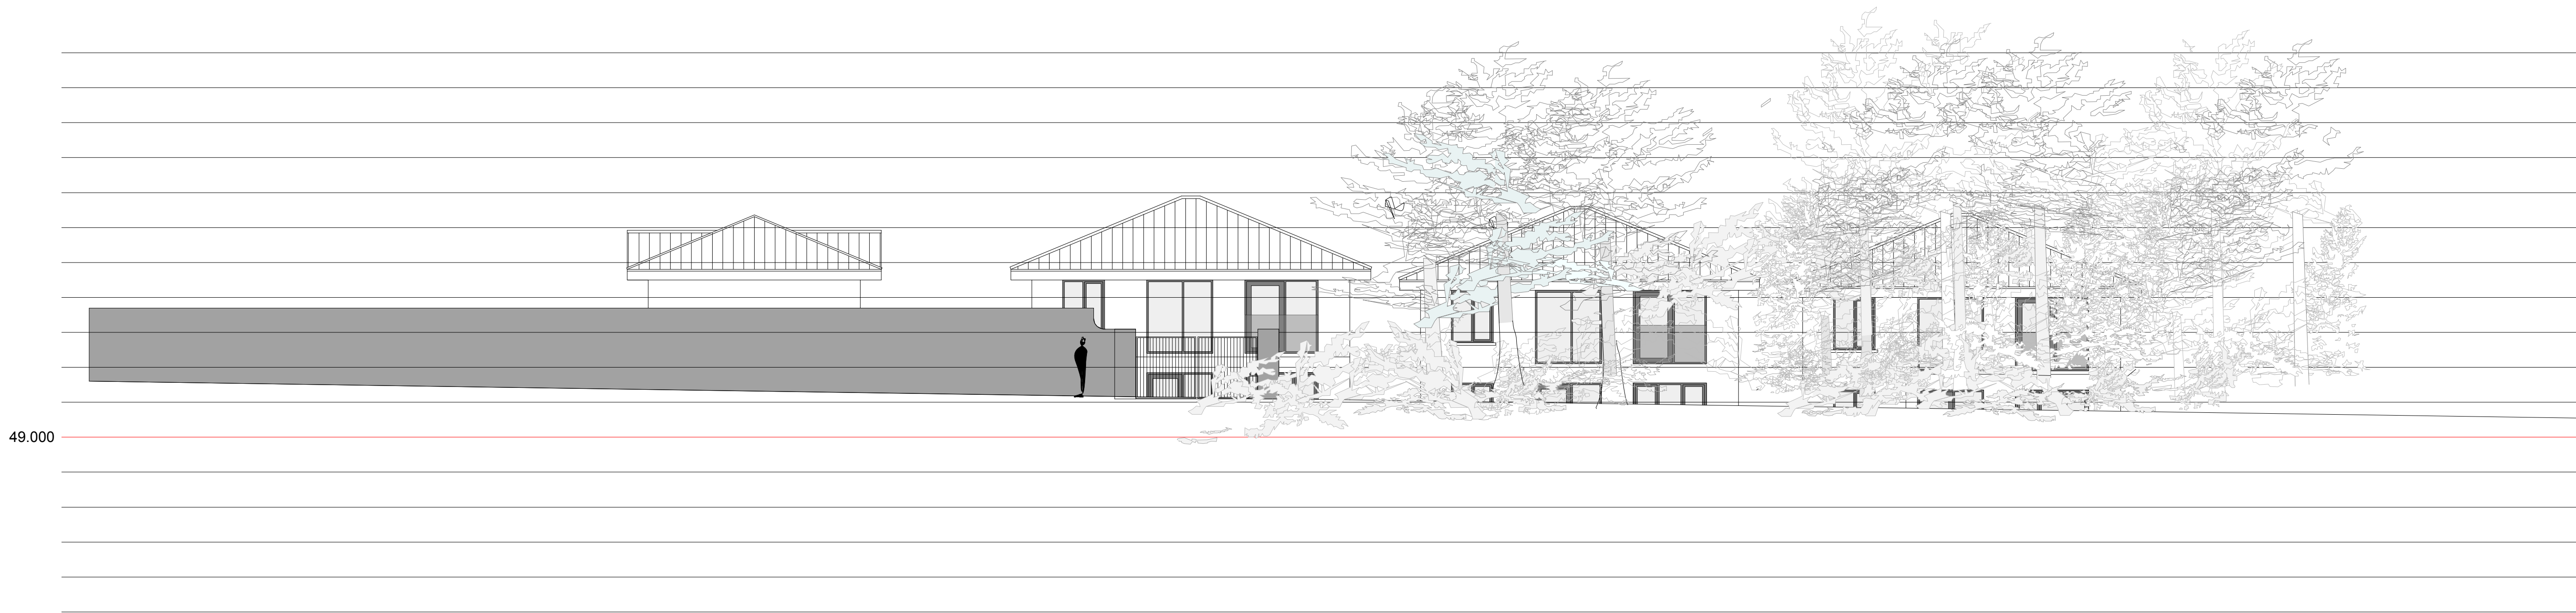

STREET SCENE OUTSIDE SIDE