


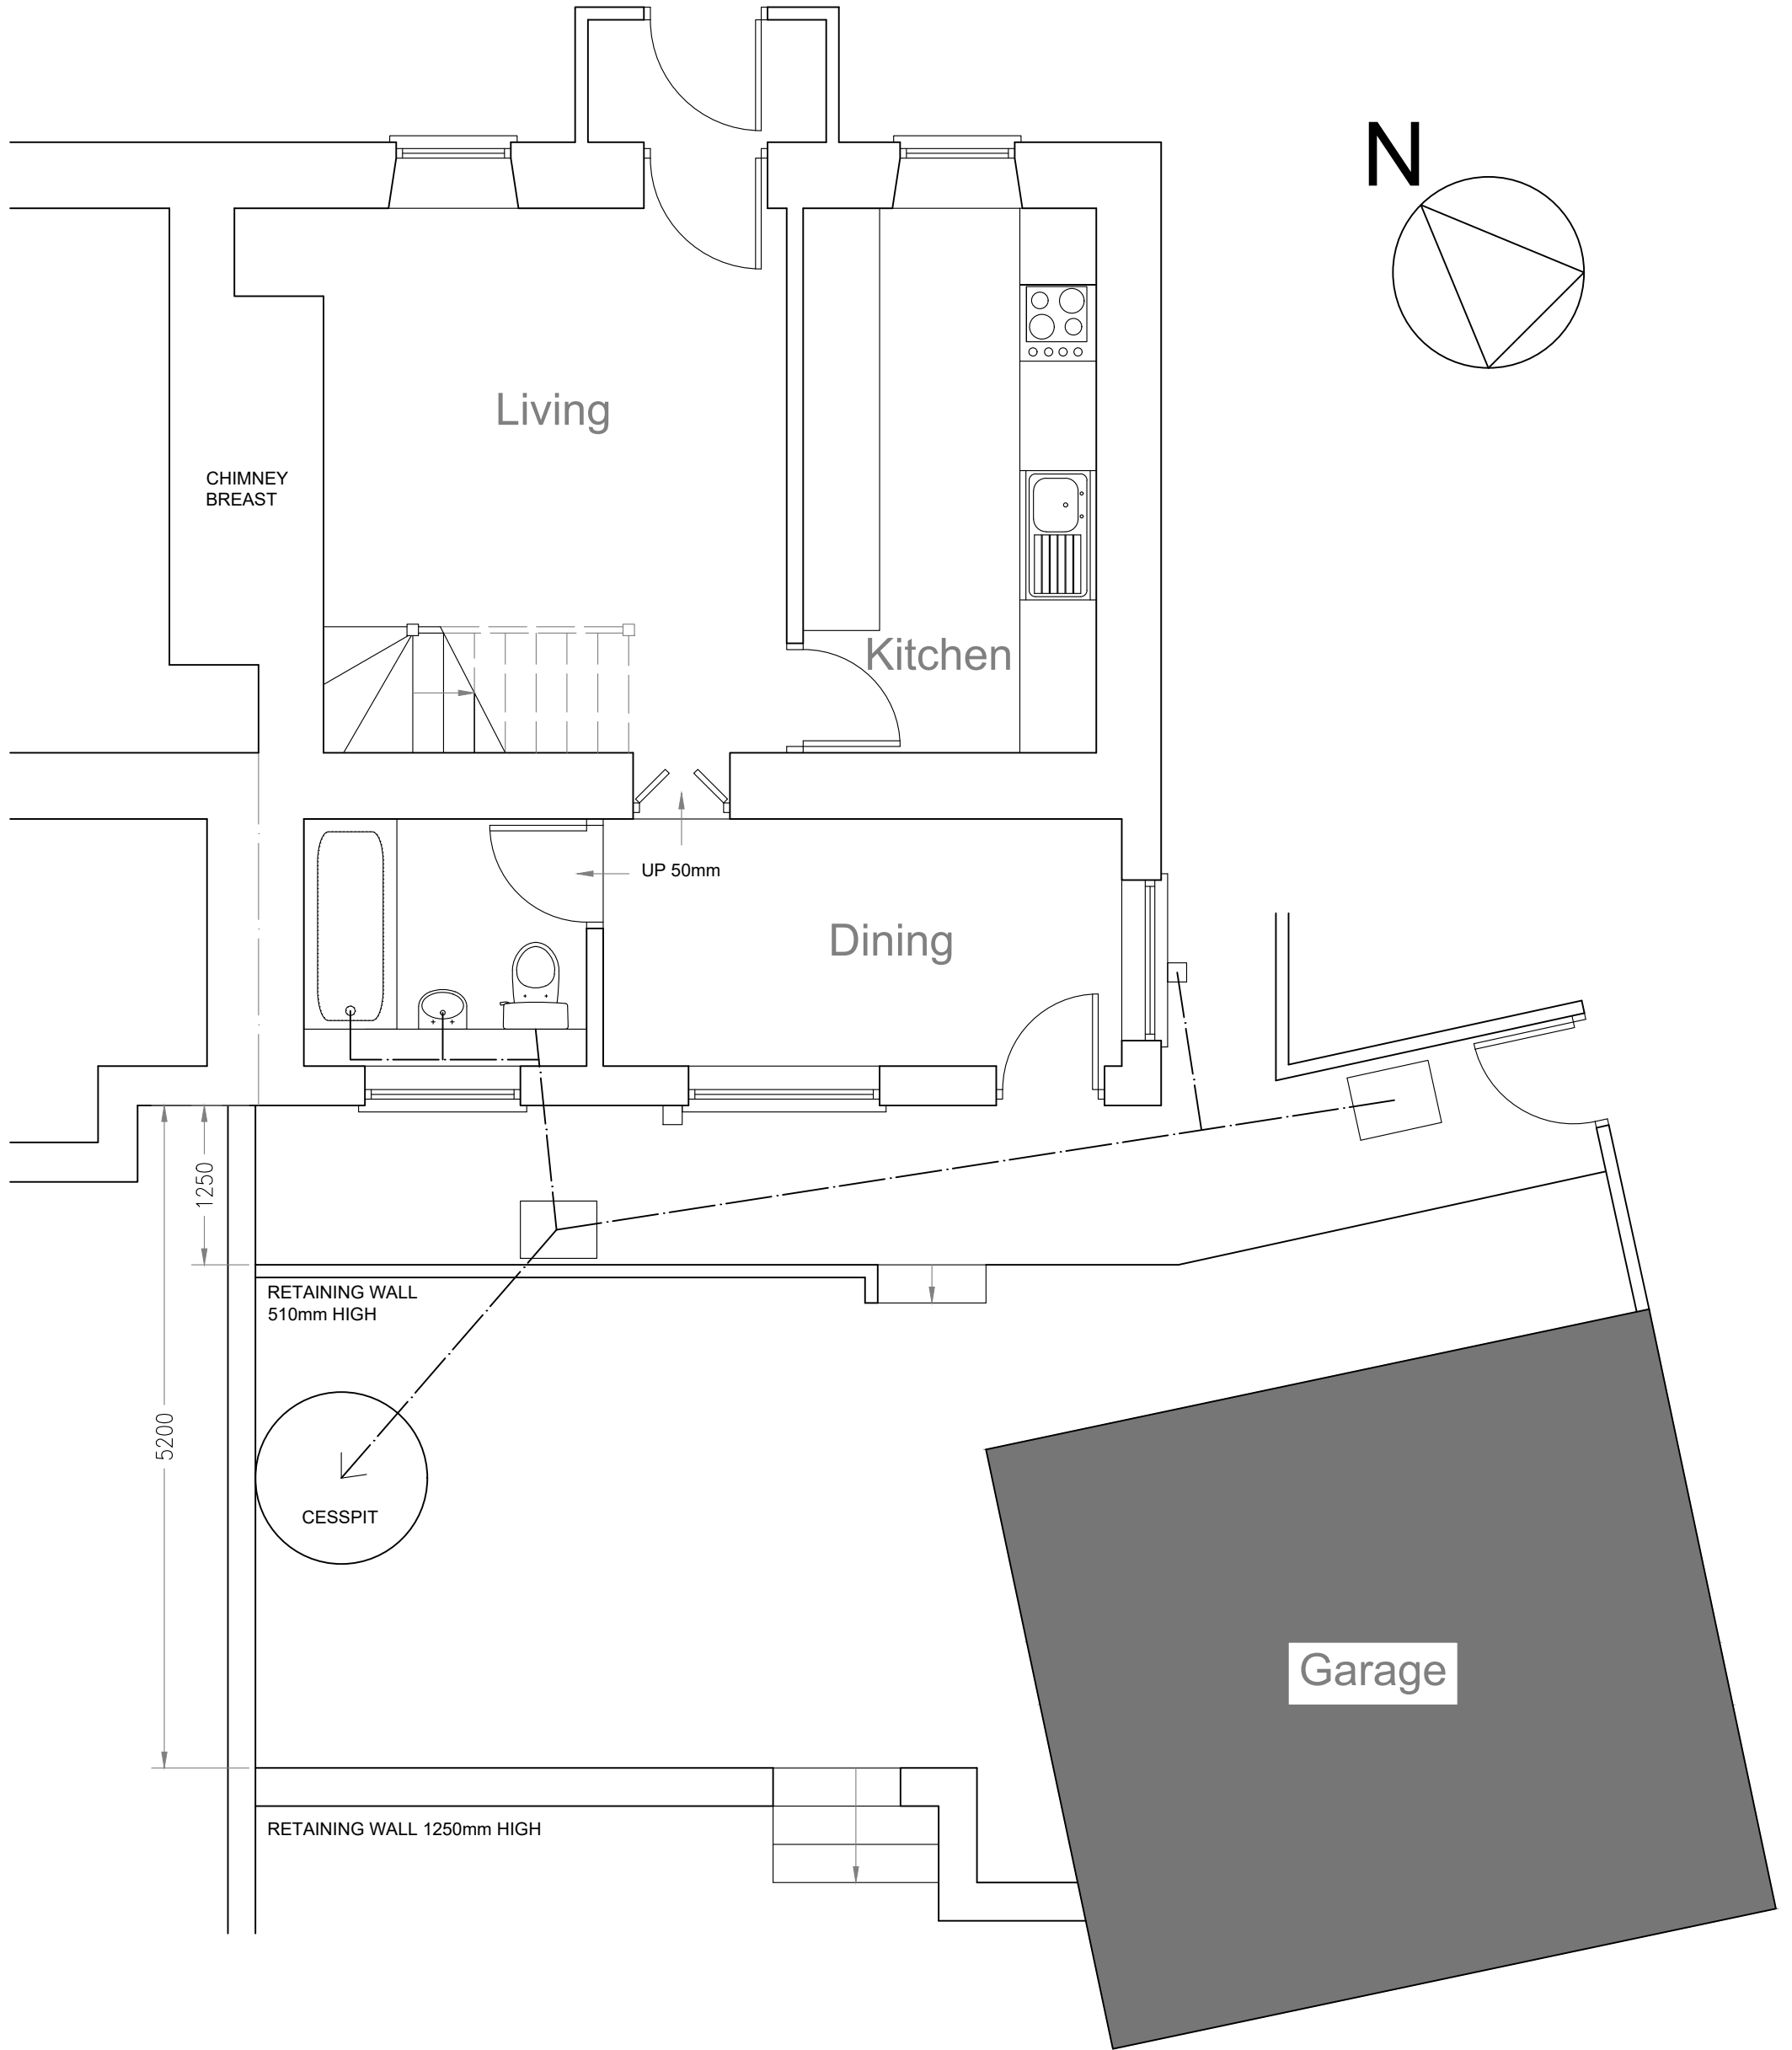

2 Perthgleision Bridge
Aberfan CF48 4PP

EXISTING GROUND FLOOR
1:50@A3

September 2015 Dwg 1

Drawn by Ian Robertson
Architecture IR
mail@architectureir.co.uk
M: 07786 367825