


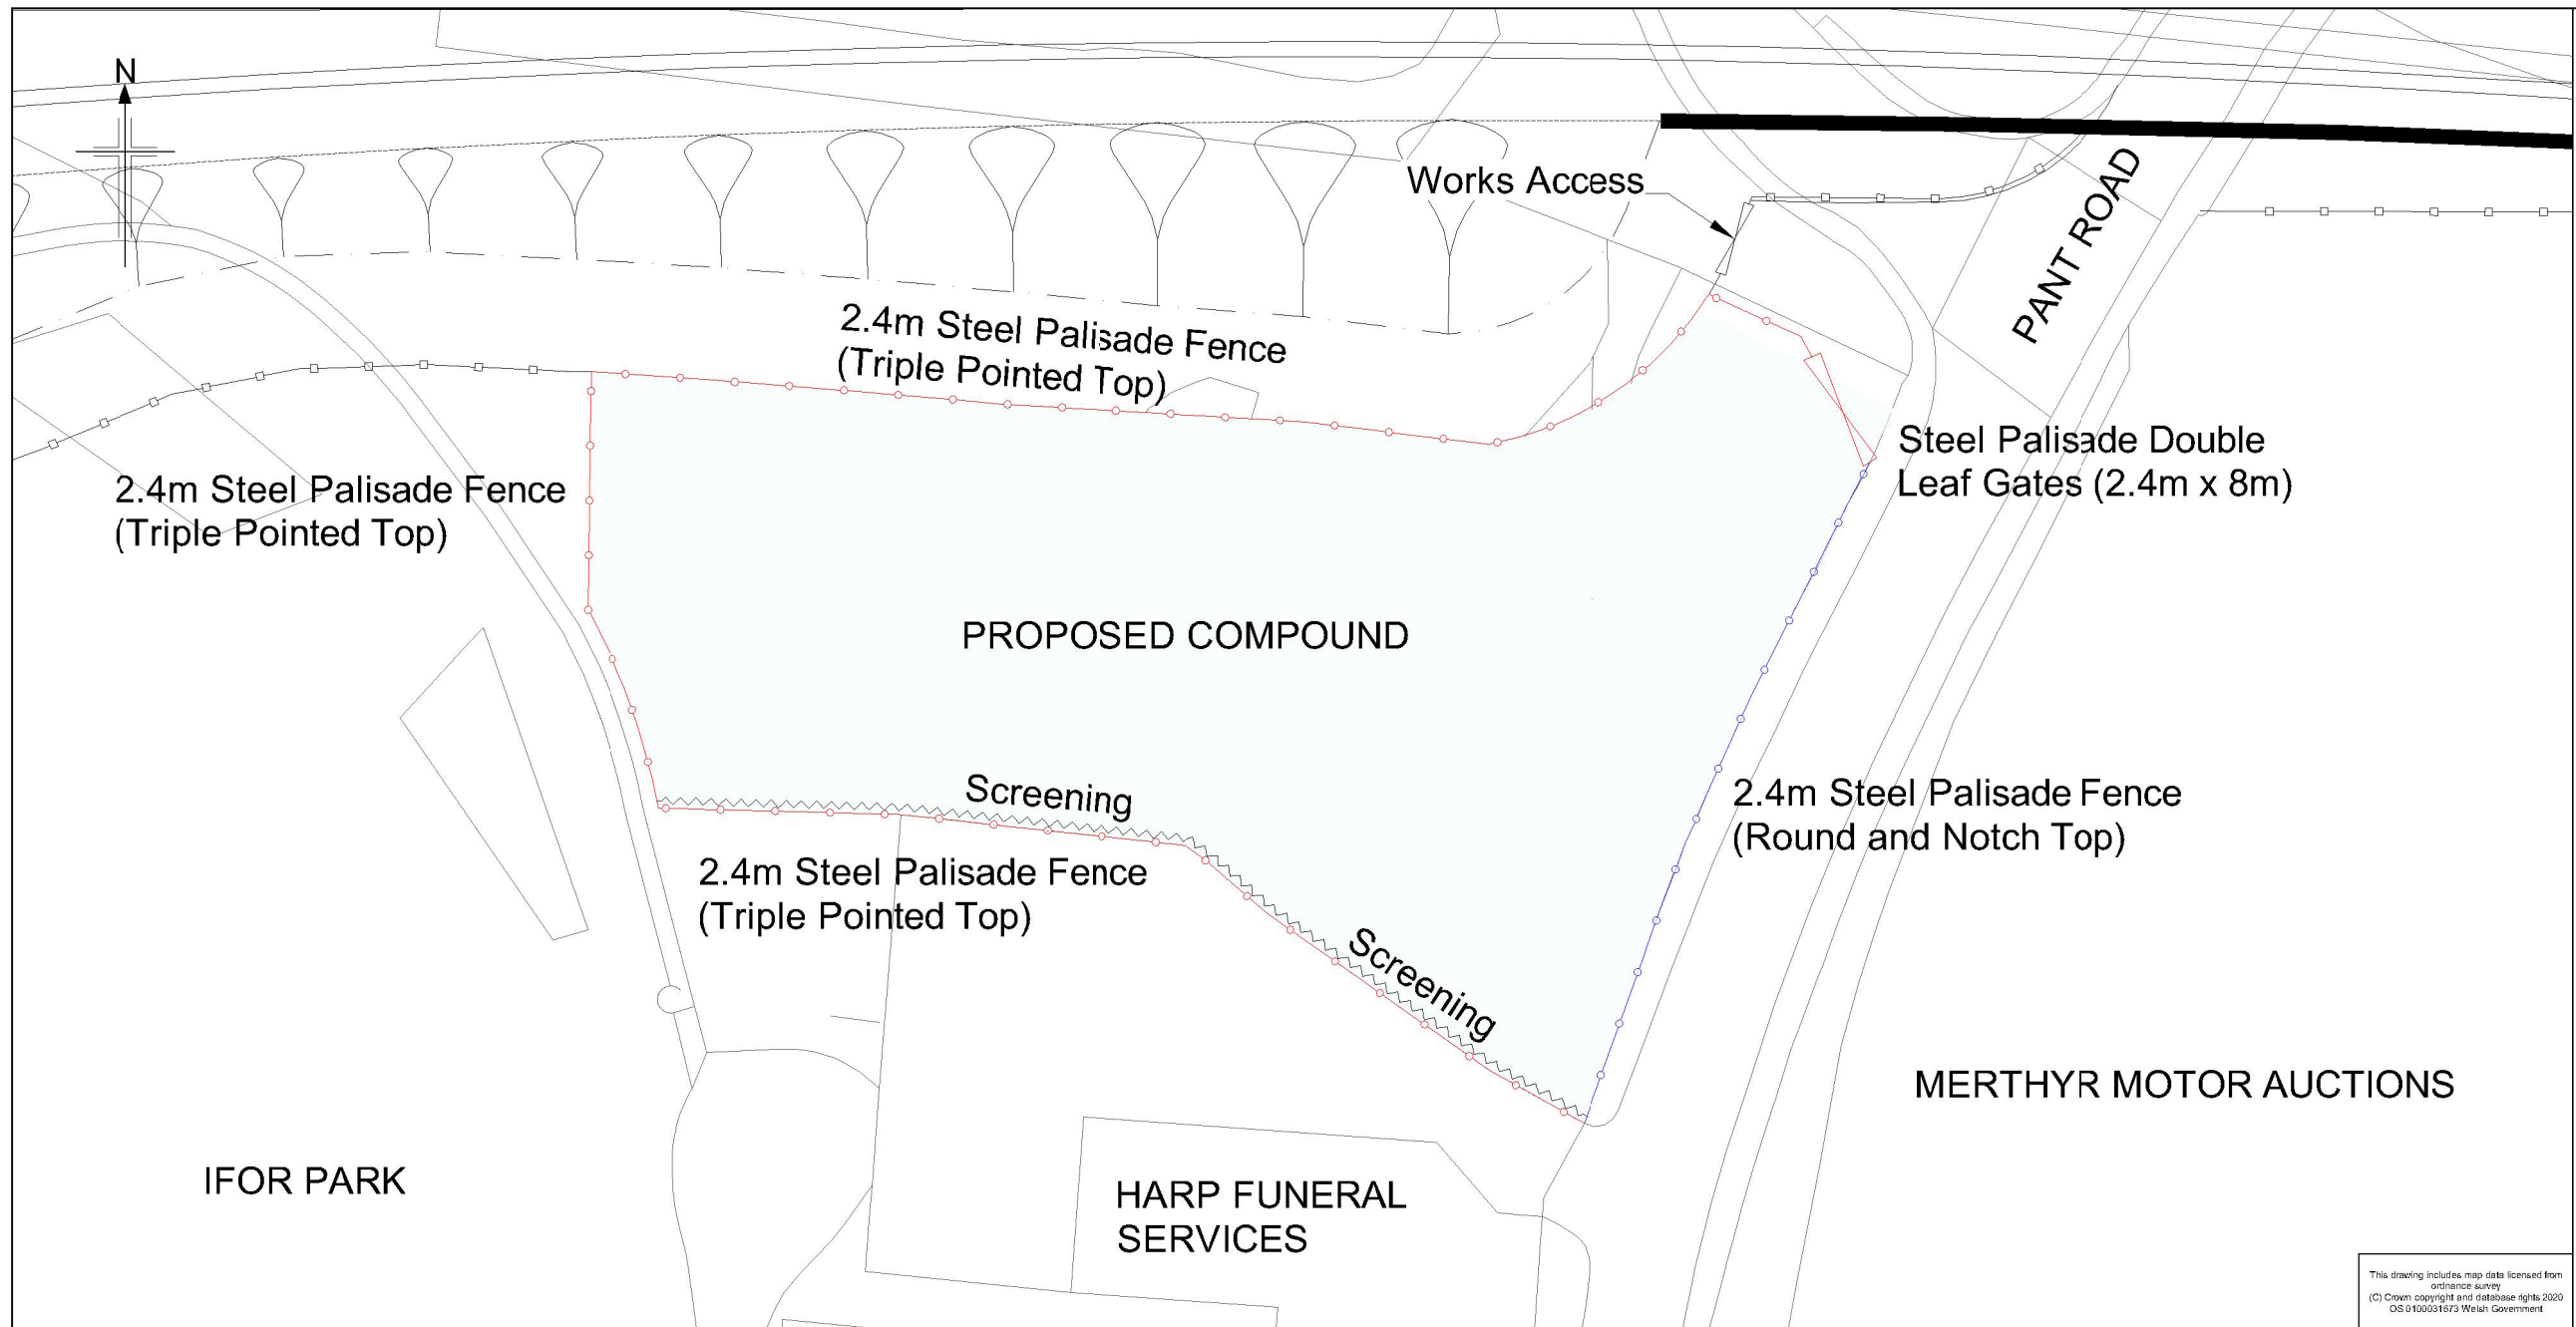



Legend

- Highway fencing
- Temporary compound fencing (2.4m Steel Palisade Triple Pointed Post Top)
- Temporary compound fencing (2.4m Steel Palisade Round & Notched Post Top)
- 8m wide x 2.4m high double leaf steel palisade gate
- Harp Funeral Services Screen (Steel panel screening fixed to palisade fencing)


Notes

- All fencing and gates to be galvanised finish.
- Steel palisade fencing and gate specification to be as supplied defined in Details A & B respectively or similar. FirstFence product details have been provided for reference only.
- Fence fronting Pant Road to have round and notched post tops, all other fencing will be triple point top.
- The existing palisade fencing that forms the northern boundary between Harp Funeral Services and the playground will remain in place with the compound fencing and screening being erected on the playground side of it.
- Solid screening of the Harp Funeral Services site is to be achieved by the inclusion of a steel sheet attached to the southern length of palisade fencing.

This drawing includes map data licensed from Ordnance Survey
(C) Crown copyright and database rights 2020
OS 0100031673 Welsh Government

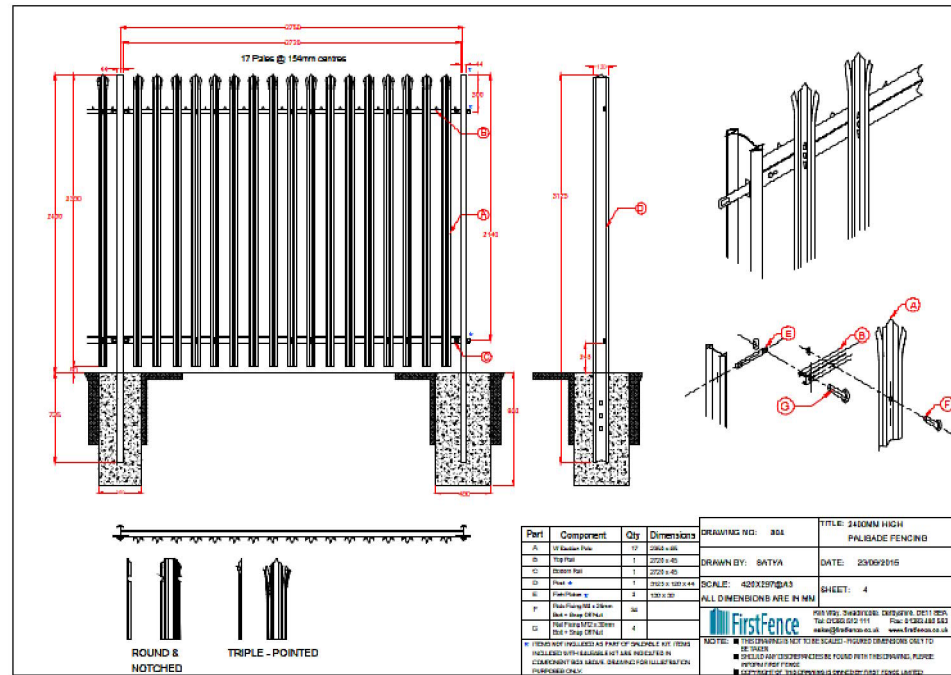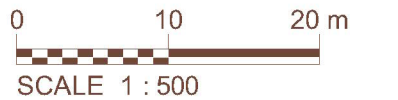

Detail A - Fencing Specification

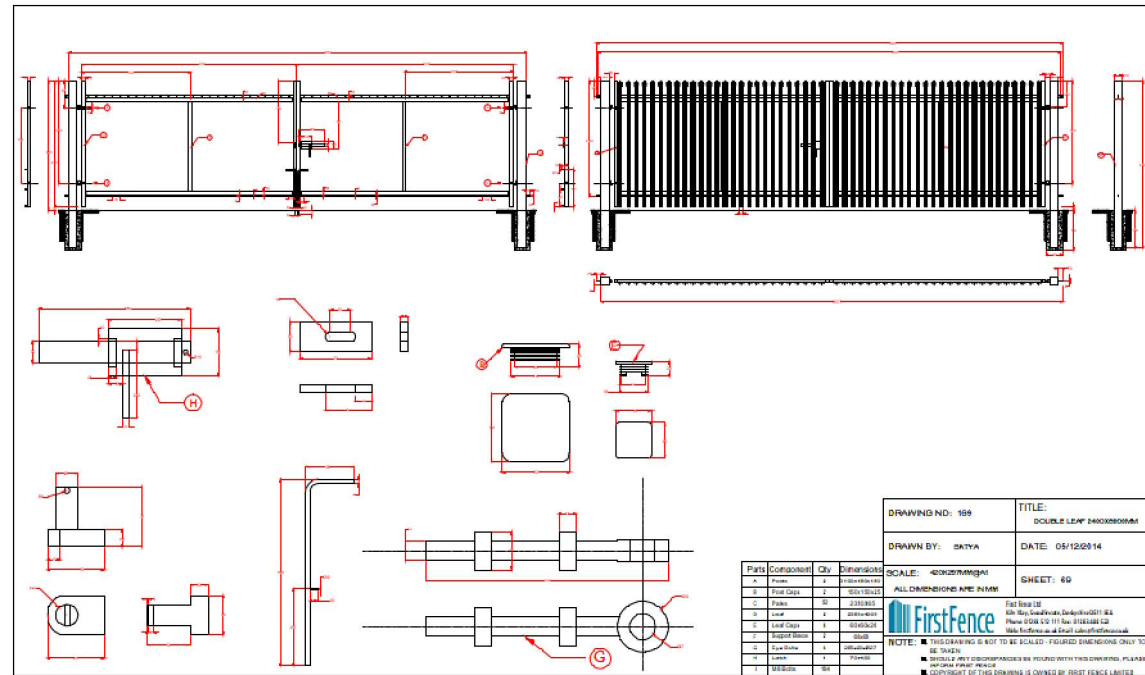

Detail B - Gate Specification

P0	Jan21	First Issue	WE	HD	HD	RT
Rev	Rev. Date	Purpose of revision	Drawn	Checked	Revised	Approved
Jacobs Churchill House, Churchill Way, Cardiff CF10 2HH Tel: +44(0)29 2035 3200 www.jacobs.com						
Client	 Llywodraeth Cymru Welsh Government					
Project	A465 SECTIONS 5 & 6					
Drawing title	PANT ROAD PLAYGROUND TEMPORARY USE FENCING PROPOSAL PLAN FIGURE 4					
Drawing status	FOR INFORMATION					
Scale	Plan 1:500 @ A3 (Details NTS)	DO NOT SCALE				
Jacobs No.	2191100	Rev P0				
Client no.						
Drawing number	B2191100-JAC-LSI-DR-HE-9400-2004					

© Copyright 2020 Jacobs U.K. Limited. The concepts and information contained in this document are the property of Jacobs. Use or copying of this document in whole or in part without the written permission of Jacobs constitutes an infringement of copyright. This drawing has been prepared on behalf of, and for the exclusive use of, Jacobs Client, and is subject to, and issued in accordance with, the provisions of the contract between Jacobs and the Client. Jacobs accepts no liability or responsibility whatsoever for, or in respect of, any use of, or reliance upon, this drawing by any third party.

PALISADE FENCING

1800MM HIGH PALISADE FENCING

2000MM HIGH PALISADE FENCING

2100MM HIGH PALISADE FENCING

2400MM HIGH PALISADE FENCING

3000MM HIGH PALISADE FENCING

DO NOT SCALE DRAWINGS



Winner 2016
Best Innovation








Winner 2016
Best Product / Service Range




Winner 2016
Best Small to Medium Sized Business



Burton Swadlincote Uttoxeter

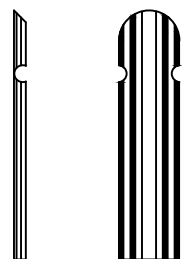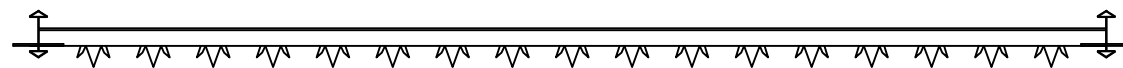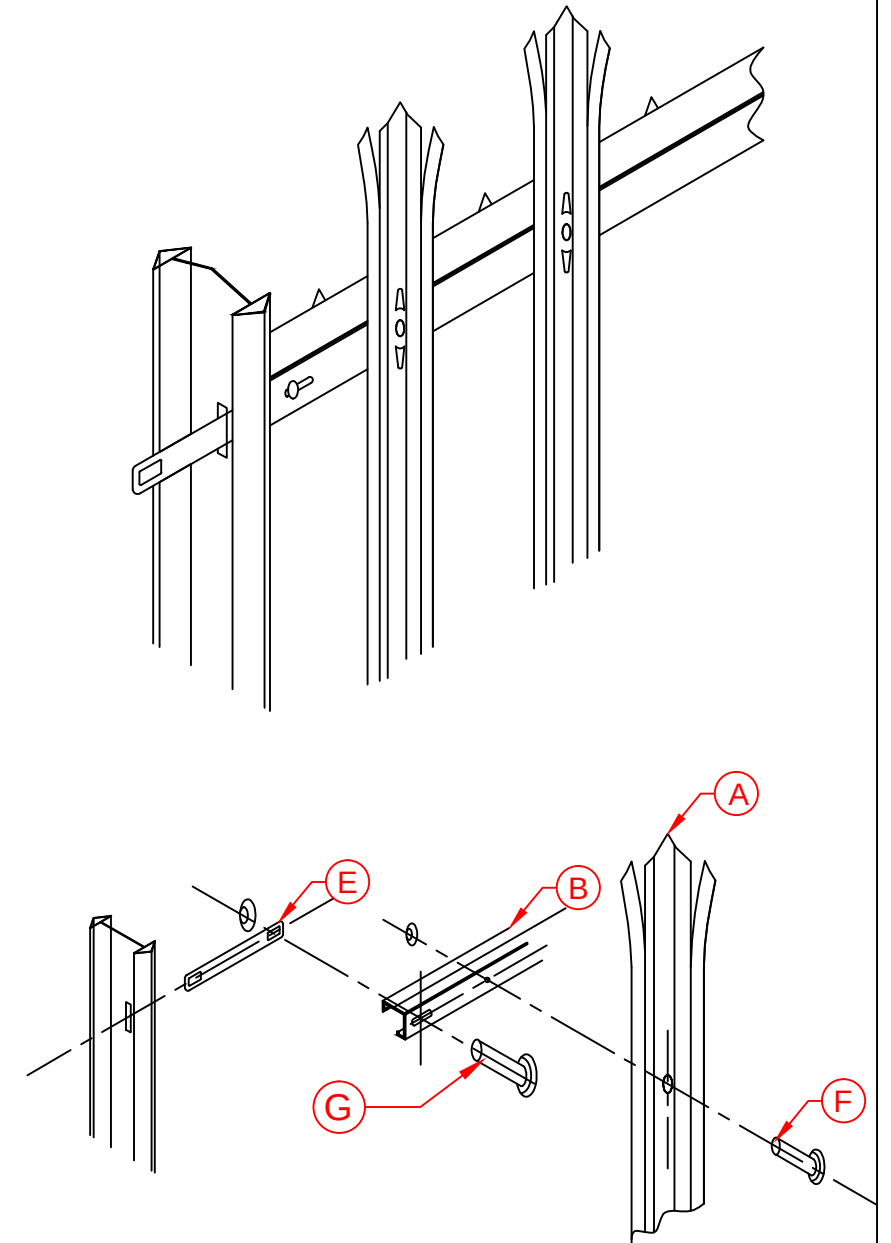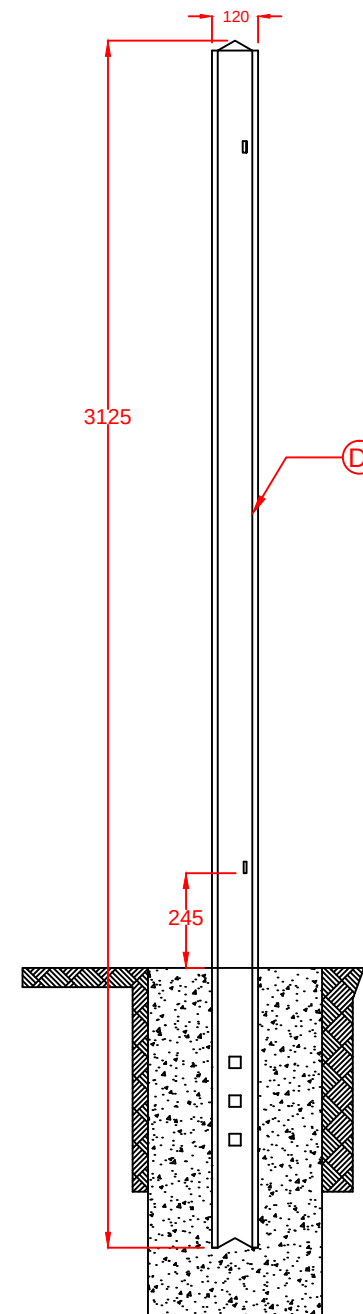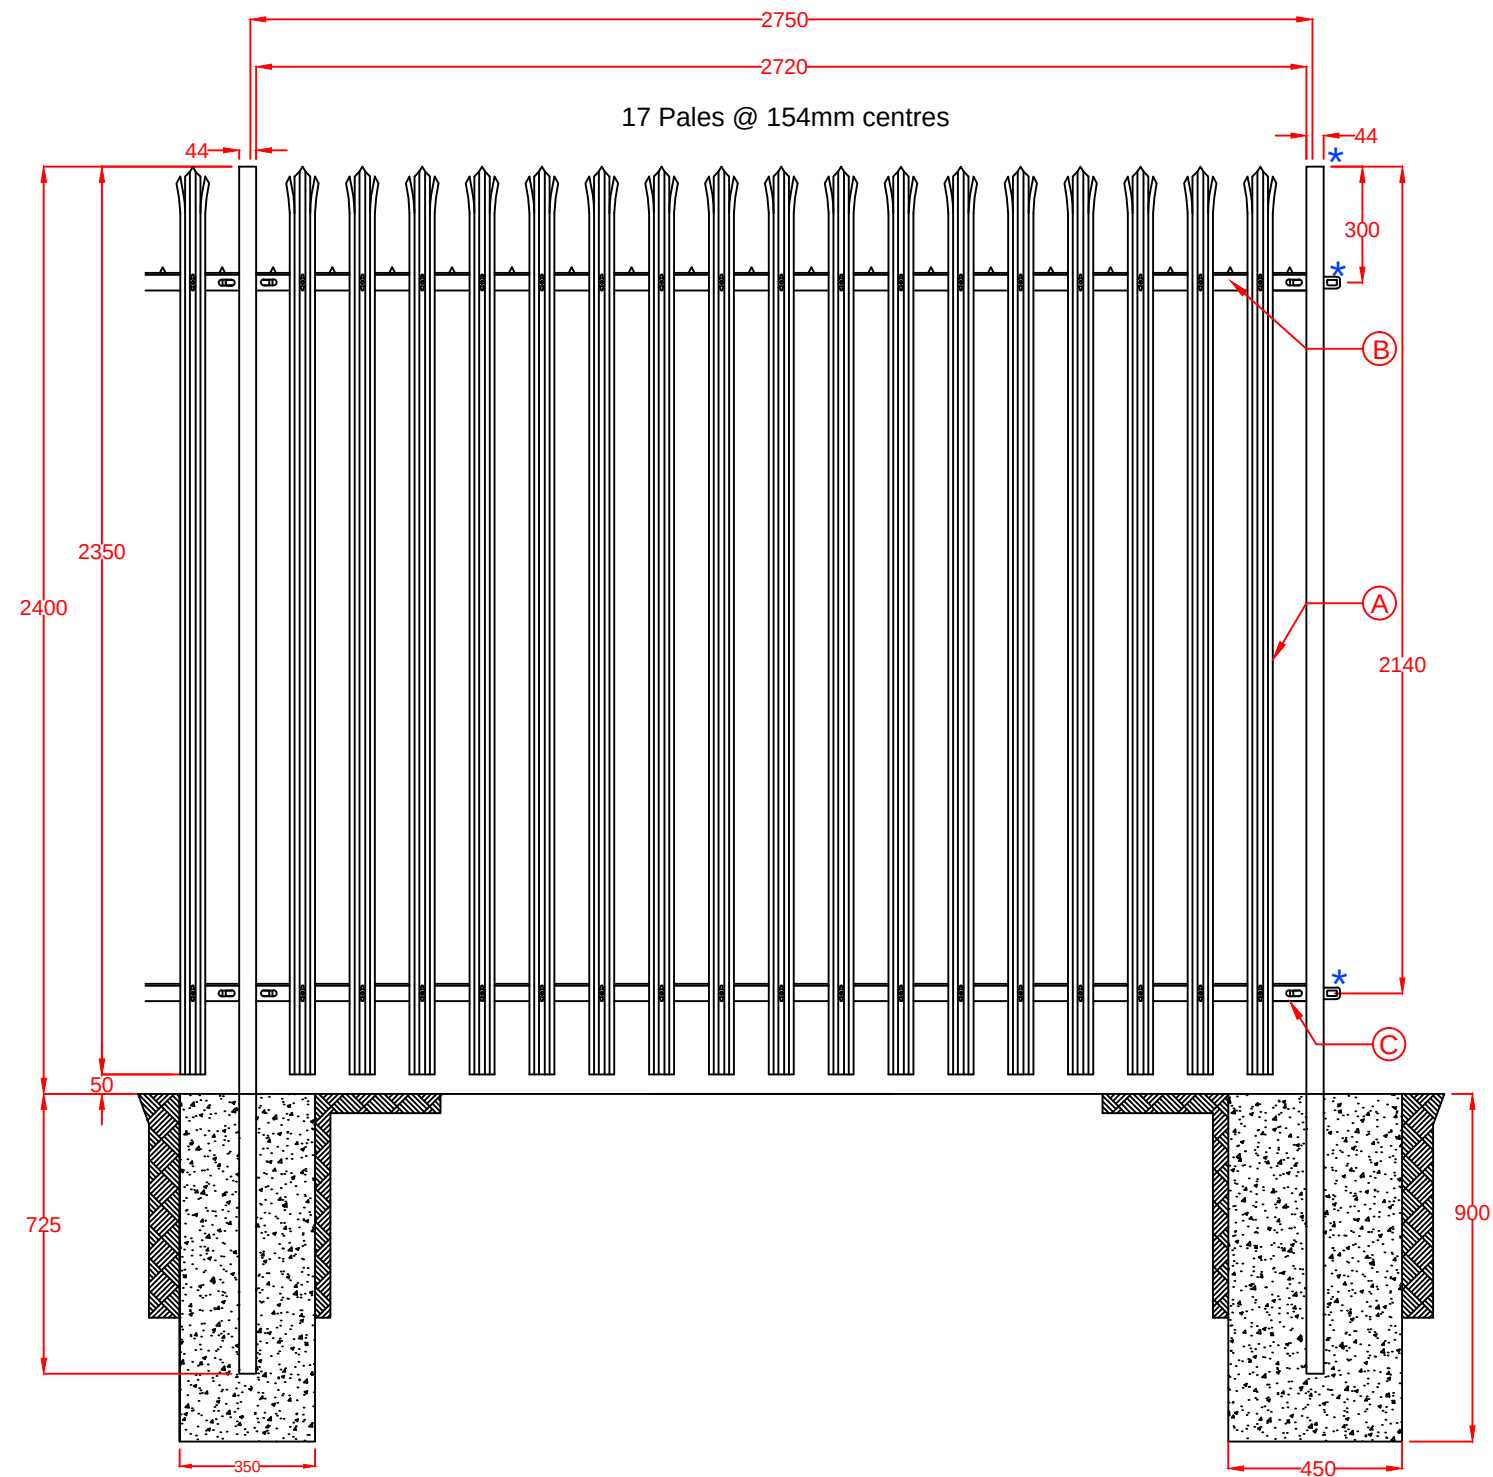

ROUND &
NOTCHED

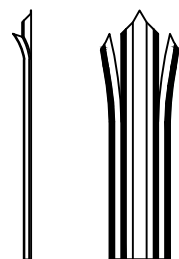

TRIPLE - POINTED

Part	Component	Qty	Dimensions
A	W Section Pale	17	2350 x 65
B	Top Rail	1	2720 x 45
C	Bottom Rail	1	2720 x 45
D	Post *	1	3125 x 120 x 44
E	Fish Plates *	2	130 x 30
F	Pale Fixing M8 x 25mm Bolt + Snap Off Nut	34	
G	Rail Fixing M12 x 30mm Bolt + Snap Off Nut	4	

* ITEMS NOT INCLUDED AS PART OF SALEABLE KIT. ITEMS INCLUDED WITH SALEABLE KIT ARE INDICATED IN COMPONENT BOX ABOVE. DRAWING FOR ILLUSTRATION PURPOSES ONLY.

DRAWING NO: 804	TITLE: 2400MM HIGH PALISADE FENCING
DRAWN BY: SATYA	DATE: 23/06/2015
SCALE: 420X297@A3	SHEET: 4
ALL DIMENSIONS ARE IN MM FirstFence Kiln Way, Swadlincote, Derbyshire, DE11 8EA Tel: 01283 512 111 Fax: 01283 480 552 sales@firstfence.co.uk www.firstfence.co.uk	
NOTE: ■ THIS DRAWING IS NOT TO BE SCALED - FIGURED DIMENSIONS ONLY TO BE TAKEN ■ SHOULD ANY DISCREPANCIES BE FOUND WITH THIS DRAWING, PLEASE INFORM FIRST FENCE ■ COPYRIGHT OF THIS DRAWING IS OWNED BY FIRST FENCE LIMITED	

PALISADE GATES 2.4M DOUBLE LEAF

DOUBLE LEAF 2400X2000MM
DOUBLE LEAF 2400X3000MM
DOUBLE LEAF 2400X4000MM
DOUBLE LEAF 2400X5000MM
DOUBLE LEAF 2400X6000MM
DOUBLE LEAF 2400X7000MM
DOUBLE LEAF 2400X8000MM
DOUBLE LEAF 2400X9000MM
DOUBLE LEAF 2400X10000MM


DO NOT SCALE DRAWINGS

**best
business**
AWARDS
Winner 2016
Best Innovation

**best
business**
AWARDS
Winner 2016
Best Product / Service Range

**best
business**
AWARDS
Winner 2016
Best Small to Medium Sized Business

**BurtonMail
BUSINESS
AWARDS 2016**
Burton Swadlincote Uttoxeter

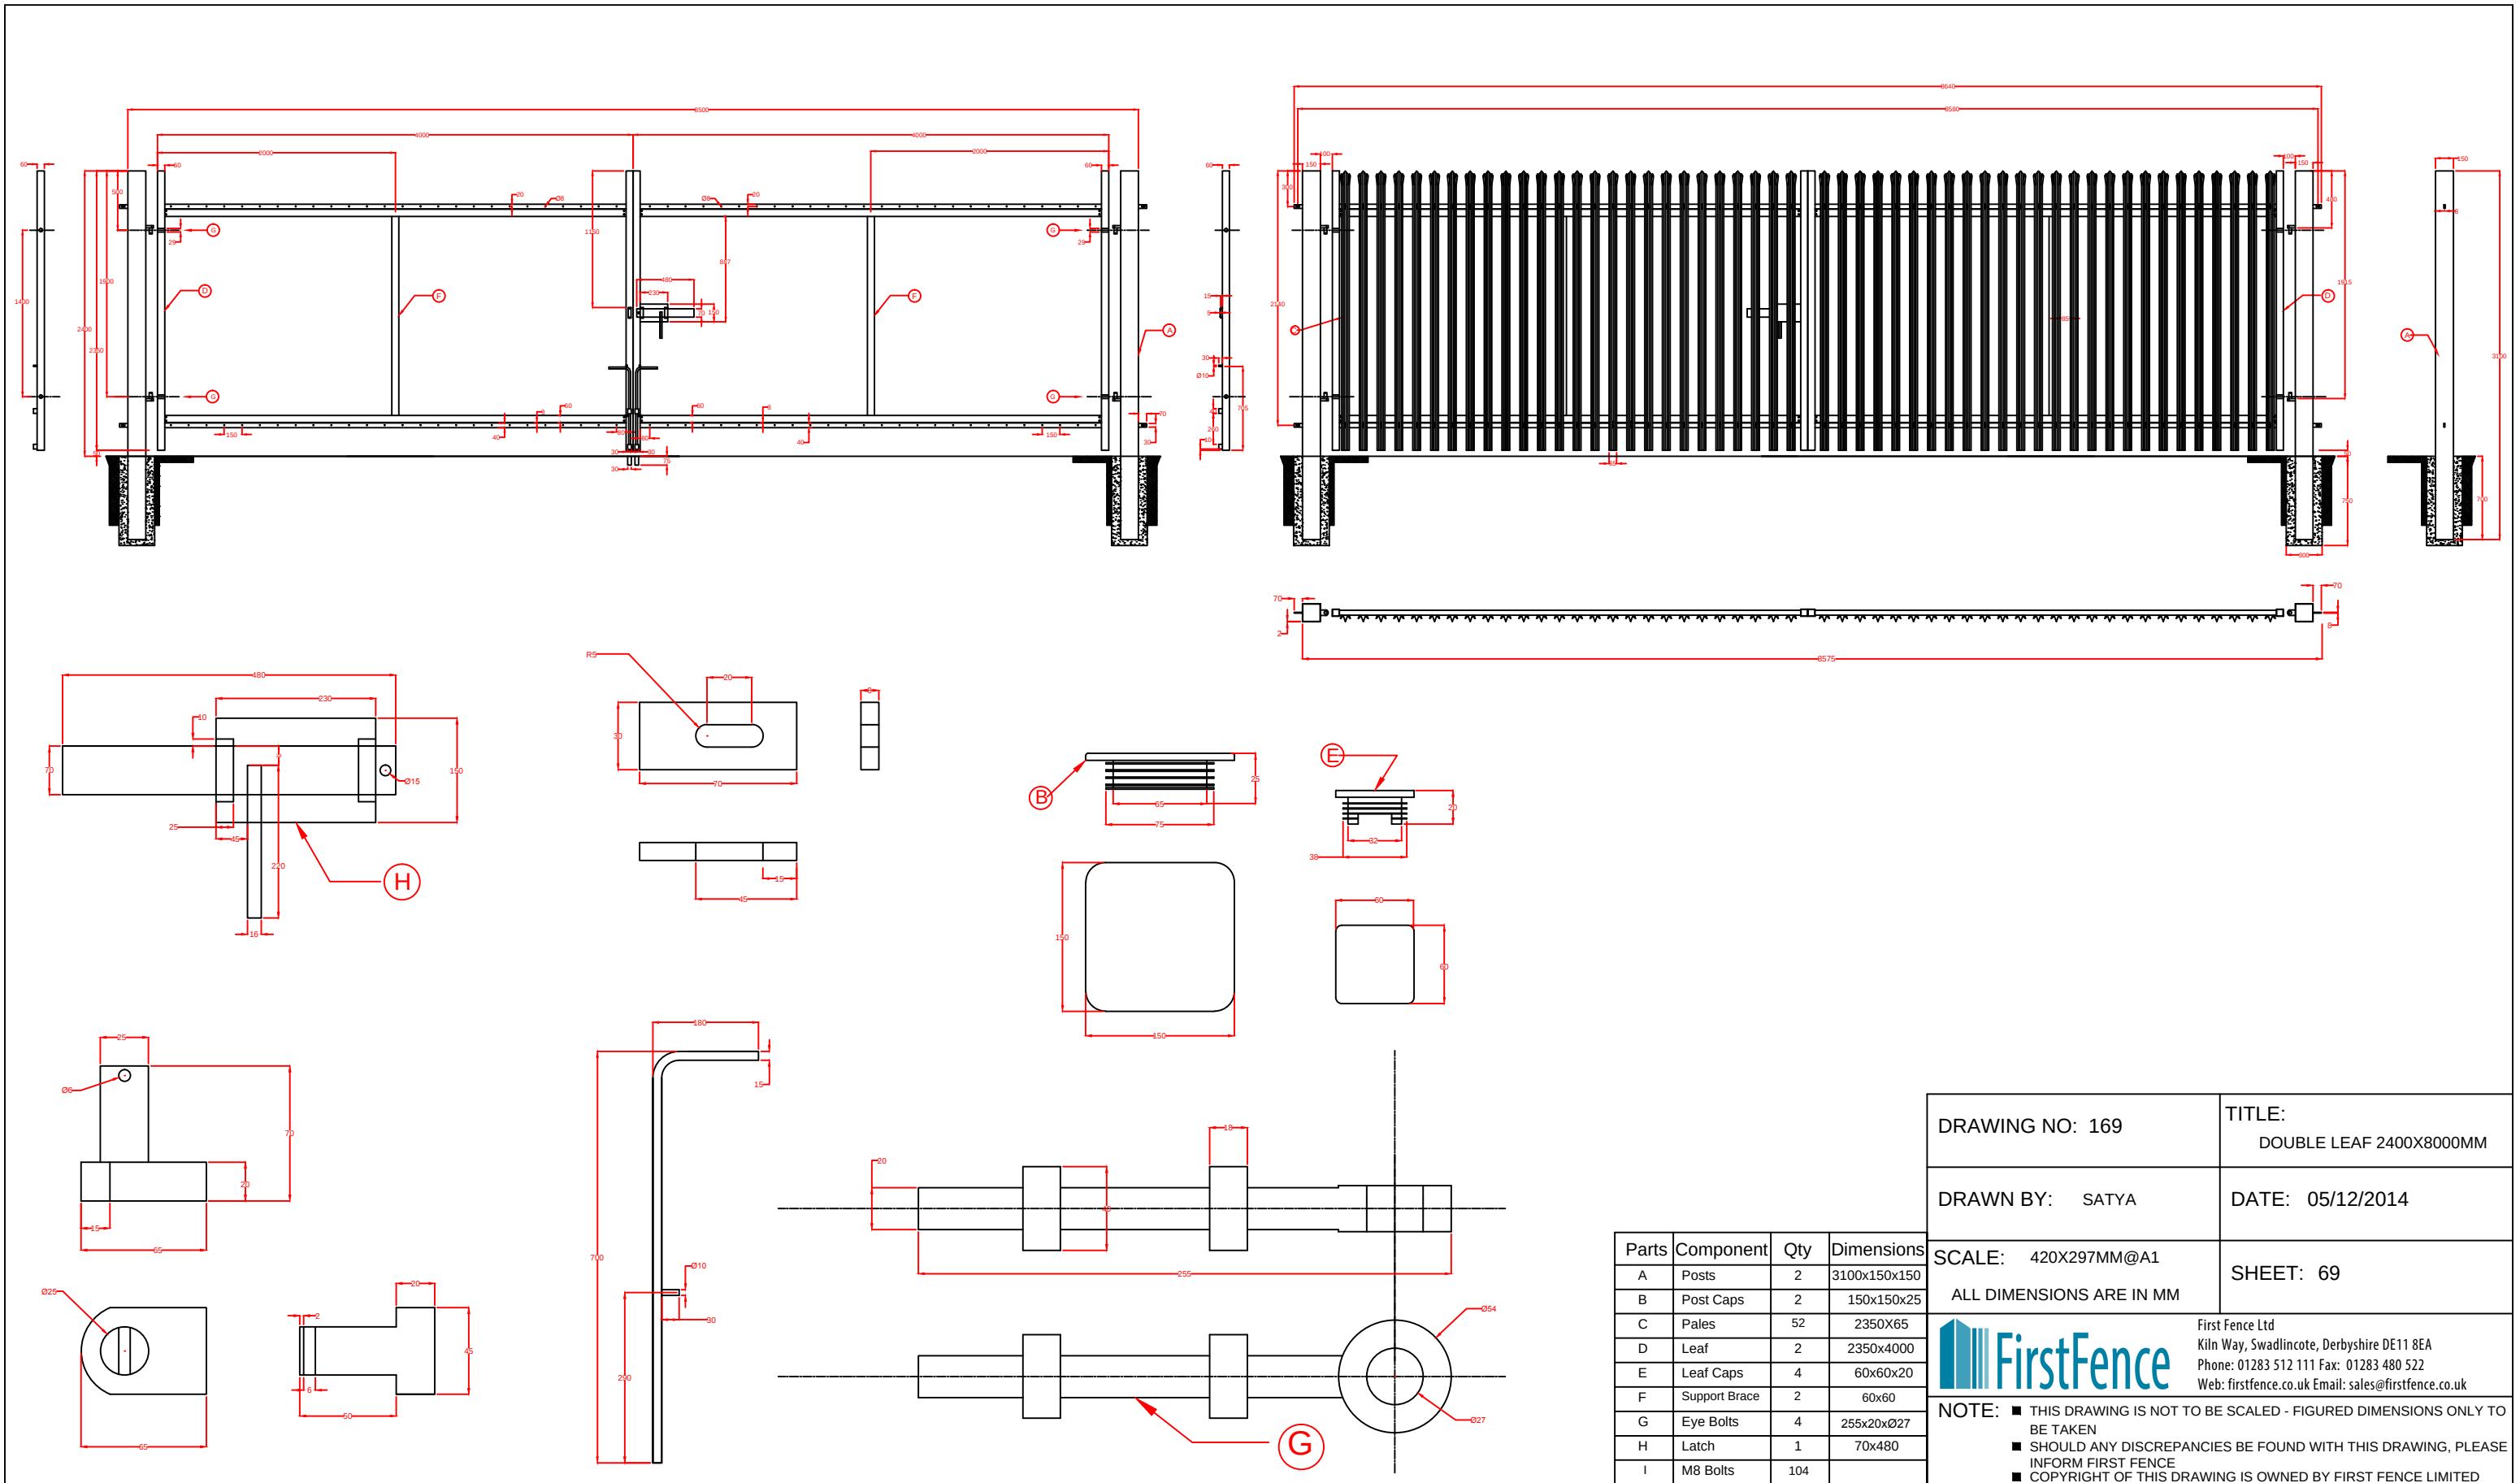

DRAWING NO: 169	TITLE: DOUBLE LEAF 2400X8000MM
DRAWN BY: SATYA	DATE: 05/12/2014
SCALE: 420X297MM@A1	SHEET: 69
ALL DIMENSIONS ARE IN MM	
FirstFence First Fence Ltd Kiln Way, Swadlincote, Derbyshire DE11 8EA Phone: 01283 512 111 Fax: 01283 480 522 Web: firstfence.co.uk Email: sales@firstfence.co.uk	
NOTE: ■ THIS DRAWING IS NOT TO BE SCALED - FIGURED DIMENSIONS ONLY TO BE TAKEN ■ SHOULD ANY DISCREPANCIES BE FOUND WITH THIS DRAWING, PLEASE INFORM FIRST FENCE ■ COPYRIGHT OF THIS DRAWING IS OWNED BY FIRST FENCE LIMITED	