

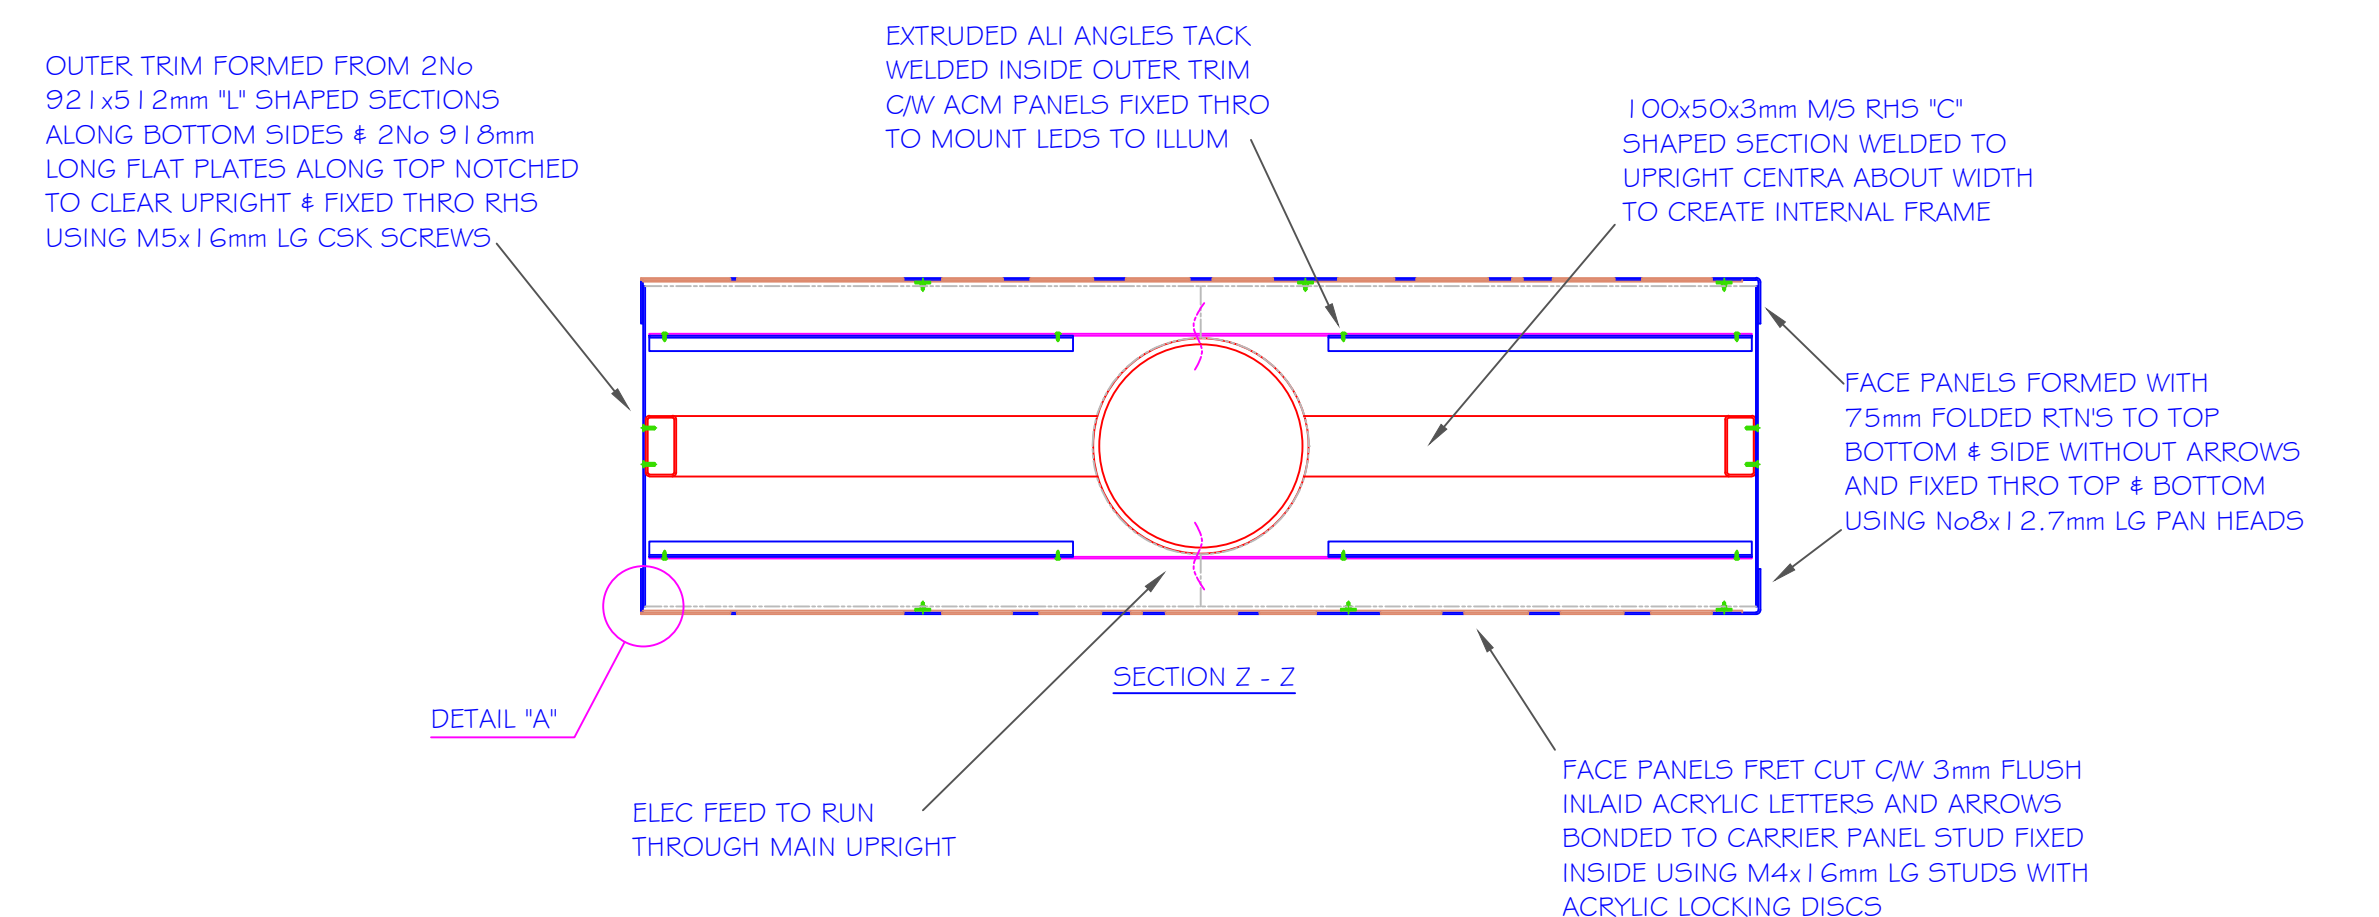
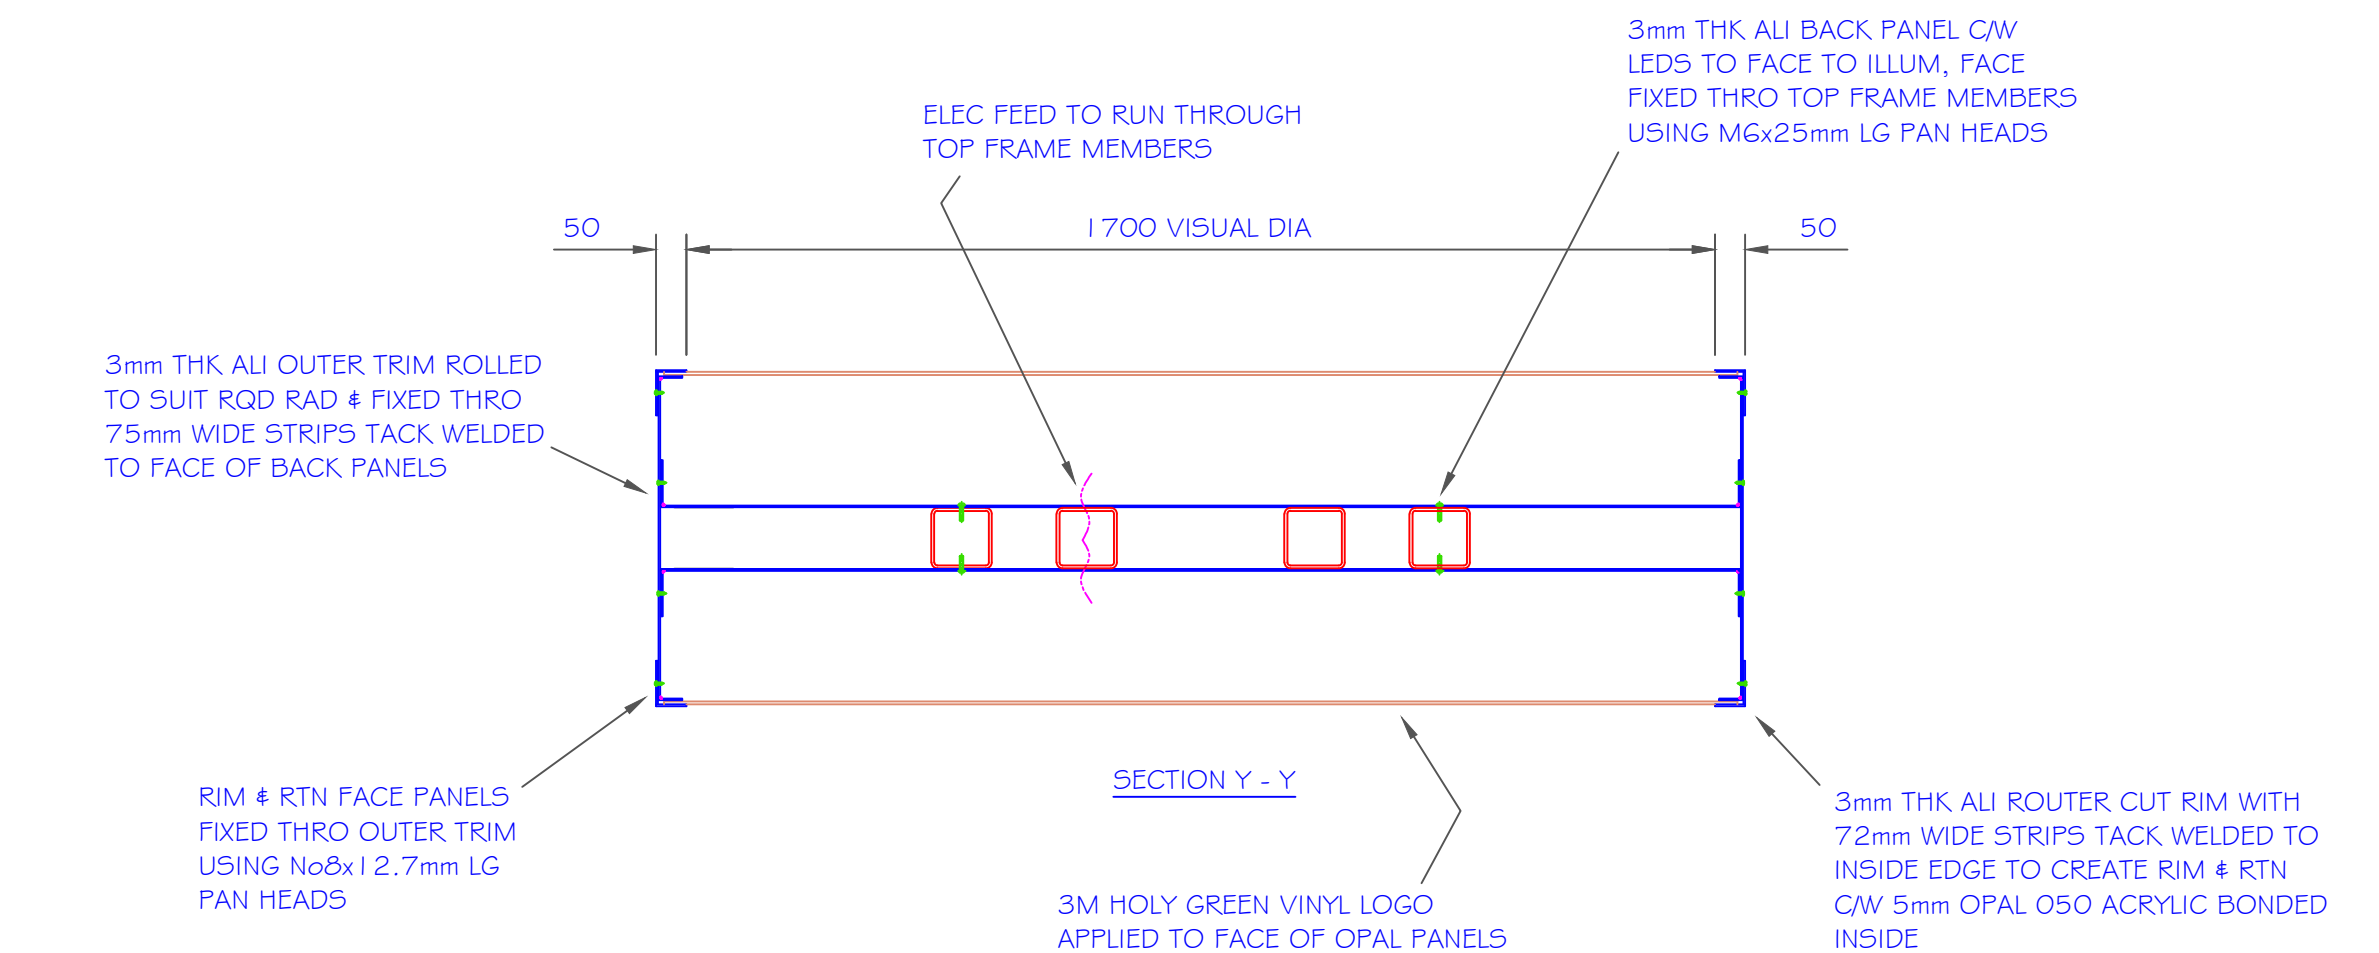
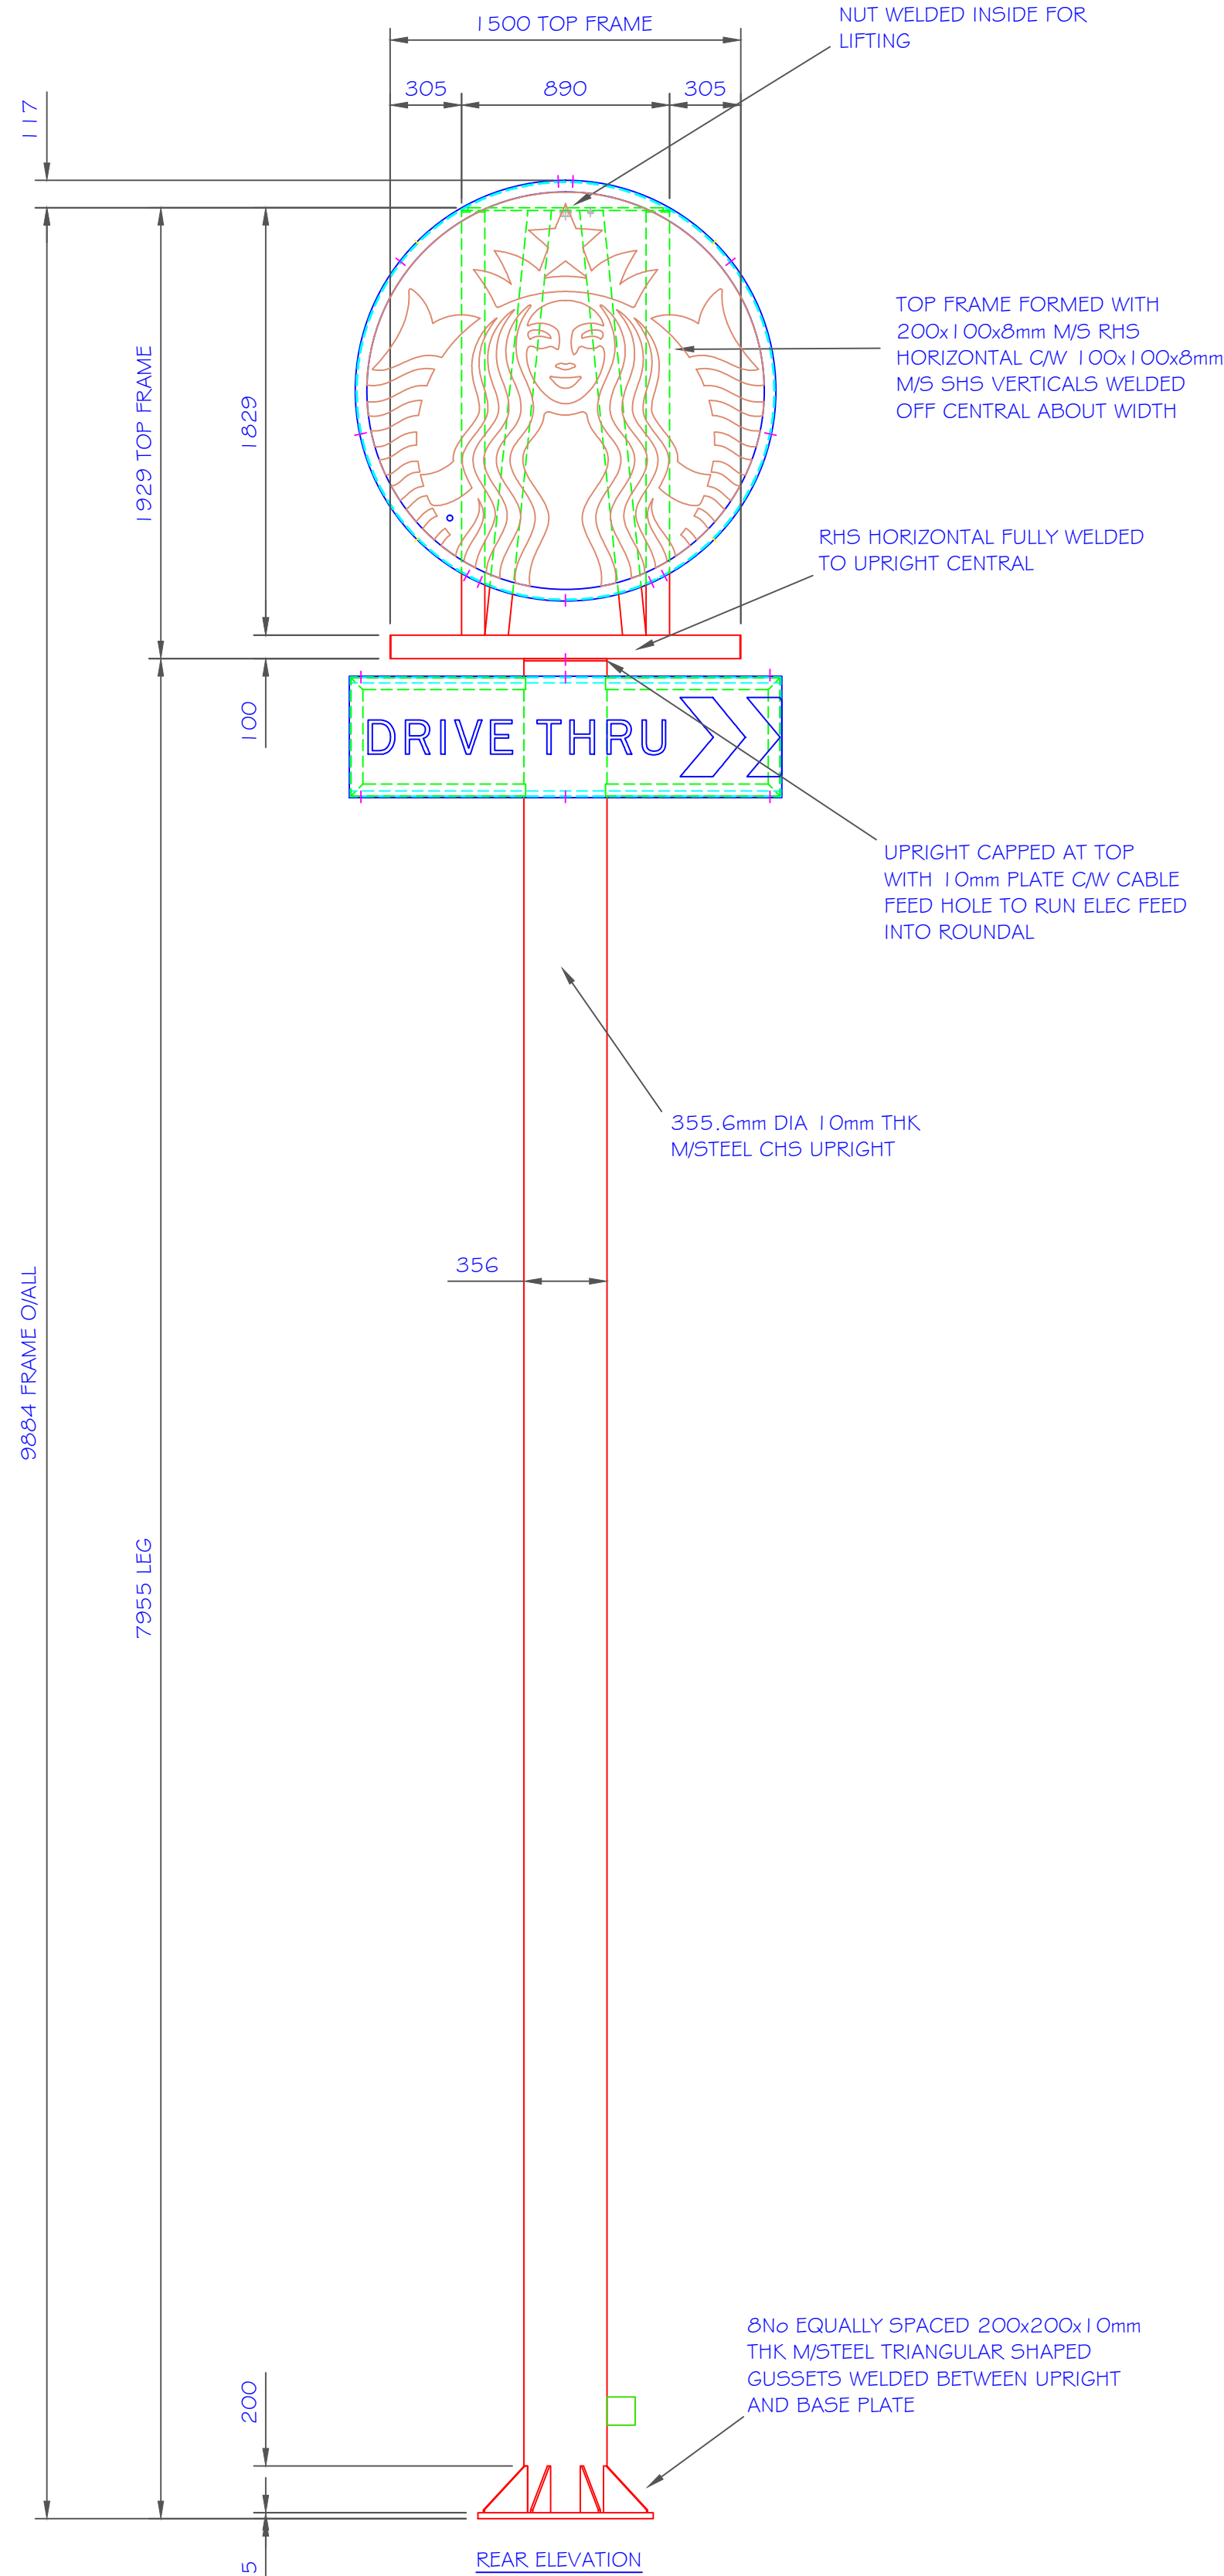
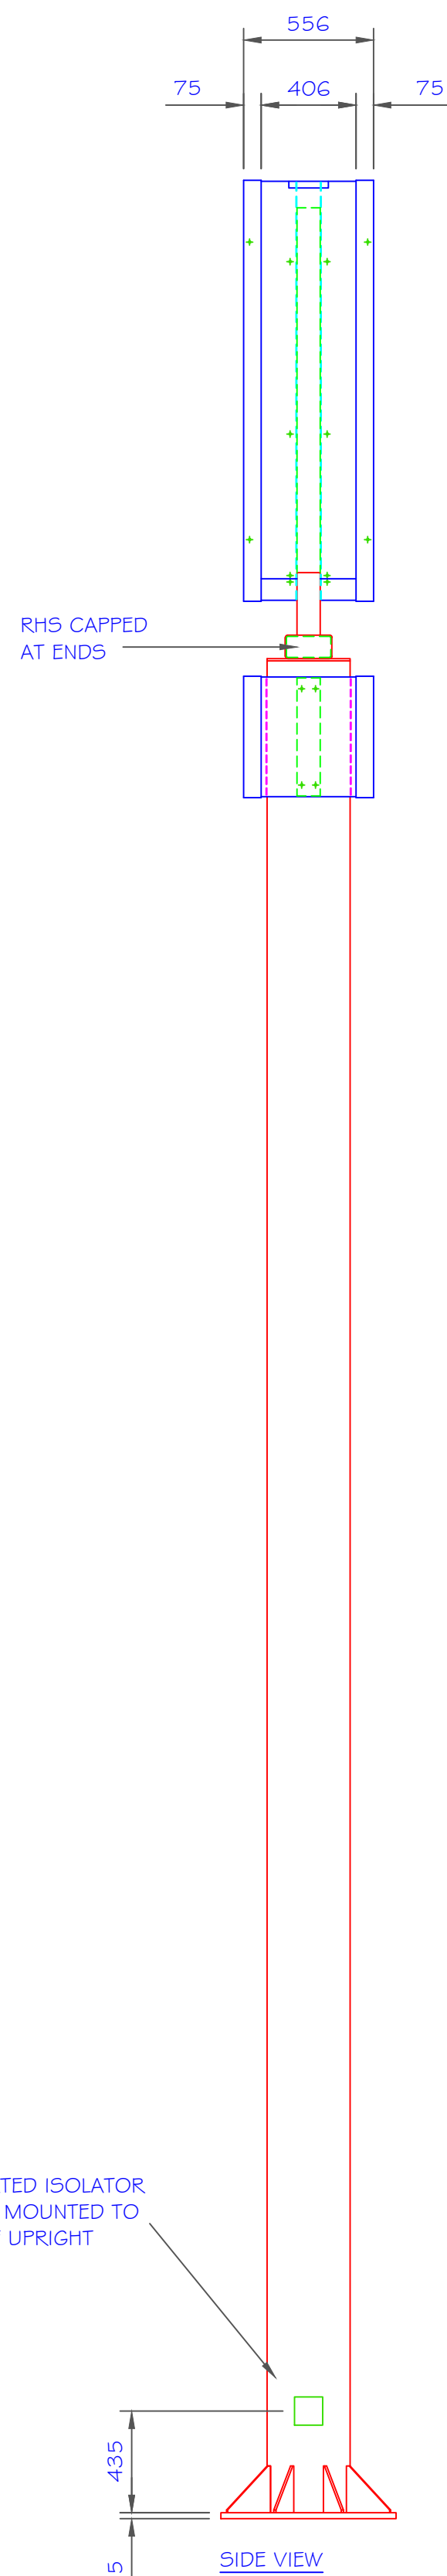


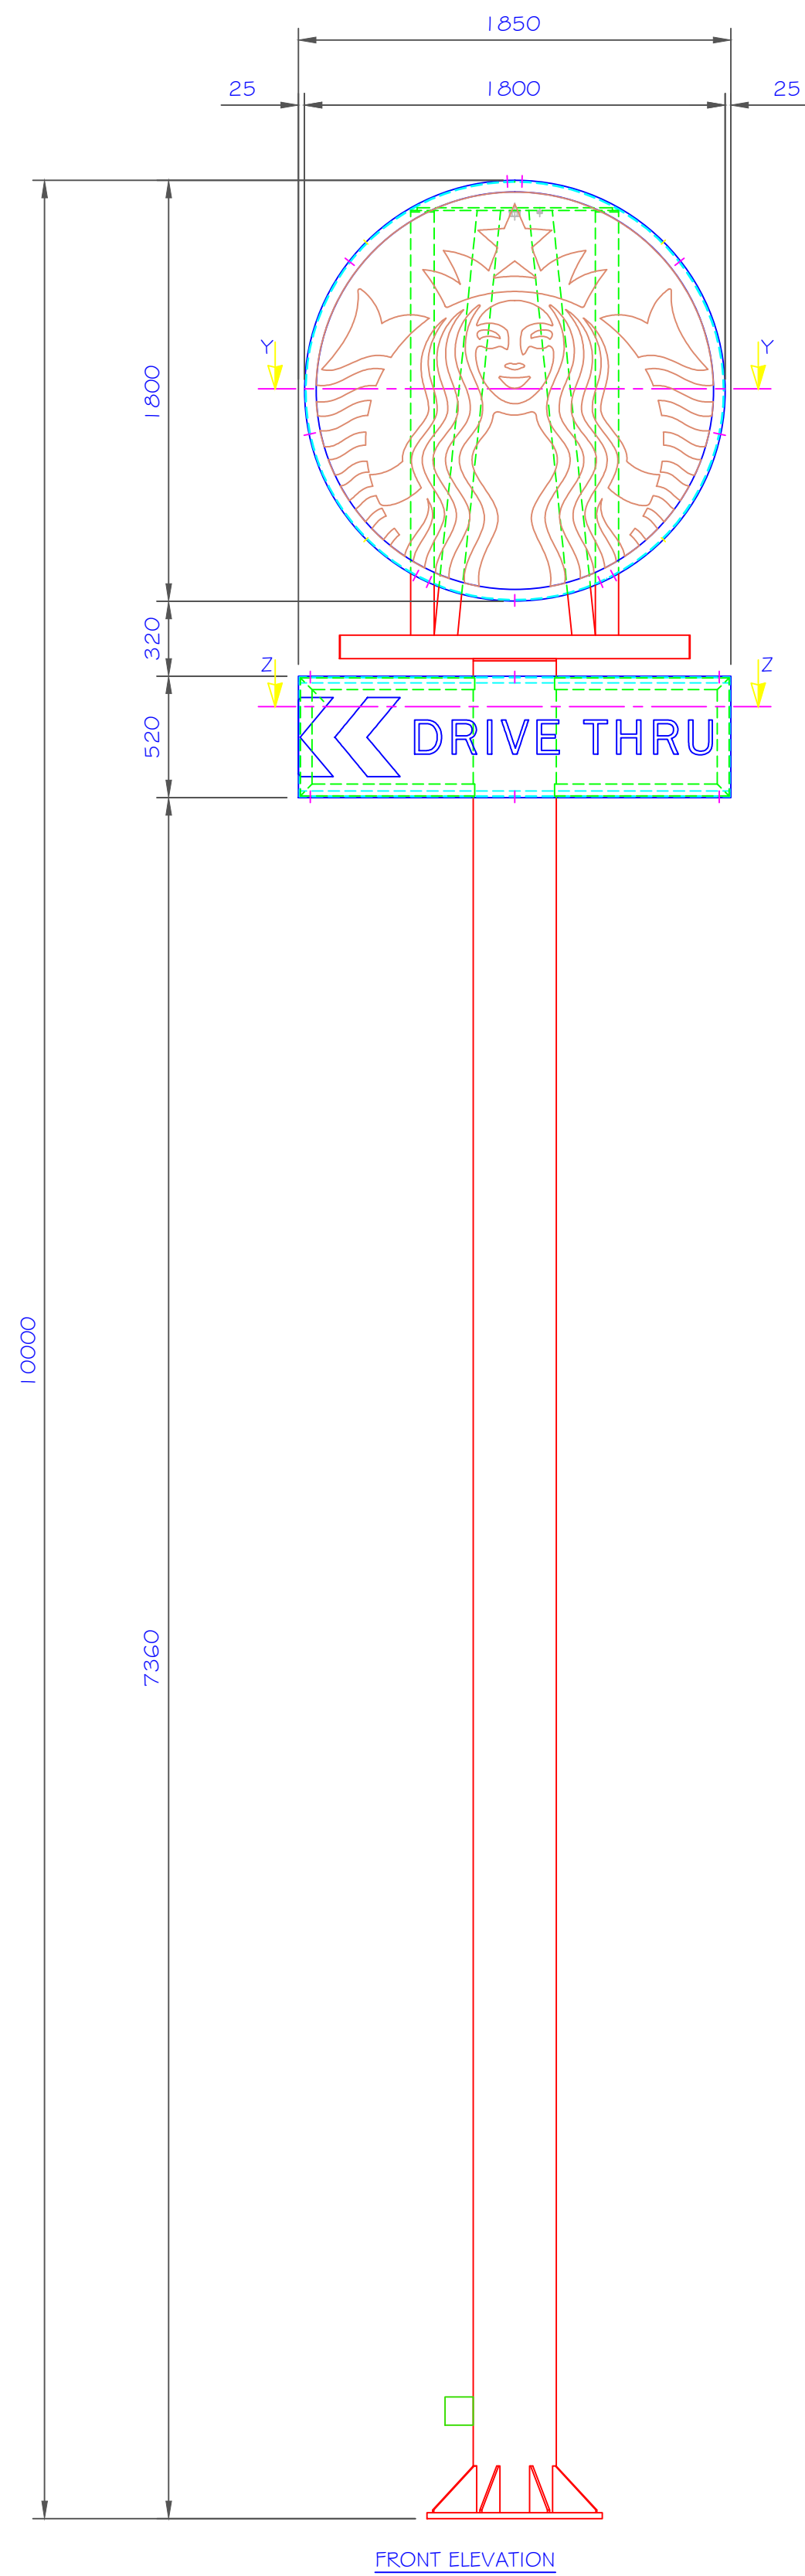

ACCESS HATCH THRO TOP
OF SIGN FOR ACCESS TO
M24 NUT FOR LIFTING &
M12 NUT FOR LOCKING OFF

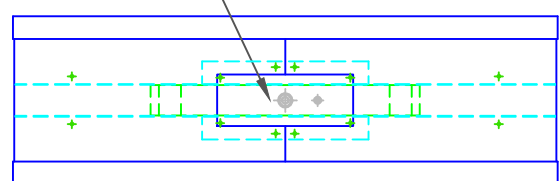


PLAN VIEW

ROUTER CUT STRIP NOTCHED TO
CLEAR ACRYLIC AND TACK WELDED
INSIDE END OF PANEL WITH ARROW
CUT OUT ONLY

DETAIL 'A'

FLUSH INLAID OPAL ACRYLIC
RUNS TO END OF PANEL TO
CREATE ARROW SHAPE

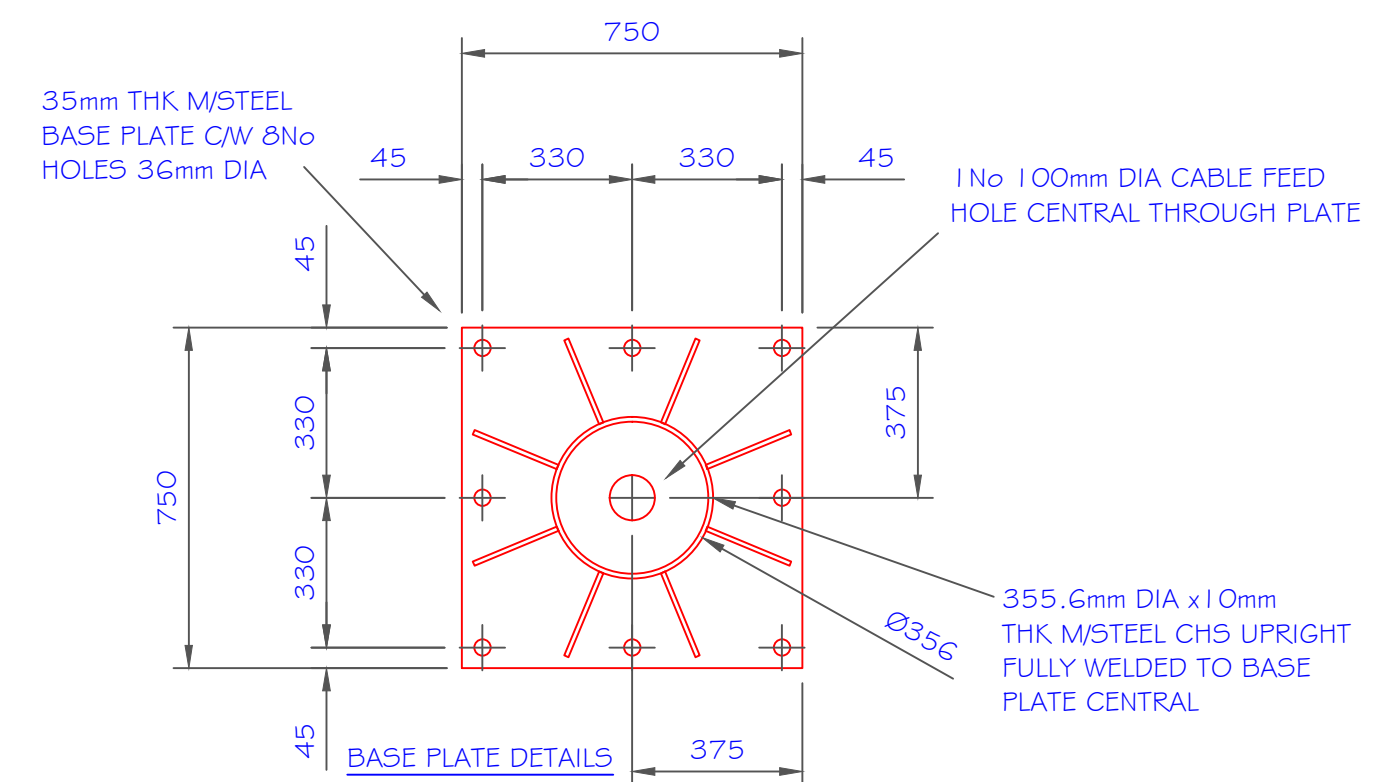

Standard tolerance : upto 300mm ± 1mm - 300-3000mm ± 2mm - 3000mm+ ± 3mm unless specifically stated otherwise

description :	client :	AVON SIGNS LTD	sales order :	37627	works order :	77755
	scale :	1:25 @ A1	date :	2.1.19	drawn by :	N.S.

drawing no :	rev :	REV	NOTES	DATE	REV BY
A1 77755-1					

No OFF : 1 AS DRAWN
FINISH : PAINT ALL RAL 9005 SATIN BLACK
APPROX WEIGHT :

NOTE
SUPPLY 16No M30 WASHER
PLATES WITH TOTEM