


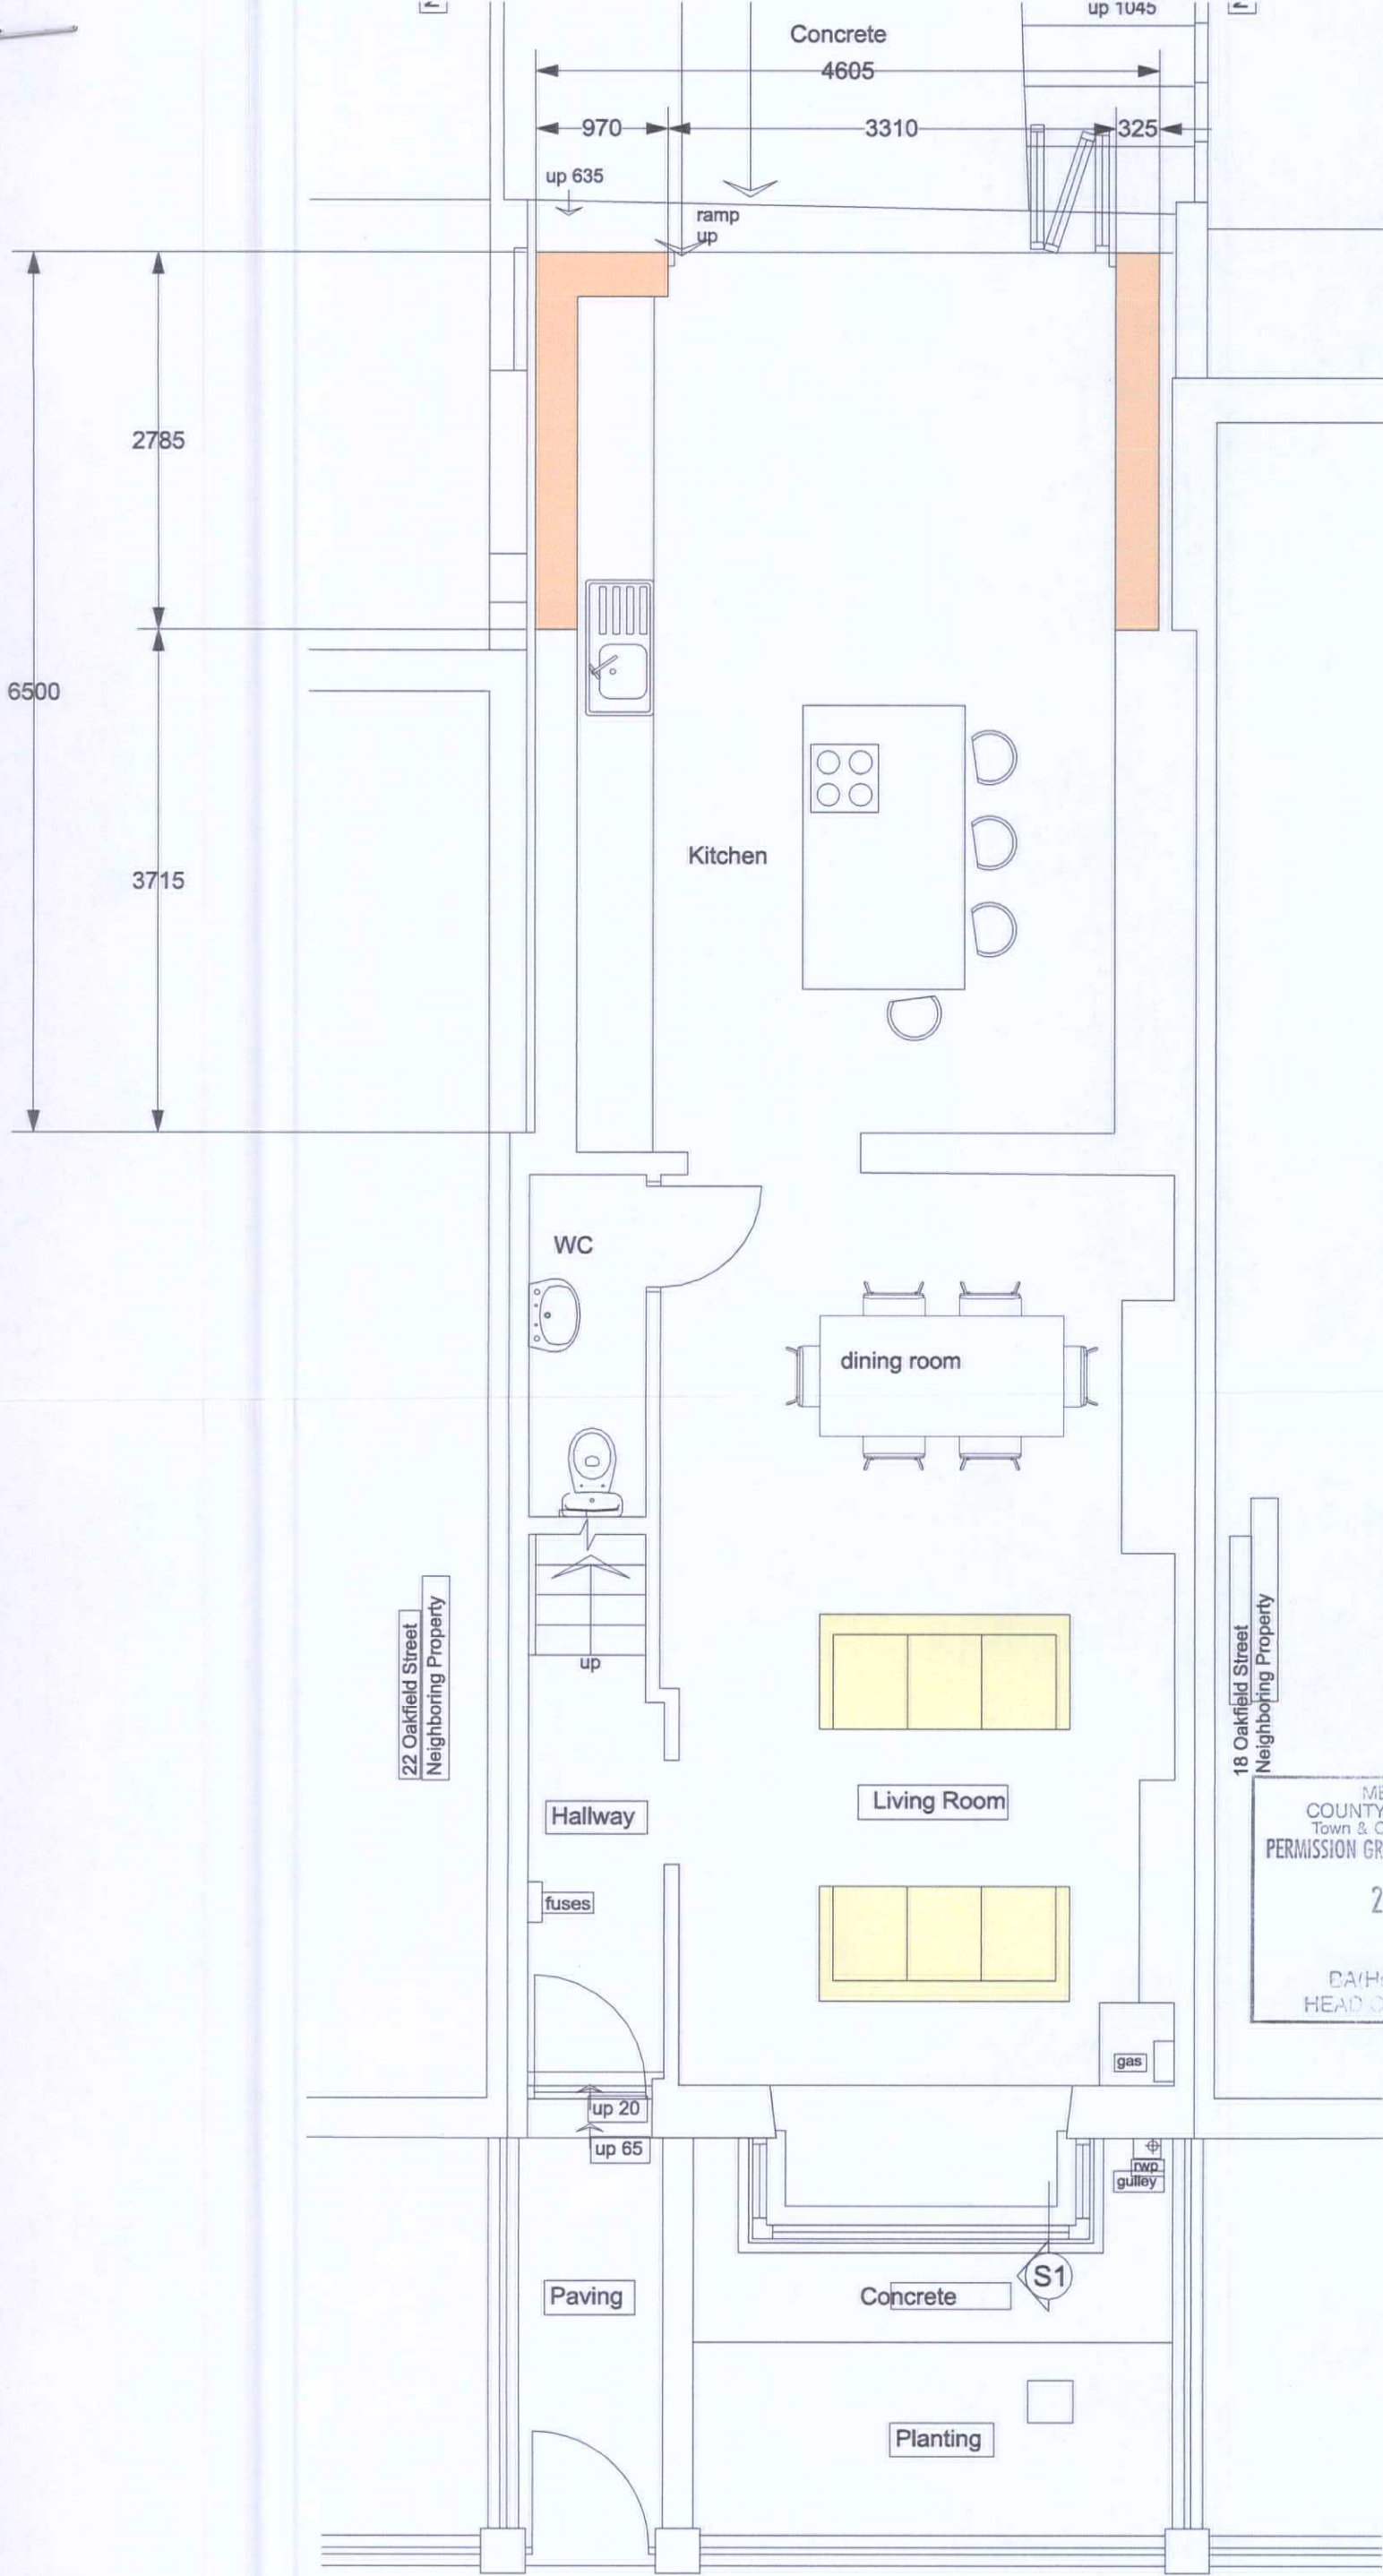

PROPOSED GROUND FLOOR PLAN

200173

MTCBC
PLANNING DEPT
29 JUL 2020
VPD

MERTHYR TYDFIL
COUNTY BOROUGH
COUNCIL
OFFICE COPY
PLEASE DO NOT
REMOVE

MERTHYR TYDFIL
COUNTY BOROUGH COUNCIL
Town & Country Planning Act 1990
PERMISSION GRANTED SUBJECT TO CONDITIONS
24 SEP 2020
J. JONES
BA(Hons) 3TR M.R.T.P.I.
HEAD OF TOWN PLANNING



PROPOSED EXTENSION TO 20 OAKFIELD STREET, ABERFAN