



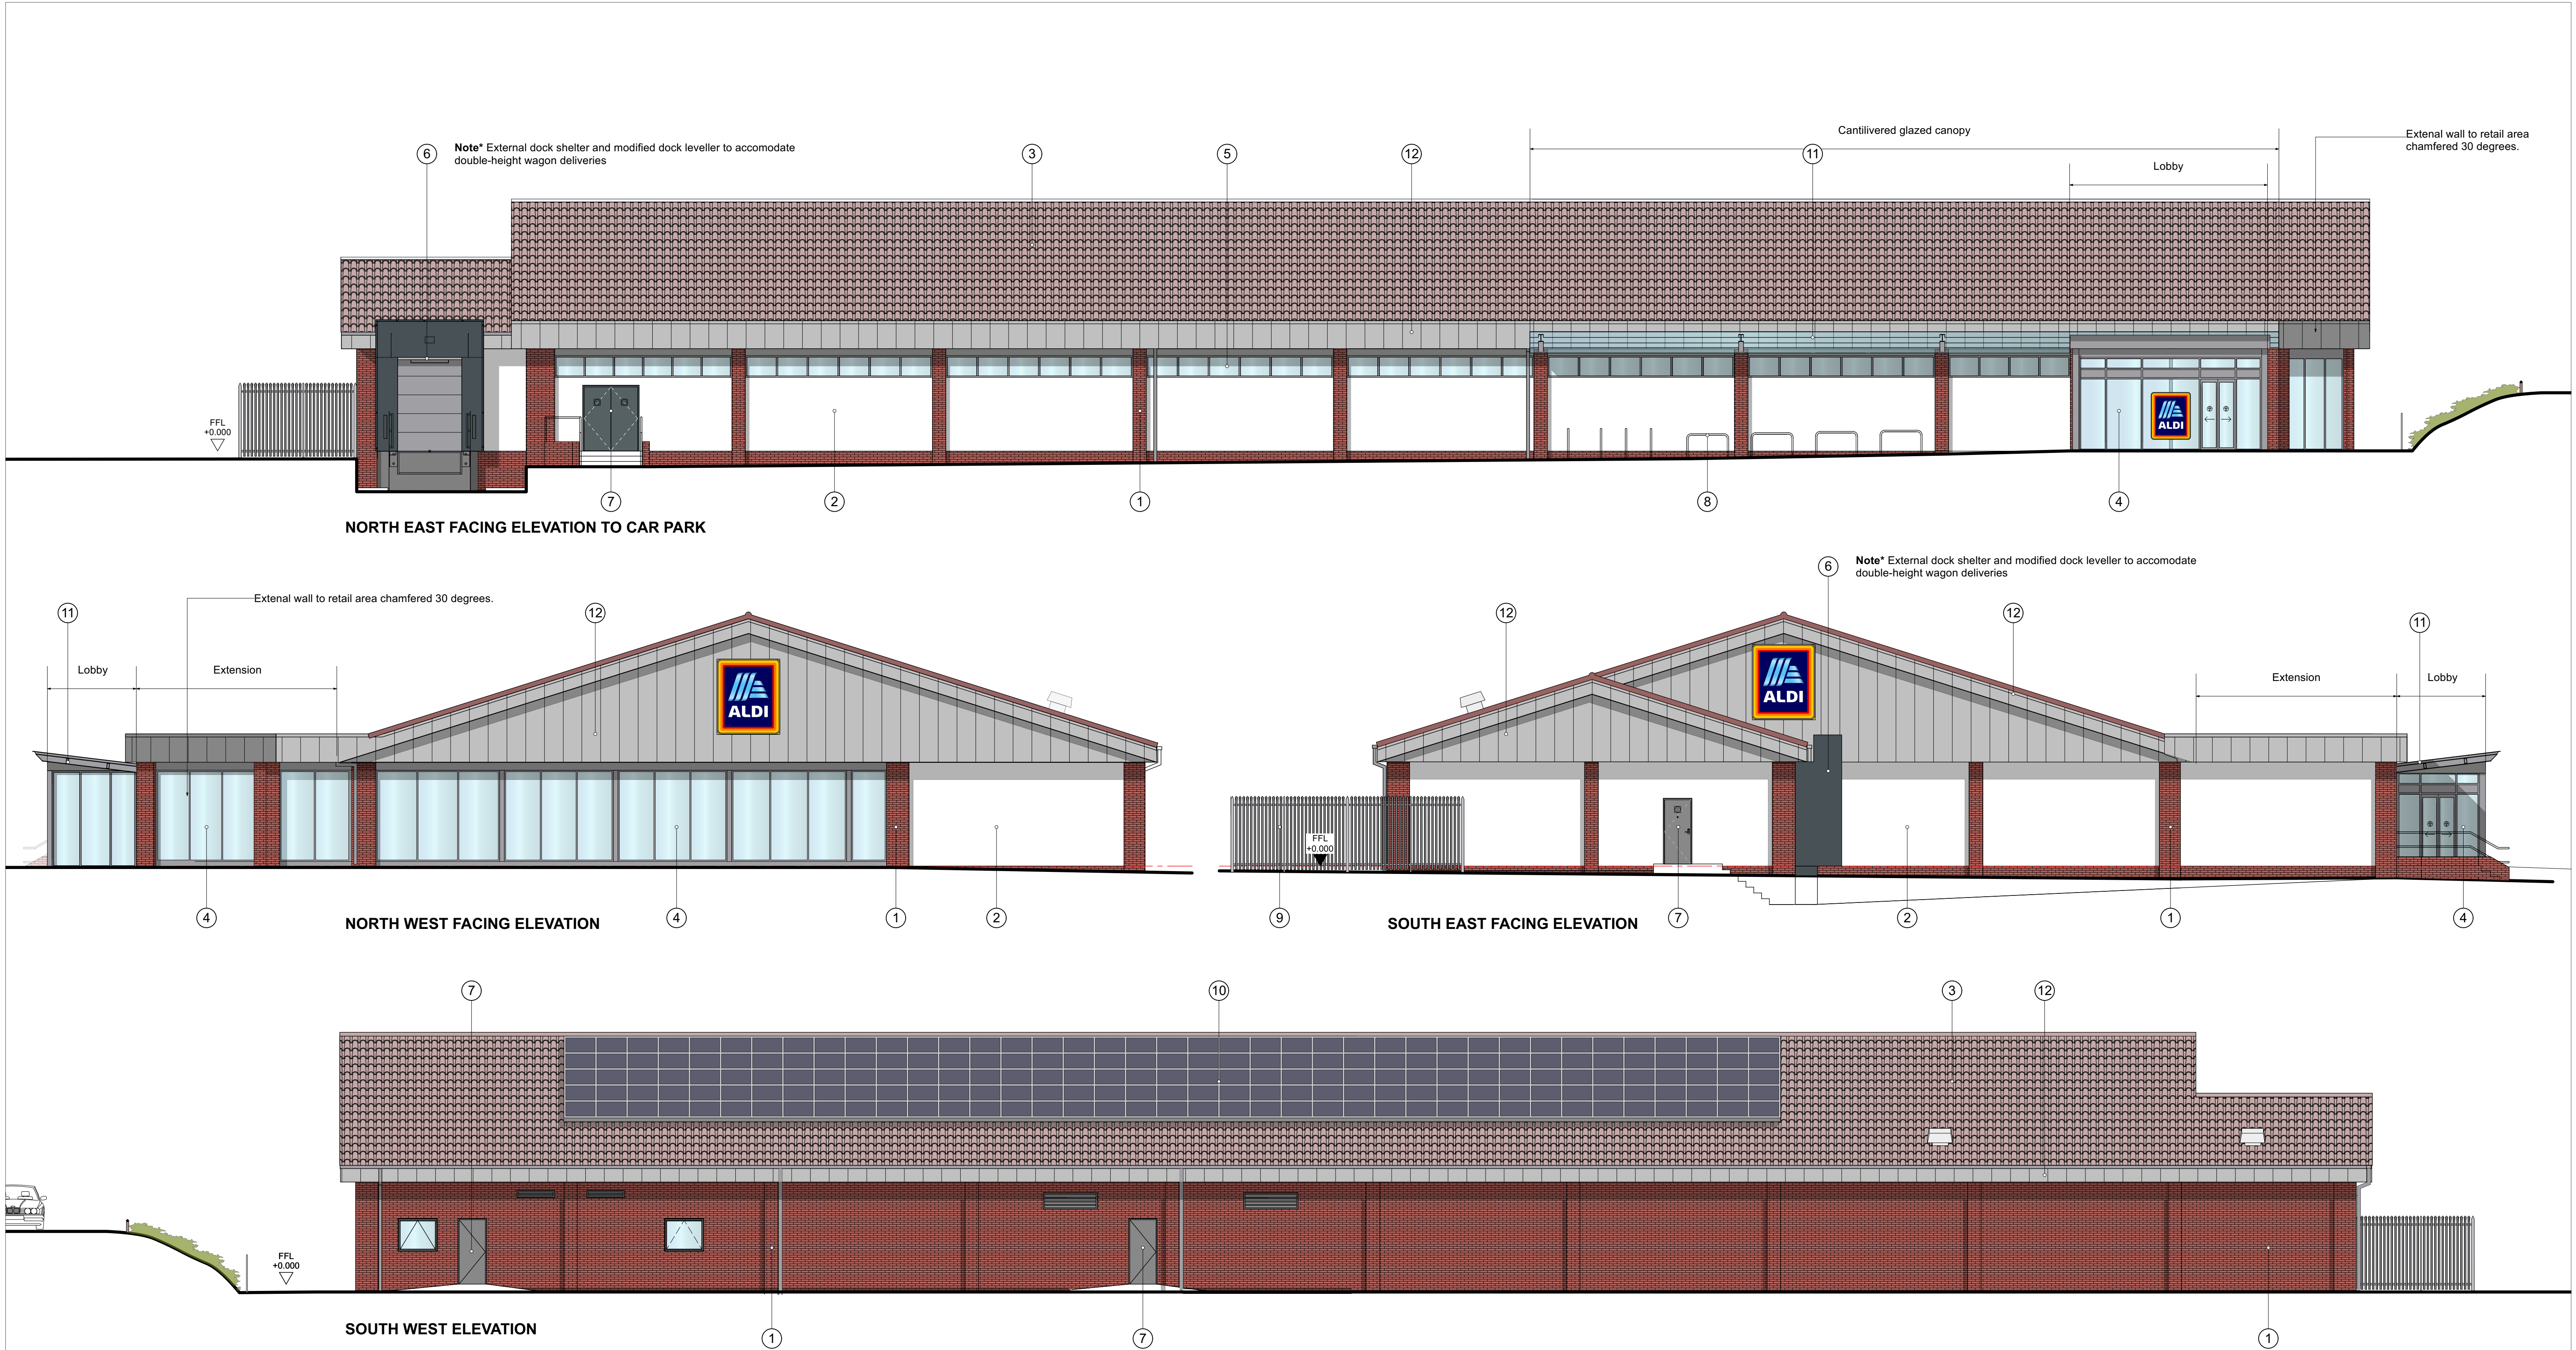

EXTERNAL FINISHES

- | | |
|--|---|
| ① Wall and columns - red brickwork | ⑦ Steel escape doors |
| ② Wall - white render textured finish applied to blockwork | ⑧ Satin stainless steel tubular trolley bays / cycle stands |
| ③ Tiled roofing (replaced to match existing) | ⑨ 2.5m high paladin |
| ④ Shopfront aluminium framed glazing | ⑩ PV Panels (existing panels replaced following re-roof) |
| ⑤ Aluminium framed ribbon windows | ⑪ Cantilivered glass canopy |
| ⑥ Steel loading bay door | ⑫ Silver cladding to match existing |

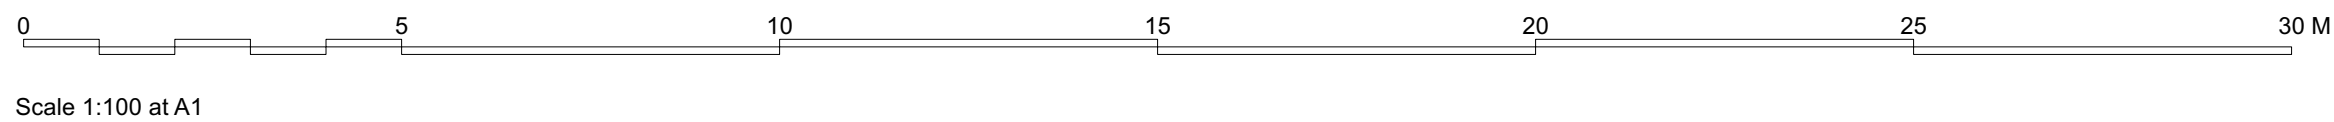

Scale 1:100 at A1



Kendall Kingscott

Chartered Architects
Chartered Building Surveyors
Interior Designers
CDM Services

Glentworth Court, Lime Kiln Close
Stoke Gifford, Bristol BS34 8SR
+44 (0)117 931 2062
www.kendallkingscott.co.uk

Project
Plymouth St, Merthyr Tydfil
Store Extension
Client
Aldi Stores Ltd

Scale
1:100
Paper Size
A1
Filename
Merthyr Extension.vwx
© Copyright
Do not scale this drawing

Rev	Date	By	Ap	Note
P5	07/03/23	JS	GS	Low-level wall removed from trolley bay.
P4	23/08/21	JS	GS	Low-level wall added to trolley bay. Escape stair added from retail.

Drawing Title
Proposed Elevations

Project Number	Drawing Number	Revision
170629-1507	P5	

Date	Drawn	Checked	Status
20/01/20	KH	JS	PLANNING

Only to be used on the site for which designed. The electronic transmission of design information contained in this drawing is carried out entirely at the user's risk and Kendall Kingscott Ltd. will have no liability for any errors or inaccuracies arising therefrom. This production of amended or updated information from the user design information by the user is entirely the responsibility of the user and Kendall Kingscott Ltd. shall have no responsibility in respect thereof whatsoever.