




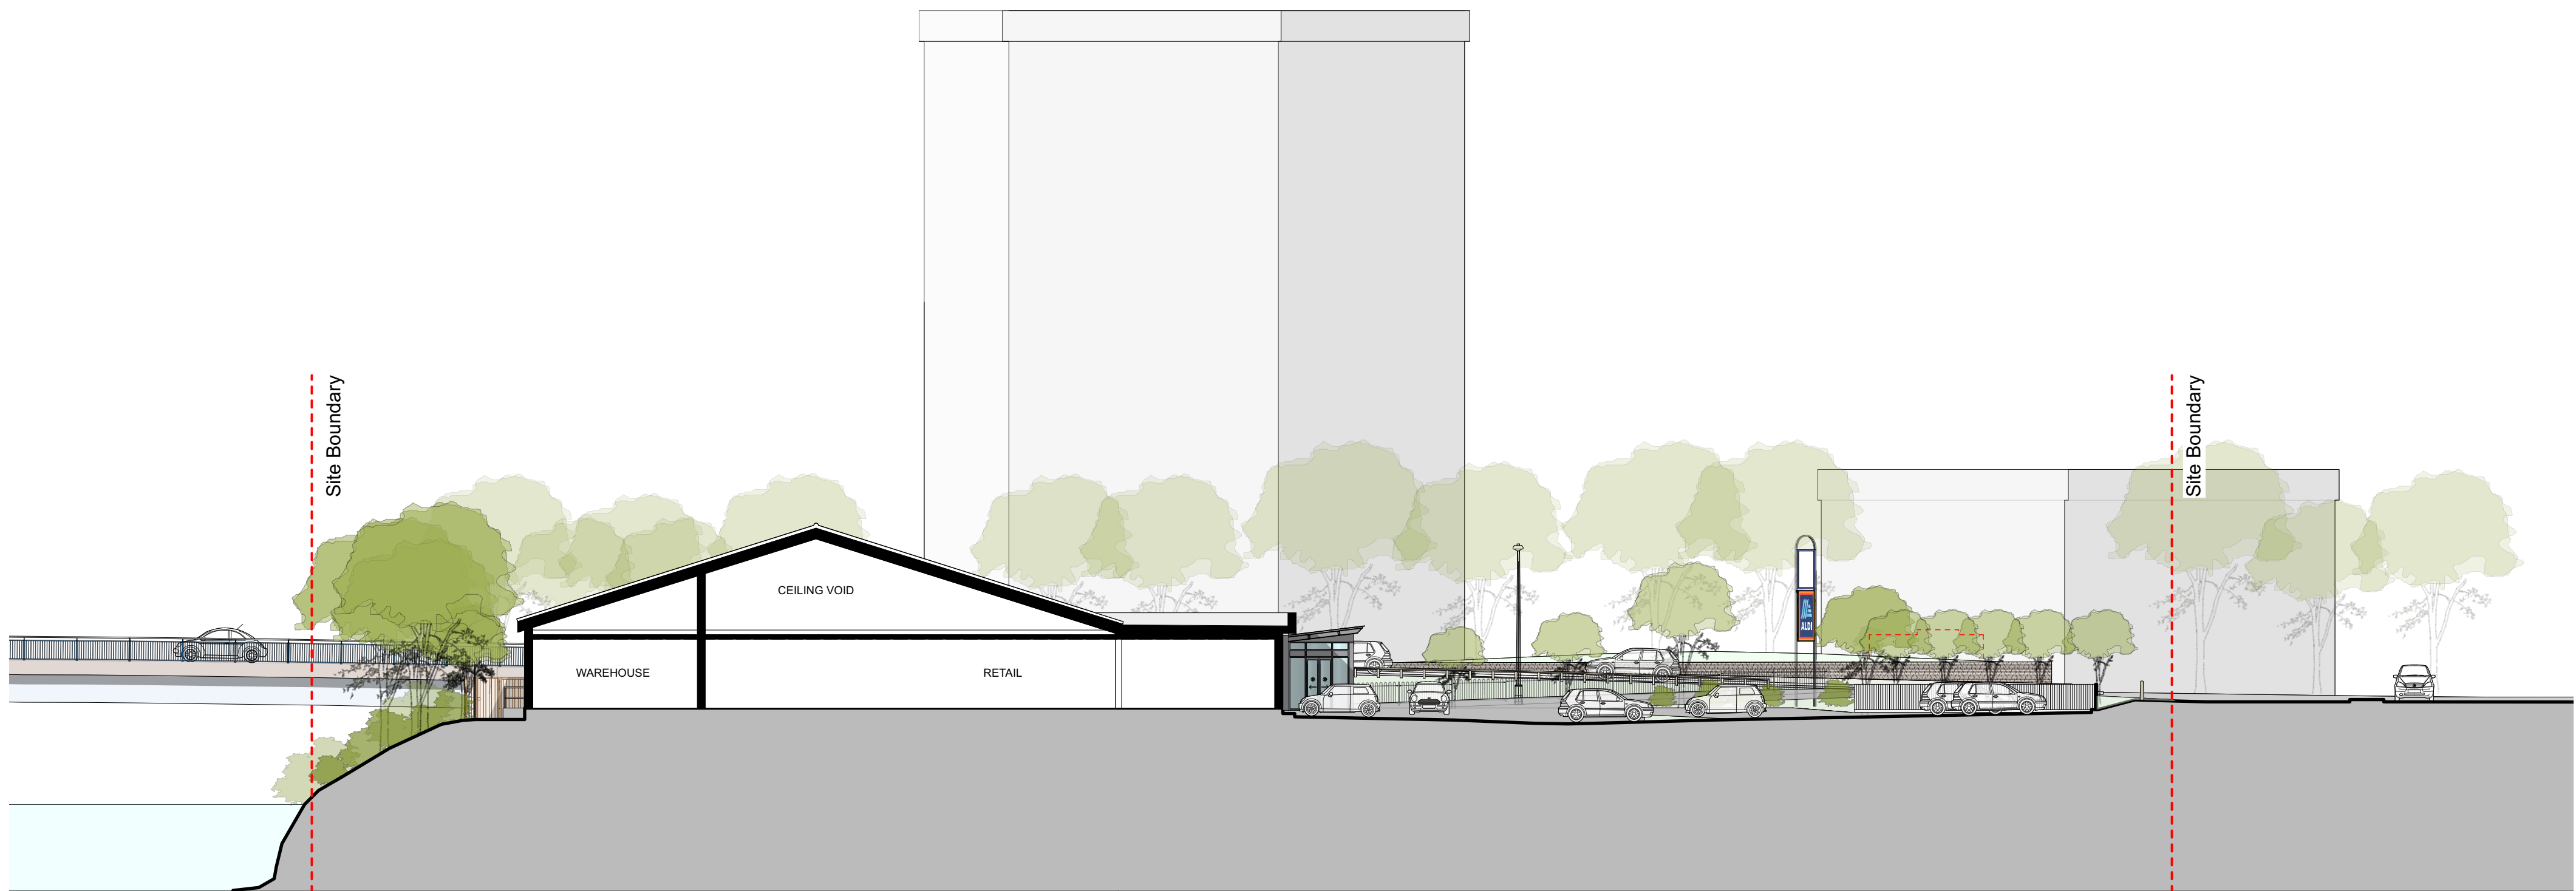

PROPOSED CAR PARK SECTION A-A

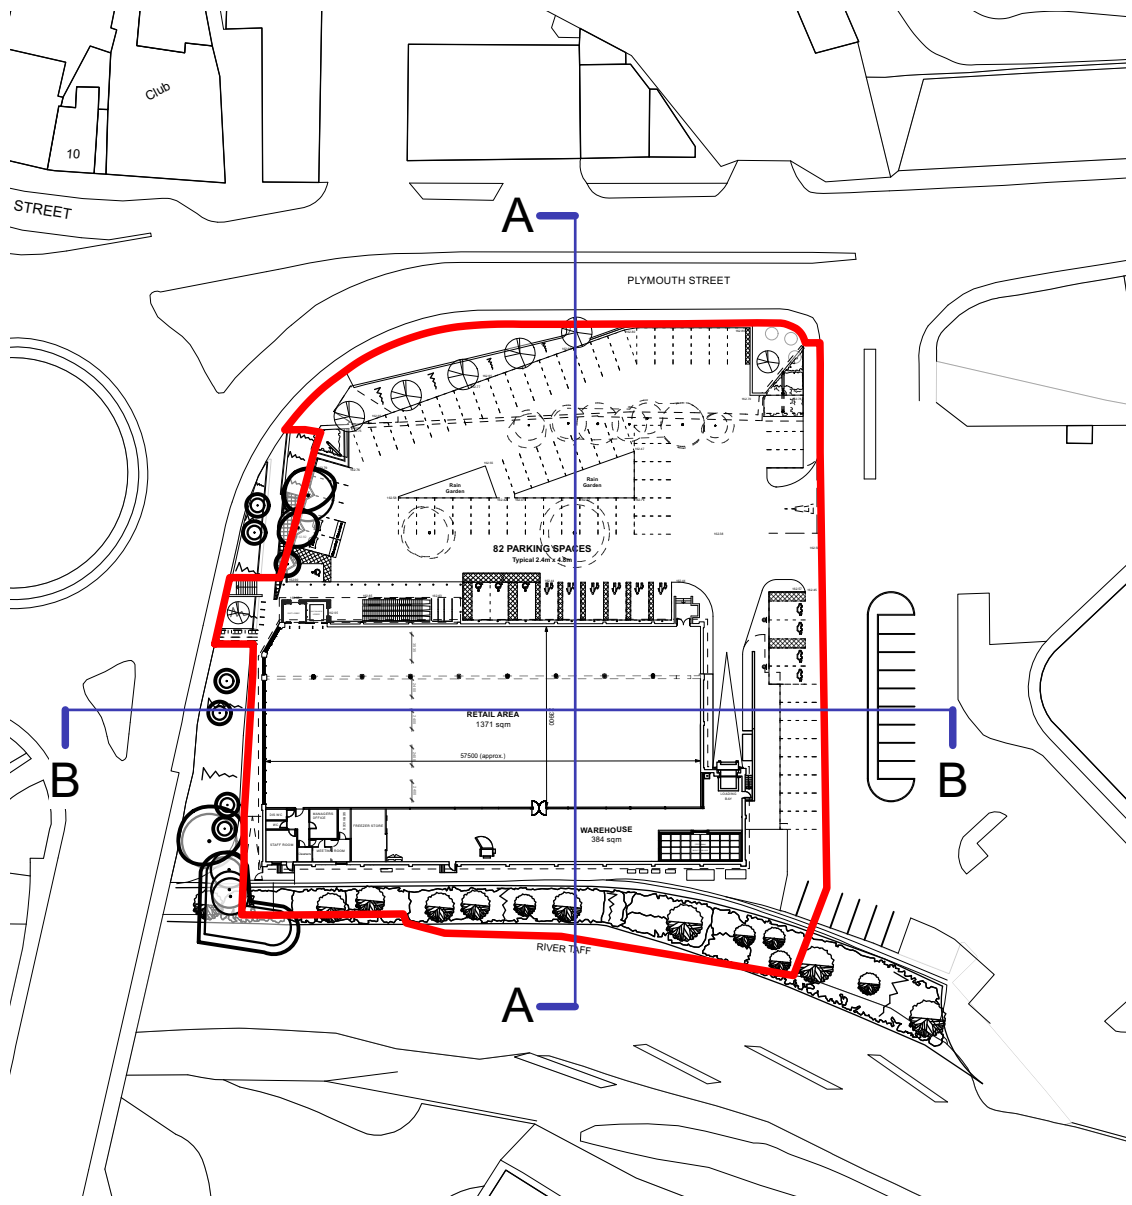

PROPOSED SITE LOCATION PLAN

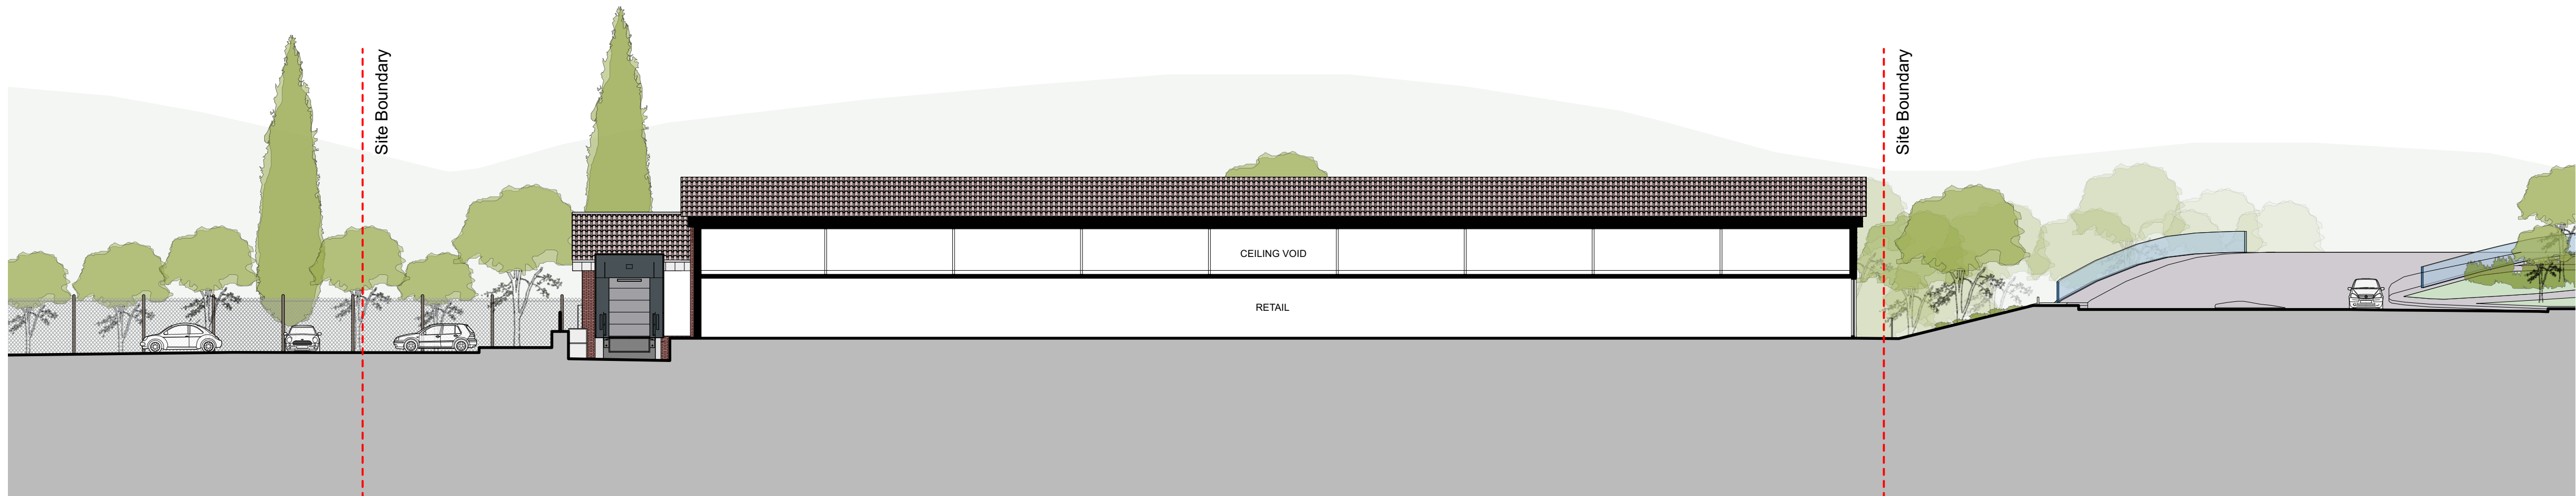

PROPOSED LONG SECTION B-B



Kendall Kingscott

Chartered Architects
Chartered Building Surveyors
Interior Designers
CDM Services

Glentworth Court, Lime Kiln Close
Stoke Gifford, Bristol BS34 8SR
+44 (0)117 931 2062
www.kendallkingscott.co.uk

Project
Plymouth St, Merthyr Tydfil
Store Extension
Client
Aldi Stores Ltd

Scale
1:200
Paper Size
A1
Filename
Merthyr Extension.vwx
© Copyright
Do not scale the drawing

P4 07/03/23 JS GS Extent of retaining wall north of car park reduced in favour of landscape banking.
P3 27/05/22 JS GS New trees removed from central side feature/rain garden and relocated to perimeter of site.

Rev Date By Ap Note

Drawing Title
Proposed Site Sections

Project Number Drawing Number Revision

170629-1509 P4

Date Drawn Checked Status
31/03/21 KH JS PLANNING

Check all dimensions and levels on site

Only to be used on the site for which designed. The electronic transmission of design information contained in this drawing is carried out entirely at the User's risk and Kendall Kingscott Ltd. shall have no liability for any errors or inaccuracies arising therefrom. This production of amended or updated information from the user design information by the User is entirely the responsibility of the User and Kendall Kingscott Ltd. shall have no responsibility in respect thereof whatsoever.