


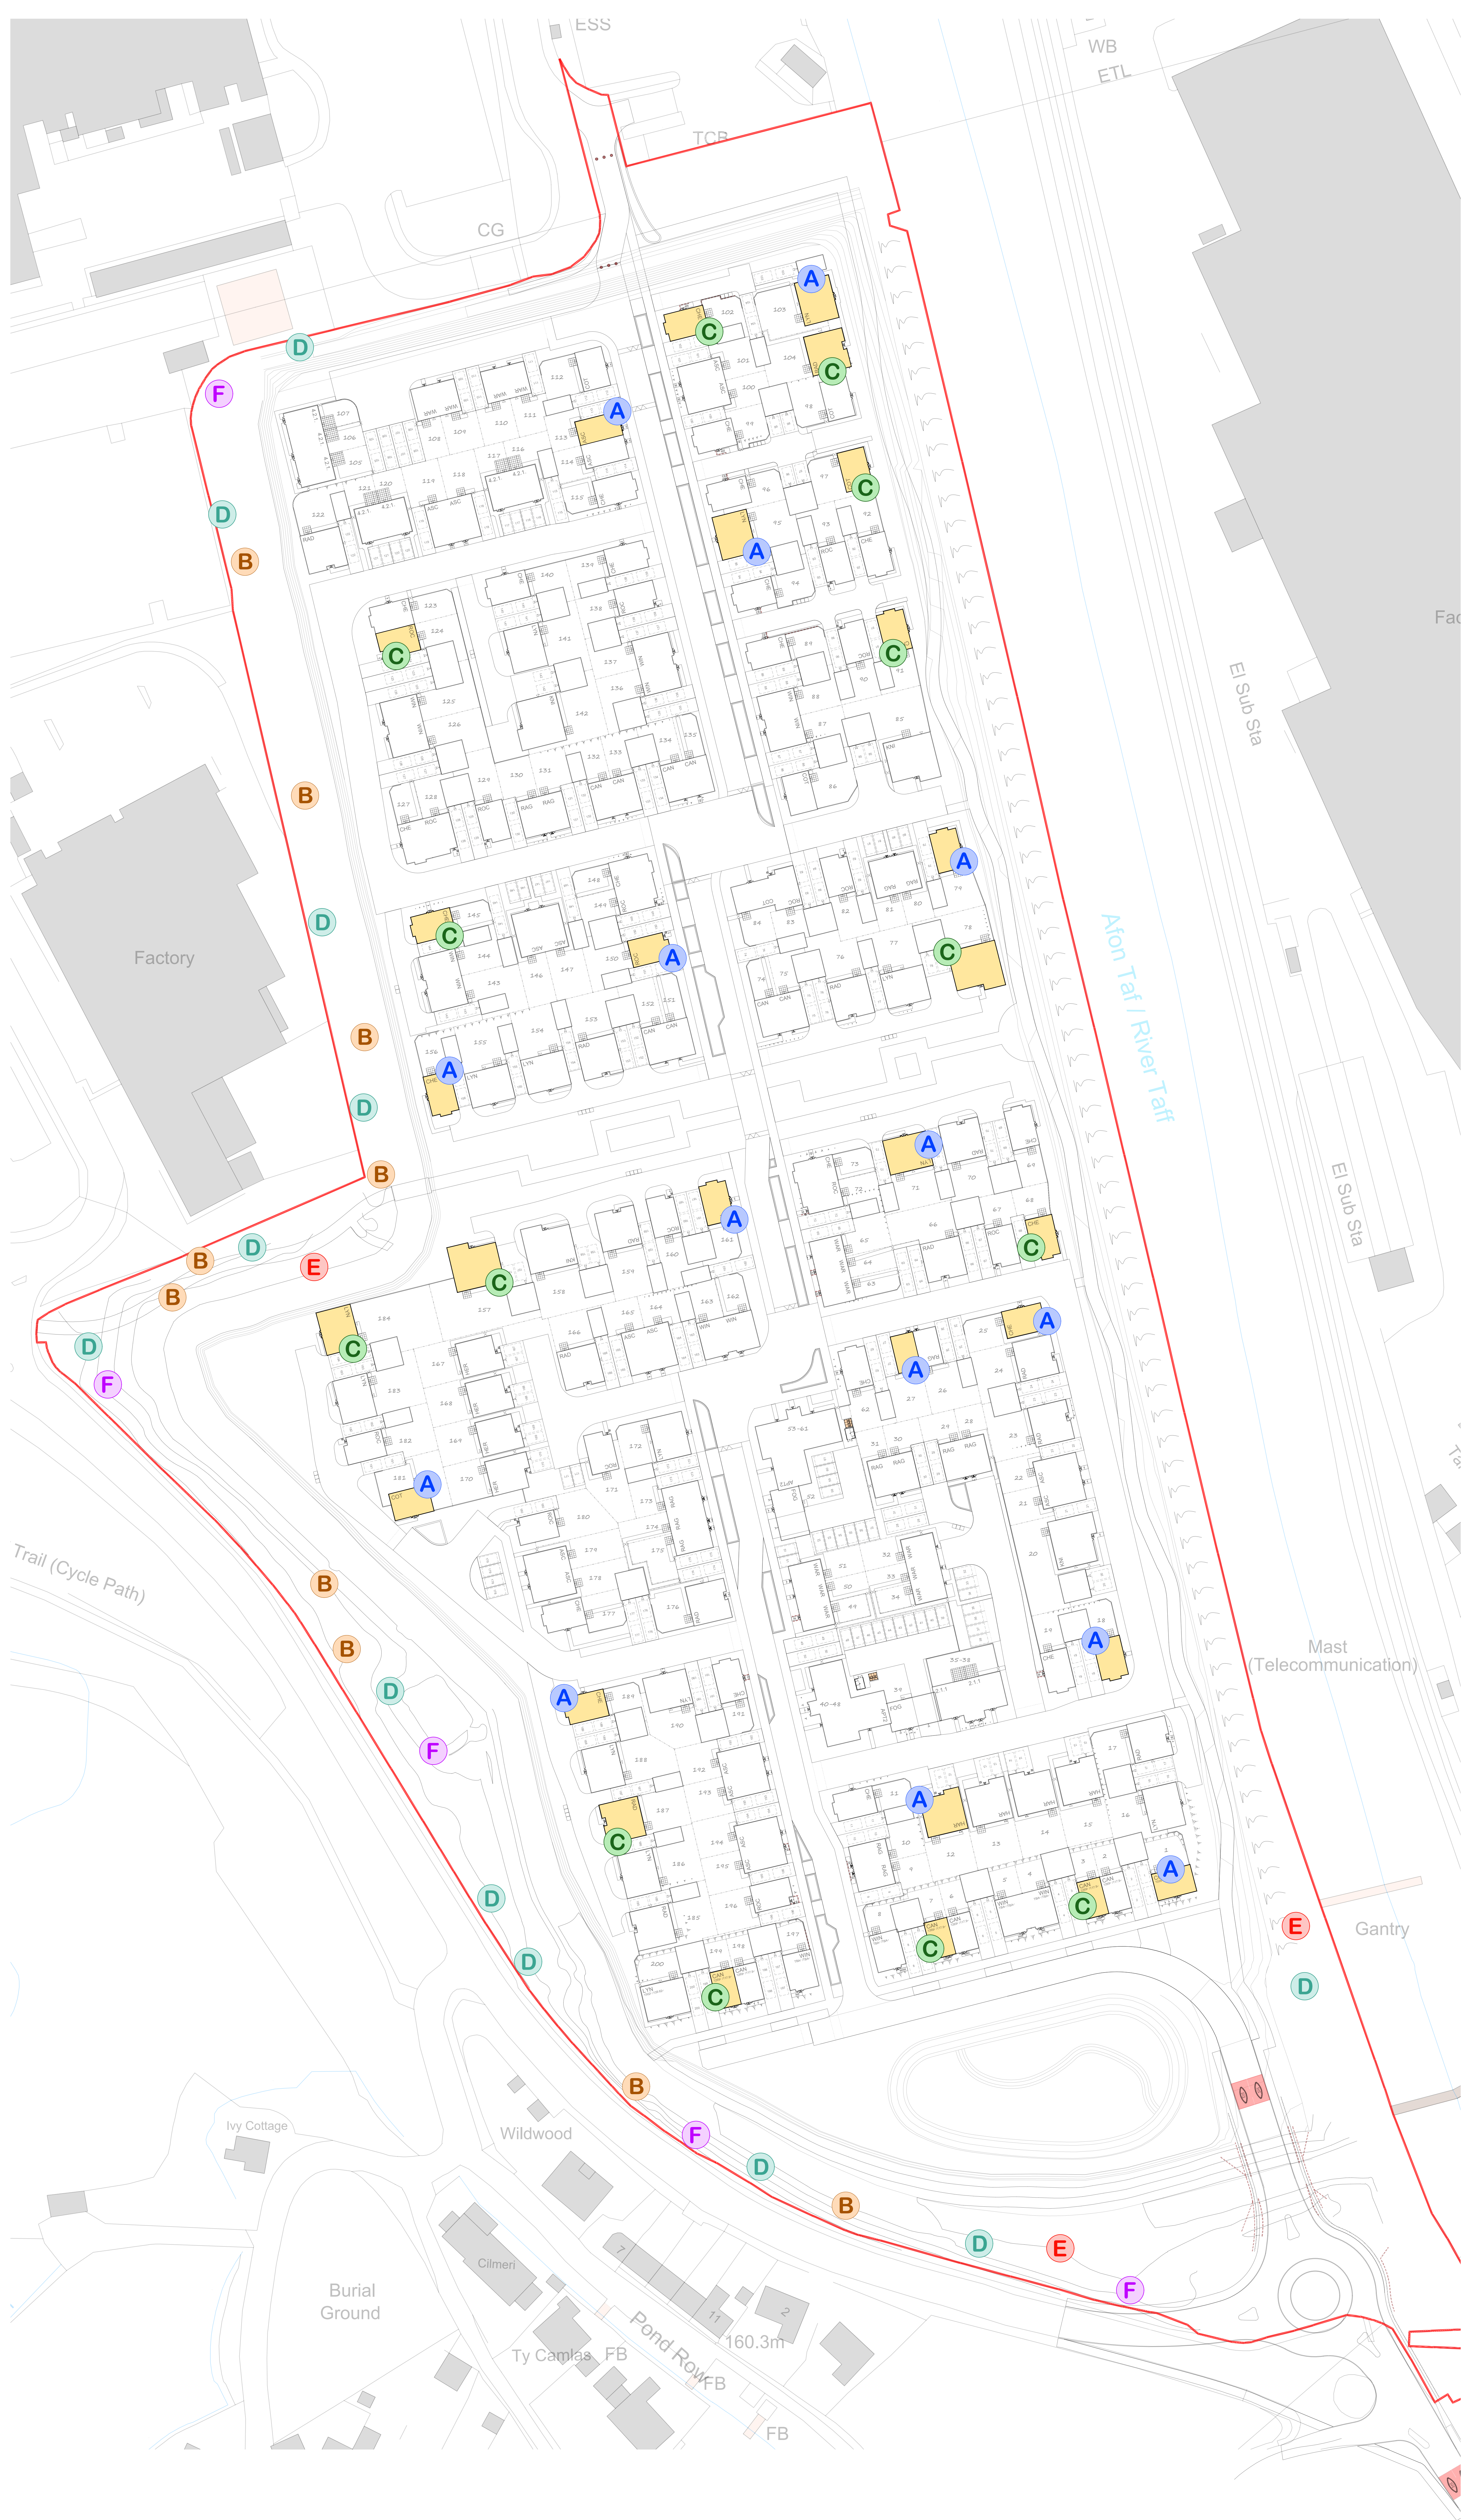

Ecology Strategy Key

A

Bird Box - Schwegler GmbH type 25

x10

(Placed under eaves above 3m East and North facing)

B

Bird Box - Istock Swift Eco Habitat

x5

(Placed under eaves above 3m East and North facing)

C

Bird Box - Vivara Pro Barcelona Woodstone nest box

x5

(Placed on trees on site above 3m East and North facing)

D

Bird Box - Vivara Pro Woodstone Sparrow nest box

x5

(Placed on trees on site or under eaves above 3m East and North facing)

E

Bat Box - Istock Enclosed Bat Box

x10

(Placed under eaves above 3m South and West facing)

F

Bat Box - Woodcrete schwegler 3FF box

x5

(Placed on trees on site above 3m East and North facing)

G

Bat Box - Rocket box

x3

(Placed in sunny locations on woodland edge)

H

Hedgehog Box - Woodstone Hedgehog House nest box

x5

(Placed within accessible deadwood or scrub habitat on the ground not exposed)

I

Plots with Installed Wildlife Nesting Boxes

DISCLAIMER: THIS DRAWING HAS BEEN PREPARED BASED ON INFORMATION FROM ALDER ECOLOGY UK LTD'S ECOLOGICAL MANAGEMENT PLAN. THE LOCATIONS INDICATED ARE APPROXIMATE AND SHOULD BE CONFIRMED ON-SITE BY THE ECOLOGY CONTRACTOR. FOR FURTHER DETAILS, PLEASE REFER TO ALDER'S REPORT.

REV.	DESCRIPTION	DATE
1	CLIENT	
2	Davies Homes	
3	JOB TITLE	
4	Dragon Parc, Merthyr Tydfil.	
5	DRAWING TITLE	
6	Ecology Strategy Plan	
7	SCALE @ A0	DATE
8	1:500	April '25
9	JOB NO.	DRAWING NO.
10	2124	ECO-01
11		DRAWN BY
12		KE
13		REVISION
14		-

10 Gold Tops
Newport
NP20 4PH

t. 01633 844970
e. info@hammond-ltd.co.uk

www.hammond-ltd.co.uk

© Hammond Architectural Limited 2025
Figured dimensions must be taken in preference to scaled dimensions and any discrepancies are to be referred to Hammond Architectural Ltd. Contractors, subcontractors and suppliers must verify all dimensions on site before commencing any work or making any workshop drawings