



R O A D

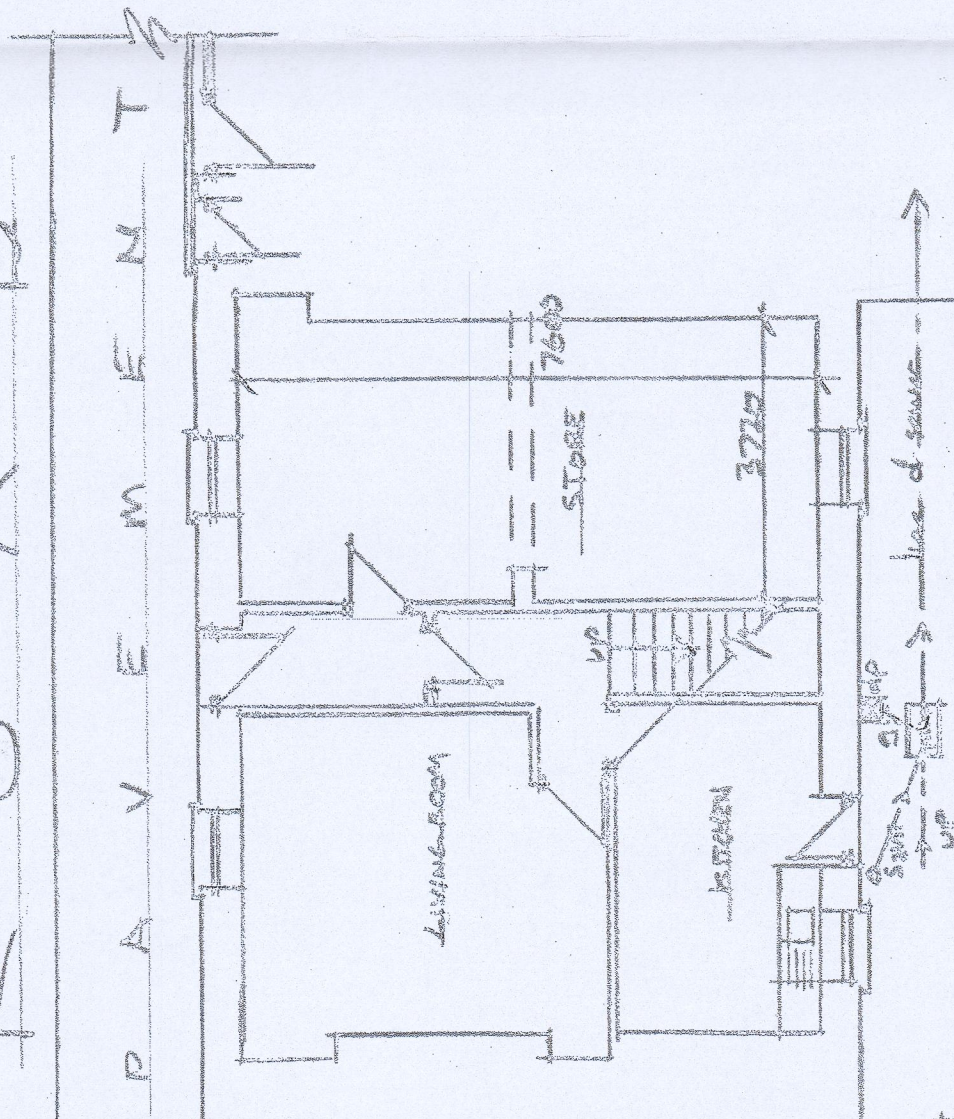


Road Case


EXISTING- GROUND FLOOR 1:100

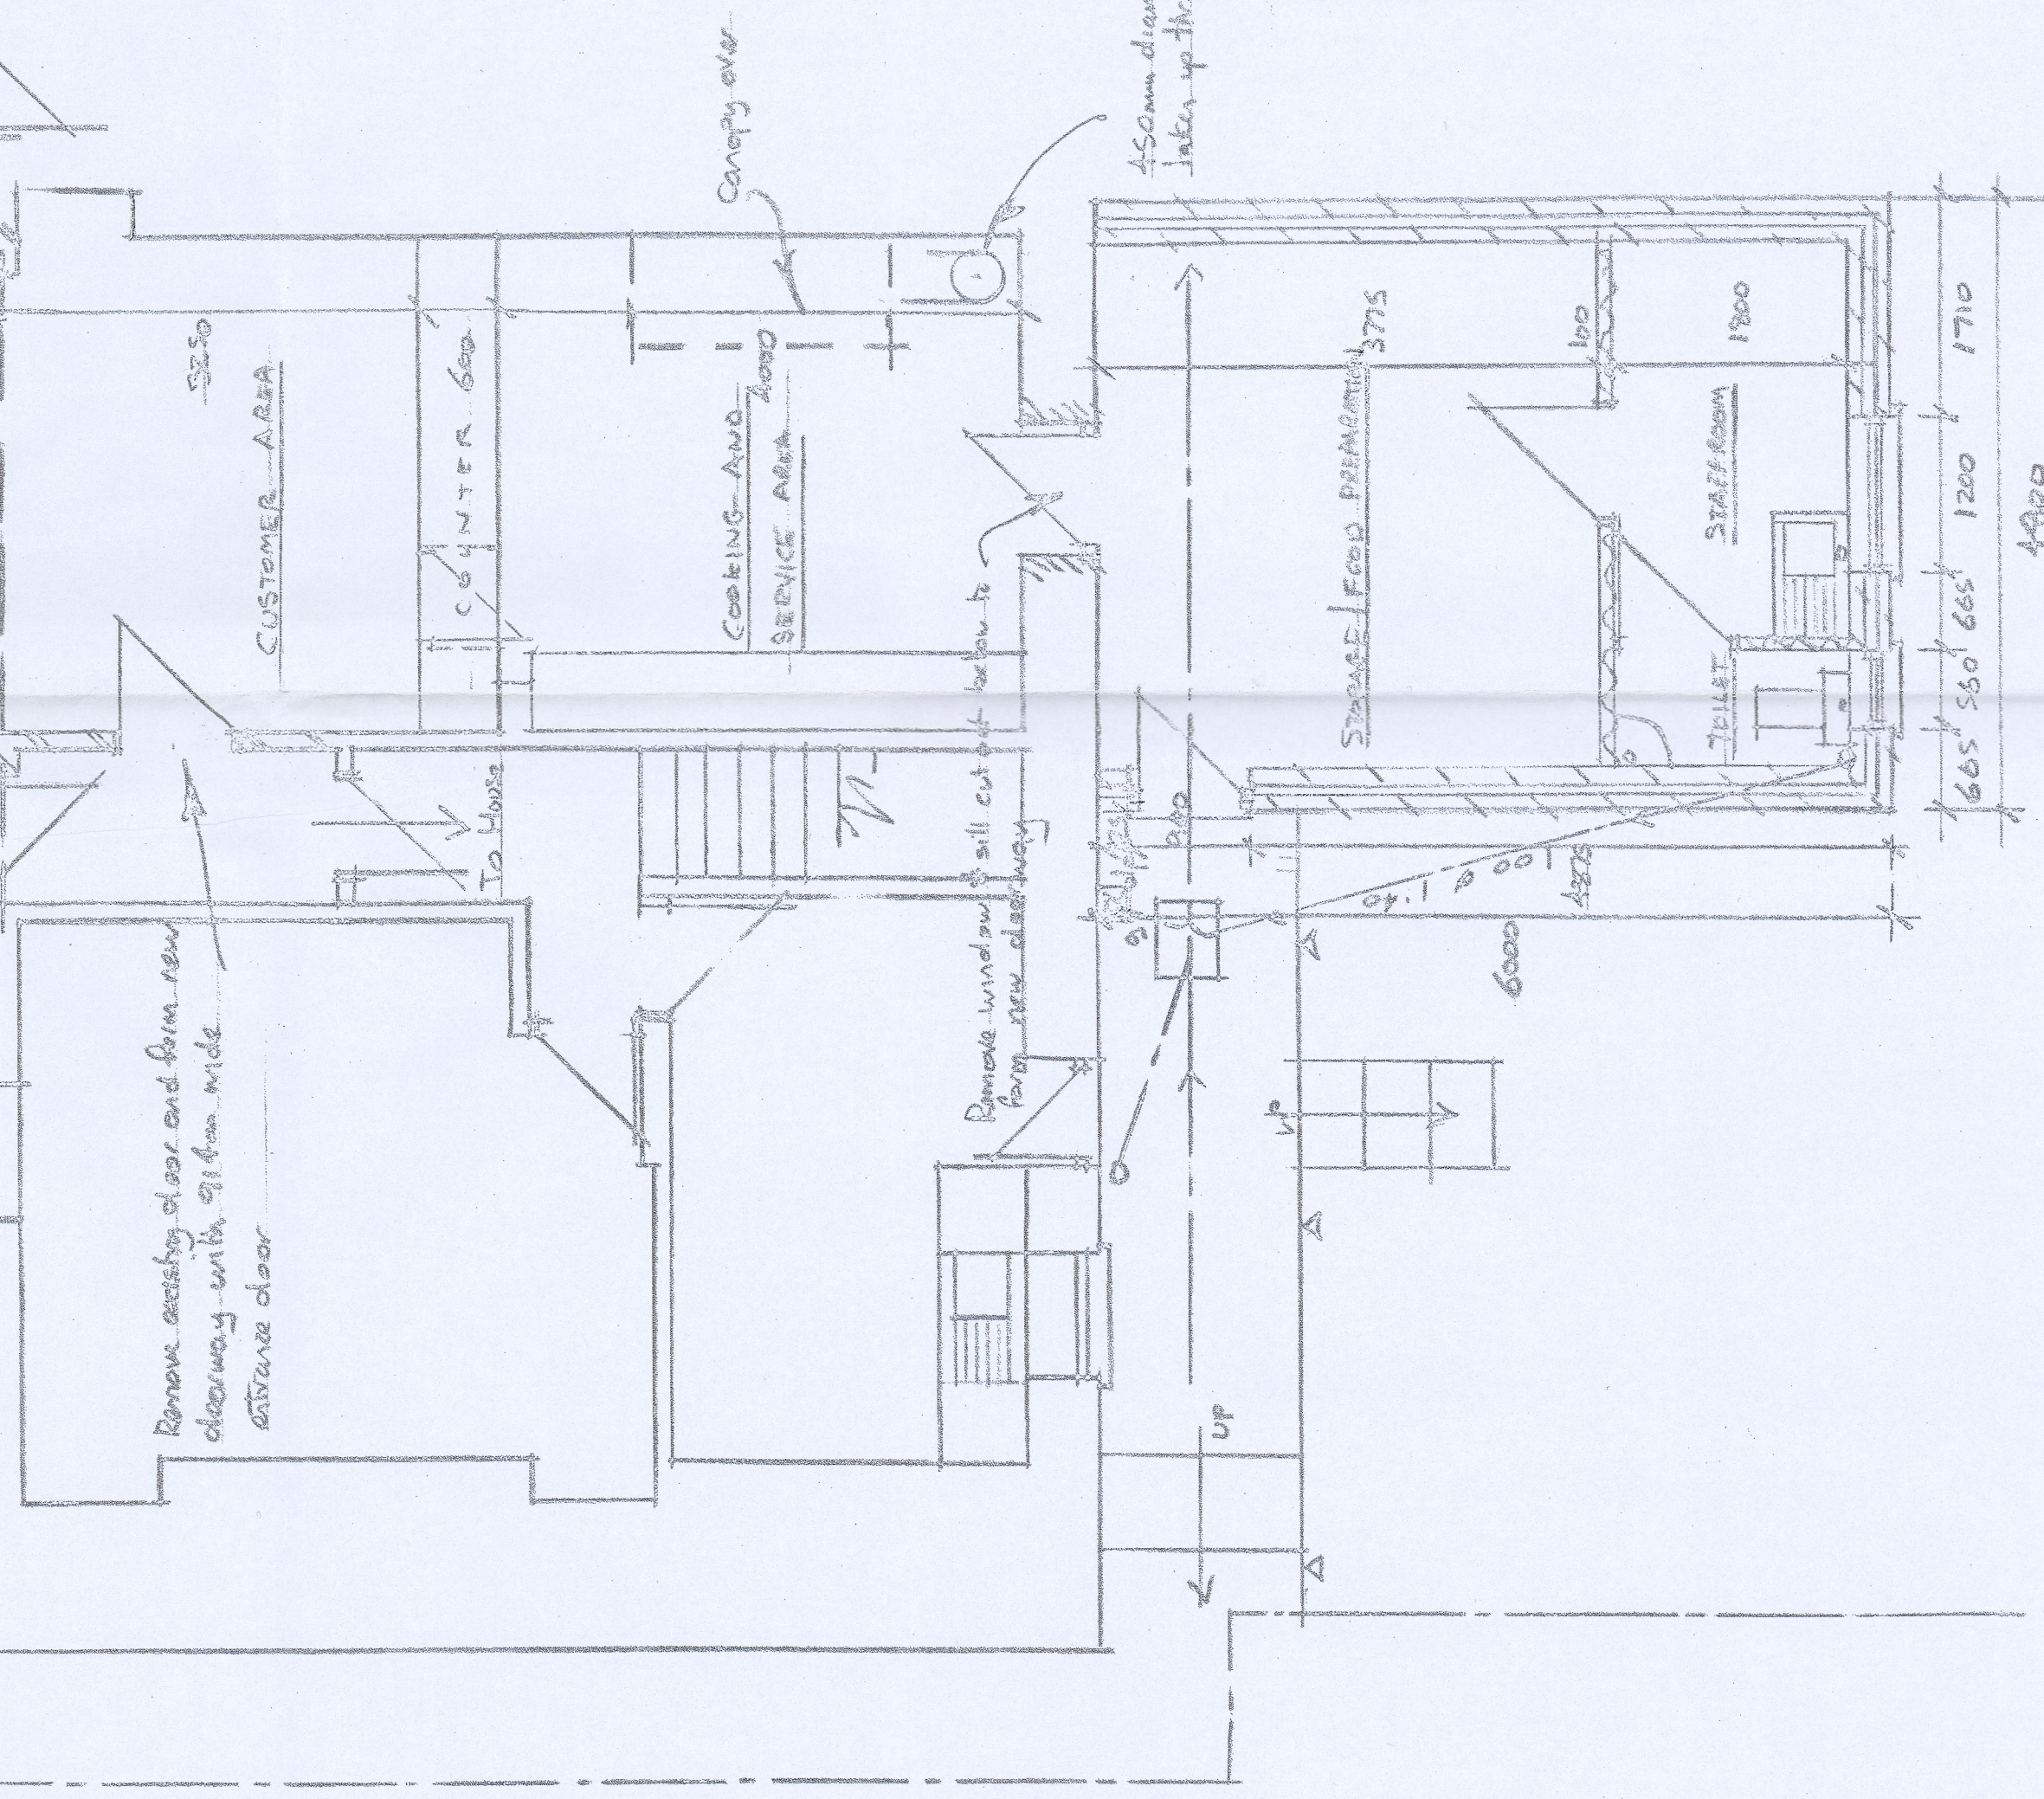


PROPOSED GROUND FLOOR 1:50

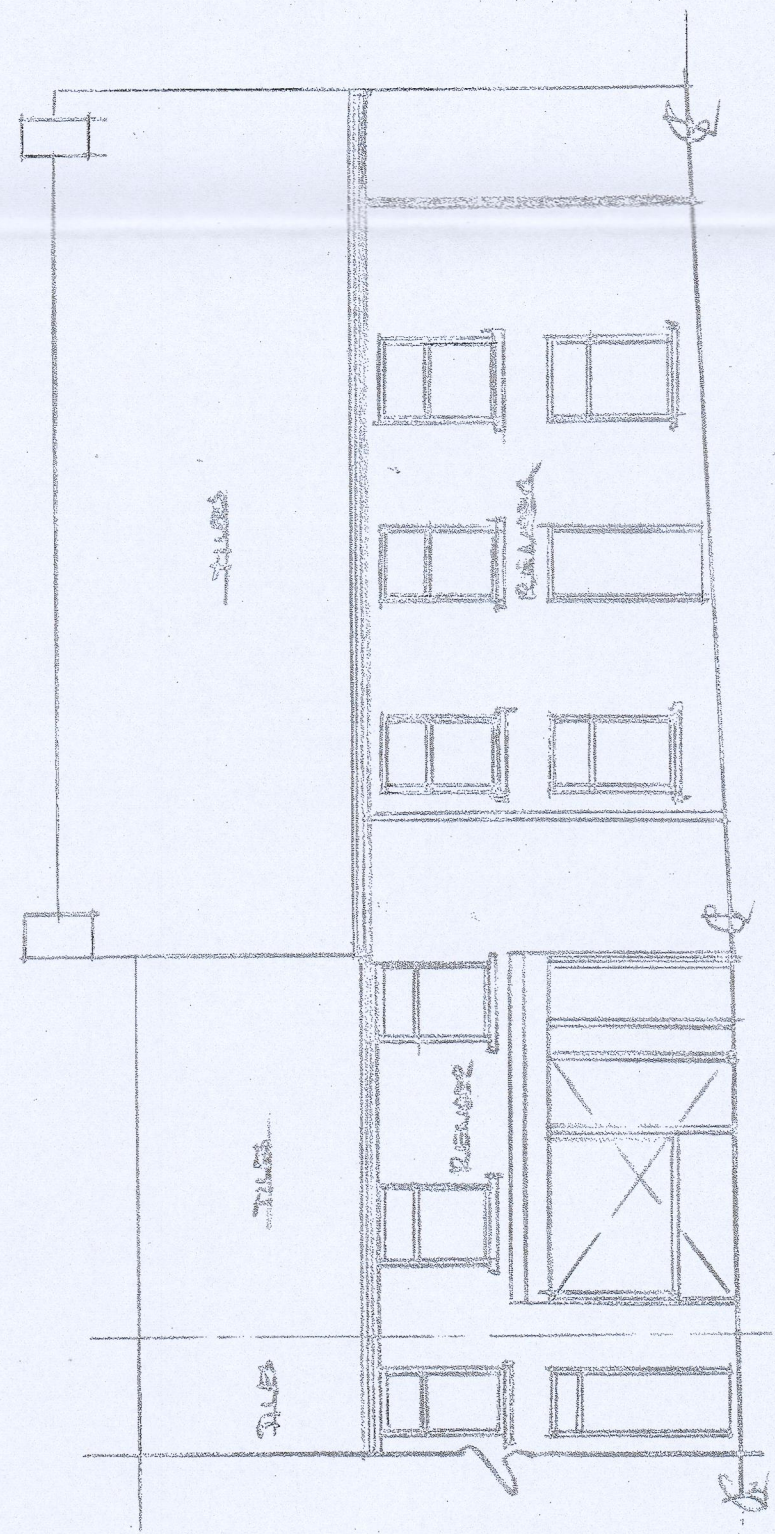


EXISTING- FRONT ELEVATION 1100

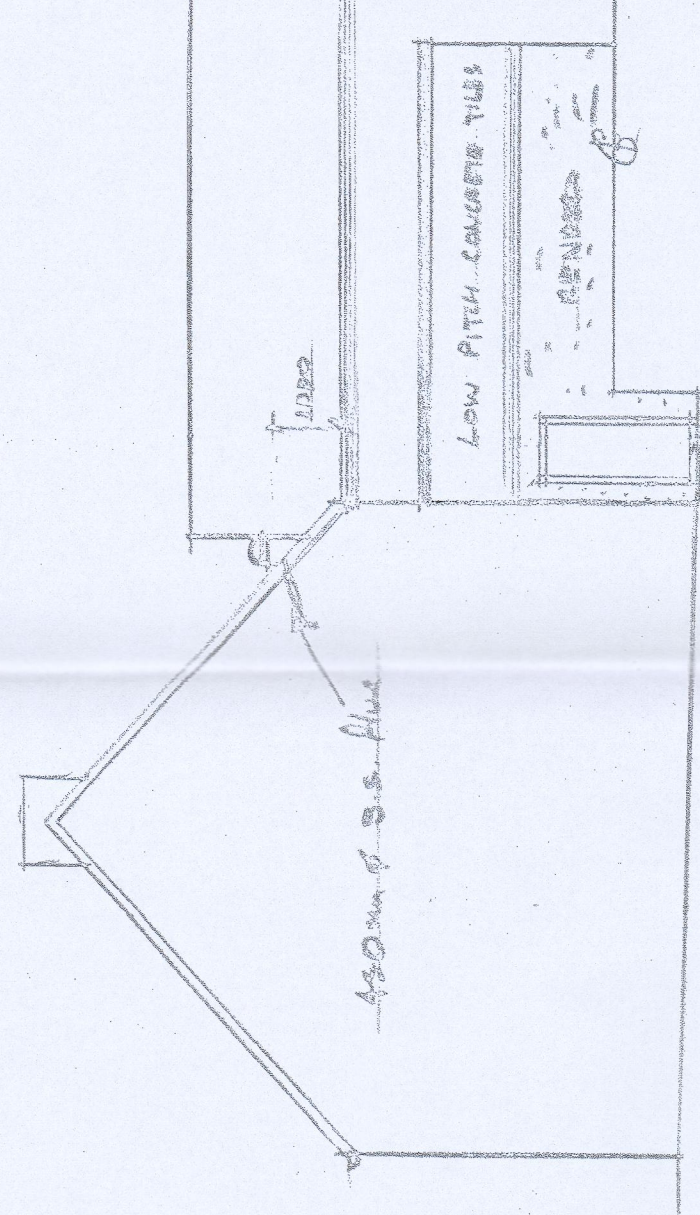


PROPOSED SIDE ELEVATION 1:100

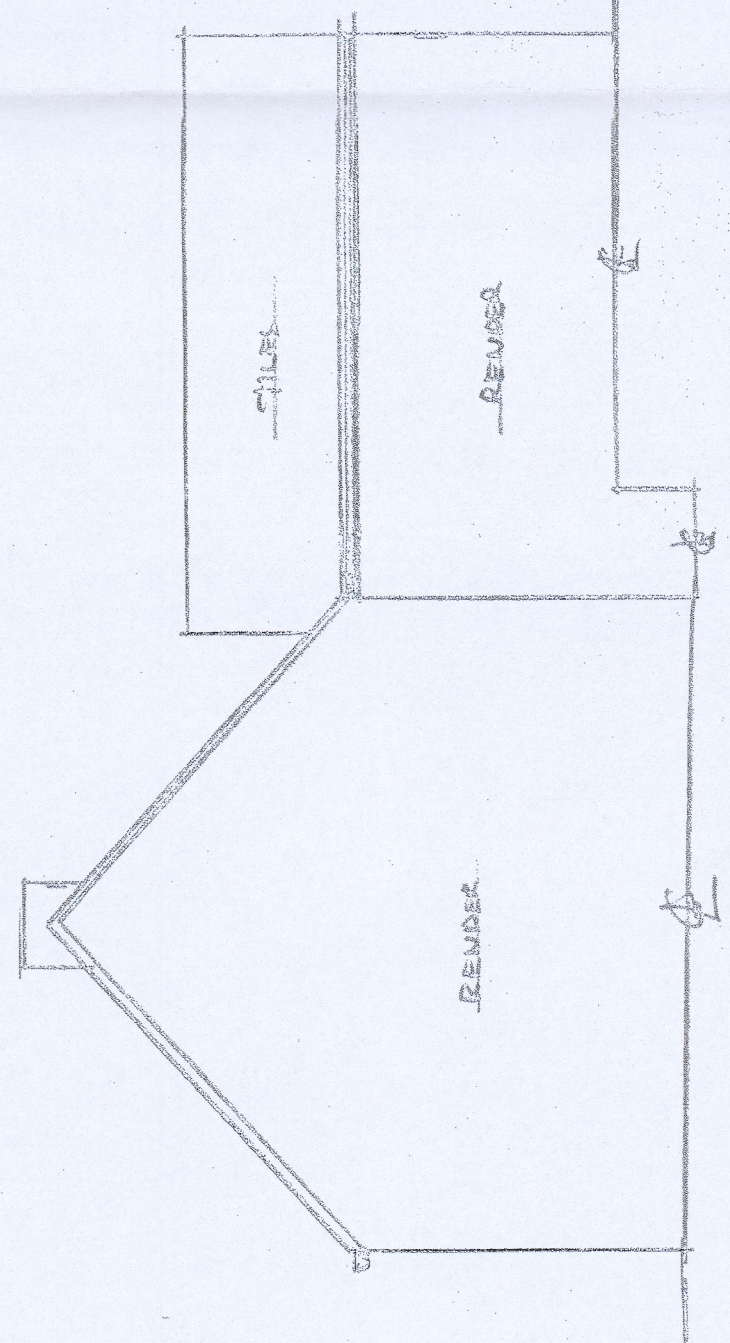


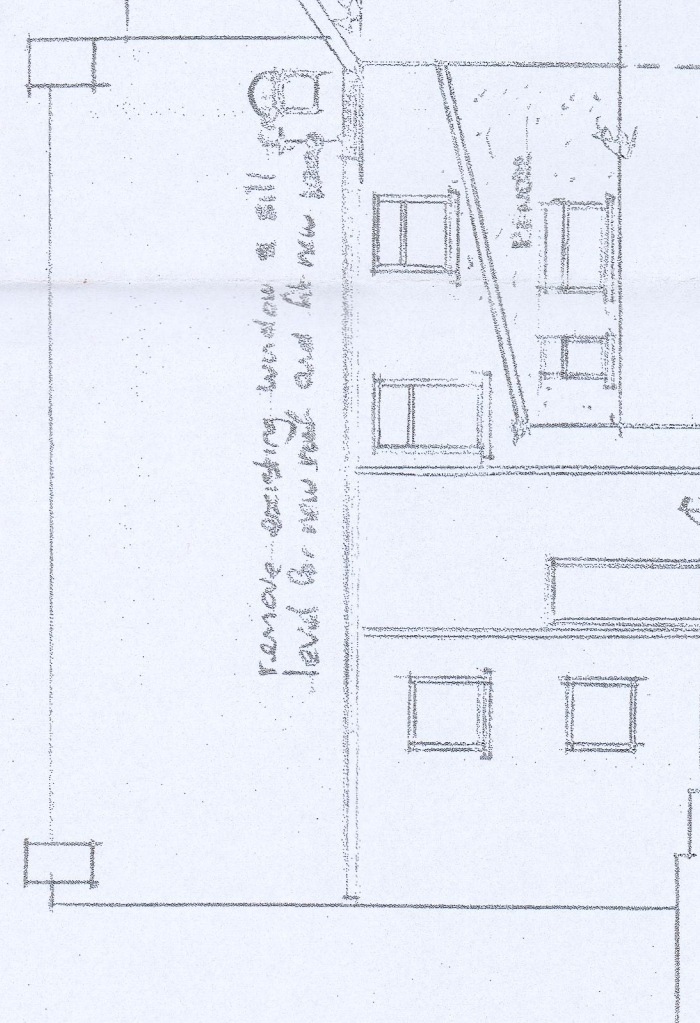



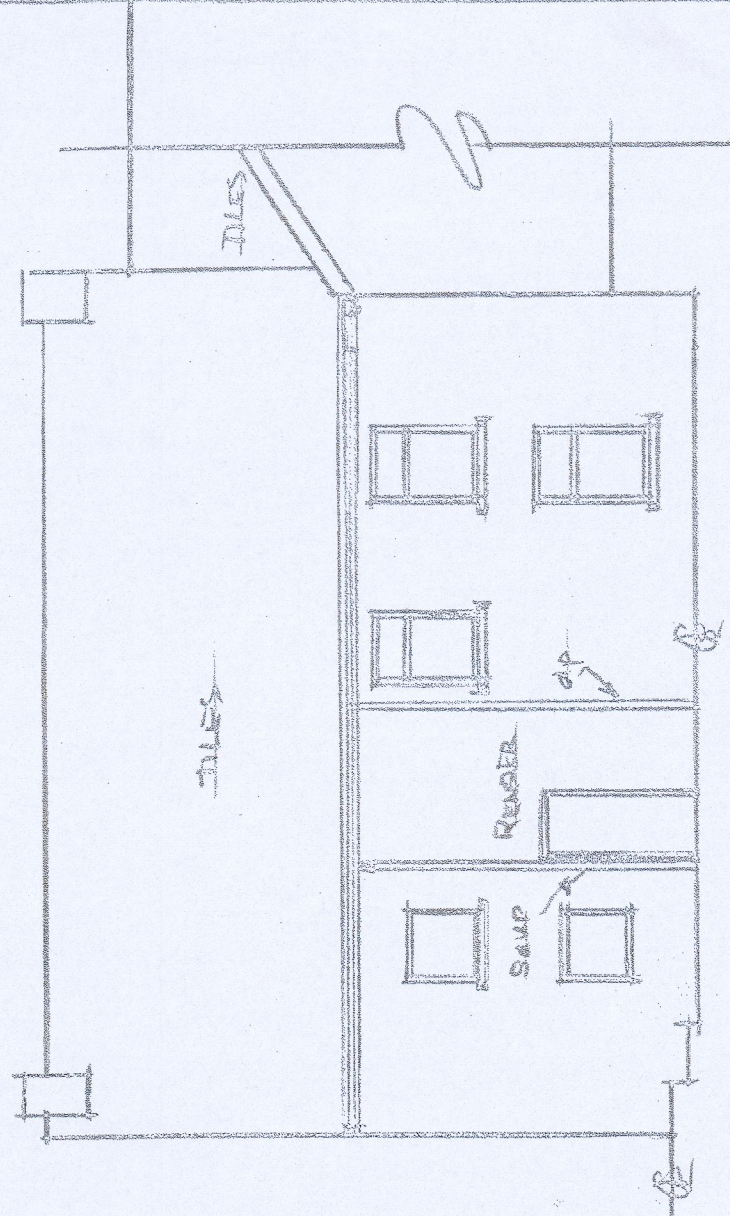

EXISTING	REAR	ELEVATION	1:100

code & lead flashing with cavity trays below


For concrete low pitch concrete tiles on
195 #47 C24 grade rafters to ceiling

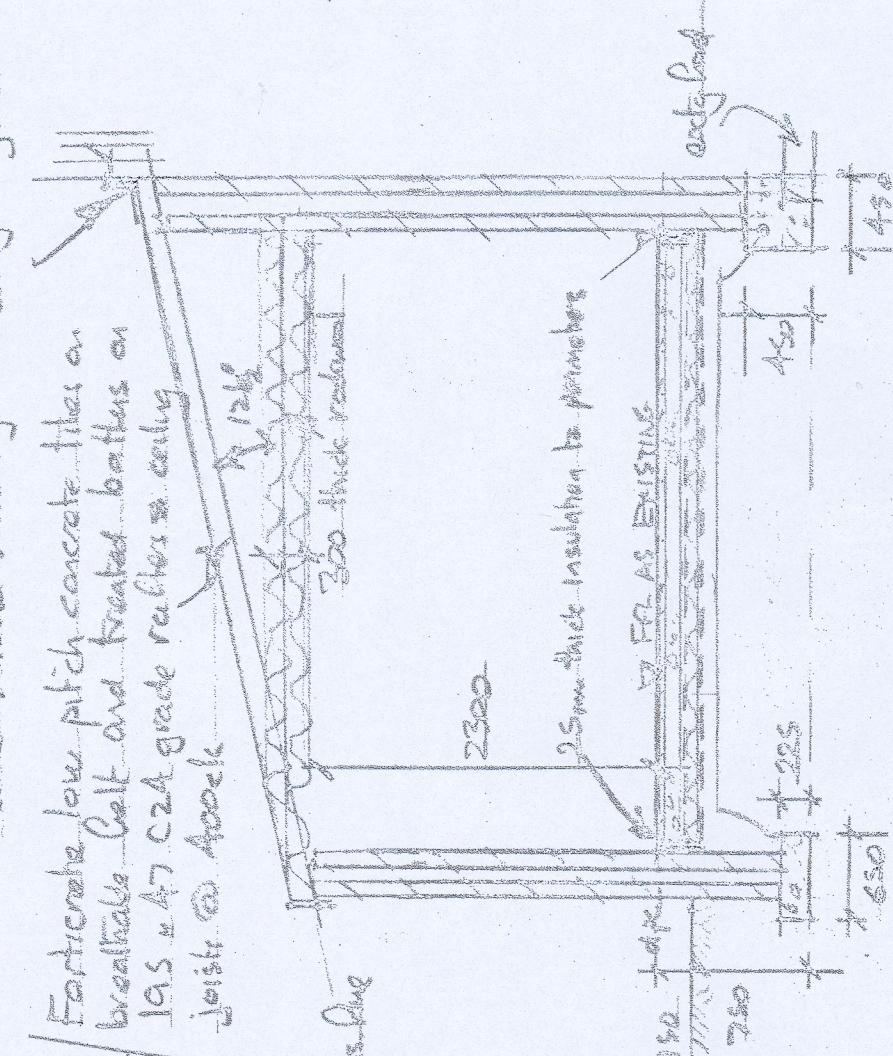


TYPICAL SECTION 1:50

MTCBC
 AMENDED PLANS
 17 FEB 2022
 RECEIVED

210360

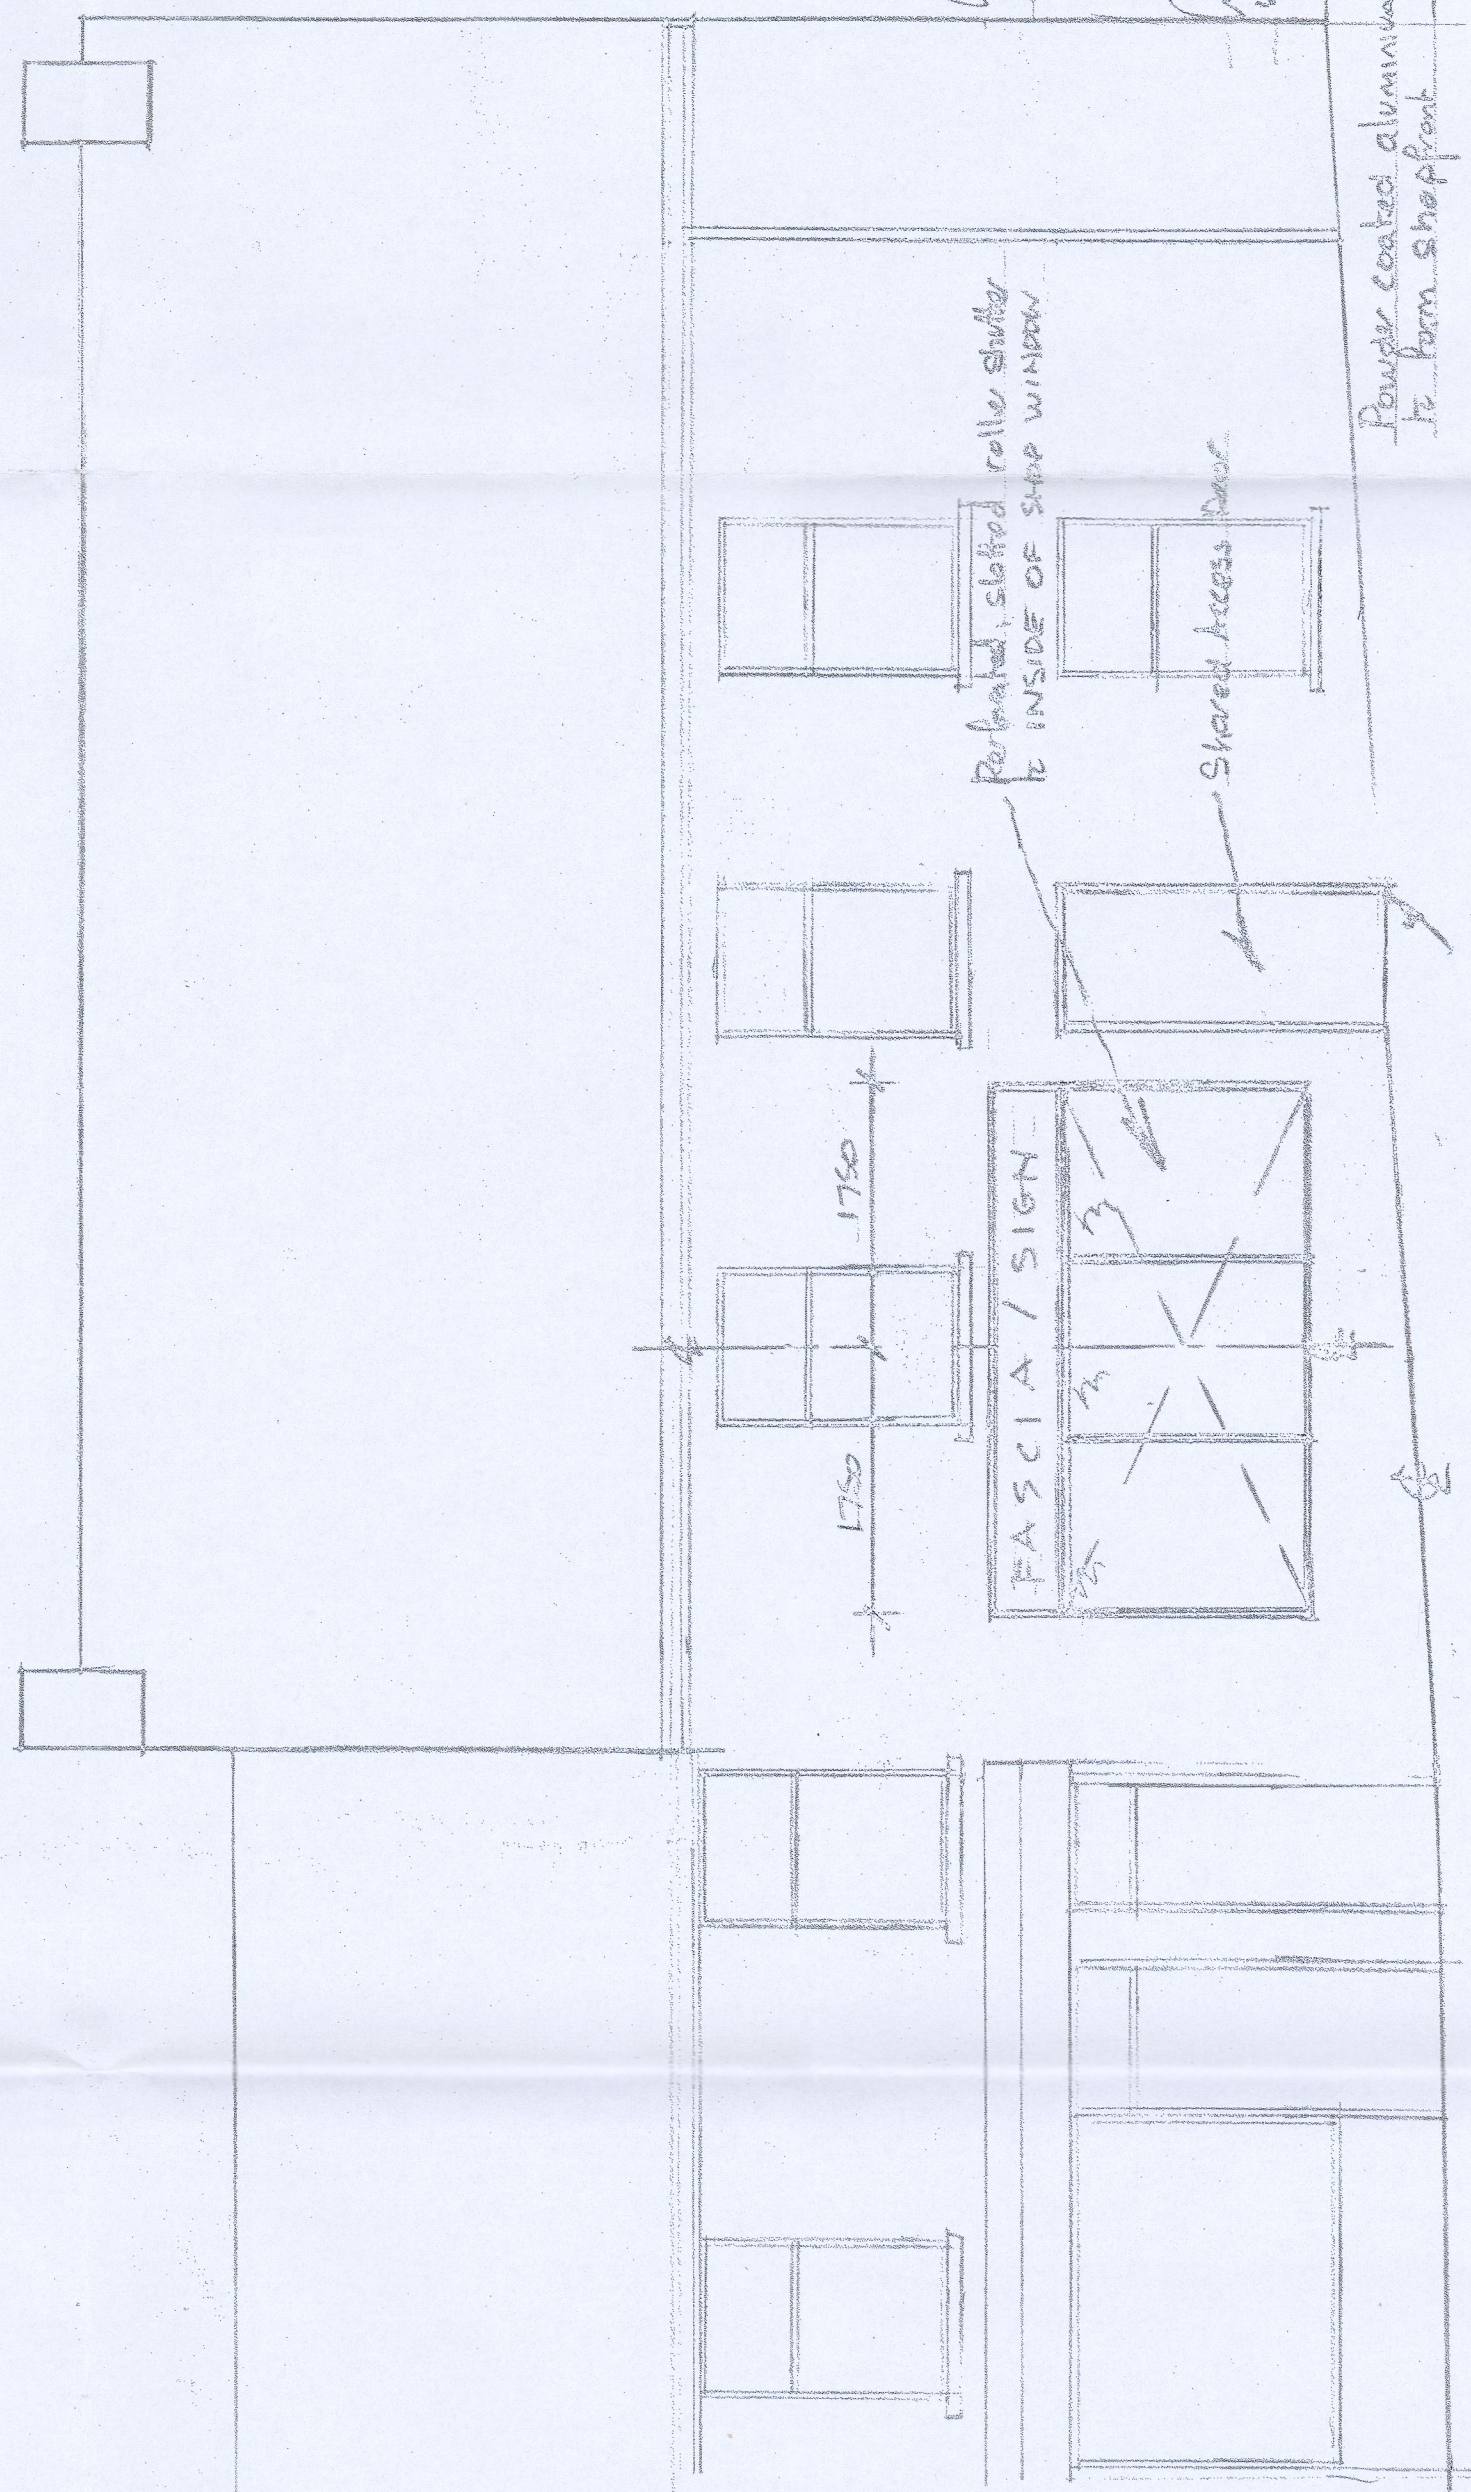

PROPOSED	FRONT ELEVATION	1.50

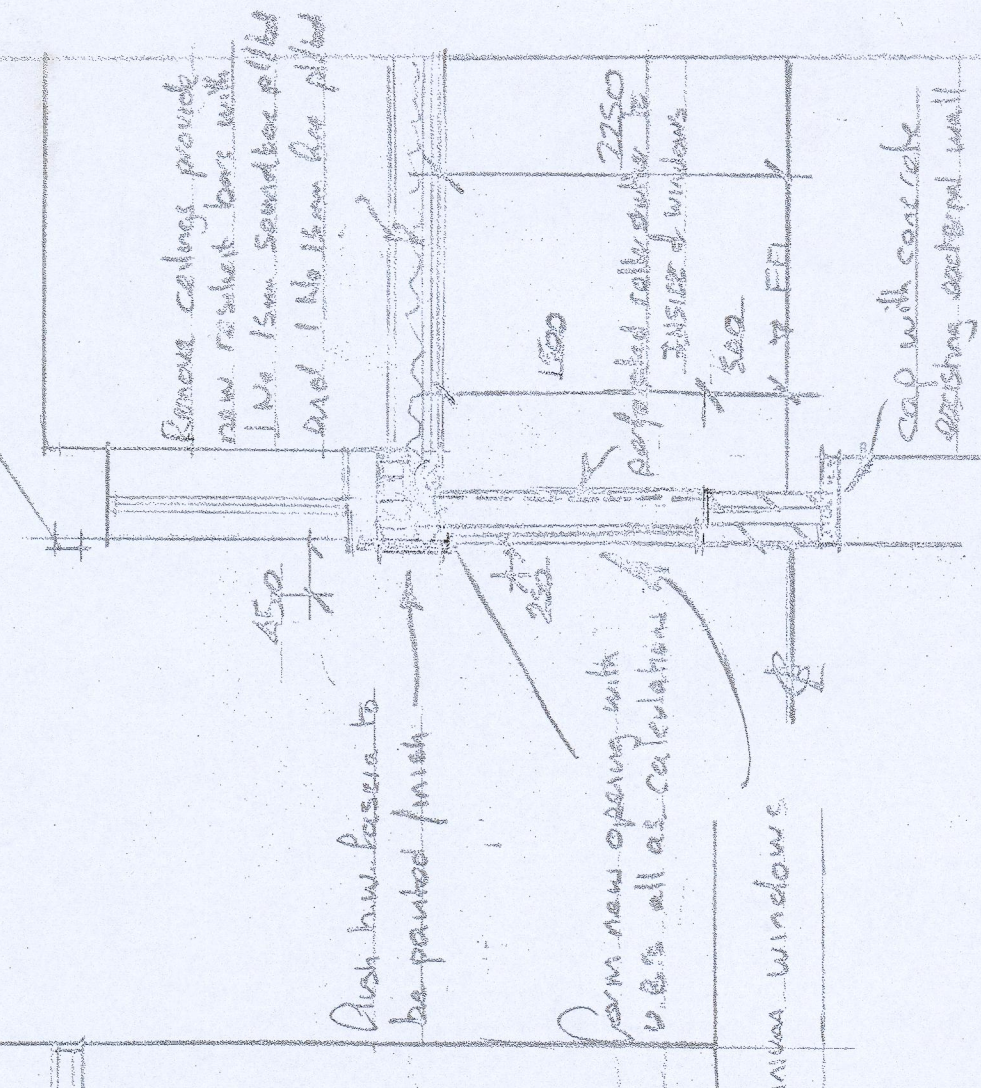

SECTION THROUGH SHOPFRONT 150

108

PROPOSED CHANGE OF USE TO A3 TAKEAWAY
WITH NEW SHOPFRONT & EXTENSION TO REAR
(APPROVED FEB 2012)

ADDRESS
32 HIGH STREET, CEFN COED,
MERTHYR TYDFEL, CFA8 2FG

SCALE	DATE	GRAIN
1.50, 1.100	NOV. 2021	A. COLLINS
	DEC. 2021	
	JAN. 2022	