
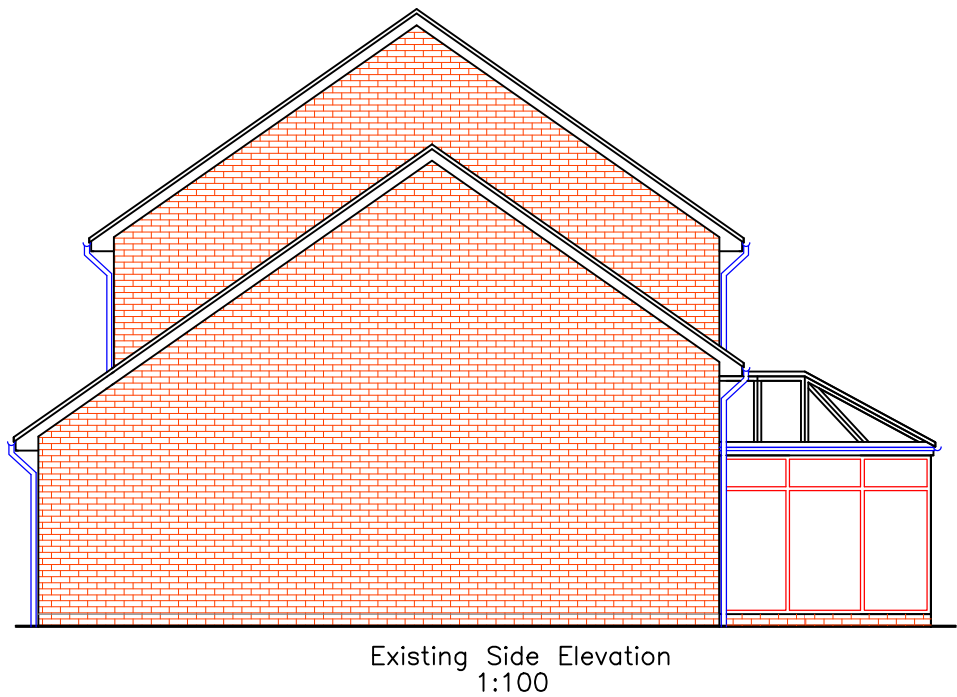
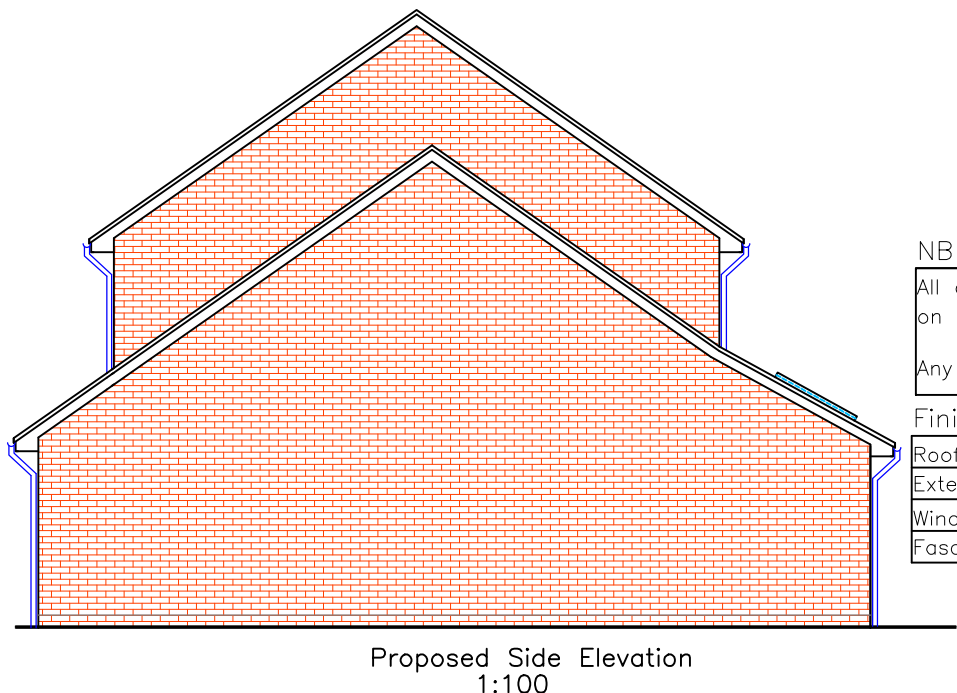
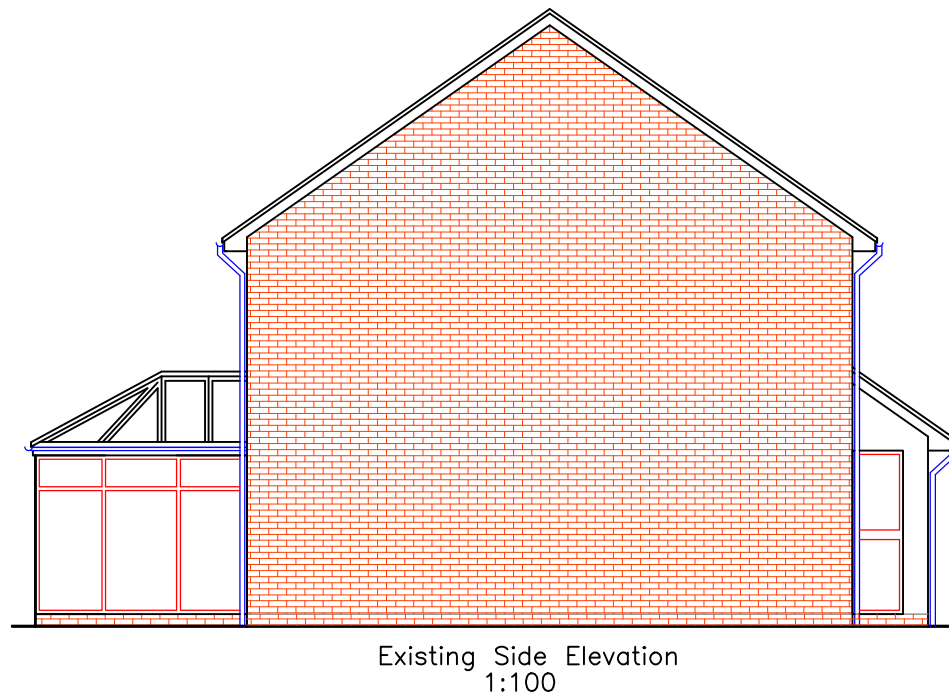
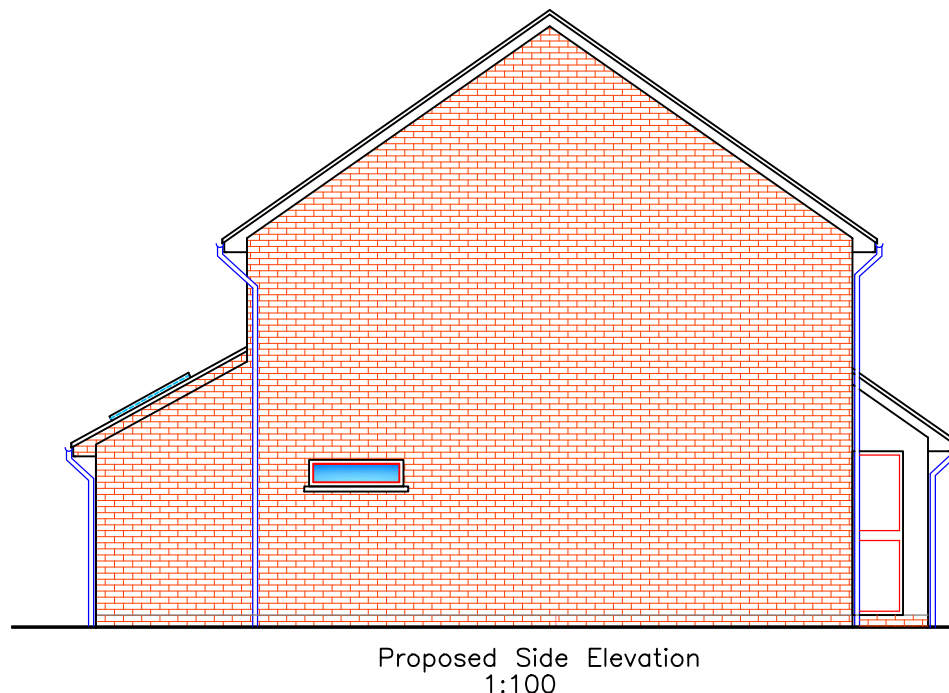
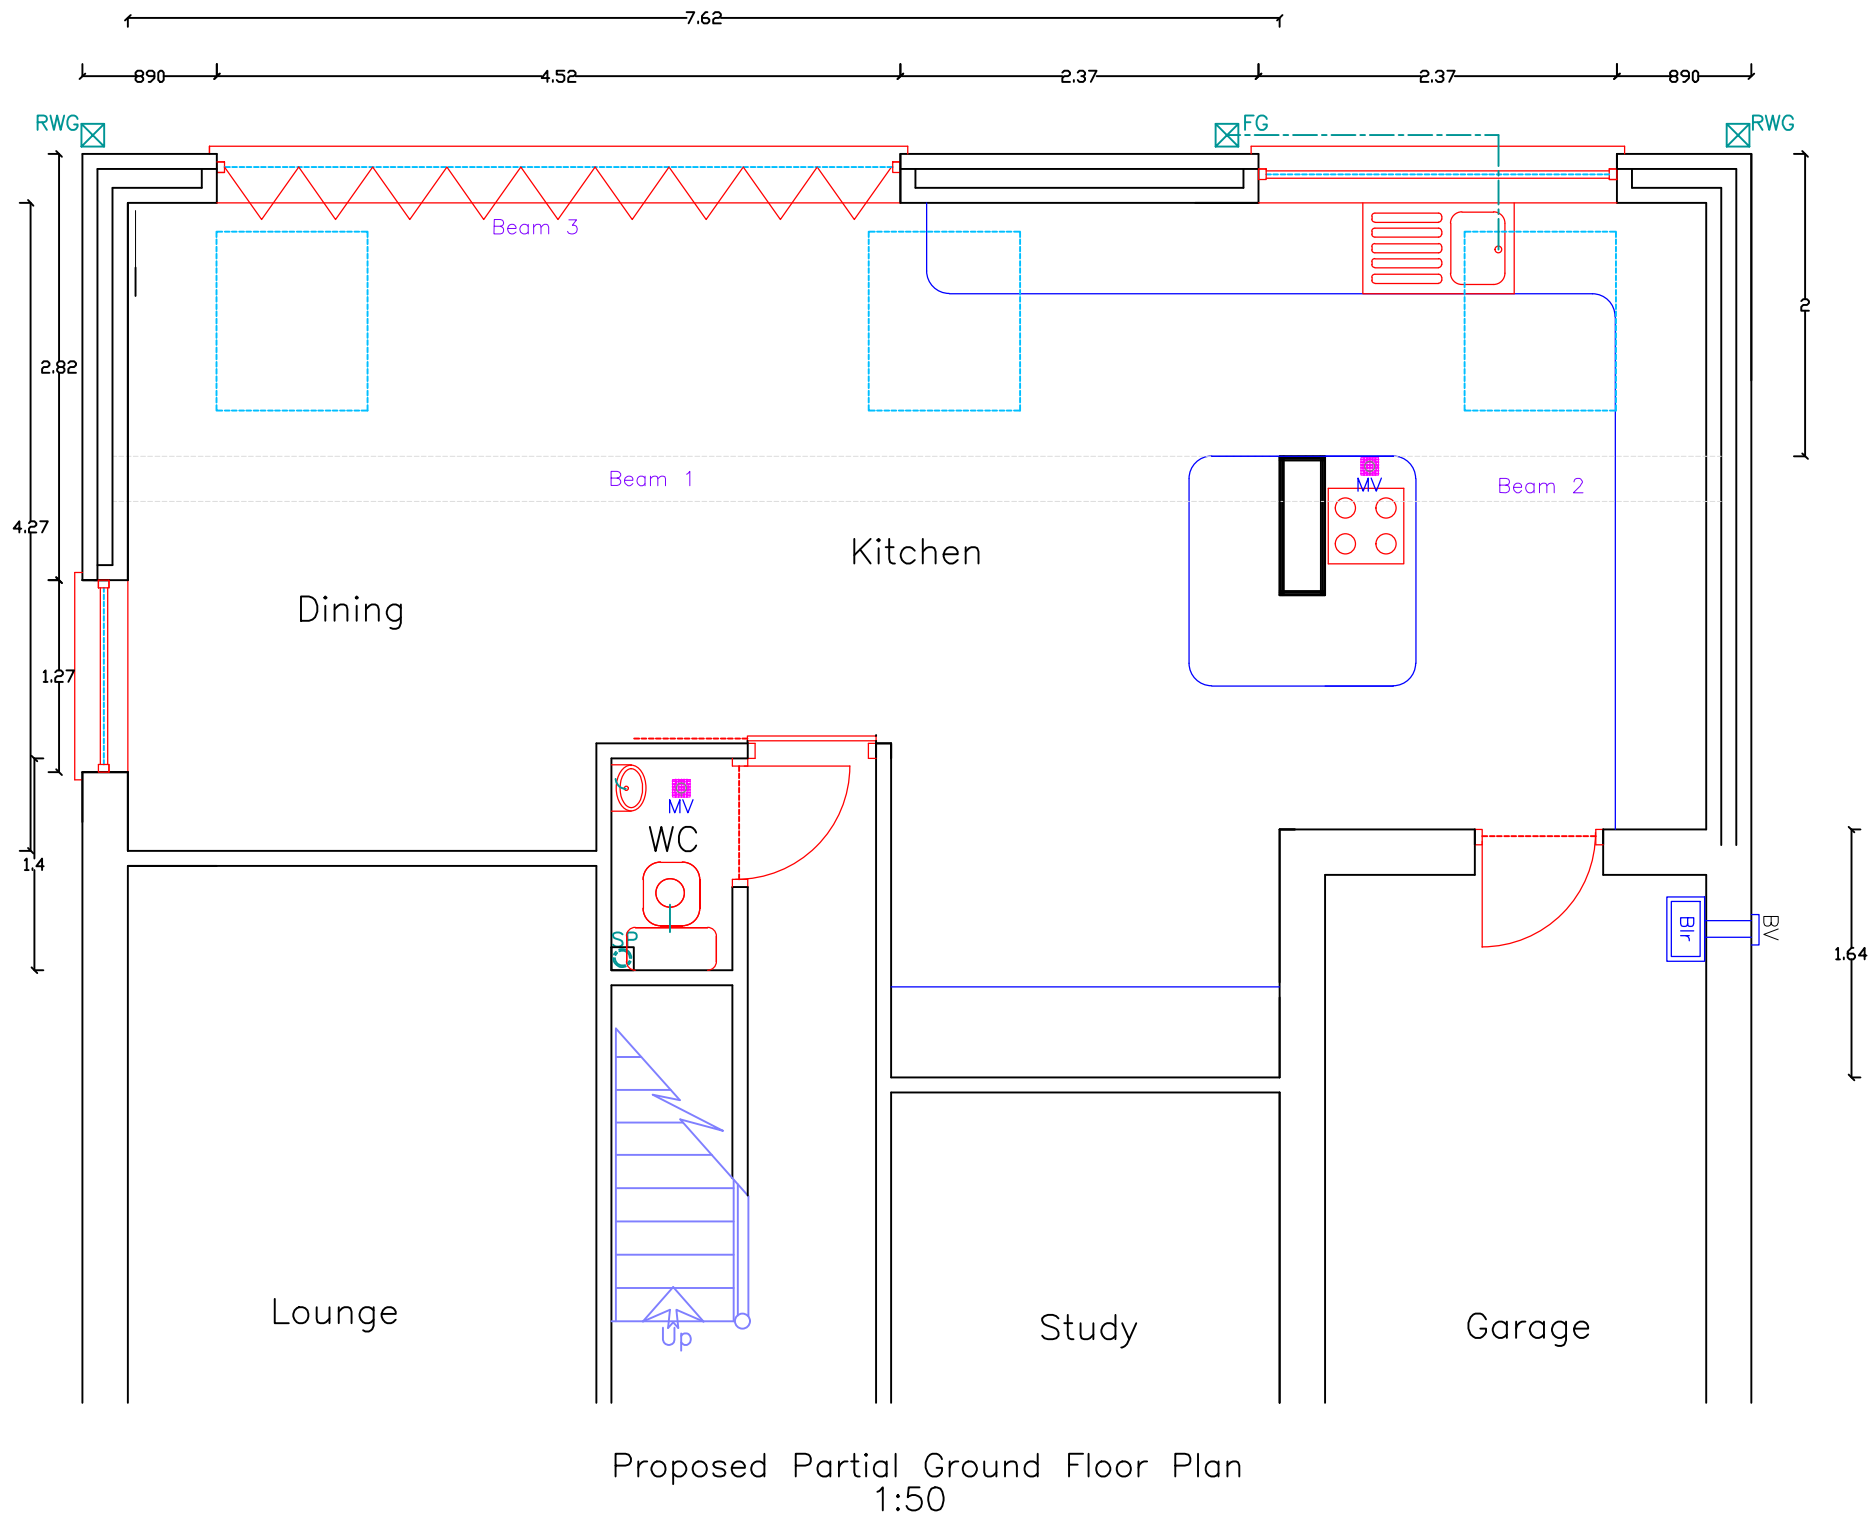
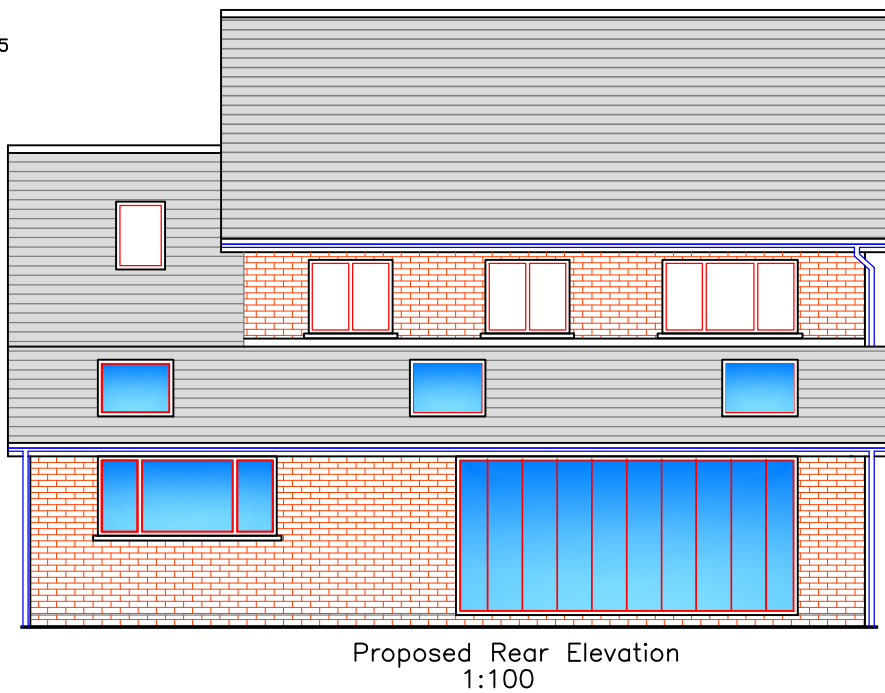
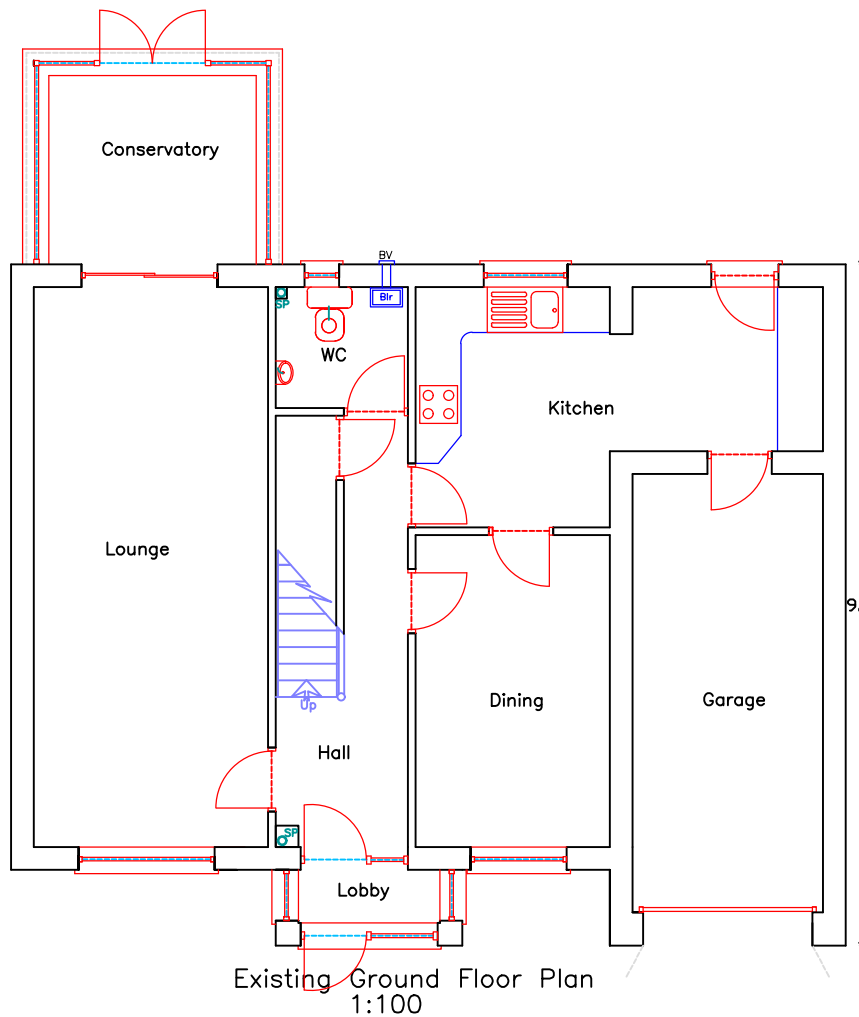
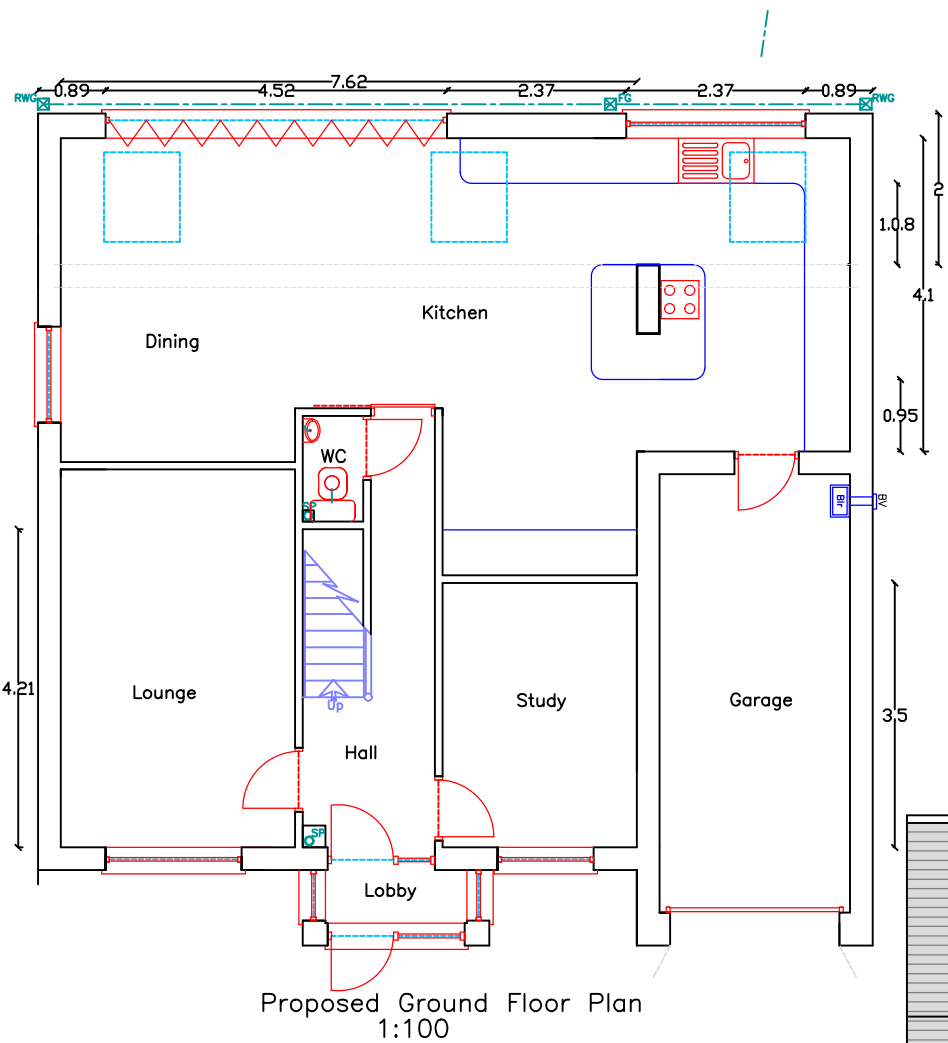
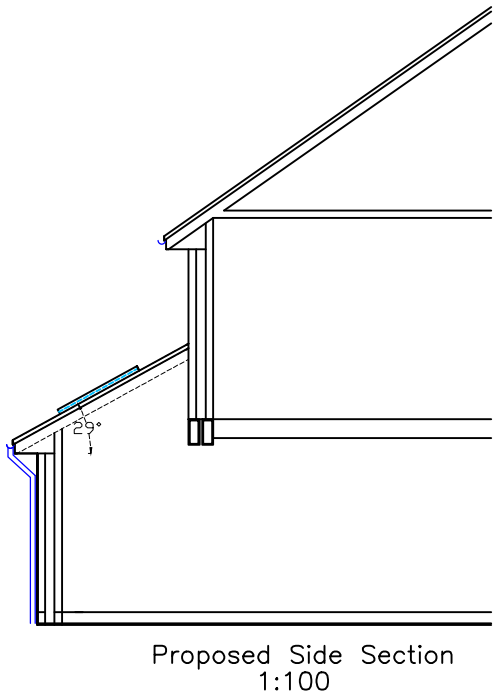


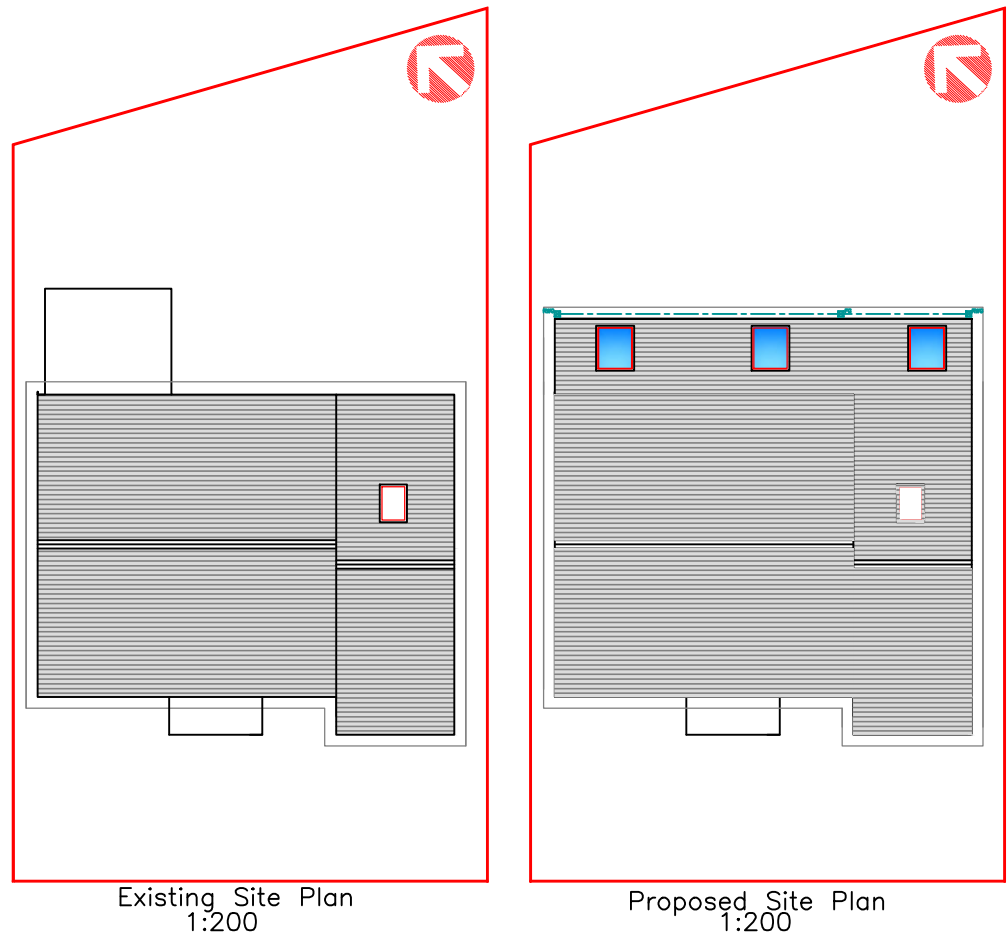

NB
All dimensions, levels and sewer runs to be checked on site by contractor.
Any issues to be related to author

Roof:	Concrete Tile matching existing
External walls:	Face Brick matching existing
Windows/Doors:	Woodgrain uPVC matching existing
Fascia/RWG's:	Woodgrain uPVC matching existing

Utopia Design
Architectural Services

Building Planning Application Support
Paul Thomas: BSc (Hons)
Tel: 01685 559230, Mob: 07908 725065

Issued Only for Purpose Indicated
Drawing Status: FOR PLANNING/BUILD CONTROL PURPOSES ONLY

Address: 19, Georgetown Villas
Georgetown
Merthyr Tydfil
CF48 1BD

Project: Proposed Single Storey Rear
Extension with Alterations

Drawn by: PT
Paper: A2
Date: 05.08.2021
Scale: 1:50
1:100
Title: Existing & Proposed
Plans, Elevations
and Section Details
Drwg No: GEORGE 19_03A