


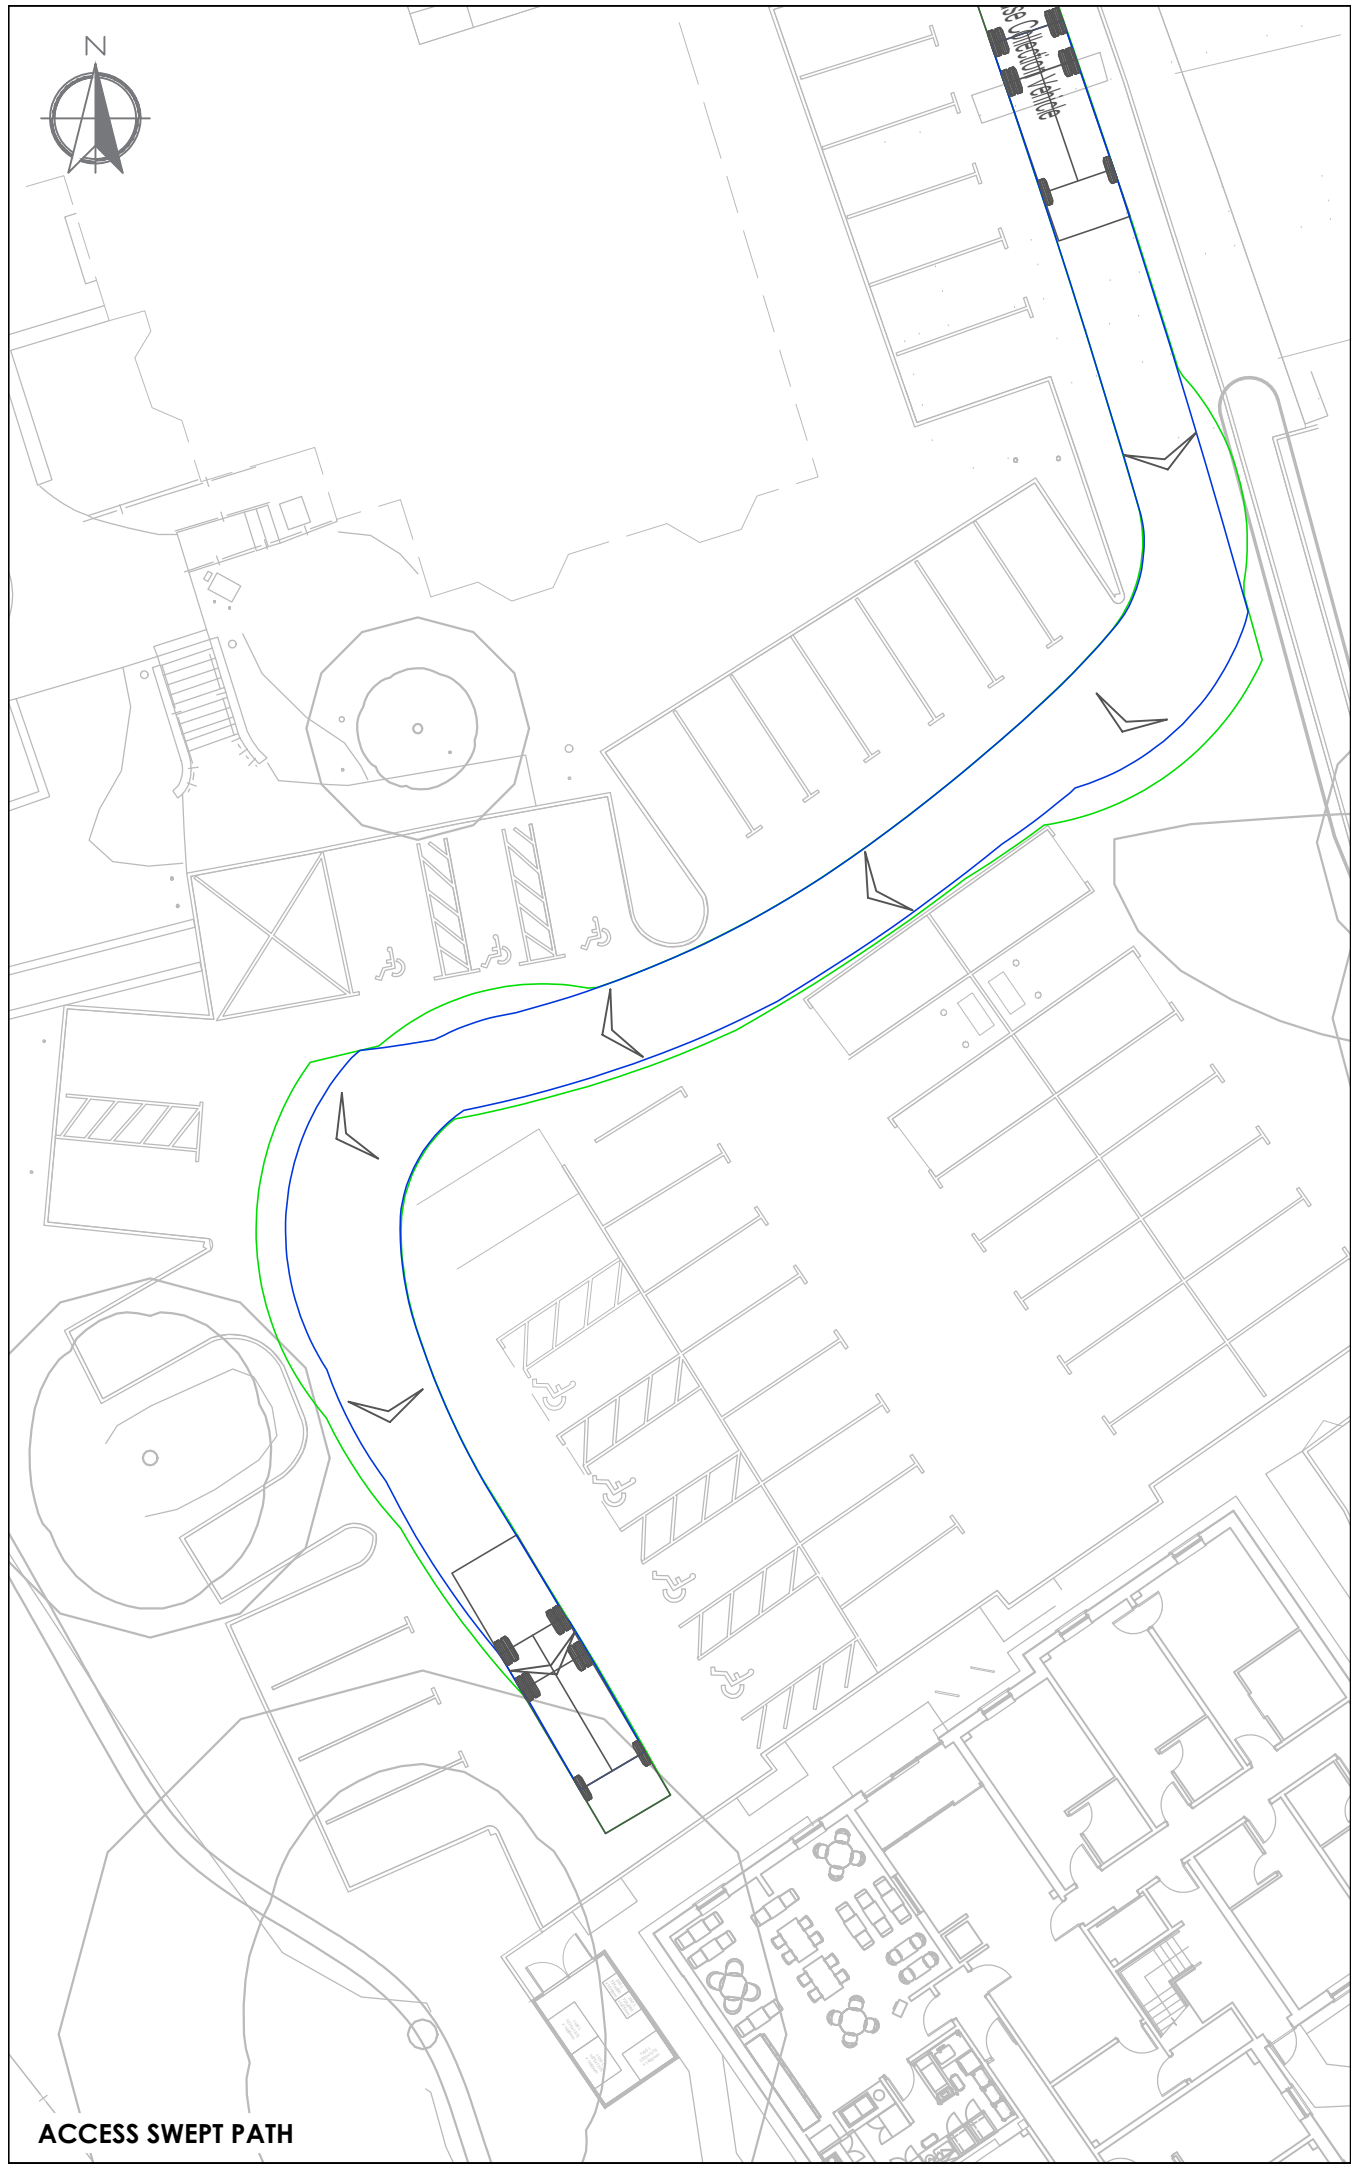



NOTES										
This drawing has been prepared for the purpose of planning discussions and does not constitute a detailed design drawing, or construction drawing. A Design Hazard Inventory has been prepared by RGP setting out the hazards which have been designed out. This is available upon request.										
The diagram shows a side profile of a refuse collection vehicle. Key dimensions are labeled: overall length is 10m; wheelbase is 4.308m; front overhang is 1.67m; distance from front axle to first rear axle is 3.815m; distance between rear axles is 1.35m.										
Biffa Refuse Collection Vehicle										
Overall Length	10.000m									
Overall Width	2.500m									
Overall Body Height	3.900m									
Min Body Ground Clearance	0.304m									
Track Width	2.500m									
Lock to lock time	4.00s									
Kerb to Kerb Turning Radius	8.500m									
This map is based on or reproduced from Ordnance Survey material with the permission of Ordnance Survey on behalf of the controller of Her Majesty's Stationary Office [c] Crown Copyright. Licence Number: AL100037123. RGP accept no liability for any inaccuracies with the data.										
P1	GE	FIRST ISSUE	04/09/26							
Rev.	Drawn	Comments	Date							
RGP Transport Planning and Infrastructure Design Consultants Old Mill Studios, Fry's Yard, Bridge Street, Godalming, GU7 1HP 10 York Road, London, SE1 7ND Tel: 01483 861681 / 020 7078 9662 www.rgp.co.uk										
Client Whitbread Group PLC										
Project Premier Inn Merthyr Tydfil										
Drawing Title Swept Path Analysis Refuse Vehicle										
Drawing No. 2024/7920/004				Rev. P1						
Scale 1:250	Drawn By GE		Checked By SH		A3					

This drawing has been prepared for the purpose of planning discussions and does not constitute a detailed design drawing, or construction drawing. A Design Hazard Inventory has been prepared by RGP setting out the hazards which have been designed out. This is available upon request.



This map is based on or reproduced from Ordnance Survey material with the permission of Ordnance Survey on behalf of the controller of Her Majesty's Stationary Office (c) Crown Copyright. Licence Number: AL100037123. RGP accept no liability for any inaccuracies with the data.

P1	GE	FIRST ISSUE	04/09/28
Rev.	Drawn	Comments	Date



Client Whitbread Group PLC

Project Premier Inn Merthyr Tydfil

Drawing Title

Swept Path Analysis
Refuse Vehicle

Drawing No.	Rev.
2024/7920/004	P1

Scale	Drawn By	Checked By	
1:250	GE	SH	A3