
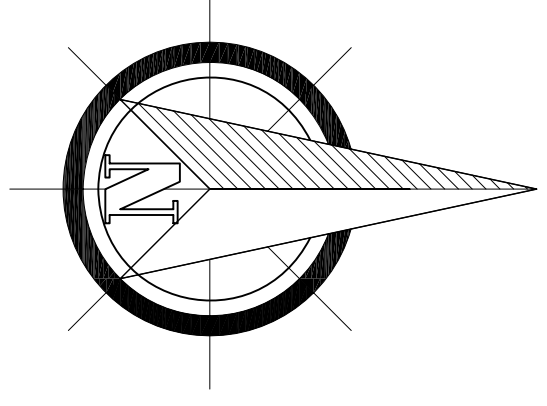


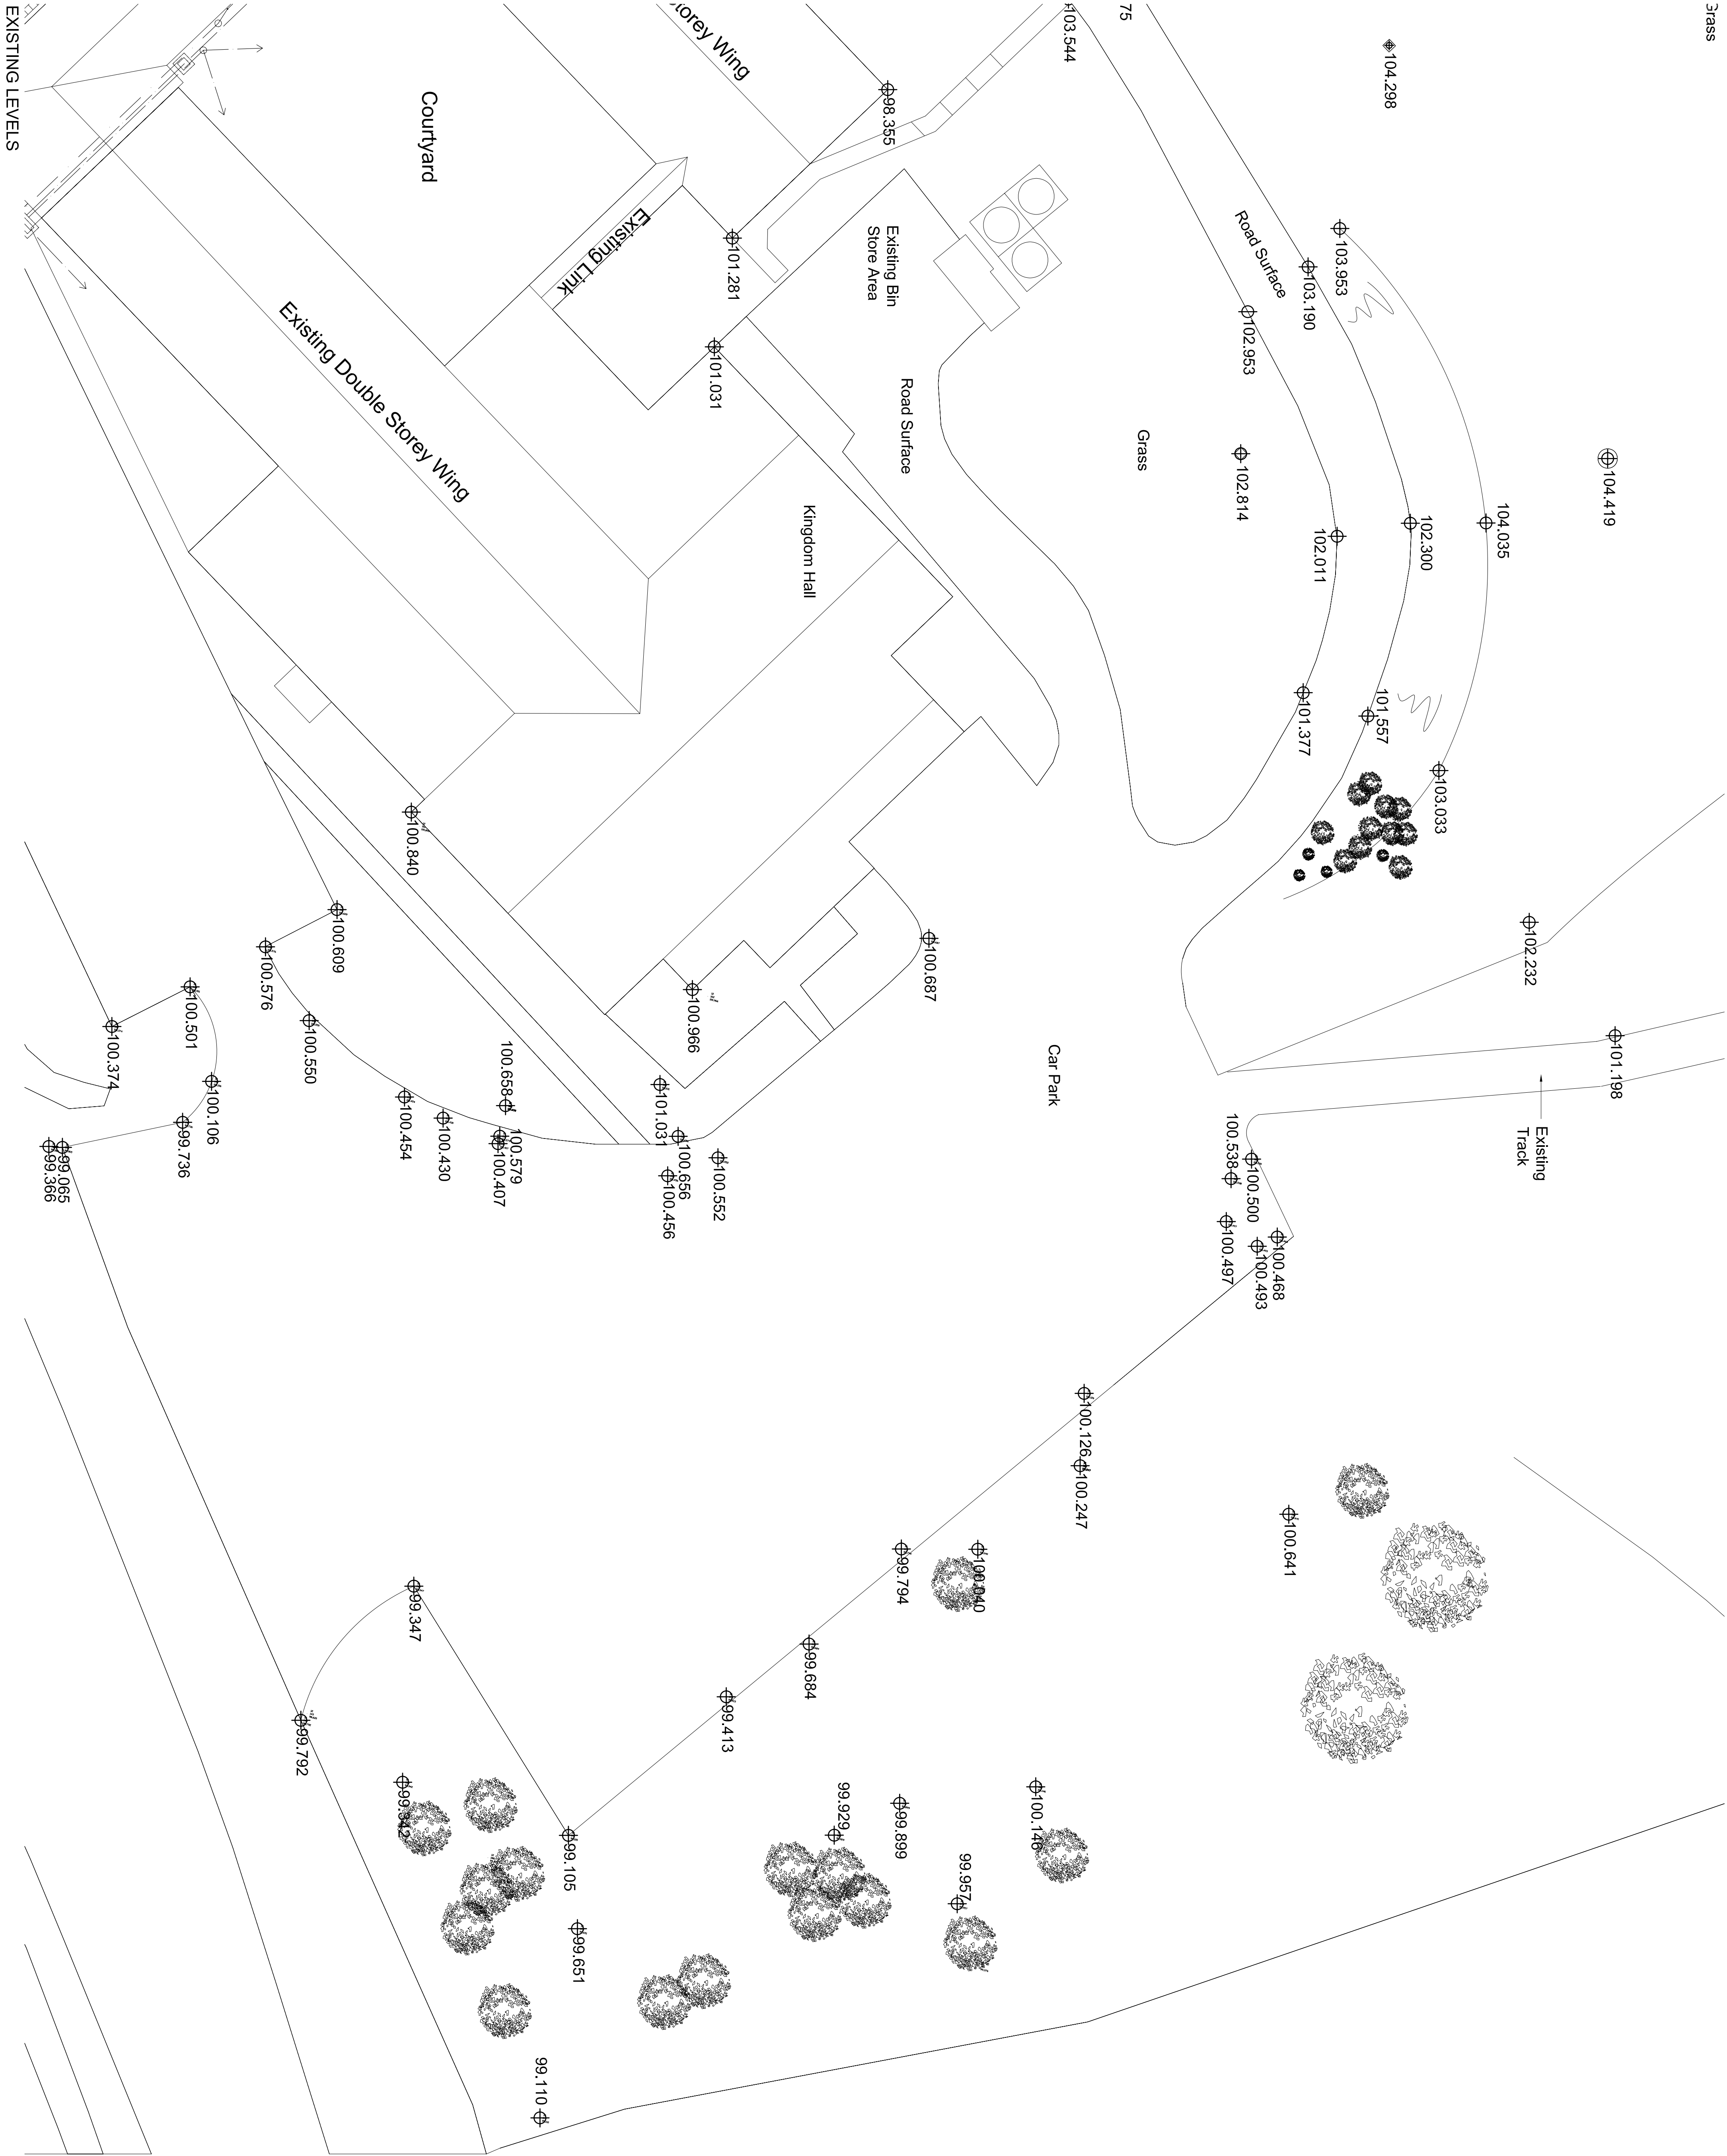

Rev	Item	Date
	 lapider 41 High Street Vale of Glamorgan CF64 1EY T: 029 2070 6342 F: 029 2070 6353 www.lapider.co.uk	
Client	Jah-Jireh (Charity) Homes 317 Lytham Road, Warton Preston, Lancs Tel: 01772 633380	
Project	Jah-Jireh (Charity) Homes Heads of the Valley Road Merrity Tydfil CF44 0LX	
Drawing Title	Existing Levels & Landscaping	
Job Number	231/PM/08	
Drawing Number	231/101	Rev
Purpose of Issue		
Information	☒ Tender	☐
Comment	☐ Construction	☐
Scale	1:200/A1	Date August 2009
Drawn By	SI	Checked By
		MM