
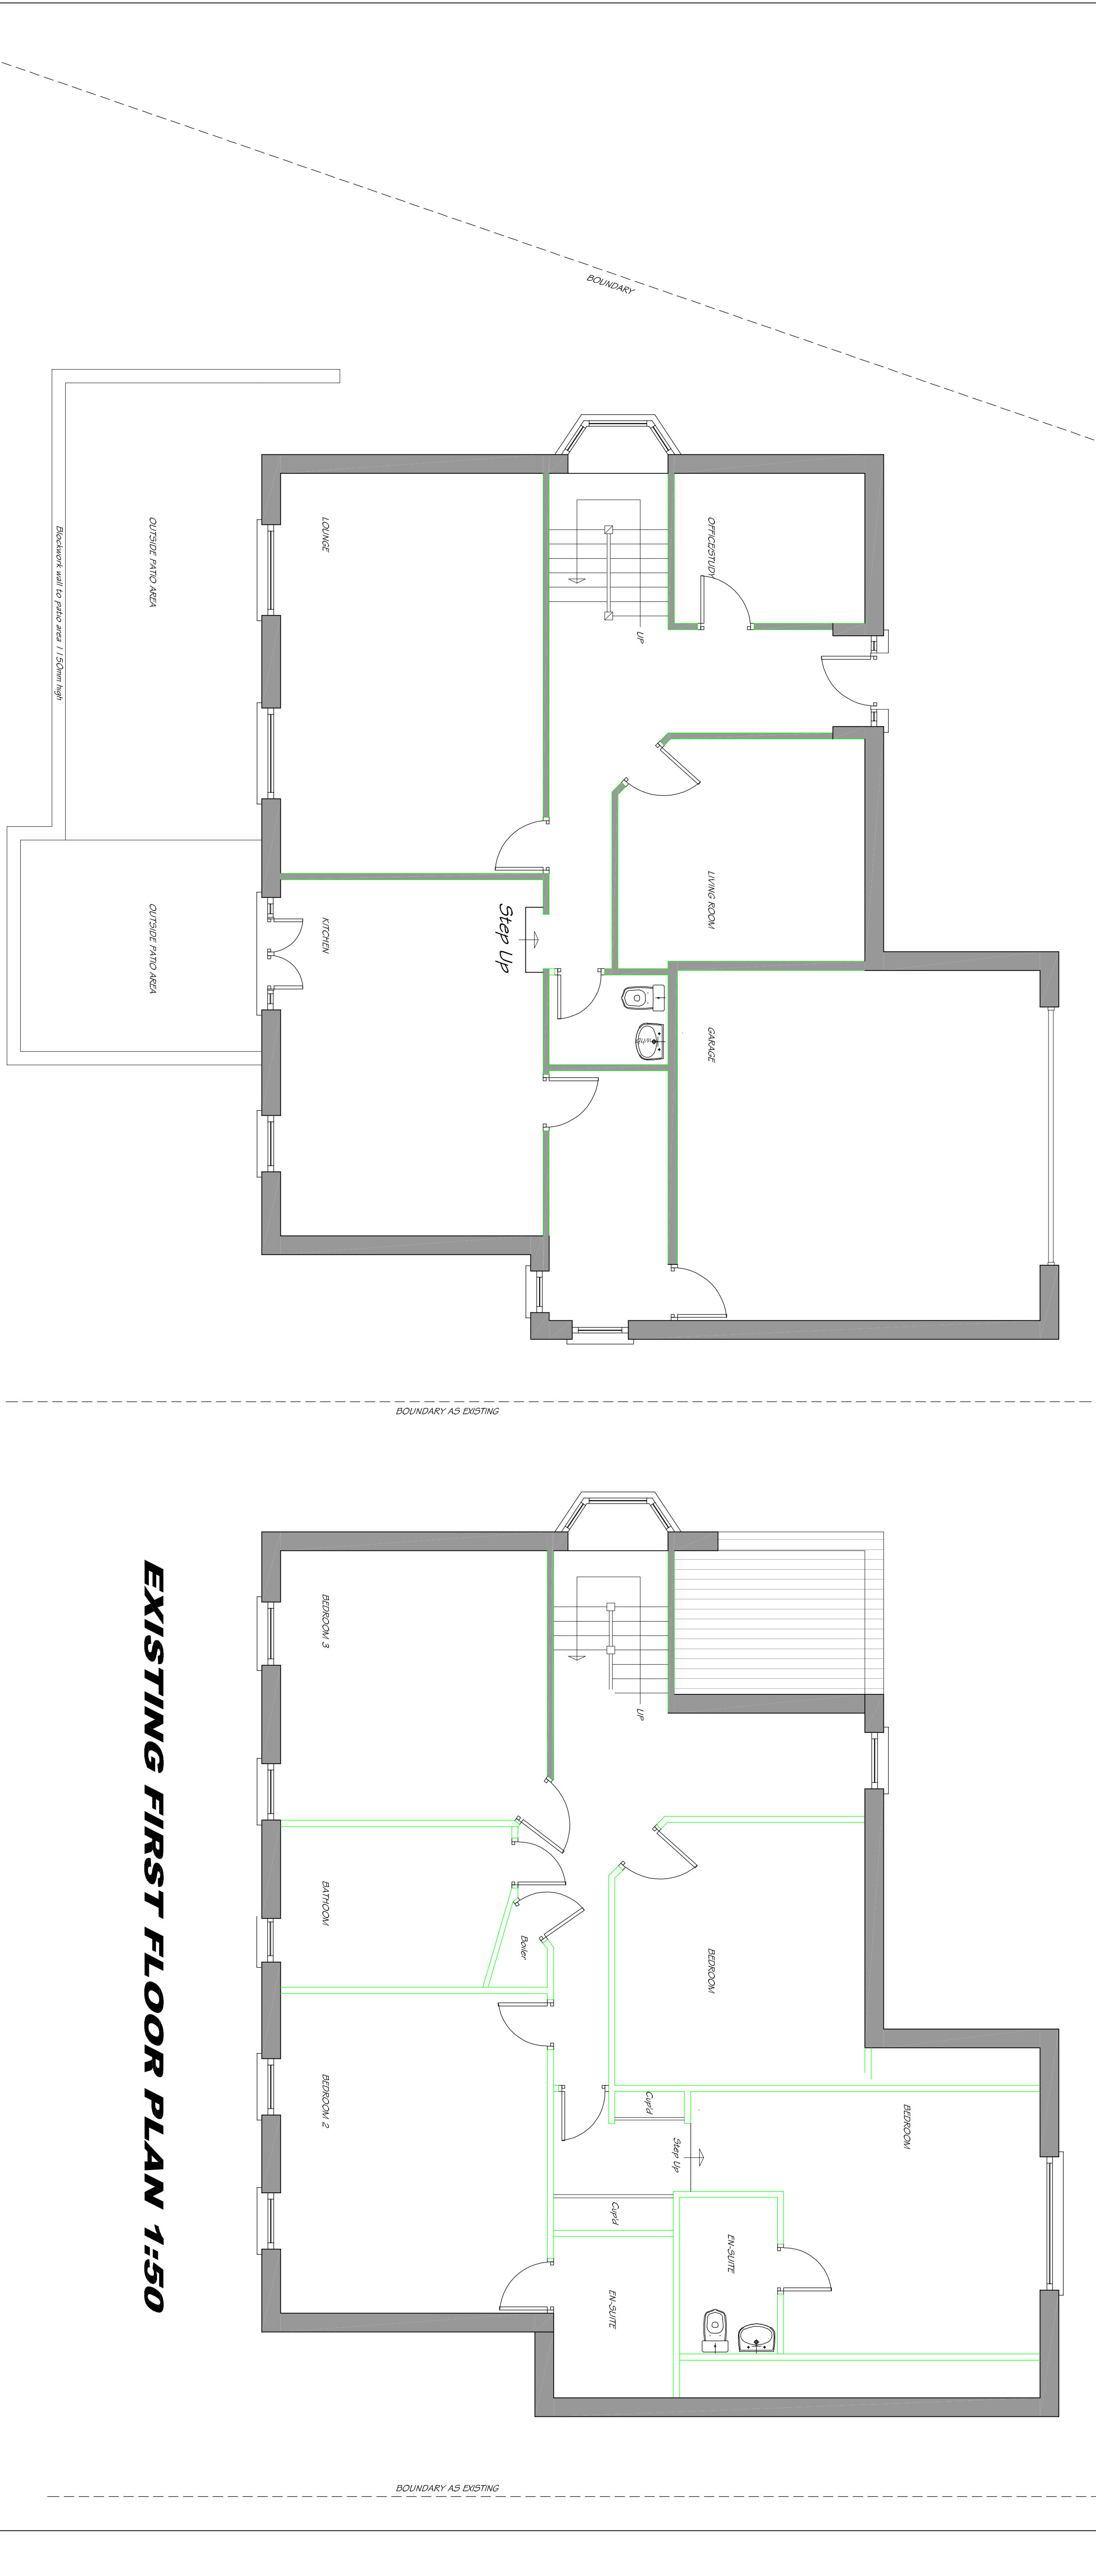


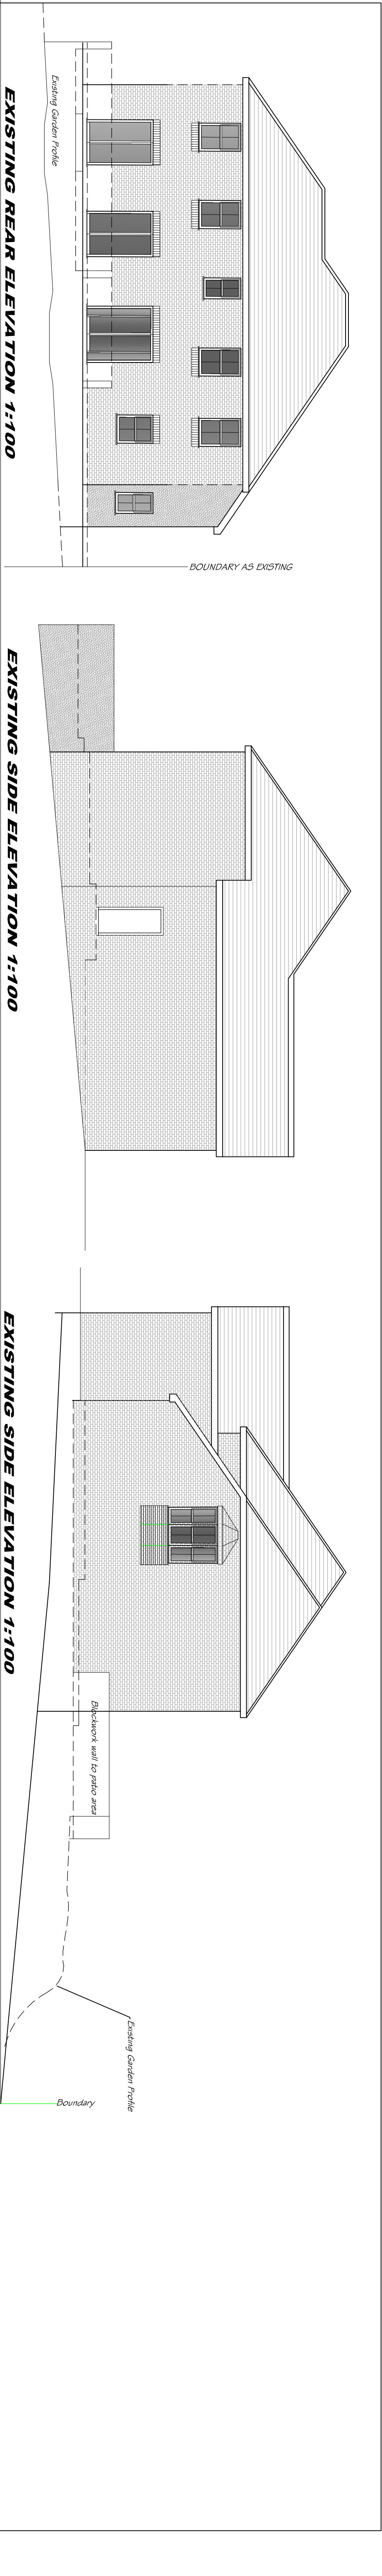

Client: JOSEFF GALEA	Project: PROPOSED REAR SINGLE STOREY EXTENSION AT: 25, HEOL CORN DDU, BEACON HEIGHTS, MERTHYR TYDFIL CG48 1BW	Drawing Title: EXISTING PLANS & ELEVATIONS	Date: MARCH 2021
--------------------------------	---	--	----------------------------