




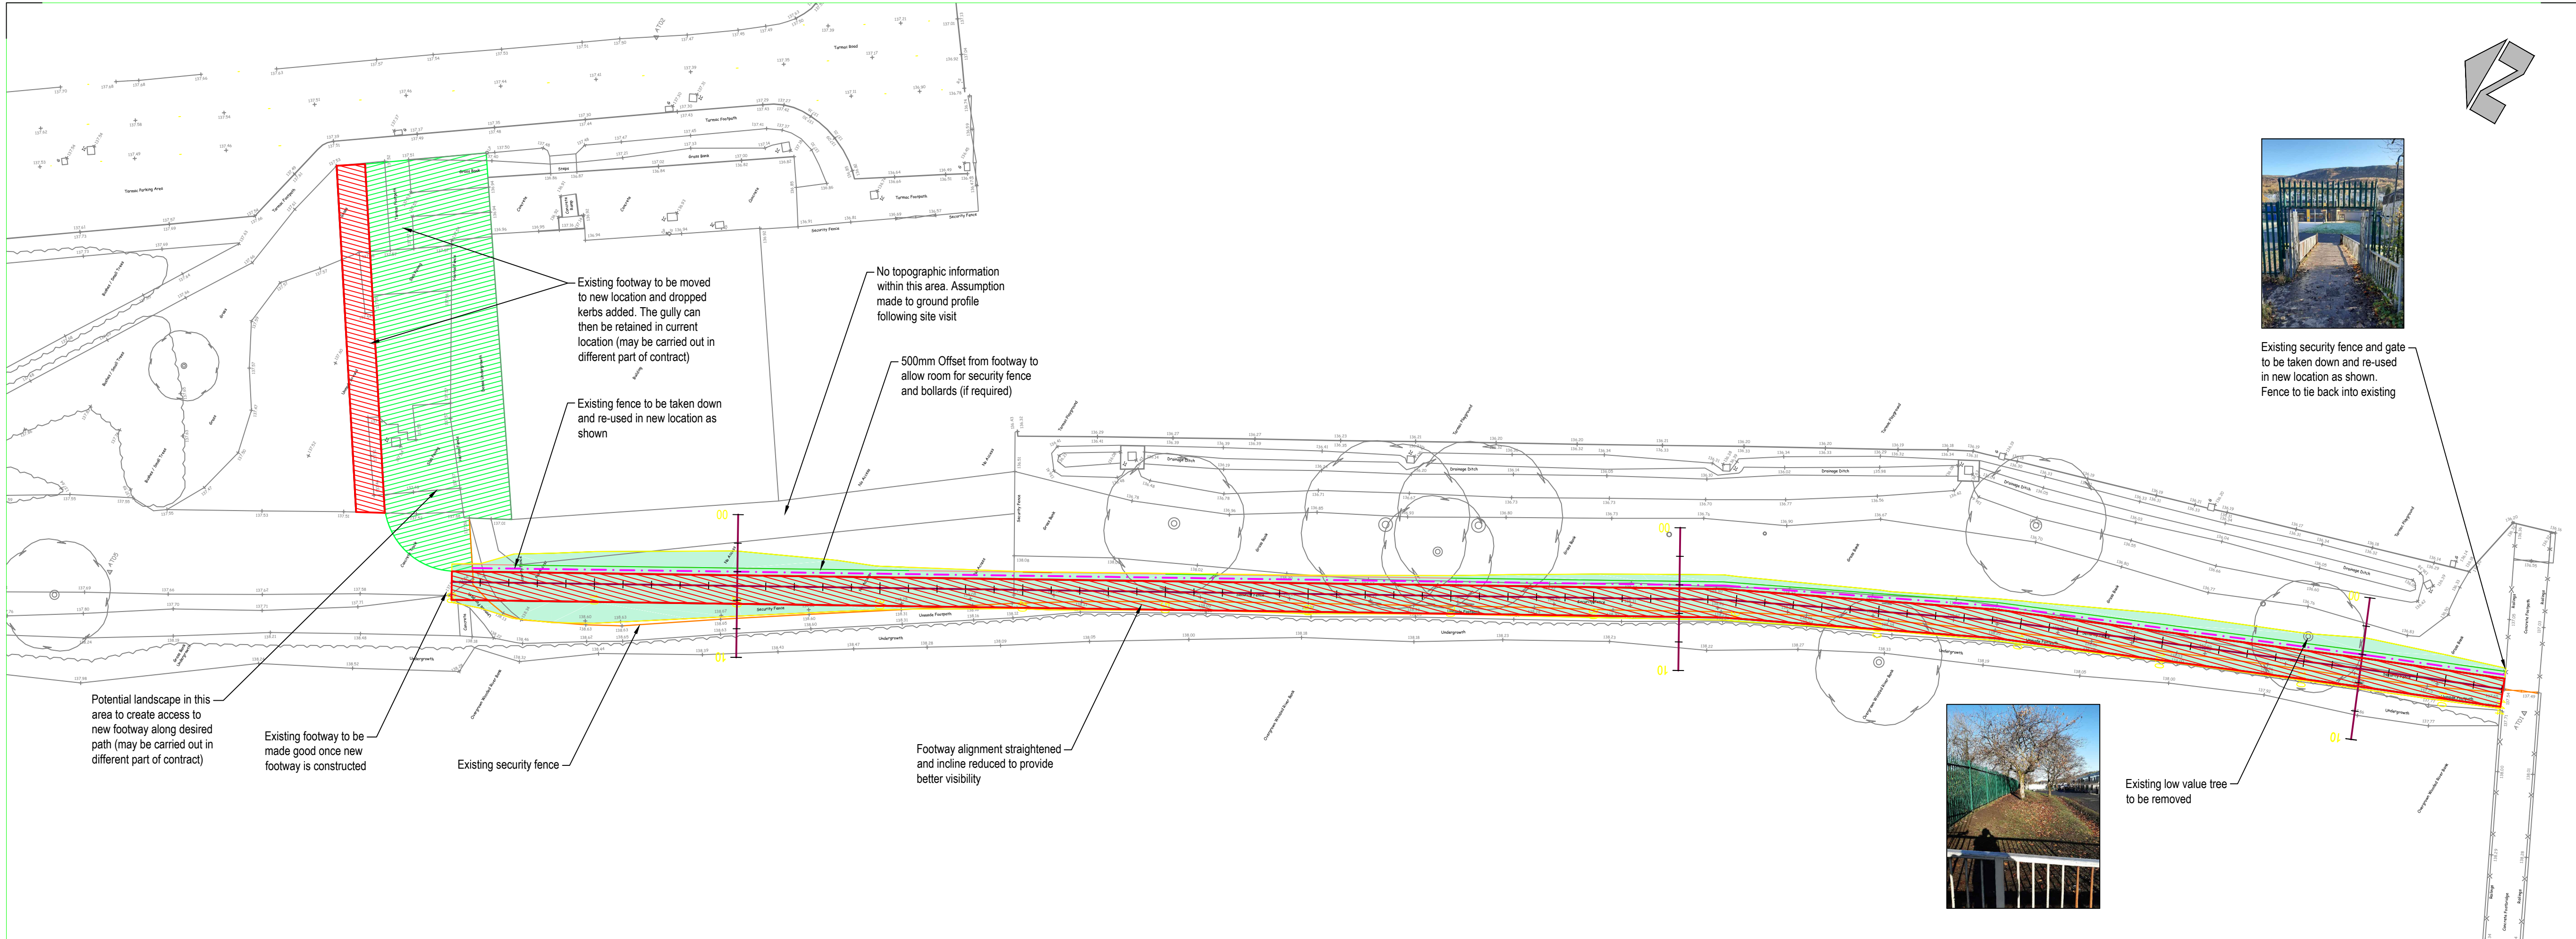


Legend
Existing ground level
Proposed footway level

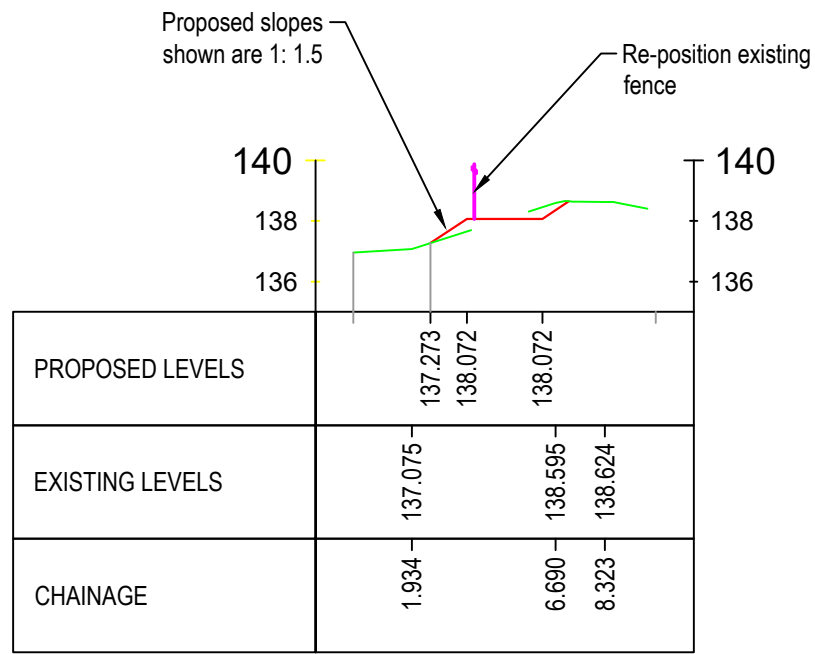

Chainage 20
SCALE: H 1:250, V 1:250

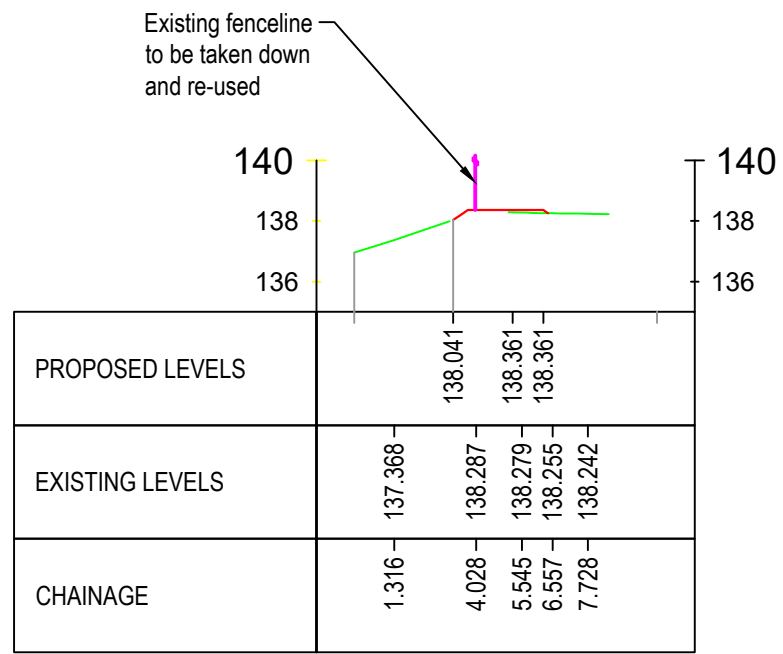


Chainage 86
SCALE: H 1:250, V 1:250

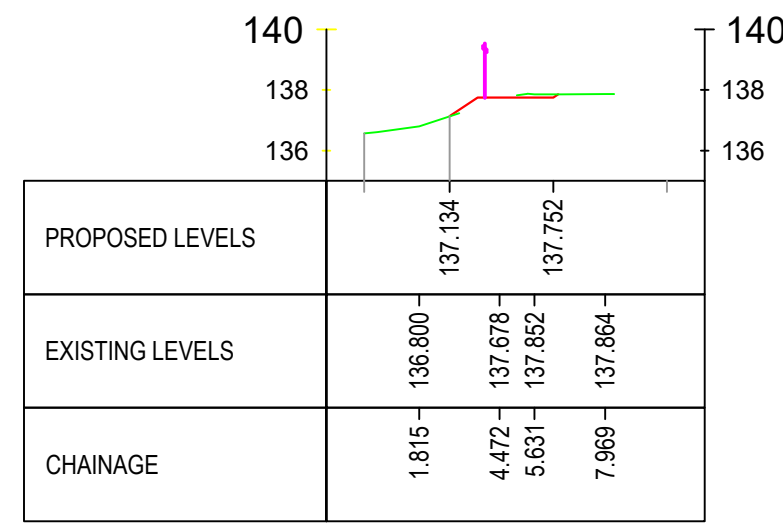

Chainage 134
SCALE: H 1:250, V 1:250

Legend
Existing ground level
Proposed footway level

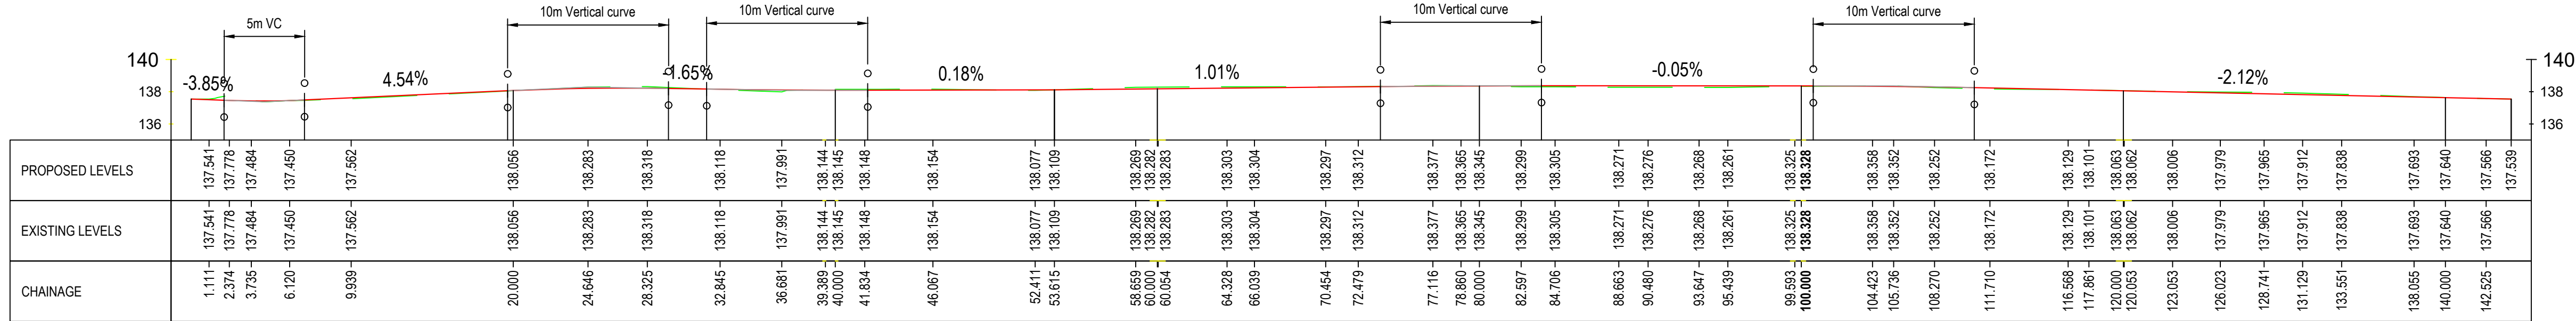

Afan Footway with fenceline
SCALE: H 1:250, V 1:250

SAFETY, HEALTH AND ENVIRONMENTAL INFORMATION
IN ADDITION TO THE HAZARDS/RISKS NORMALLY ASSOCIATED WITH THE TYPES OF WORK DETAILED ON THIS DRAWING, NOTE THE FOLLOWING:
 None

For further details on risks refer to the designers risk assessments
IT IS ASSUMED THAT ALL WORKS WILL BE CARRIED OUT BY A COMPETENT CONTRACTOR WORKING, WHERE APPROPRIATE, TO AN APPROVED METHOD STATEMENT
© Crown copyright and database rights 2010 Ordnance Survey 100025302
© Hawlfraint y Goron a hawliau cronfa ddada 2010 Arolwg Ordians 100025302

Rev	Drawn	Checked	App'd	Description	Date
P02	LTG	PH	PS	Updated for planning	15/01/2021
P01	LTG	PH	PS	Planning Issue	27/11/2020

Purpose of Issue

S2 - Suitable for Information

Classification

Commercial in Confidence

Client

Merthyr Tydfil

County Borough Council

Project

Afan Taf School to Troedryhiw

Active Travel

Drawing

Proposed New Footway with

Re-positioned fenceline and

Sloped Embankments

Scale @ A1

Drawn	Checked	Approved
LTG	PH	PS

Project No.

GC3119

Drawing Identifier

Project - Originator - Zone - Level - File Type - Role - Number

GC-RED-61-XX-DR-C-0004

BS1192 Compliant

Revision

NOV 2020

REDSTART

St David's House, Pascal Close, St Mellons, Cardiff, CF3 0LW

www.redstartwales.com