


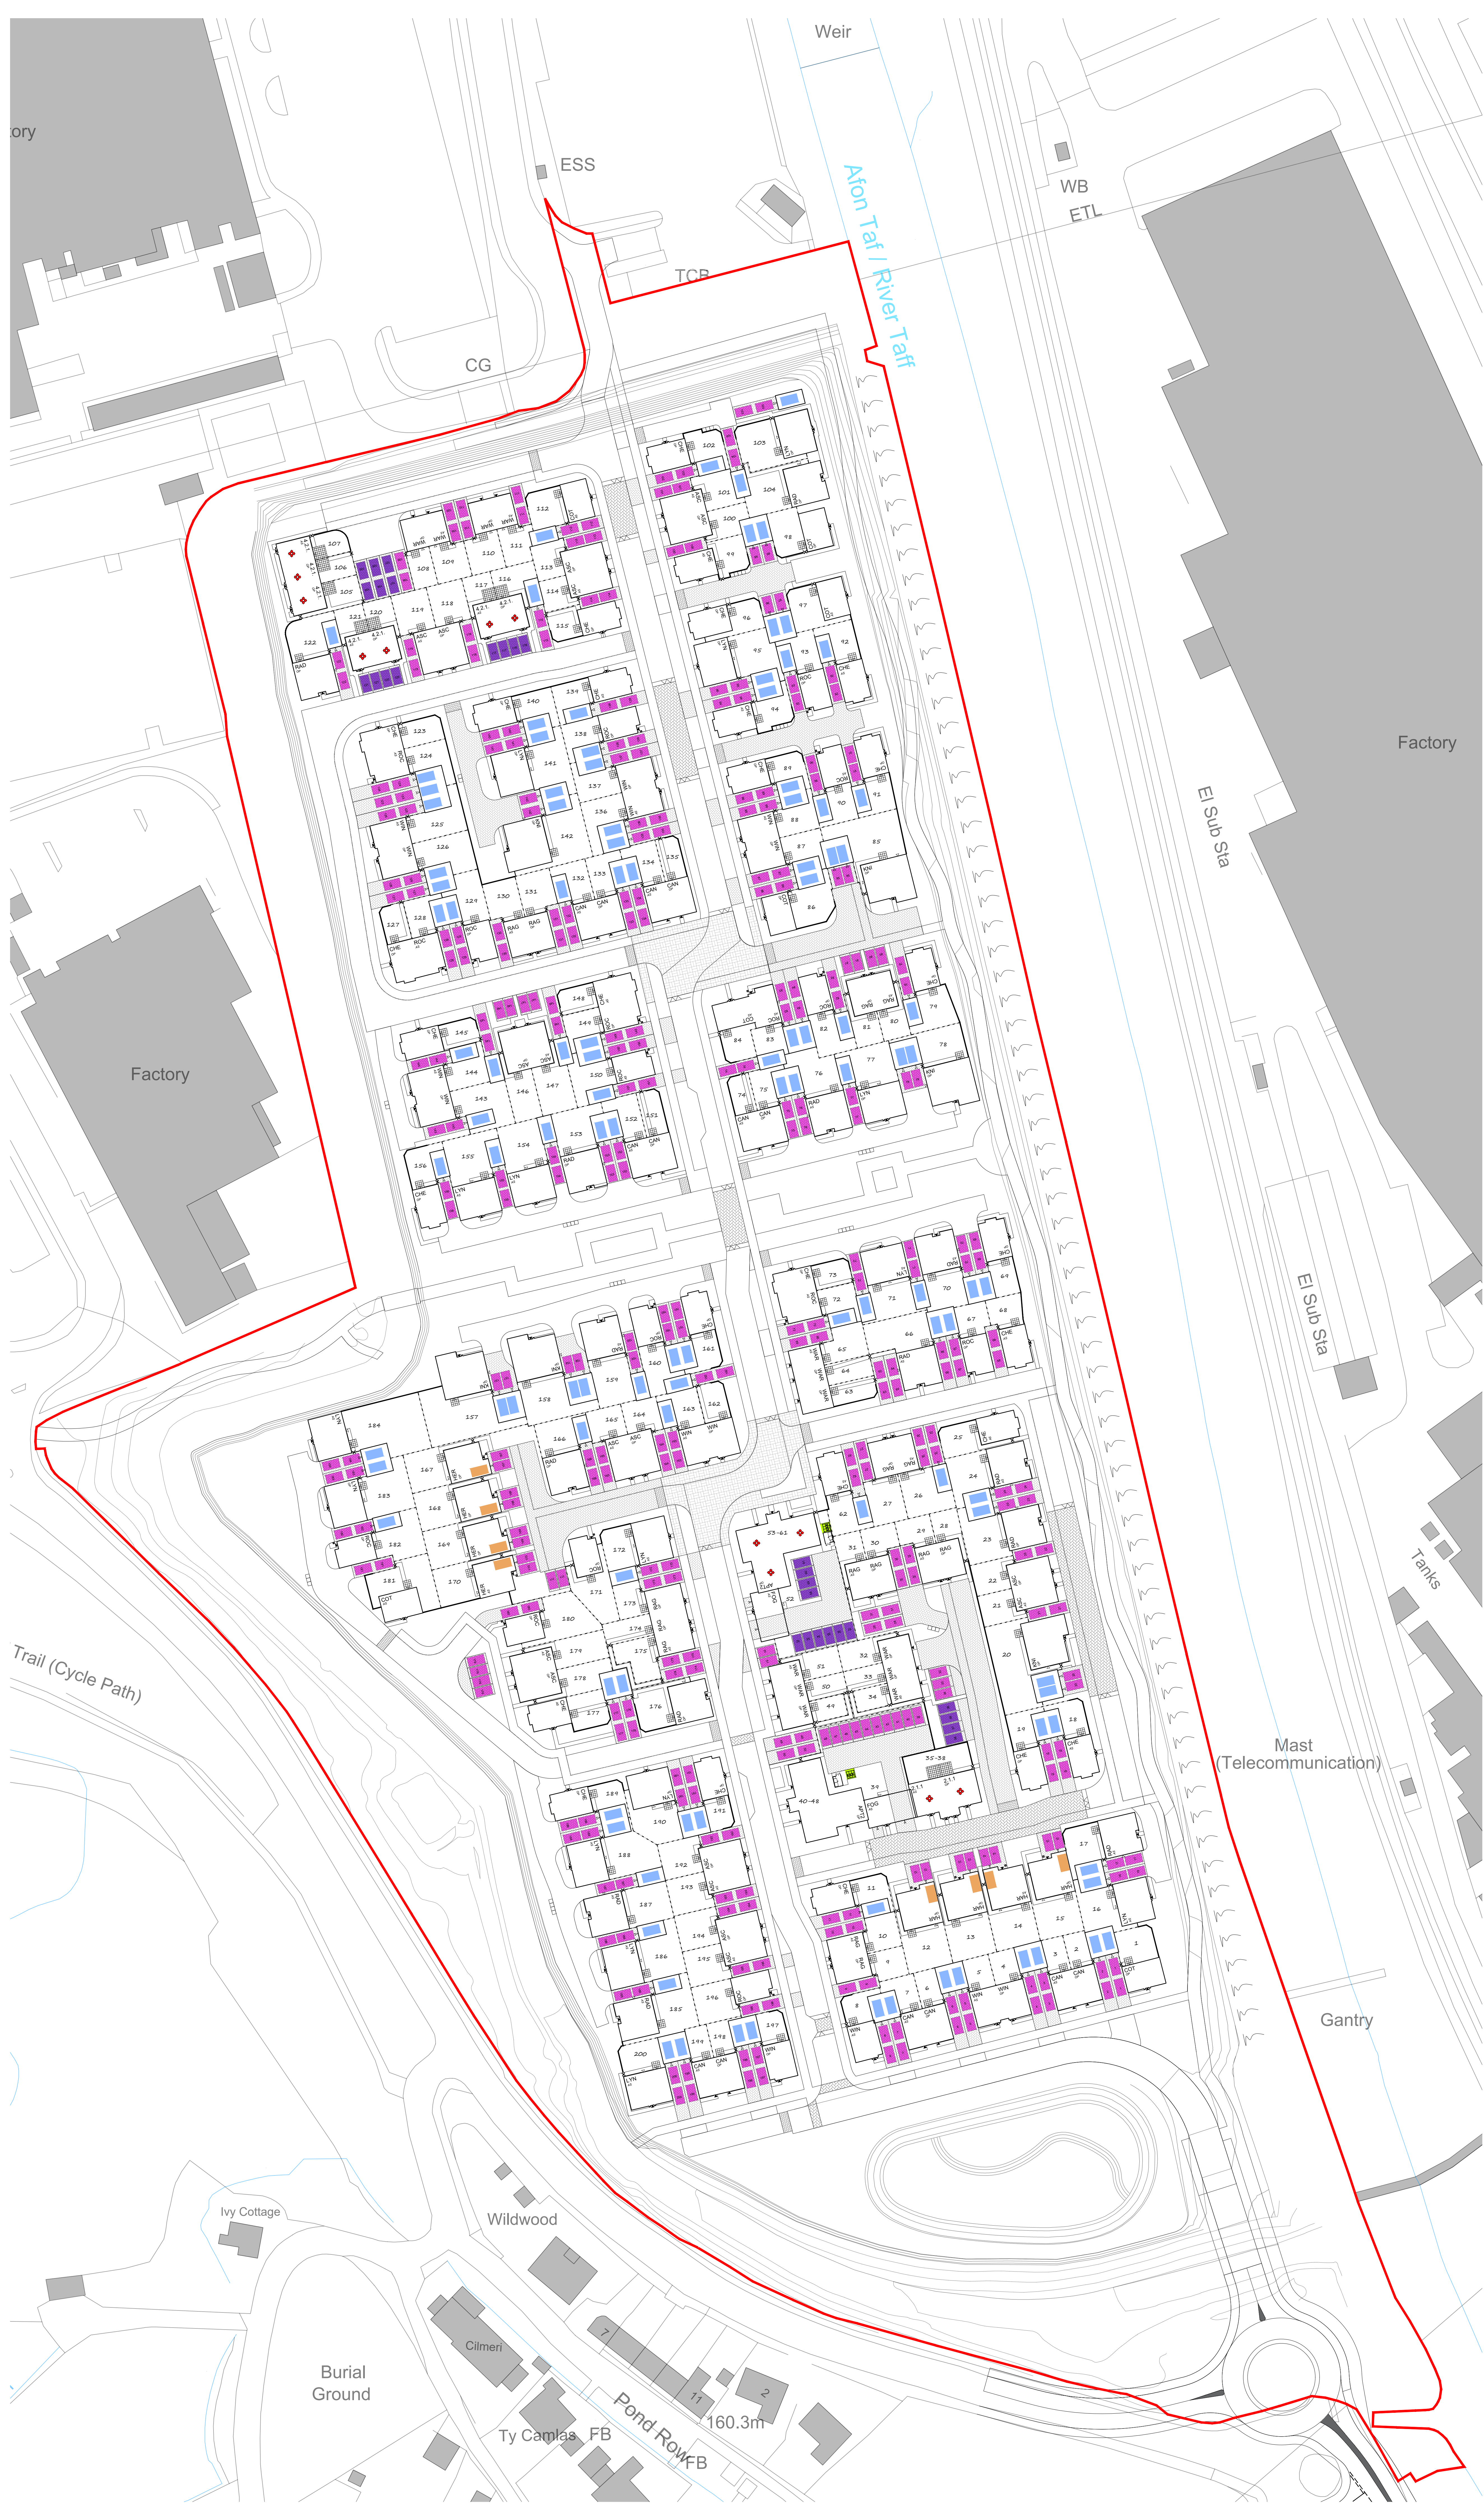

Car Parking Key

- Open Market - Allocated Parking Space on Driveway or Parking Court (x341)
- Open Market - Allocated Parking Space In Garage (x116)
- Open Market - Allocated Parking Space in Integral Garage (x8)
- Affordable Unit - Allocated Parking Space on Driveway or Parking Court (x28)
- Communal Secure Cycle Storage Spaces (x20)

493 Total Car Parking Spaces
20 Total Cycle Storage Spaces

B	0.9m high low stone walls removed from layout.	12.05.23
REV.	DESCRIPTION	DATE
CLIENT		

Davies Homes

JOB TITLE
Dragon Parc, Merthyr Tydfil.

DRAWING TITLE
Parking Strategy Plan

SCALE @ A0 1:500	DATE November '22	DRAWN BY KE
JOB NO. 2124	DRAWING NO. PS-01	REVISION B

hammond
Architectural Ltd

10 Gold Tops
Newport
NP20 4PH

t. 01633 844970
e. info@hammond-ltd.co.uk

www.hammond-ltd.co.uk

© Hammond Architectural Limited 2023
Figured dimensions must be taken in preference to scaled dimensions and any discrepancies are to be referred to Hammond Architectural Ltd. Contractors, subcontractors and suppliers must verify all dimensions on site before commencing any work or making any workshop drawings