


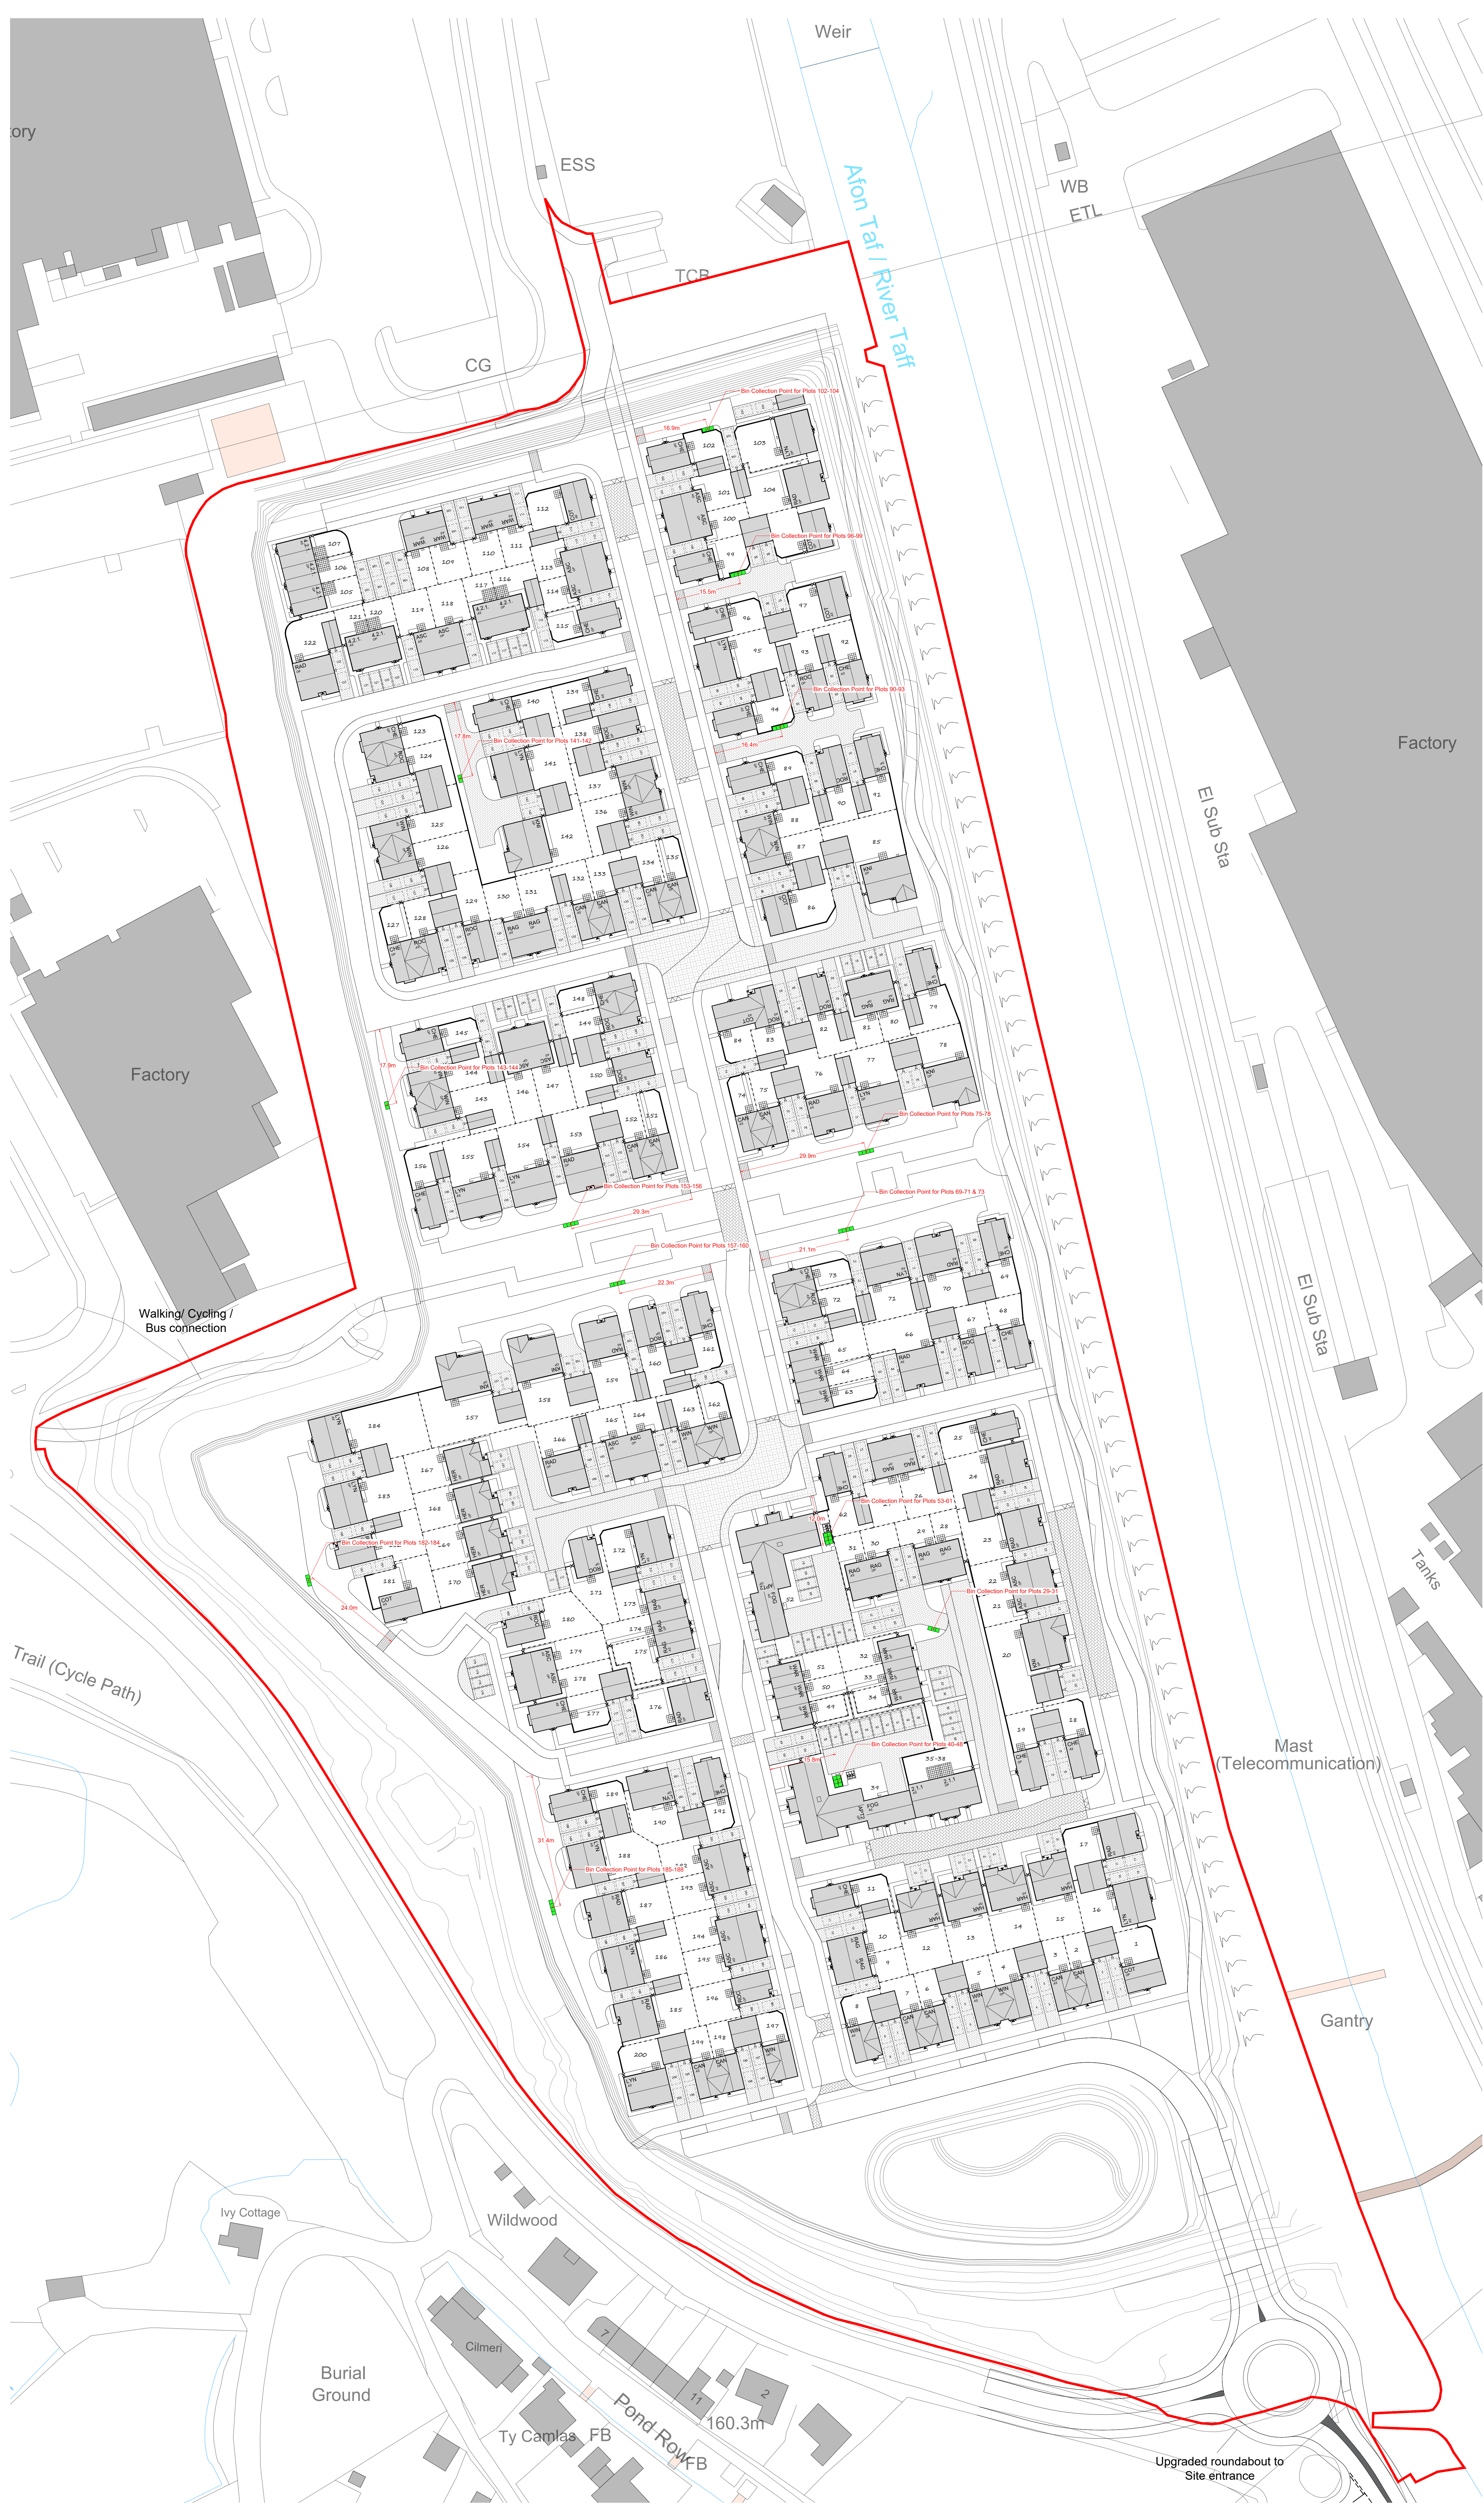

Refuse Strategy

Bin Collection Points

B 0.9m high low stone walls removed from layout. 12.05.23

REV. DESCRIPTION DATE

CLIENT

Davies Homes

JOB TITLE

Dragon Parc, Merthyr Tydfil.

DRAWING TITLE

Refuse Strategy Plan

SCALE @ A0 DATE DRAWN BY

1:500 November '22 KE

JOB NO. DRAWING NO. REVISION

2124 RS-01 B

10 Gold Tops Newport NP20 4PH t. 01633 844970 e. info@hammond-ltd.co.uk

www.hammond-ltd.co.uk

© Hammond Architectural Limited 2023

Figured dimensions must be taken in preference to scaled dimensions and any discrepancies are to be referred to Hammond Architectural Ltd. Contractors, subcontractors and suppliers must verify all dimensions on site before commencing any work or making any workshop drawings