



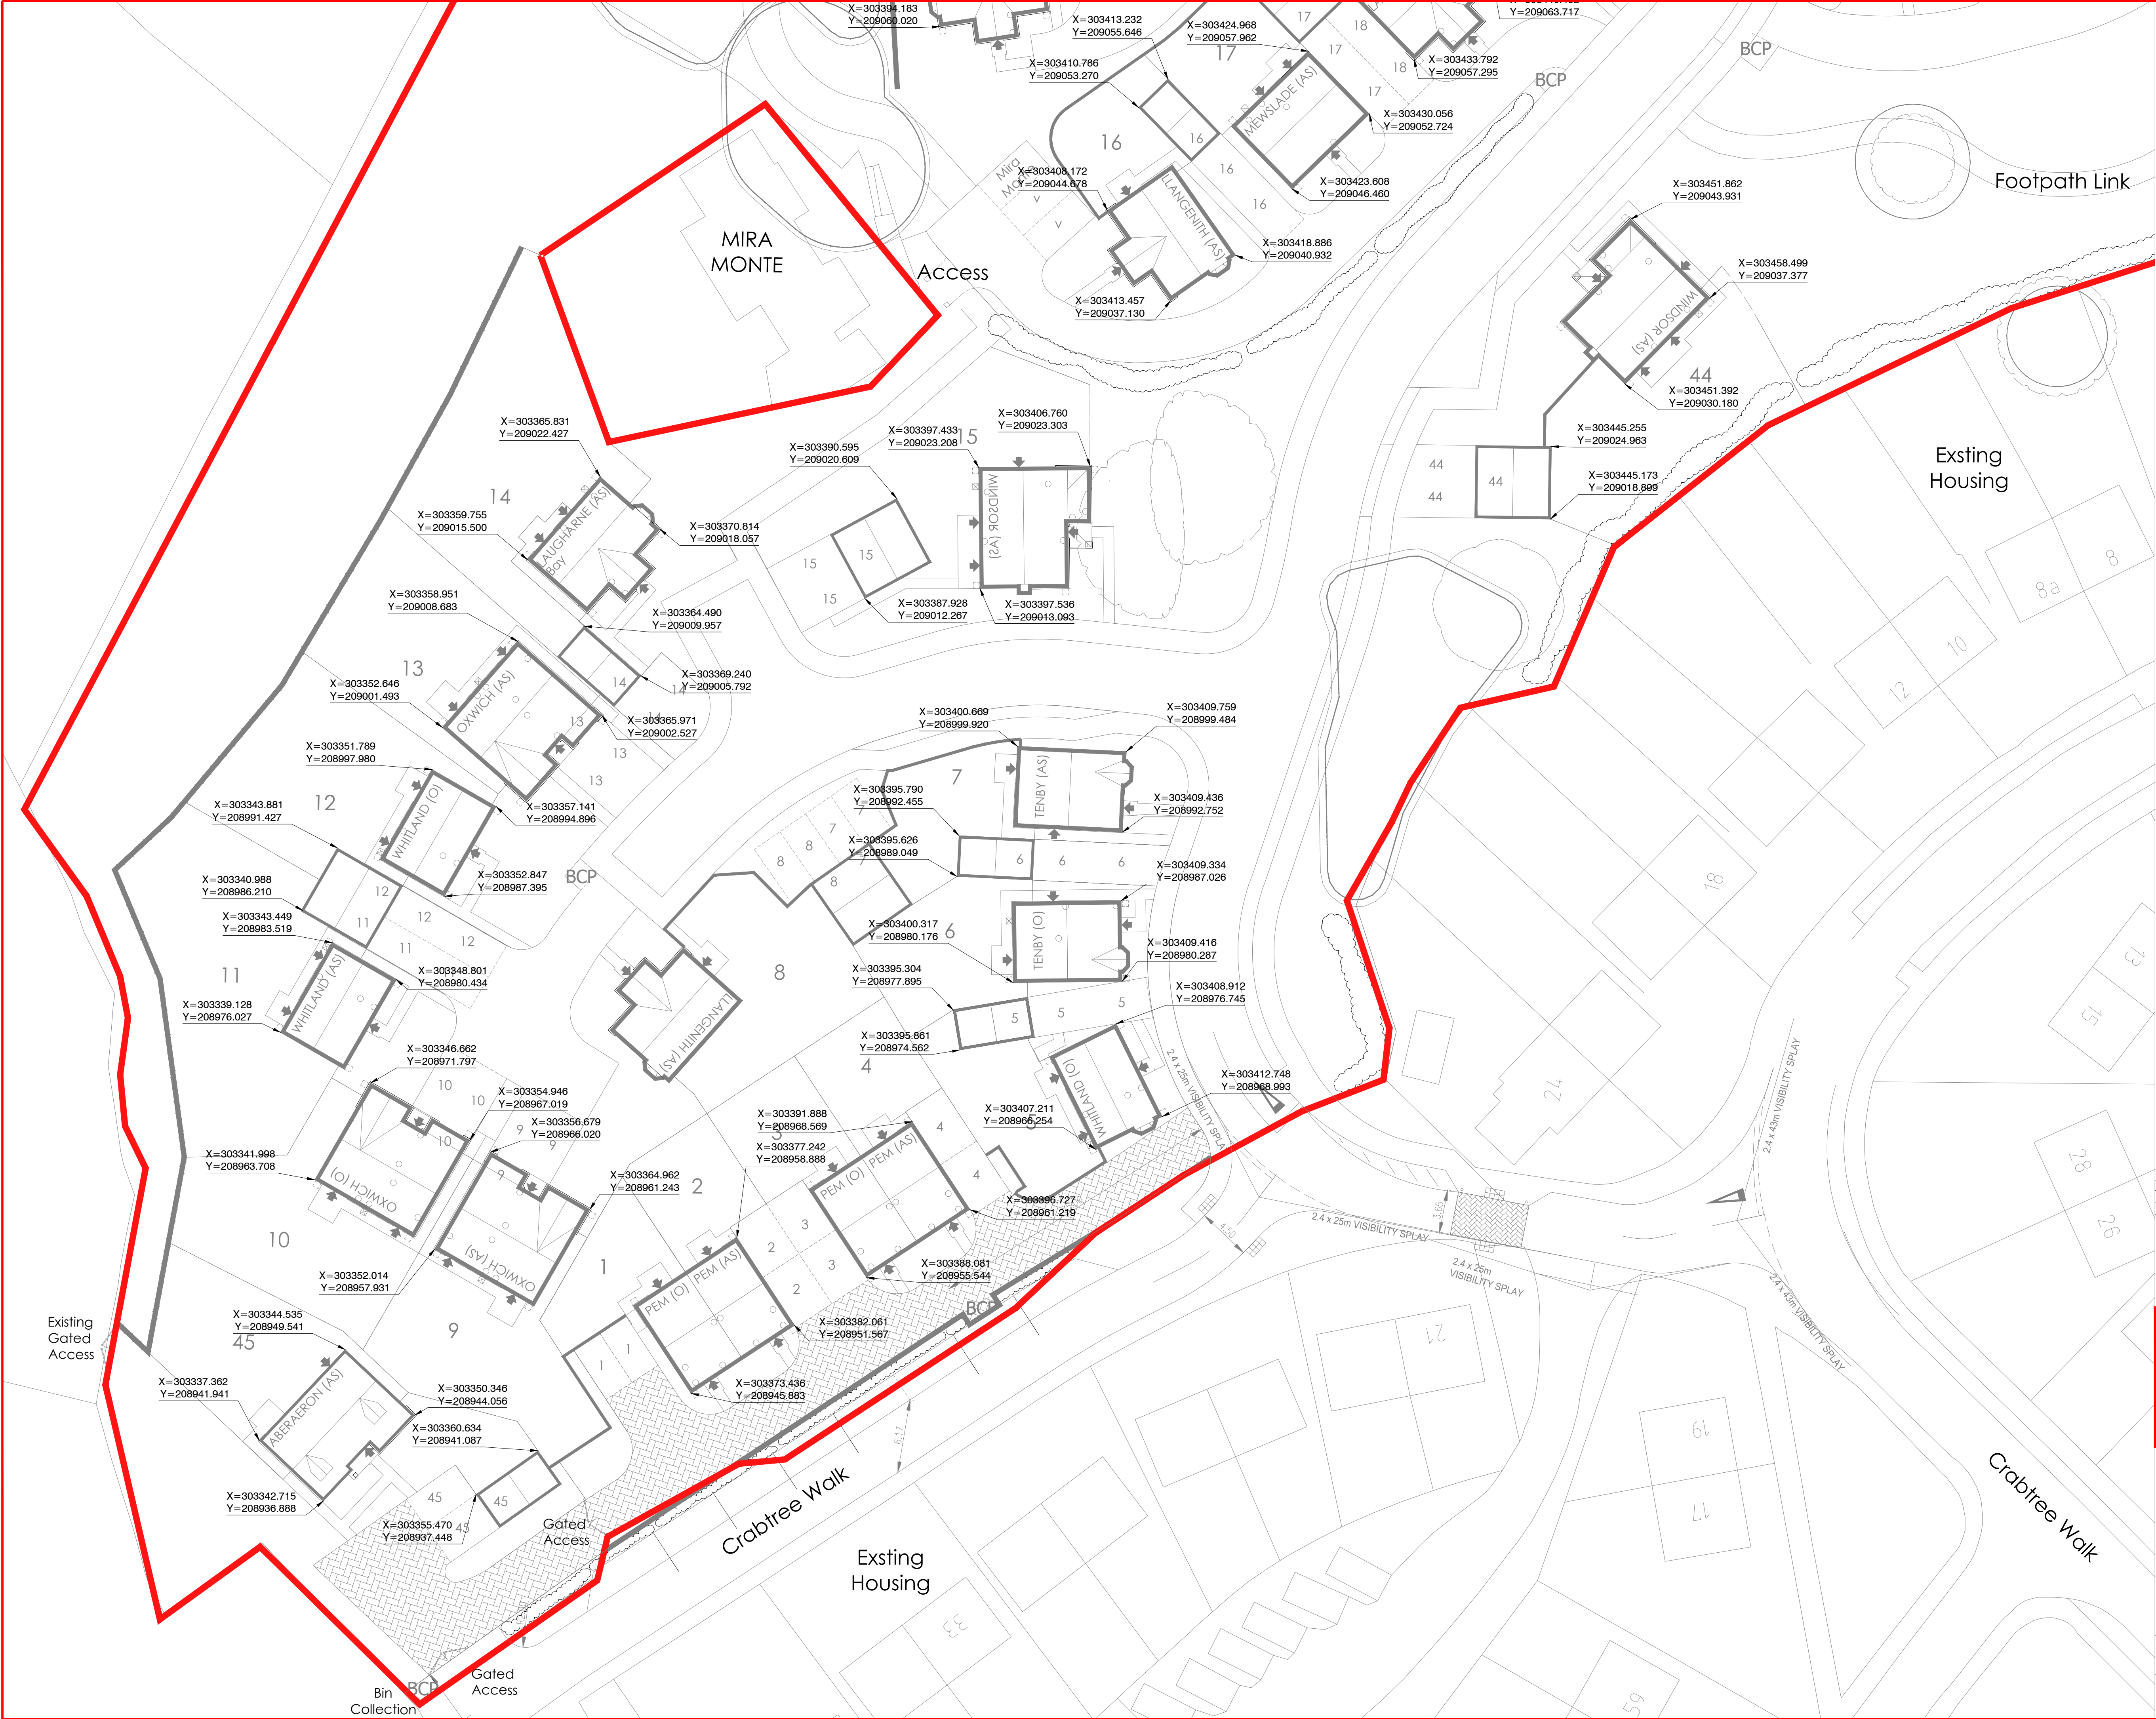

- GENERAL NOTES
1. Do Not Scale
 2. The contractor is to check and verify all buildings and site dimensions and levels, including sewer invert levels, before works start on site. The contractor is to comply in all aspects with the current building legislation, British Standards, building regulations etc.
 3. Positions of existing services/statutory undertakers apparatus adjacent to or crossing proposed excavations are to be checked by the contractor prior to starting work
 4. This drawing is to be read in conjunction with and checked against all other drawings, Engineering Details, Specification and any structural, geotechnical or other specialist document provided.
 5. Any anomaly or contradiction between any of the above is to be reported to WDL Homes.
 6. Layout shown preliminary subject to approval and therefore subject to change.

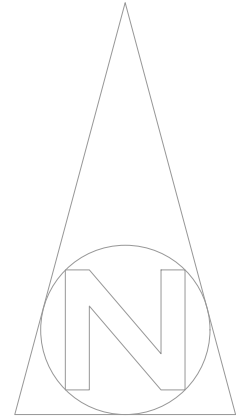

DRAFT / WIP

REV.	DATE	DETAILS	AMENDMENTS	MP	SJD
				BY:	CHK:

CUSTOMER:



WDL Homes
Making a house into your new home



CONSULTING ENGINEERS

PHG CONSULTING LTD
62A ALBANY ROAD
CARDIFF CF24 3RR
T : +44(0)29 2030 2521
E : enquiries@phg-consulting.com
W : www.phg-consulting.co.uk

@PHG_consulting
www.linkedin.com/company/phg-consulting-engineers

PROJECT:

WDL Homes
Trefechan

DRAWING TITLE:

Plot Setting Out
Sheet 2 of 2

DRAWN:	CHK:	STATUS:	SCALE:
MP	SJD	Preliminary	1:250@A1
DATE:	JOB NO:	DWG. NO:	REV:
Nov2020	1914	150-2	-