

Scale: 8cm = 1m

Expanded Front View


1.5m Centers

REF. R/11/0413

100mm x 100mm
Treated Posts

2.4m
High

ENTRANCE
LEFT OPEN.

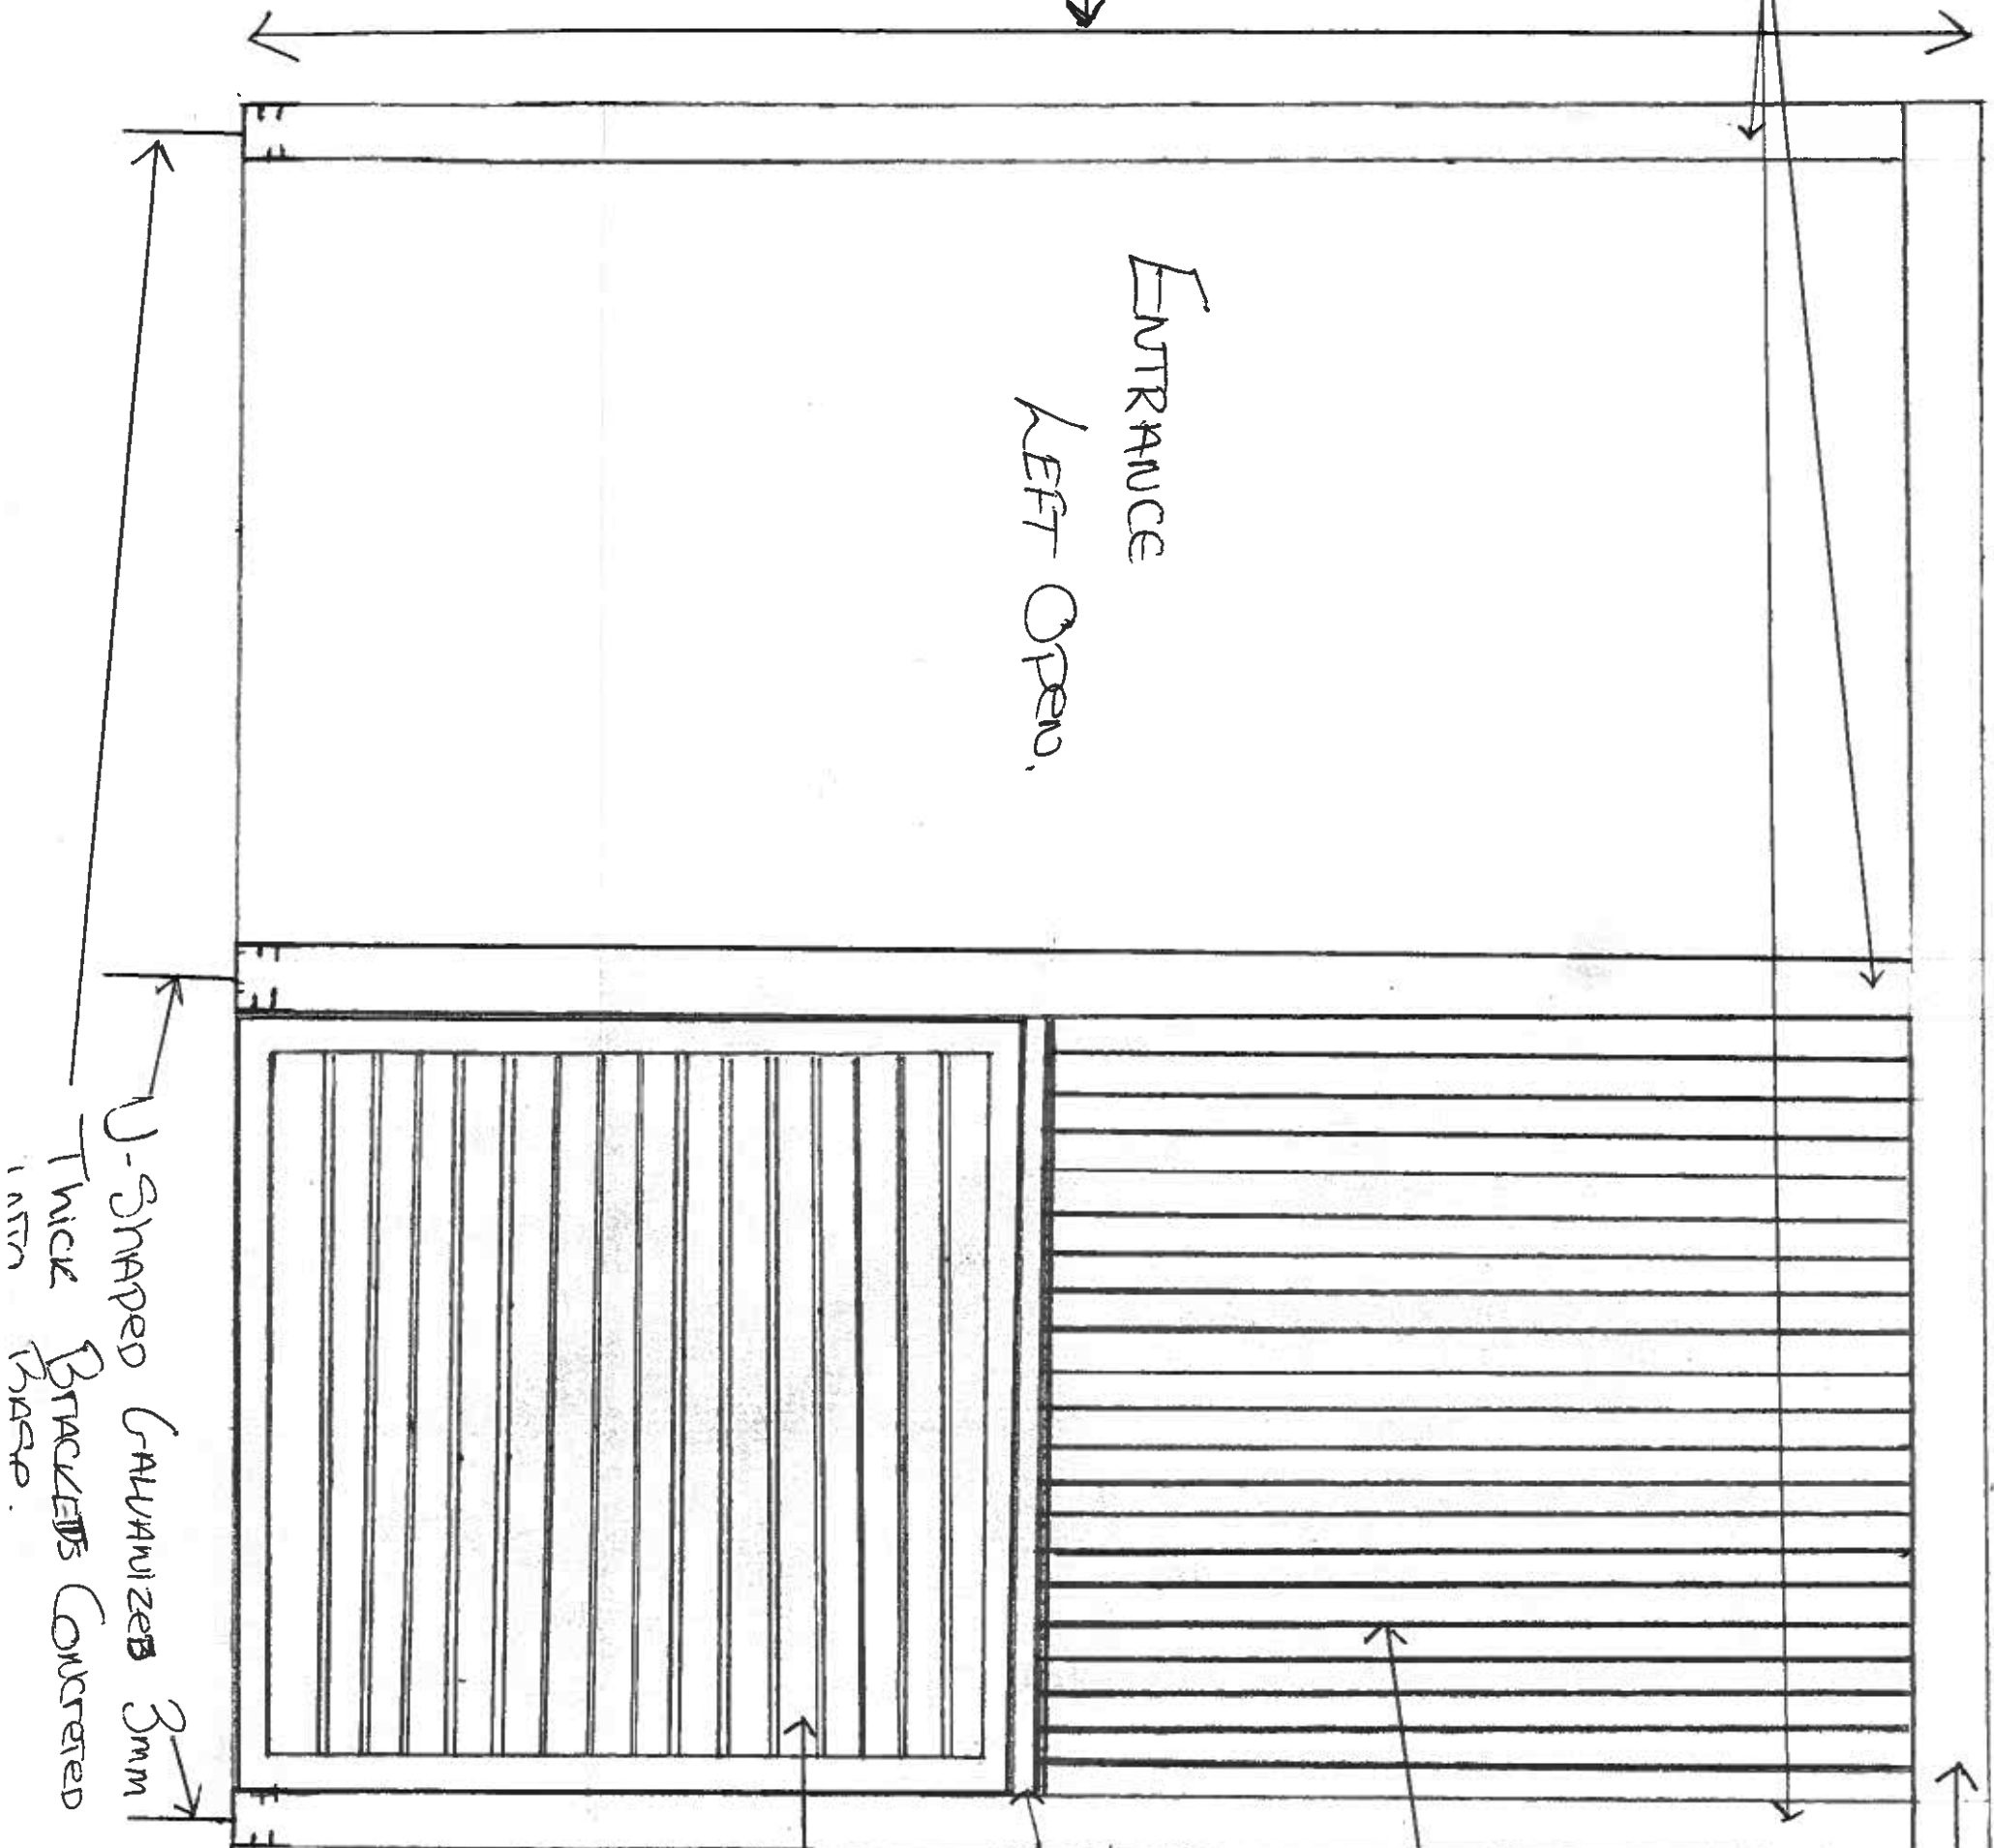

6 x 2 (C24)
Treated Timber

Vertical 15mm wide
PAINTED GALVANIZED BAR
SPACED 15mm APART.

4 x 2 BRACING
Timber (C24)

FRAMED Privacy Screen
SLATS ARE TREATED WOOD
44mm x 20mm WITH 5mm GAP

RECEIVED
18 AUG 2021

210275

