


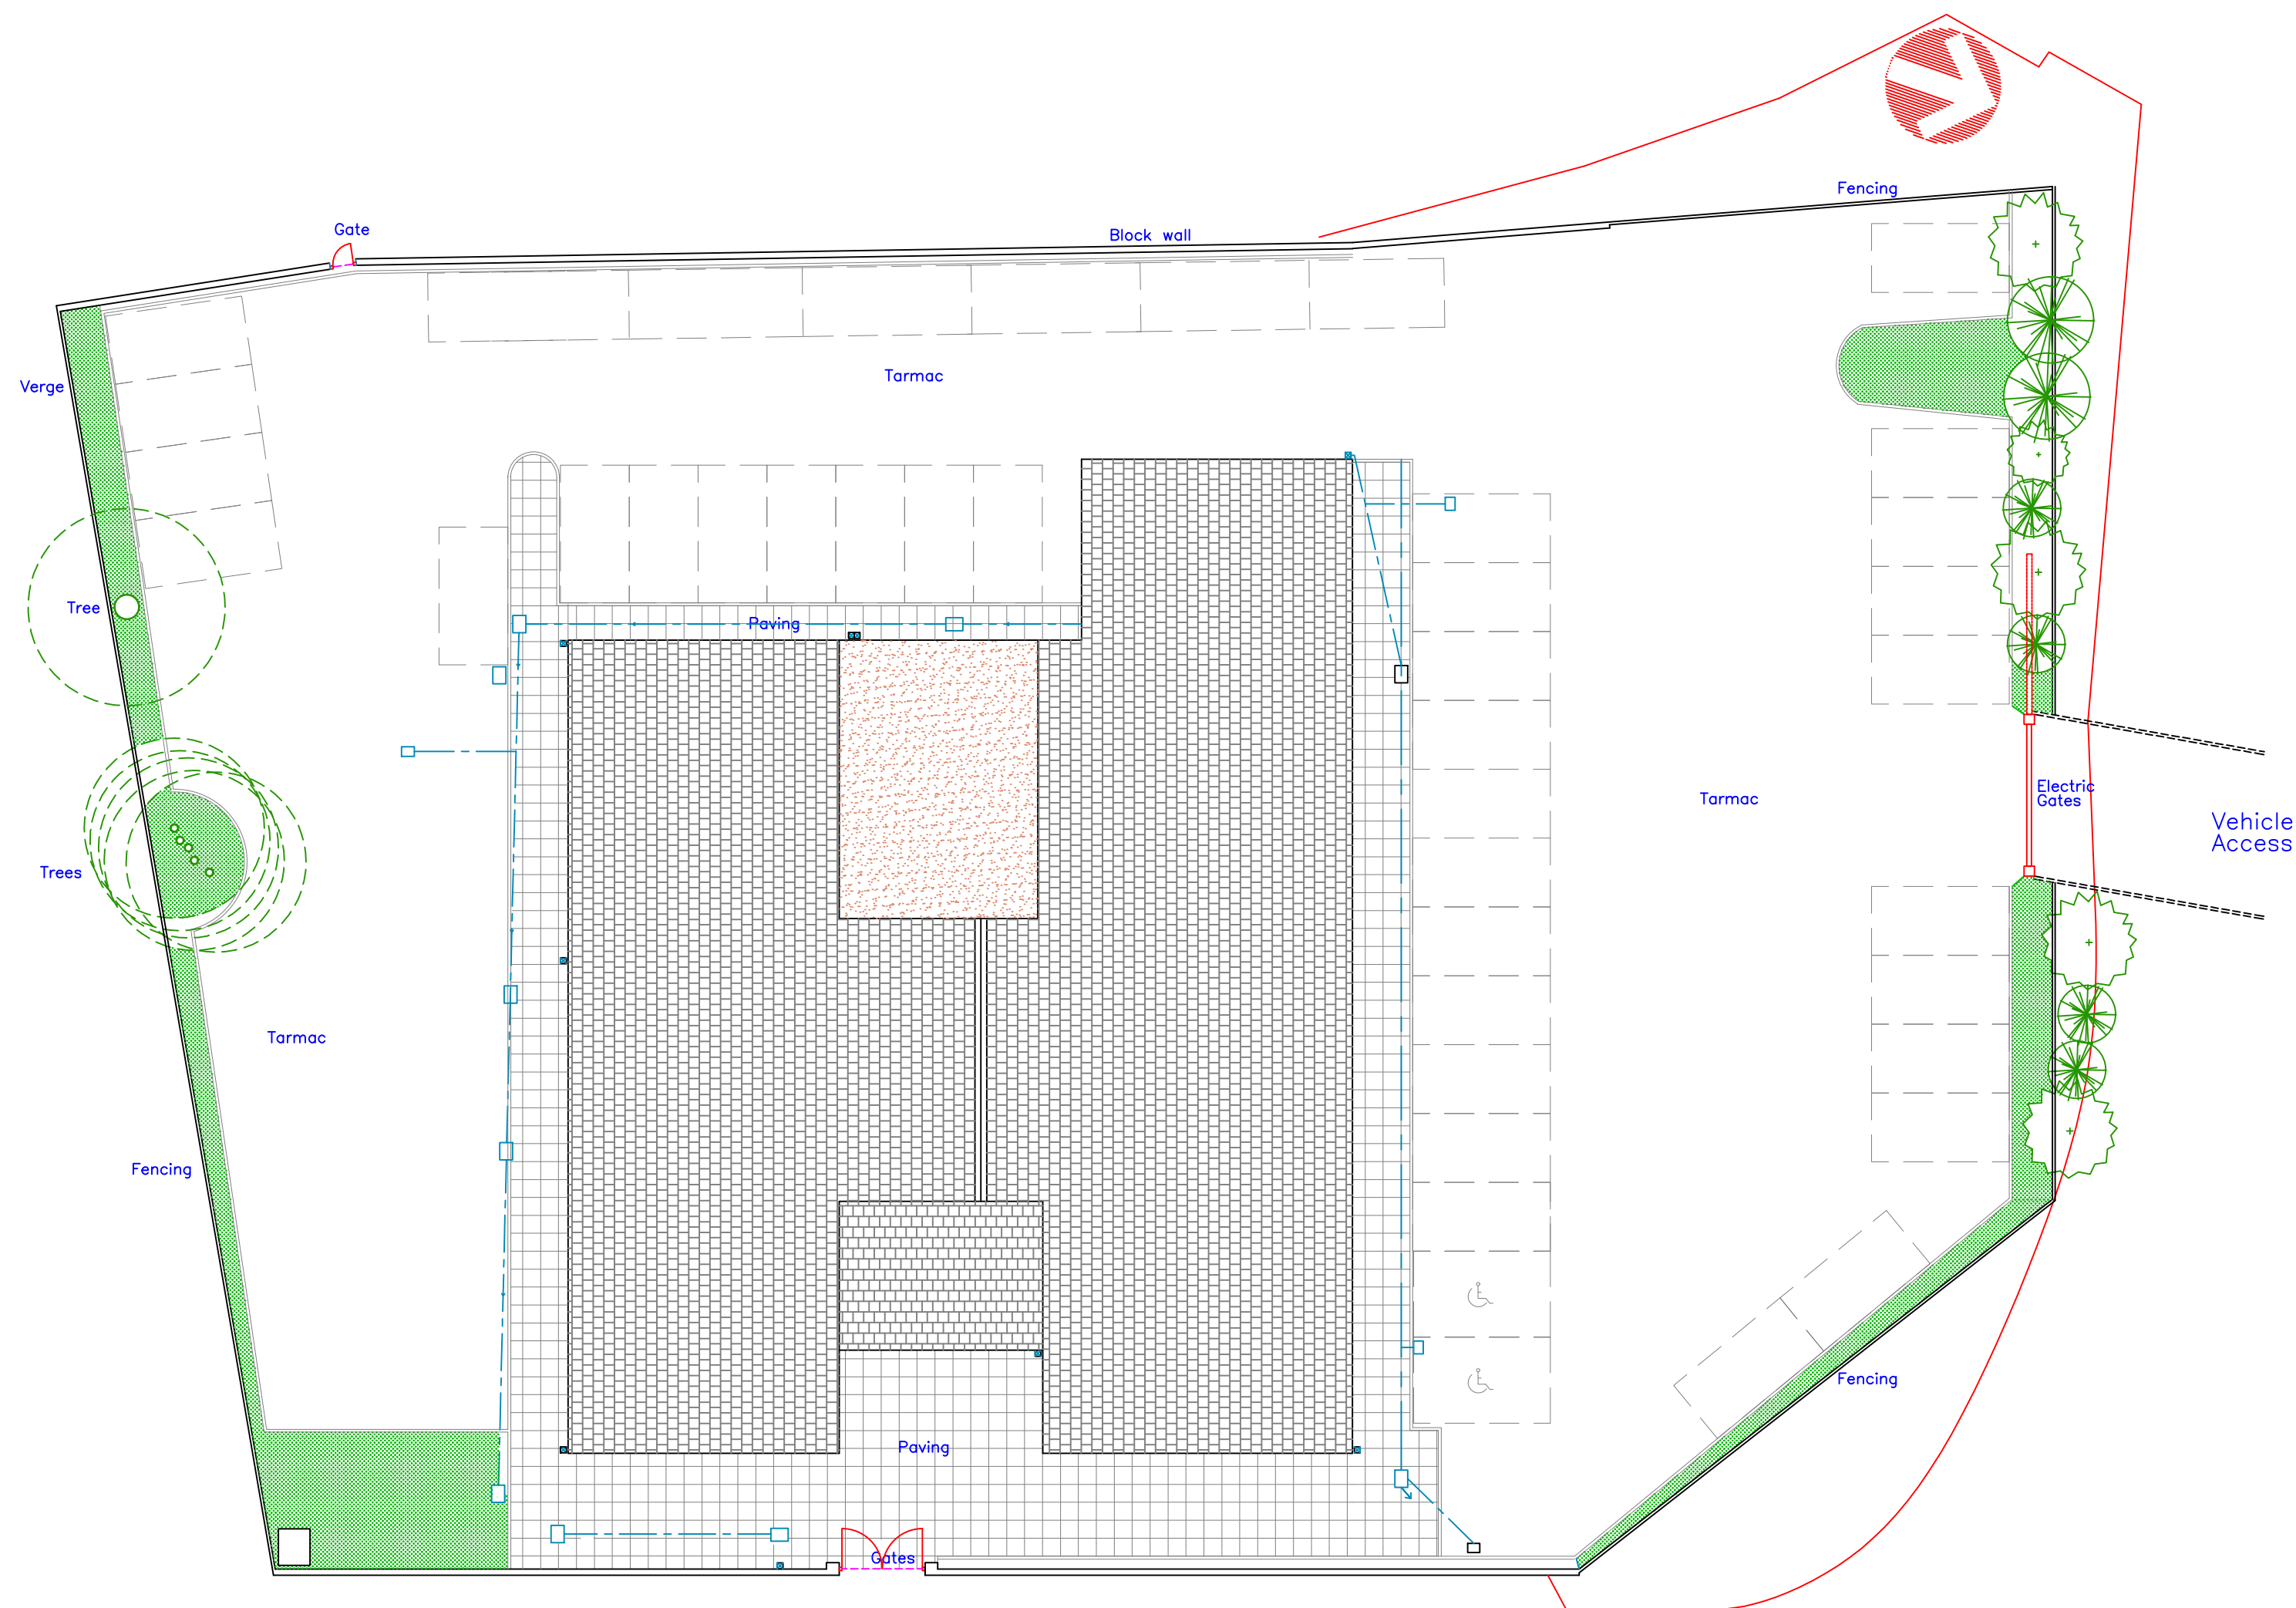

Existing Site
Plan
1:200

	
Utopia Design Architectural Services	
Building Planning Application Support Paul Thomas: BSc (Hons) Tel: 01685 559230. Mob: 07908 725065 e-mail: paulutopia1@gmail.com utopiadas@hotmail.com www.utopiadesigns.co.uk	
Issued Only for Purpose Indicated	
Drawing Status: FOR PLANNING/B REGS PURPOSES ONLY	
Address	Webster House Dynevor Street Georgetown Merthyr Tydfil CF48 1BA
Project	Proposed Front & Side Front Extension, Rear & Side Canopies With Internal & External Eating Areas & Internal & External Re-modelling
Title	Date
	OCT.2021
	Scale
	1:200
Existing Site Plan	Paper
	A2
Drwg No	
Webster 01	