
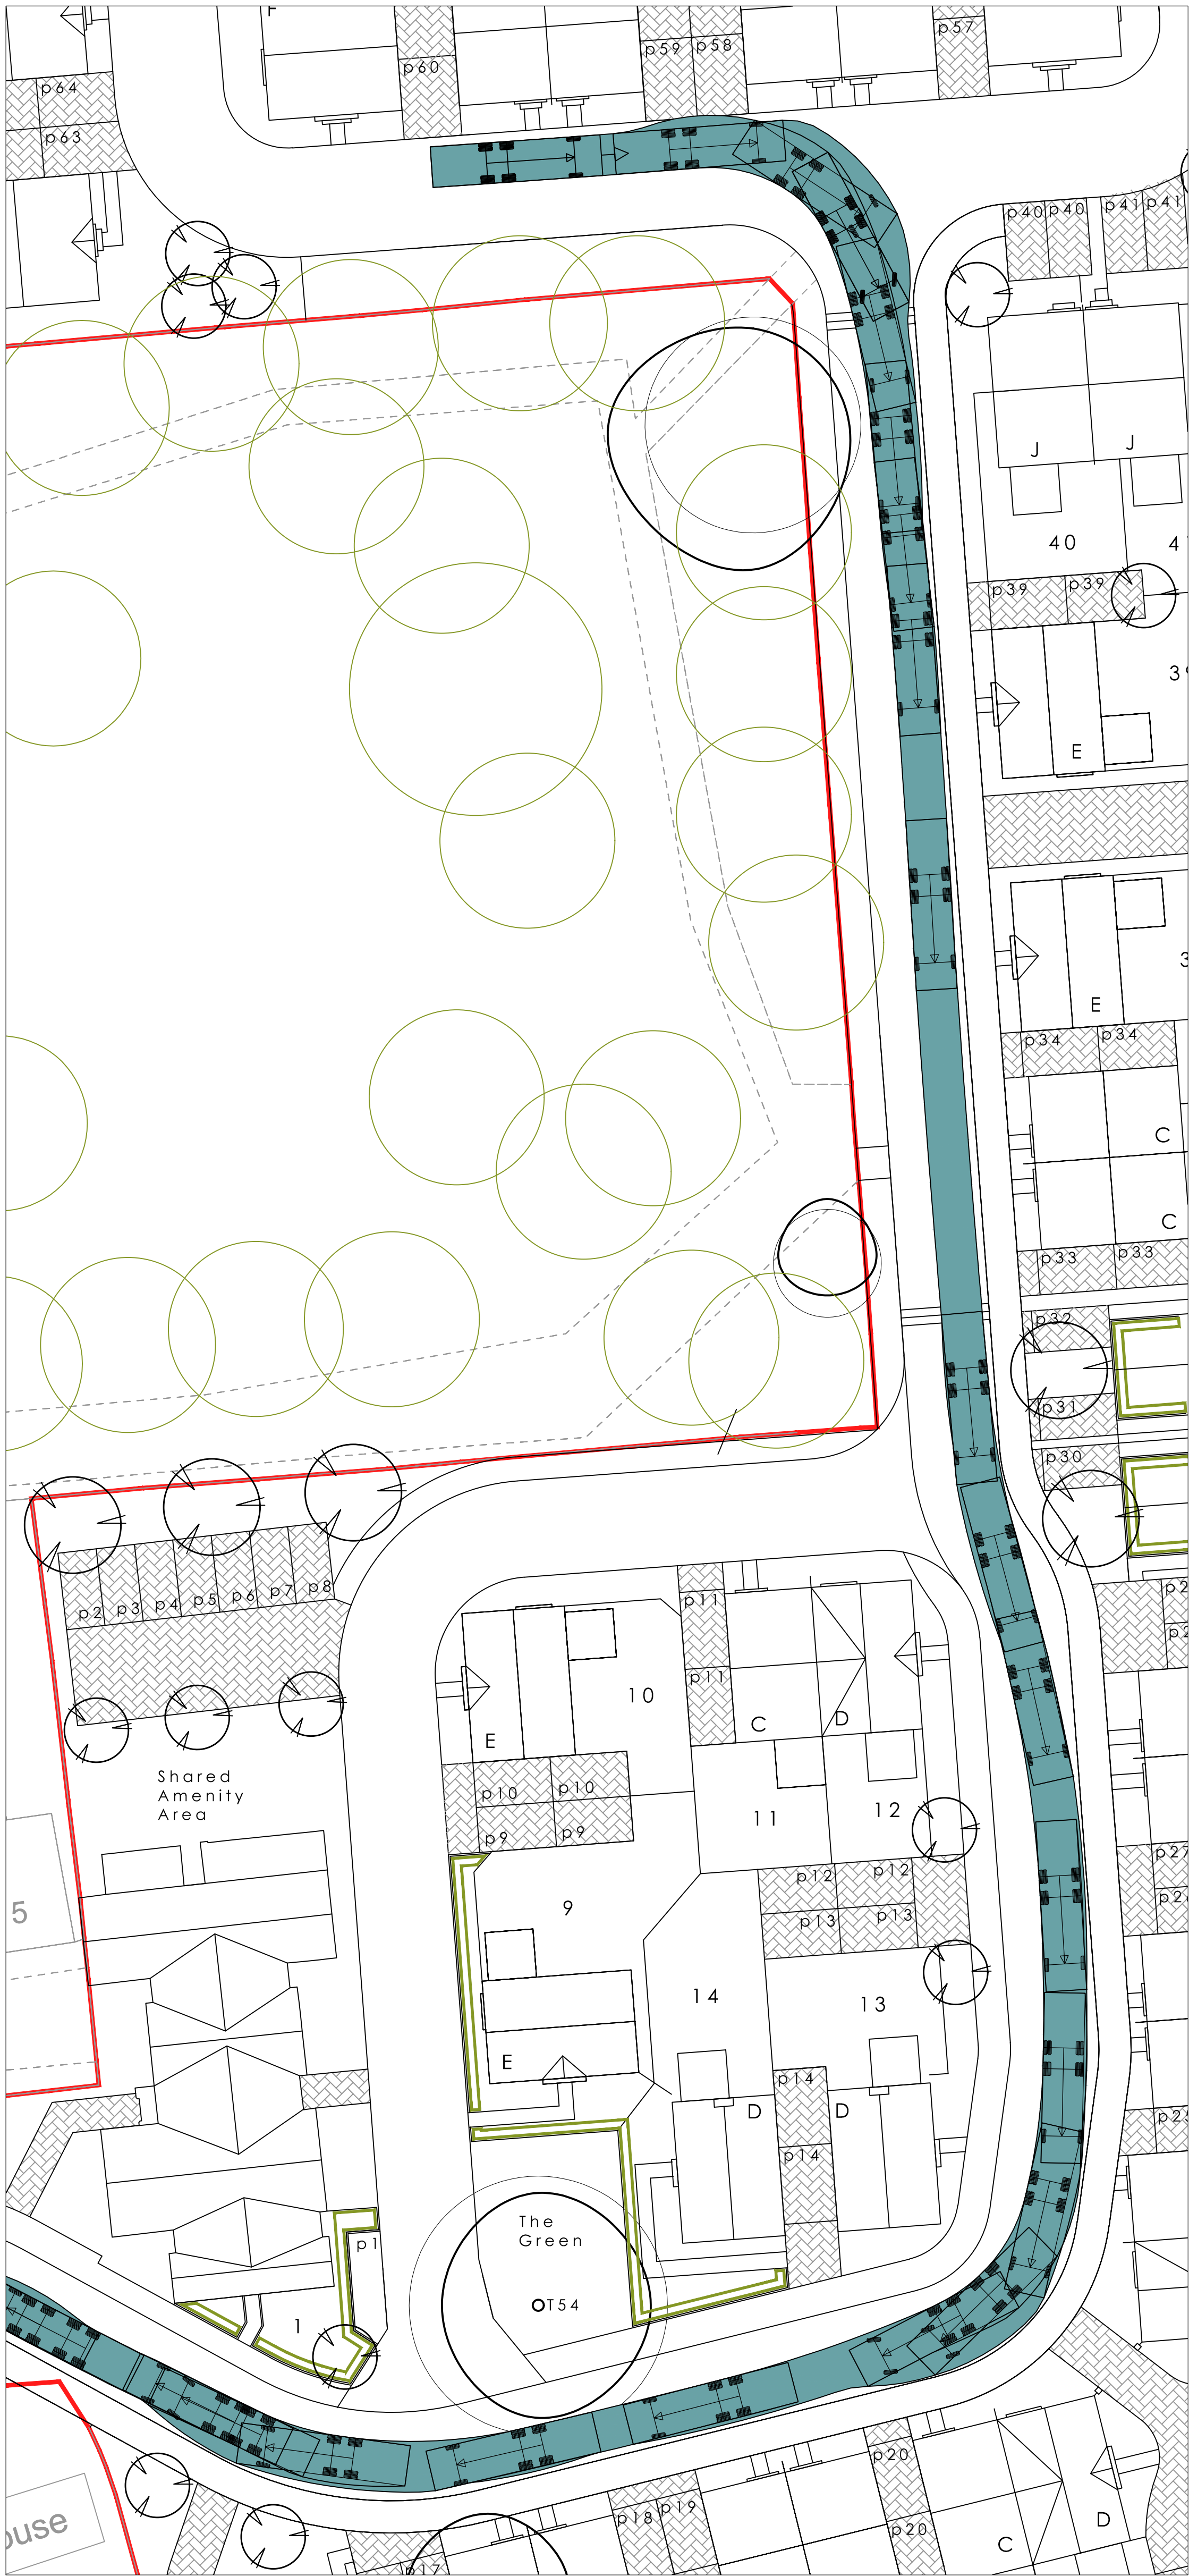
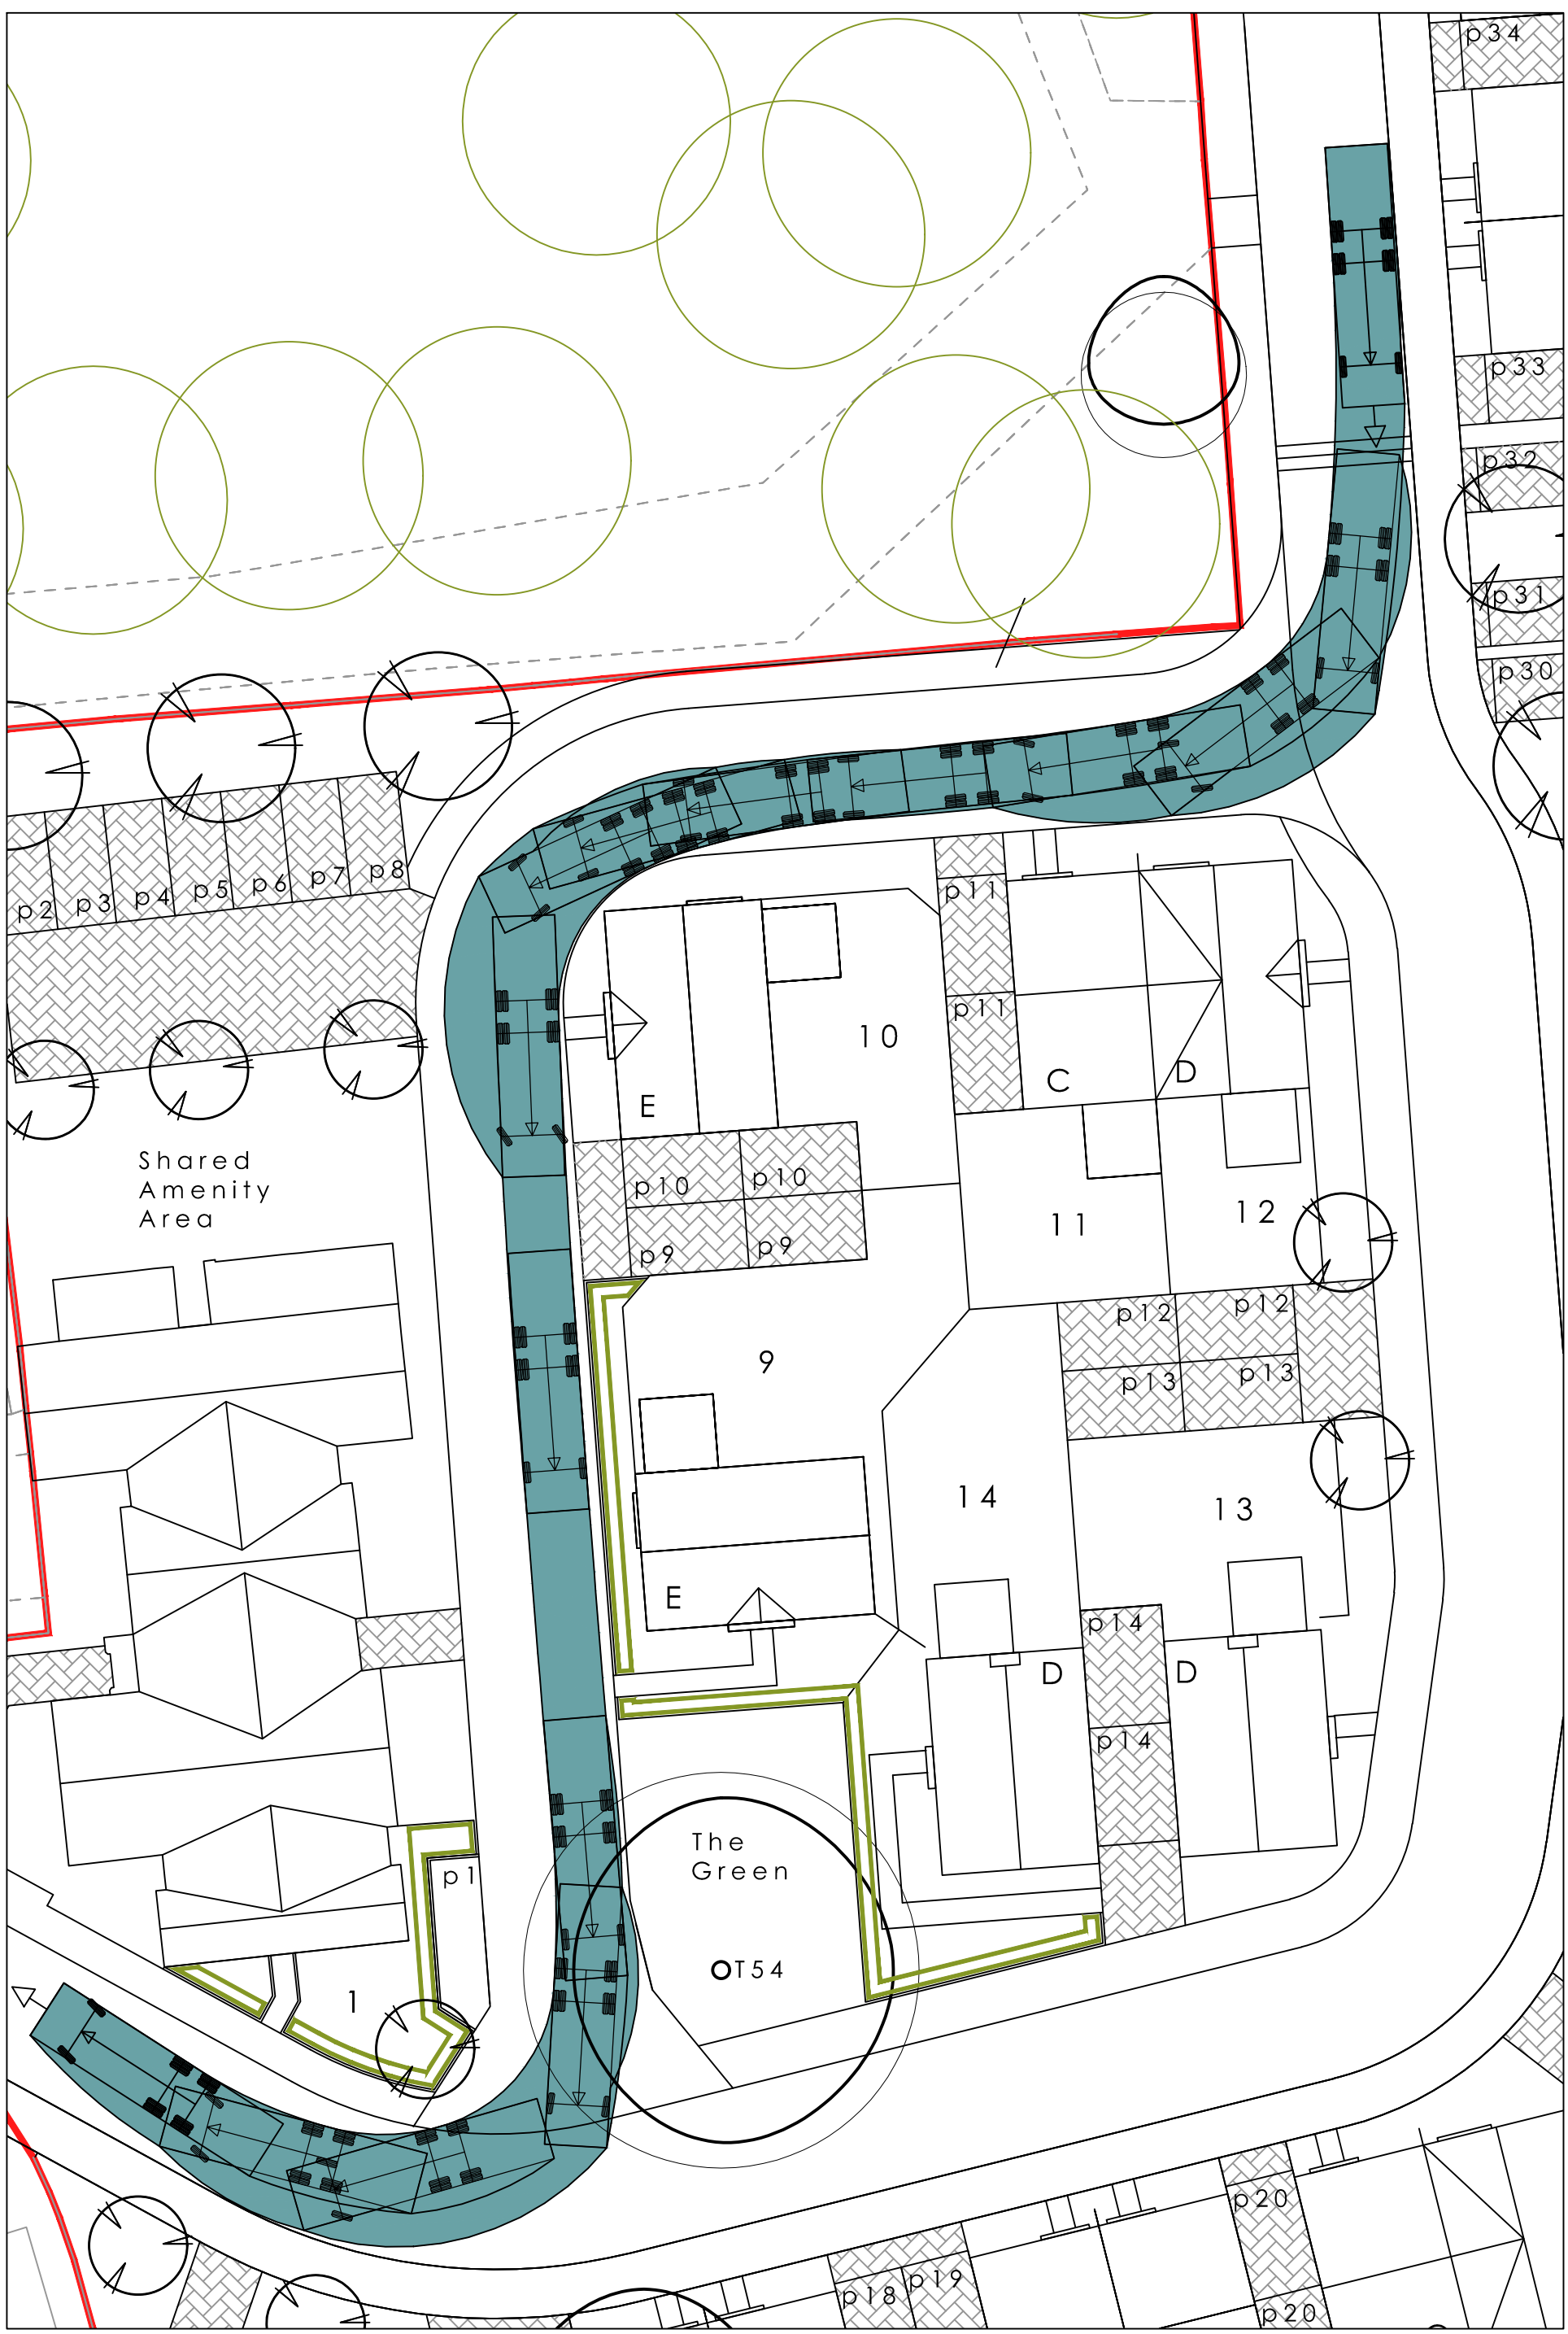


Vehicle name 10.6m Refuse Vehicle
Description Design Bulletin 32
Overall length (m) 10.595
Overall width (m) 2.500
Maximum track width (m) 2.500
Kerb to kerb radius (m) 10.150

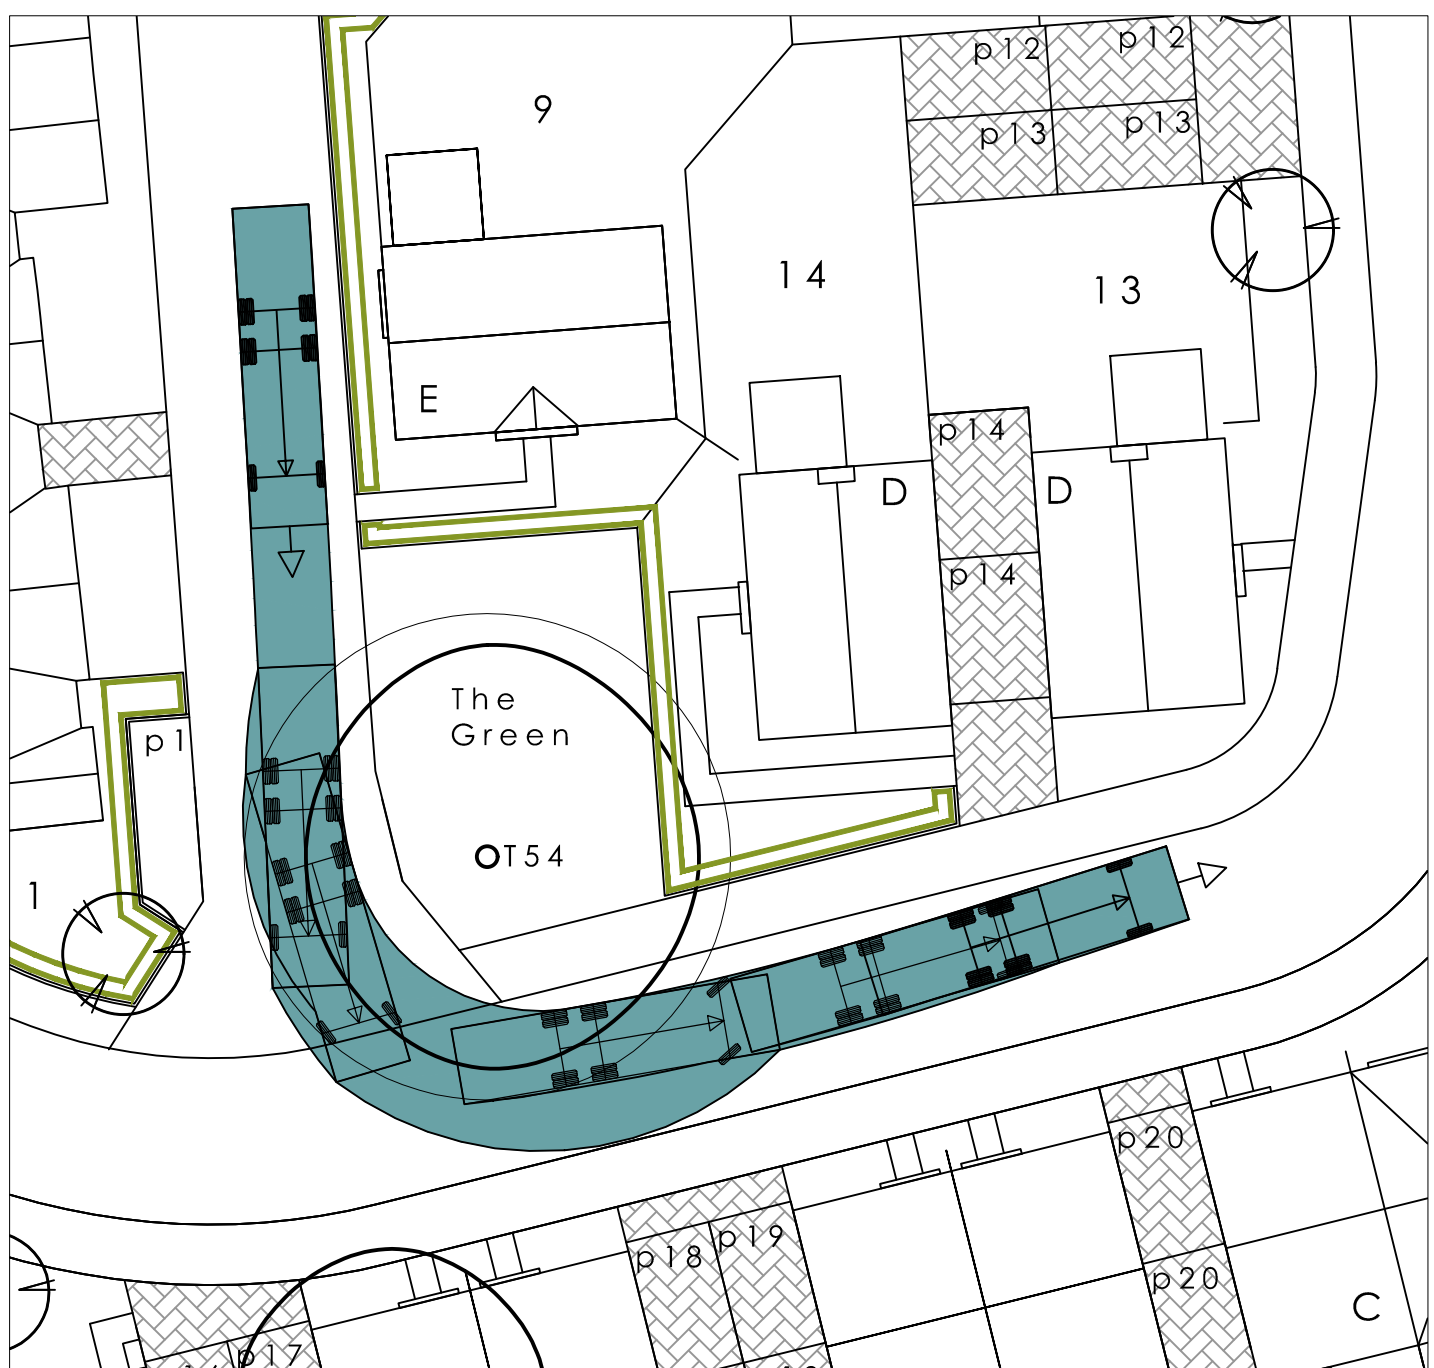

This drawing is copyright and its use or reproduction without the permission of Spring Design Consultancy Limited. All rights are reserved until invoices are paid in full. No responsibility will be taken for any design used for construction prior to receipt of relevant approvals.

rev date

description

by

Status:
PLANNING

Drawn: MCC

Checked: MCC

Date: April 2020

Scale: 1:250 (A1)

Client: Coronado Property Developments

Project: St Tydfil's Hospital

Title: Swept Path Assessment

Ref: 2447-650-1

Rev: A

spring
design

Unit 2 Chapel Barns | Merthyr Mawr
Bridgend | CF32 0LS | 01656 656267
mail@spring-consultancy.co.uk