



St. Tydfil's Hospital Merthyr Tydfil

Tree Constraints Plan

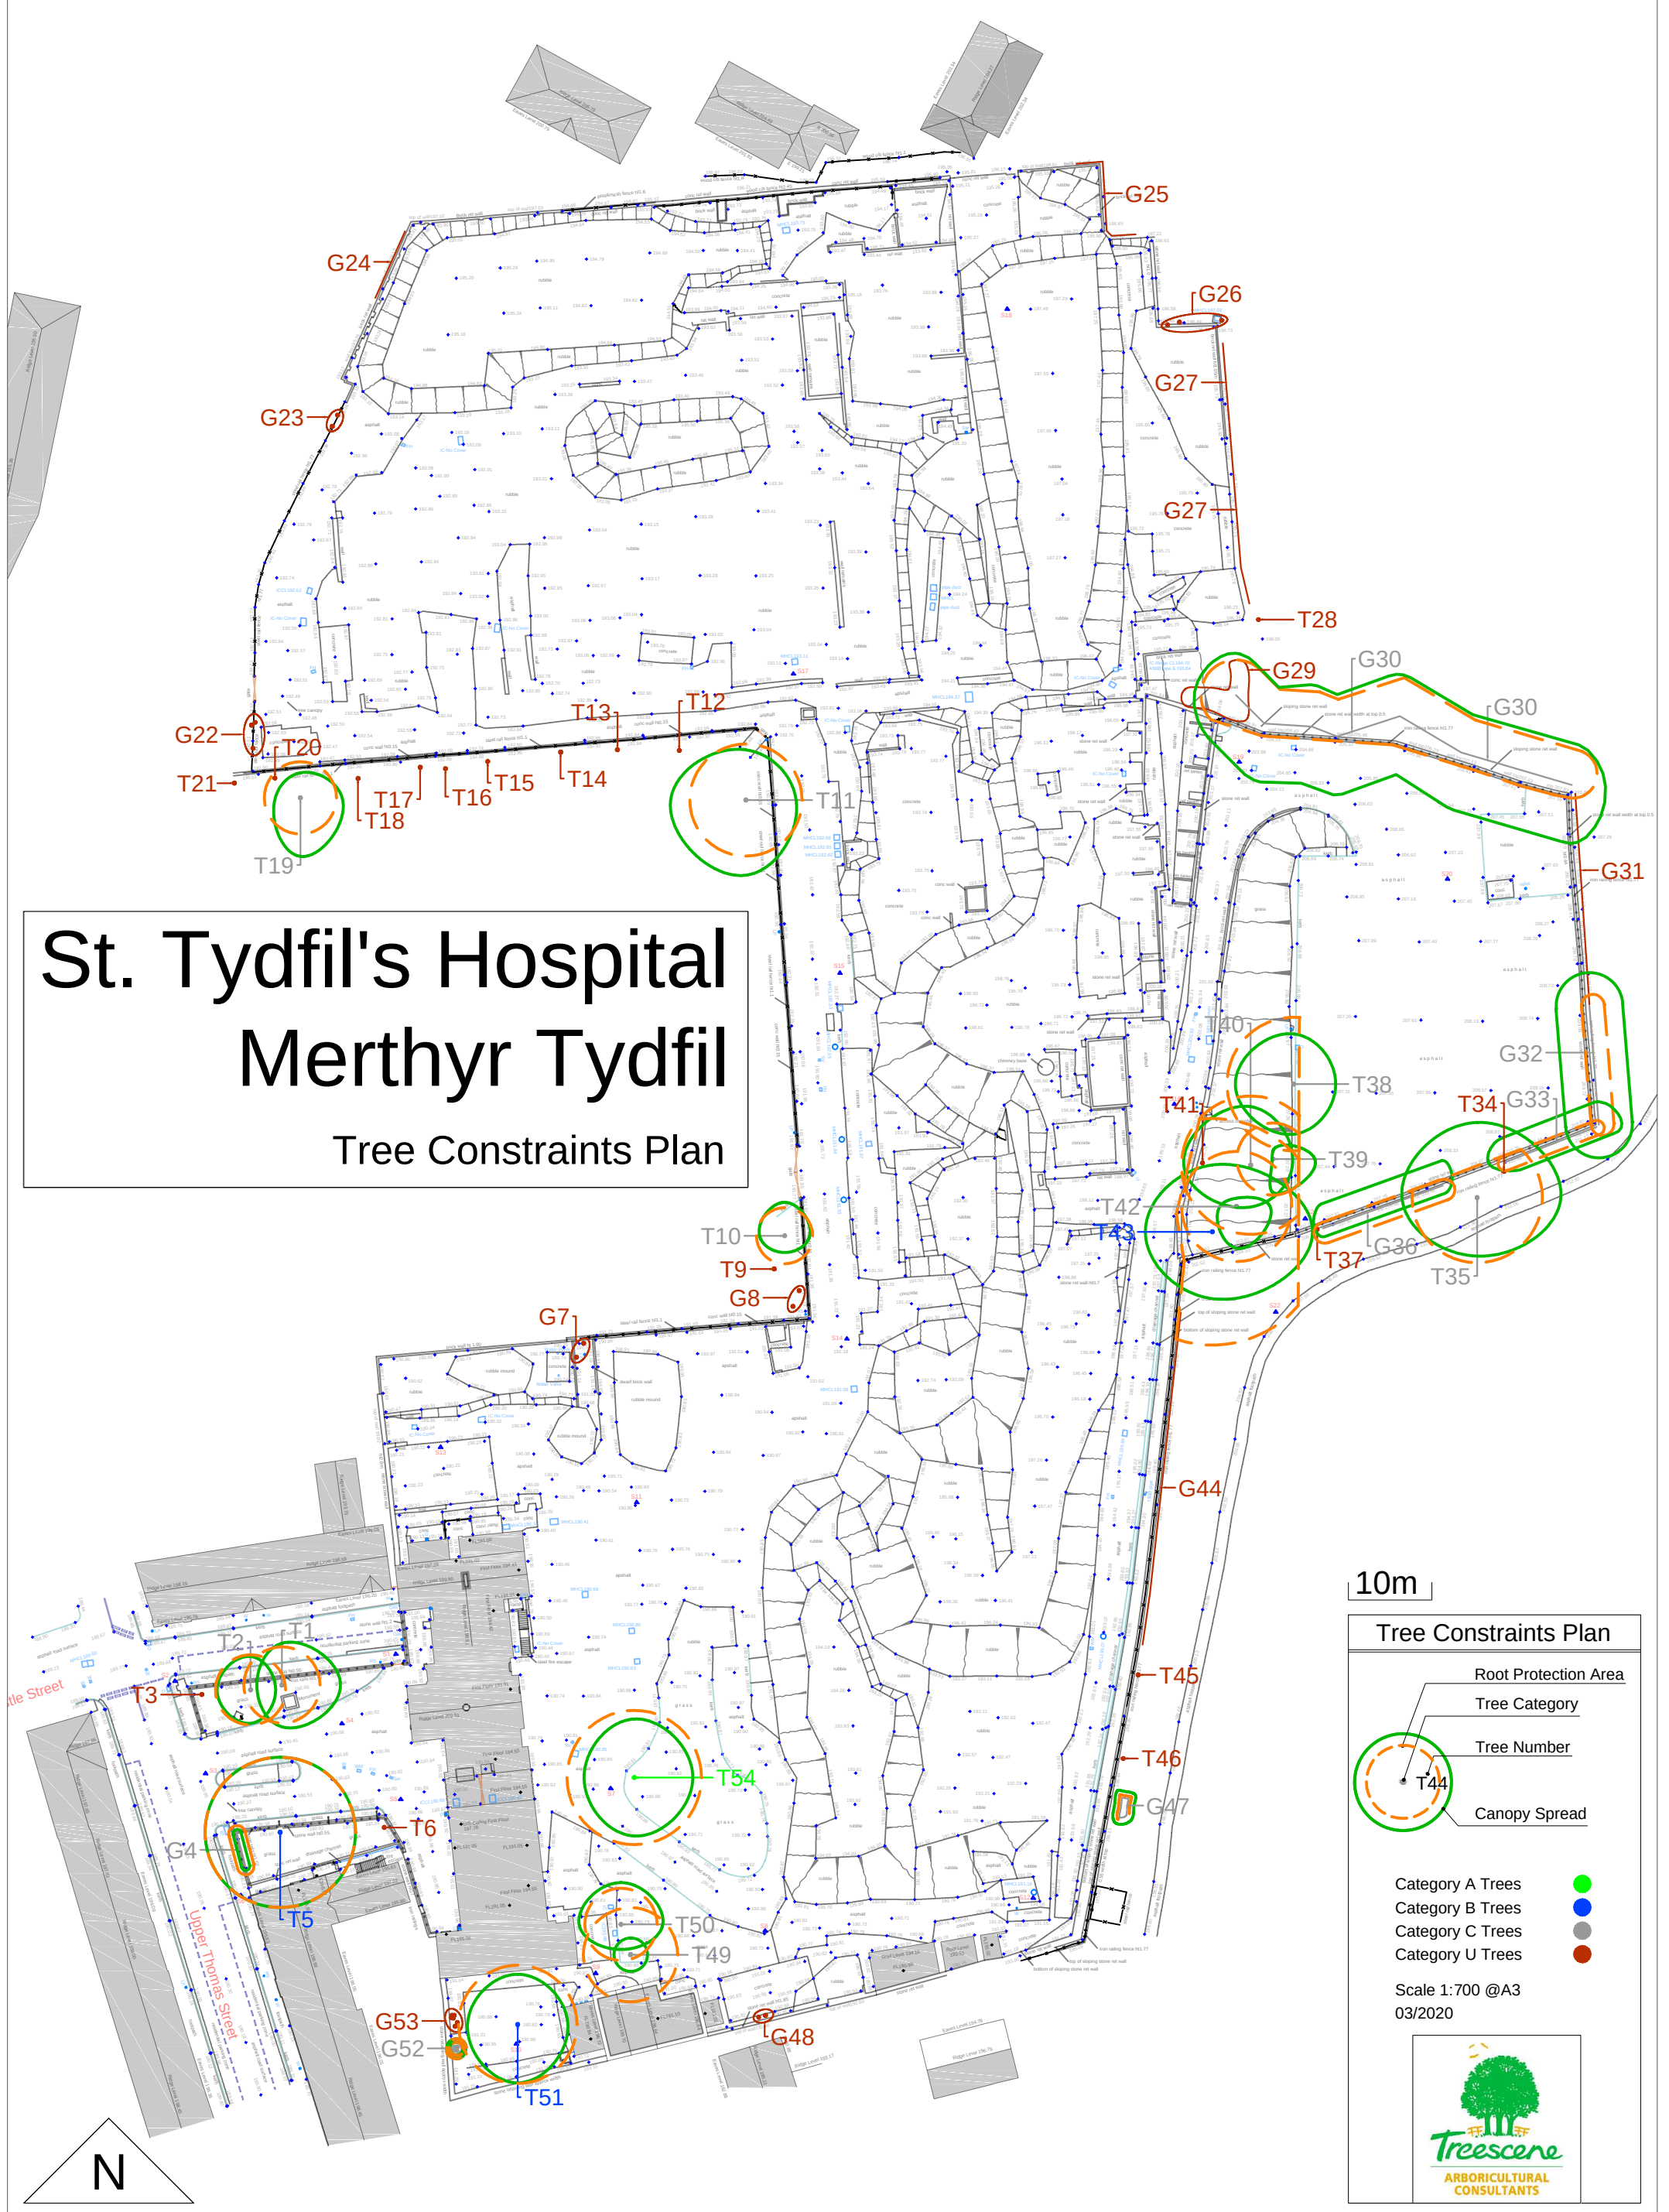

10m

Tree Constraints Plan

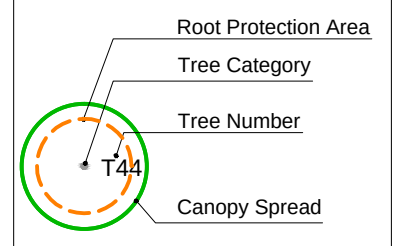

- Category A Trees
- Category B Trees
- Category C Trees
- Category U Trees

Scale 1:700 @A3
03/2020



