


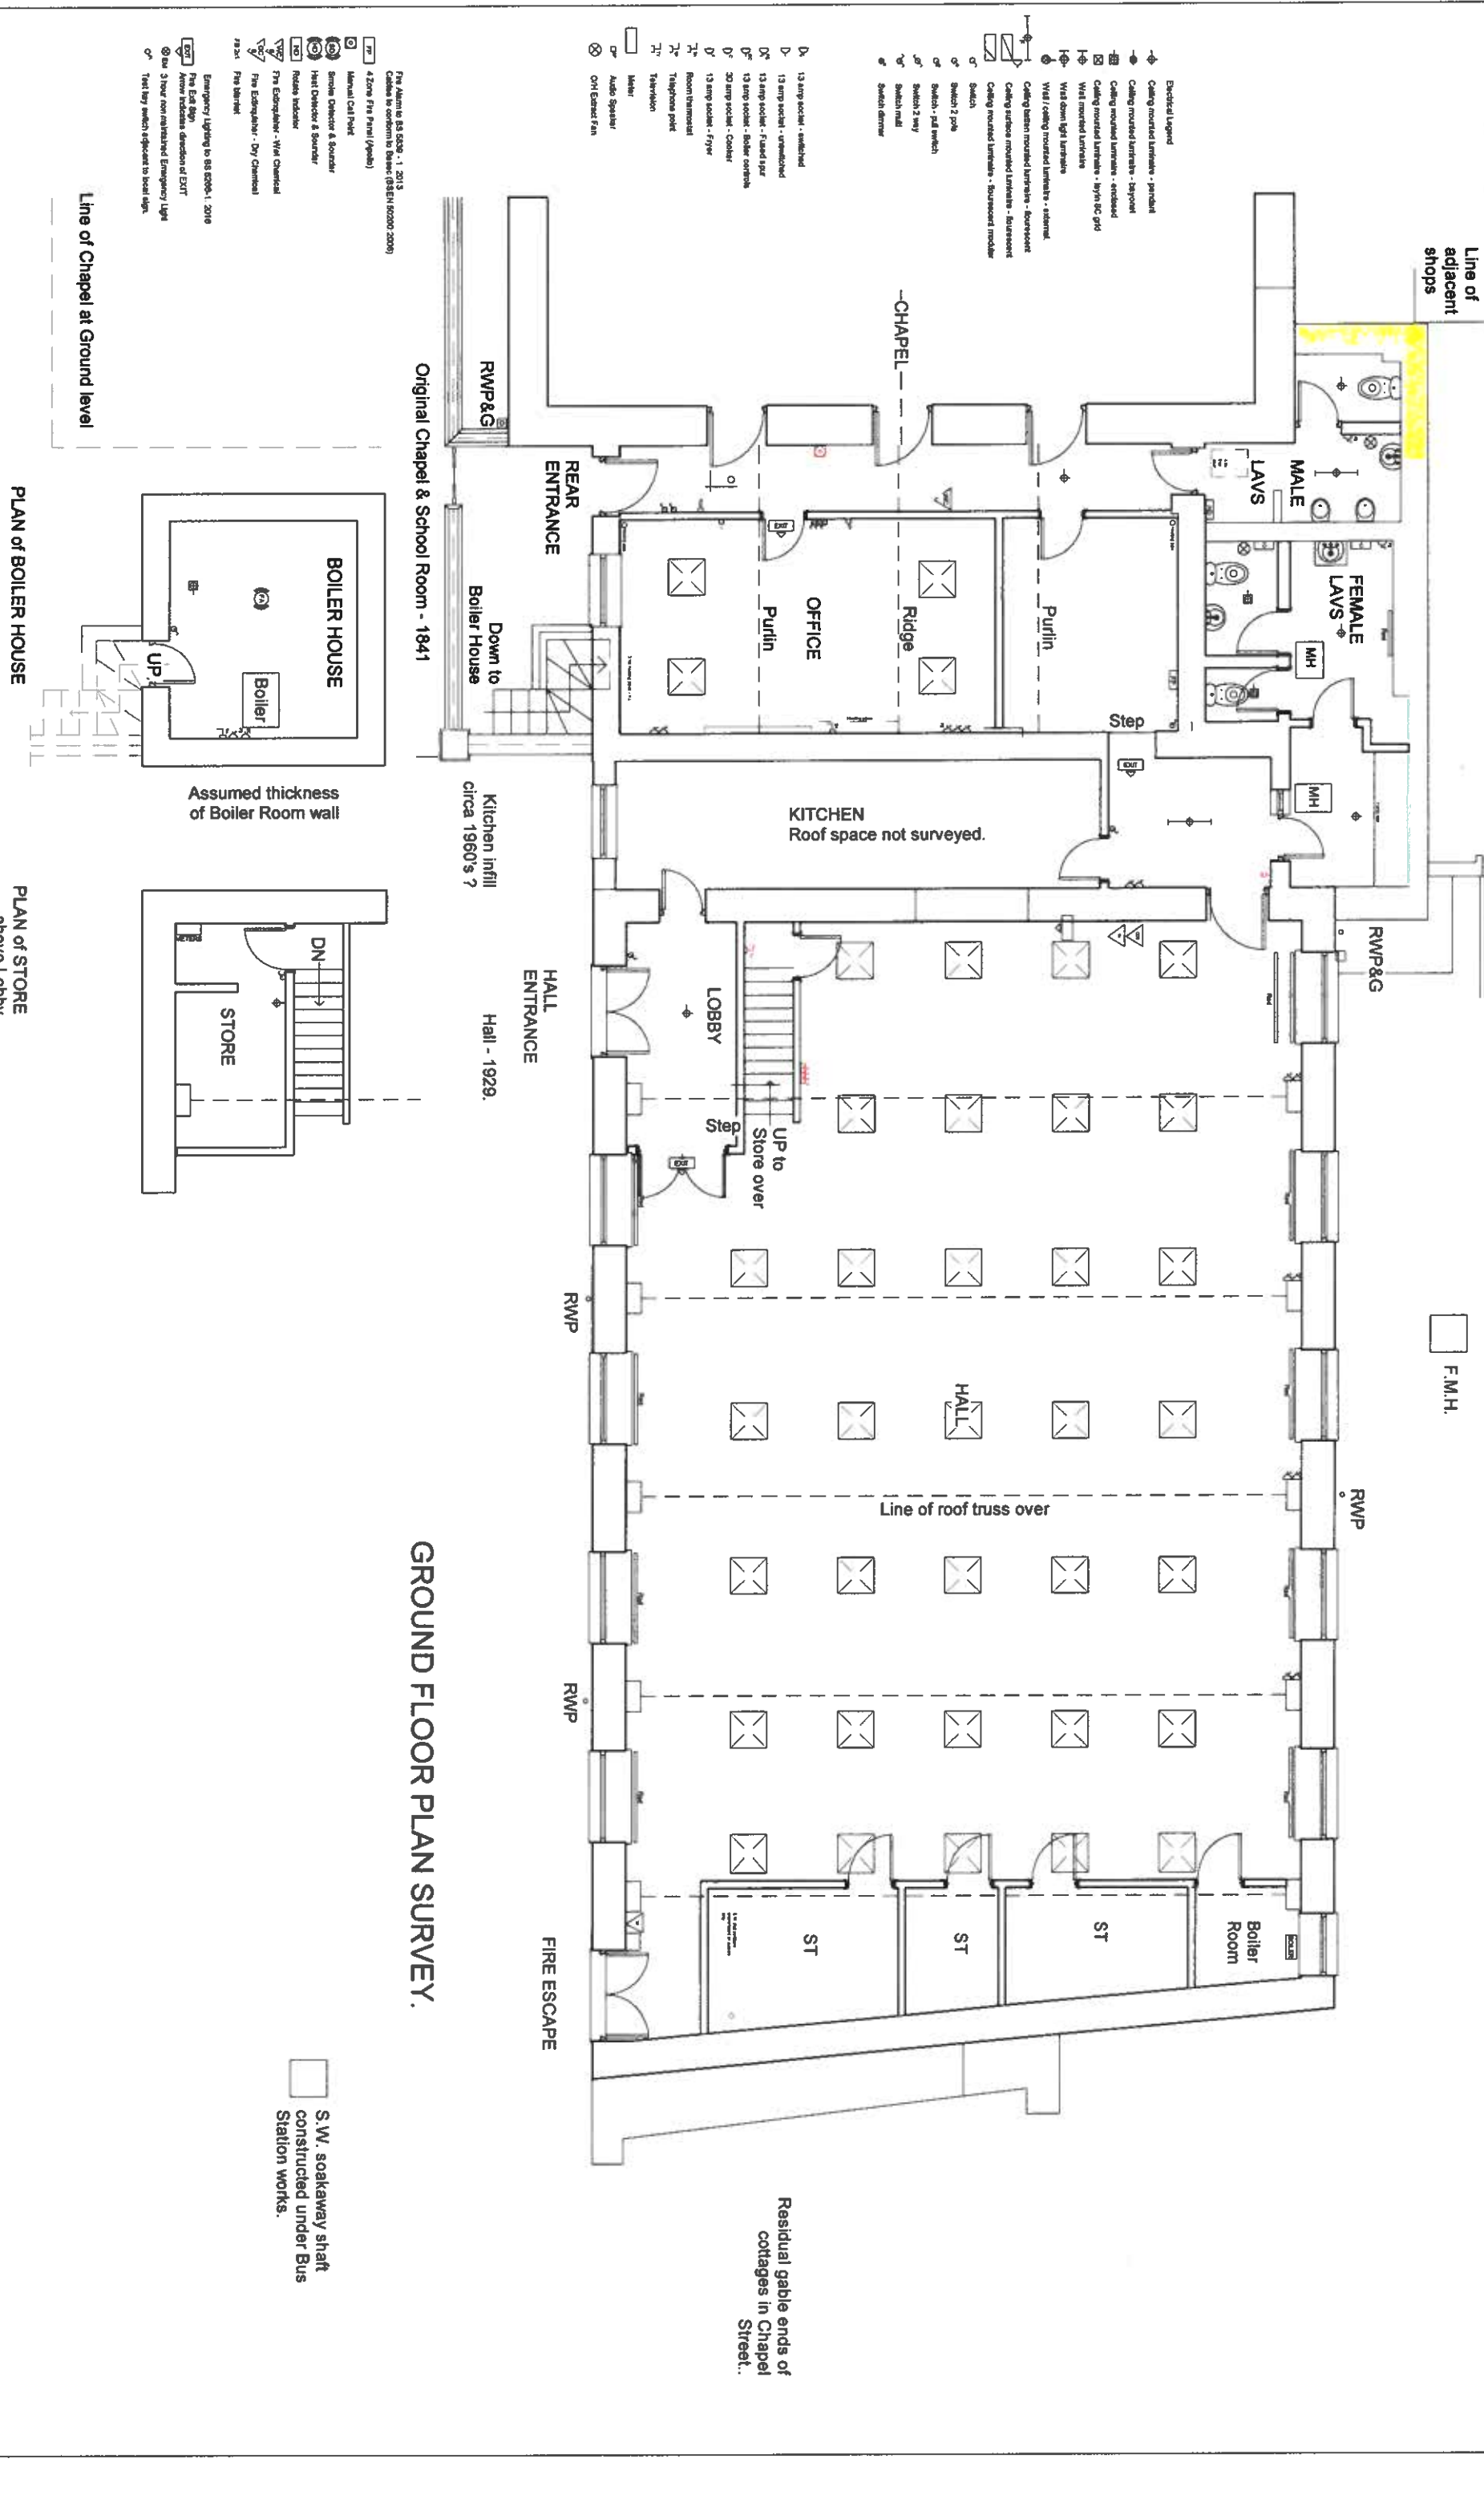

GROUND FLOOR PLAN SURVEY.