


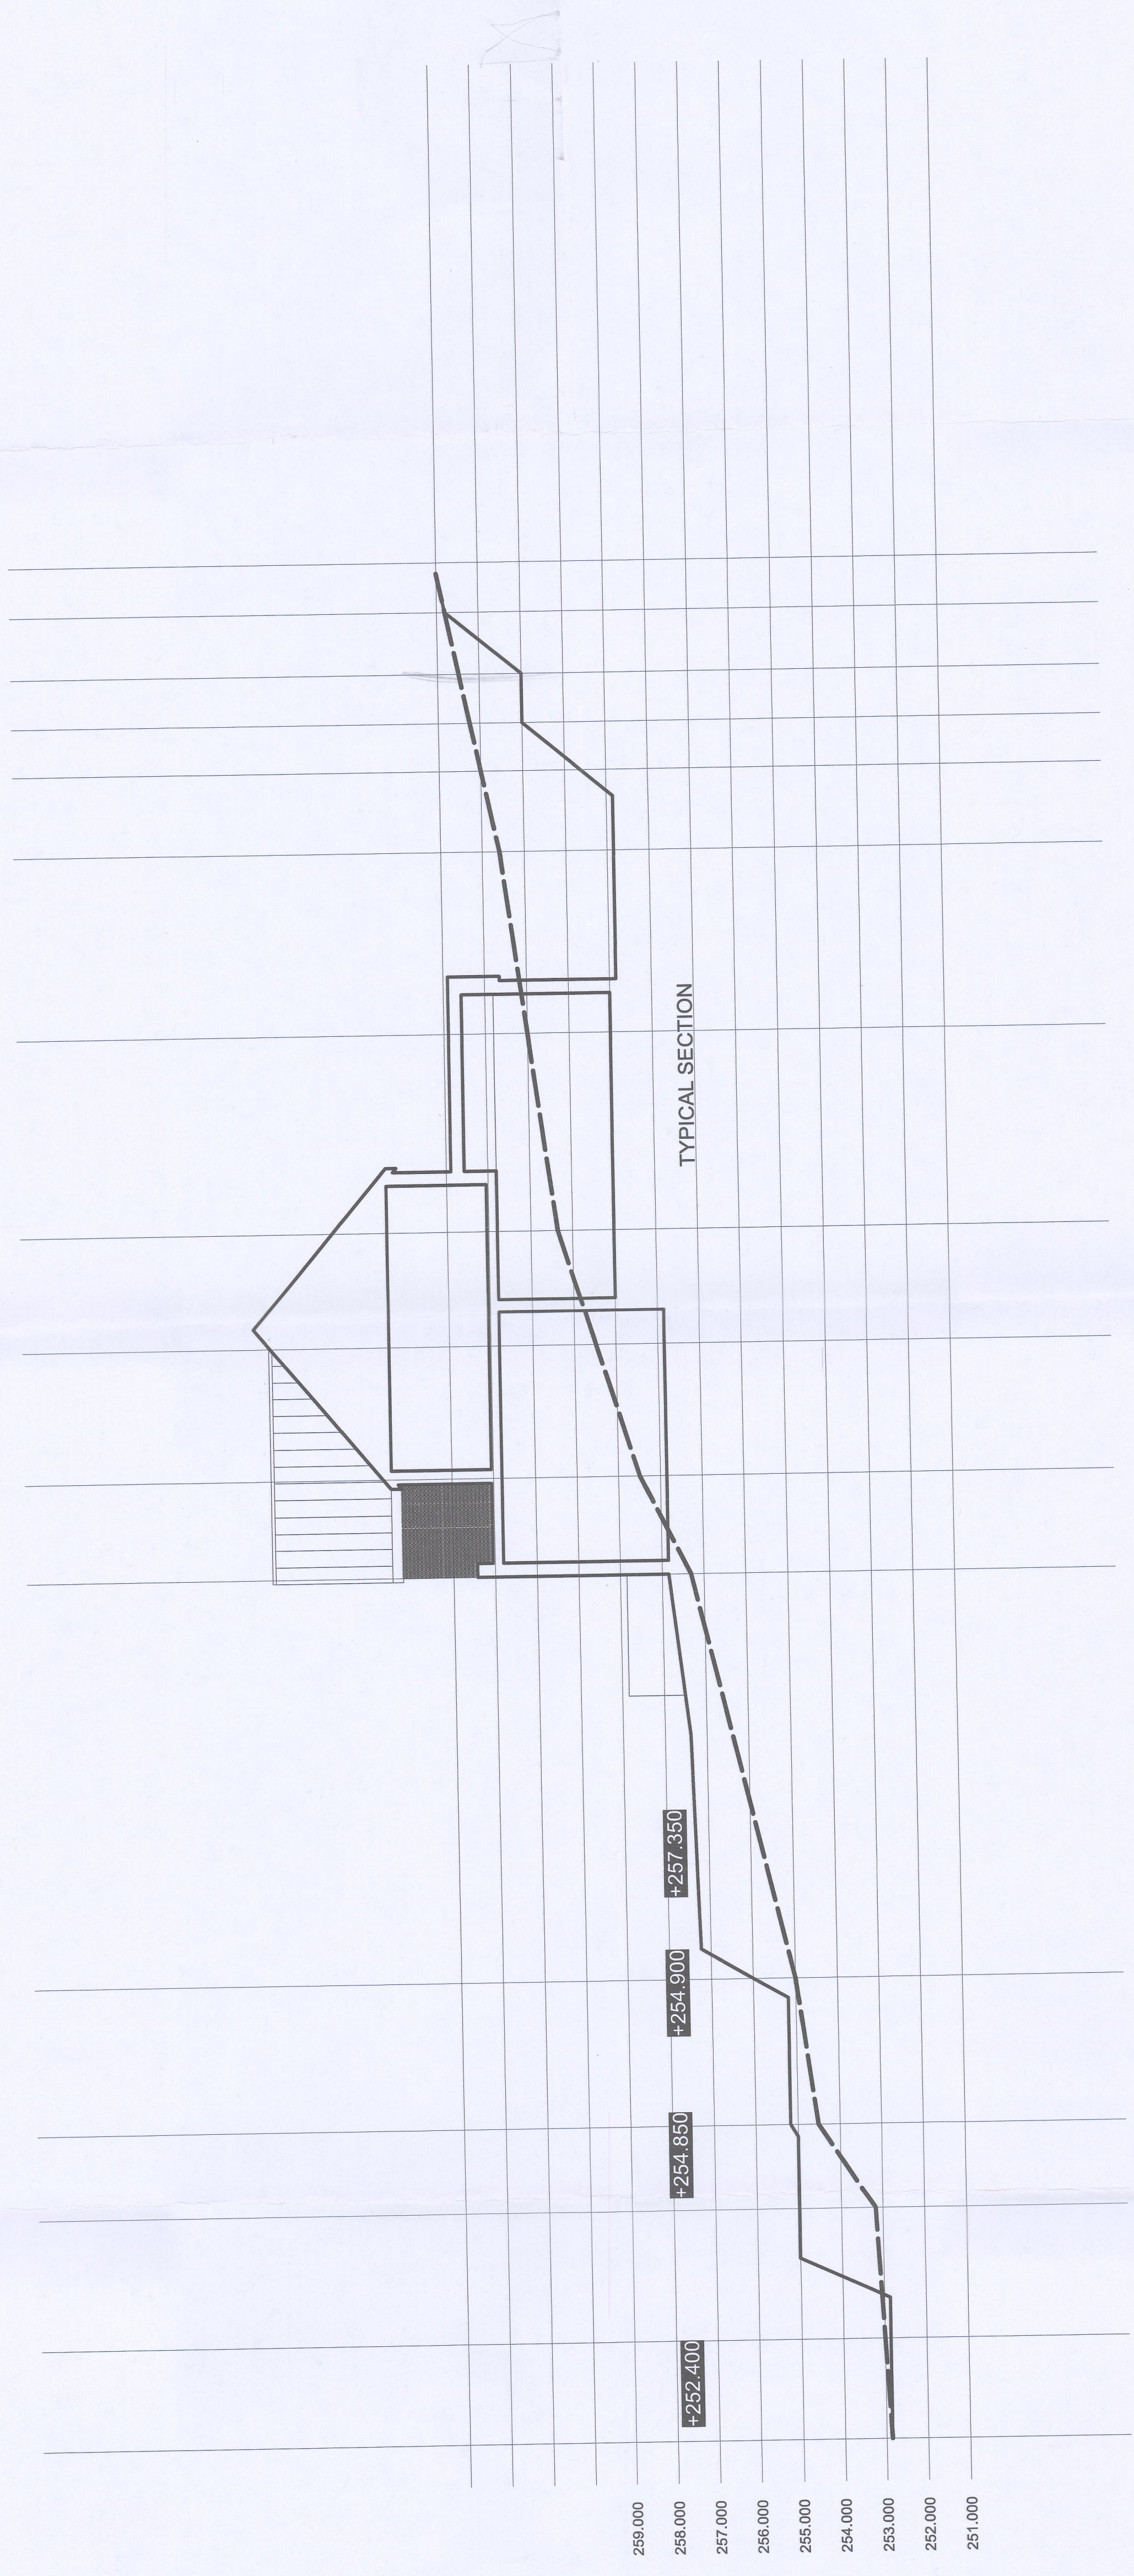

210388

PLANNING DEPARTMENT
10 NOV 2021
RECEIVED

MERTHYR TYDFIL
COUNTY BOROUGH
COUNCIL
OFFICE COPY
PLEASE DO NOT
REMOVE

 George and Co.

Proposed new dwelling at
Land at Cern Coed,
Merthyr Tydfil
For Mr and Mrs James

799.003	SECTION		
Sketch	1:100@A1	Nov 21	CG
1st Floor Woodfired Studios 62 High St Merthyr Tydfil CF37 8DE 02920328852 hello@georgeandco.studio www.georgeandco.studio			
DO NOT SCALE THIS DRAWING			©George and Co.