

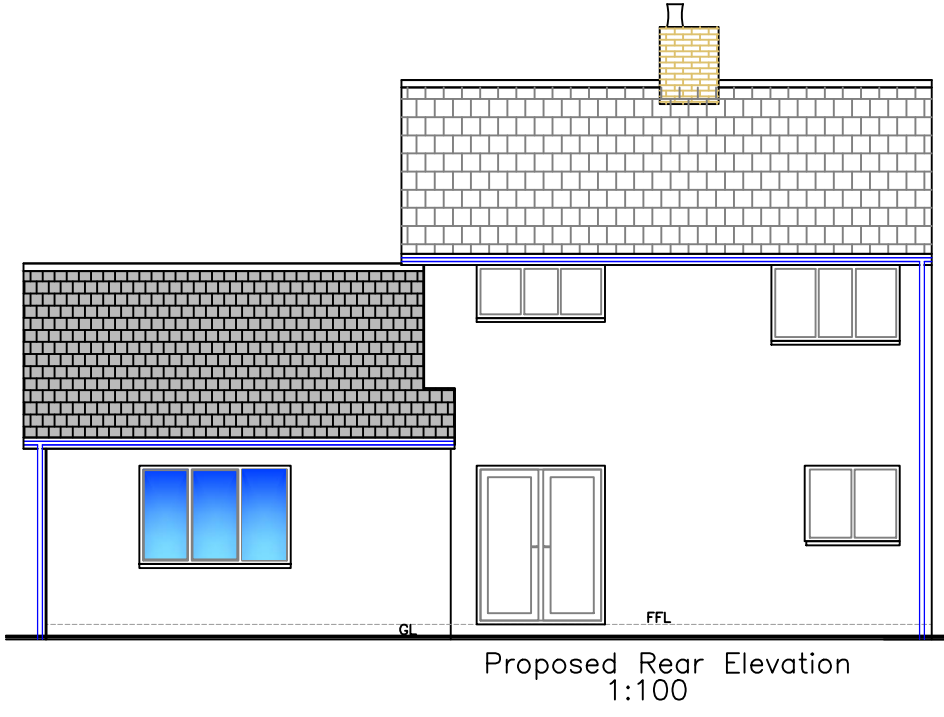
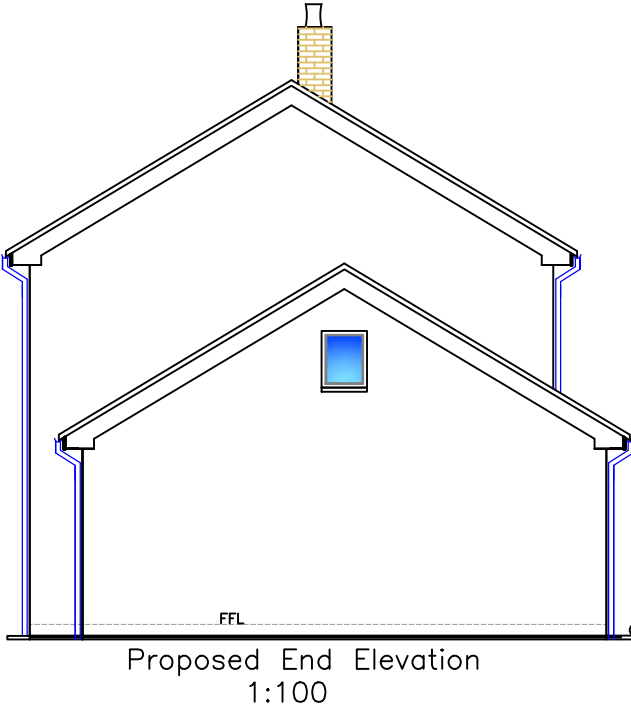
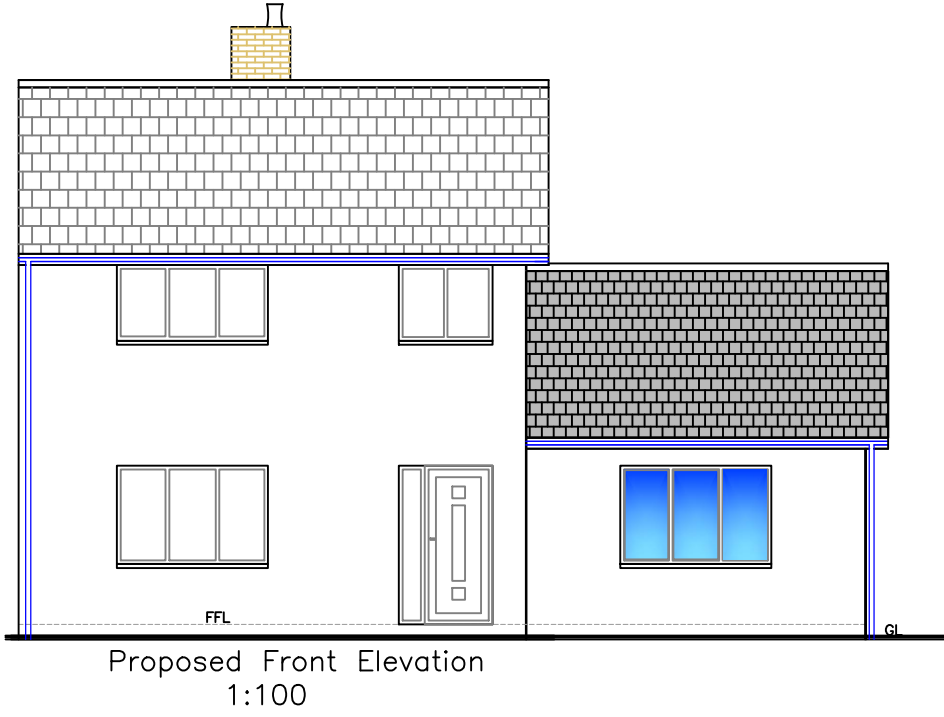
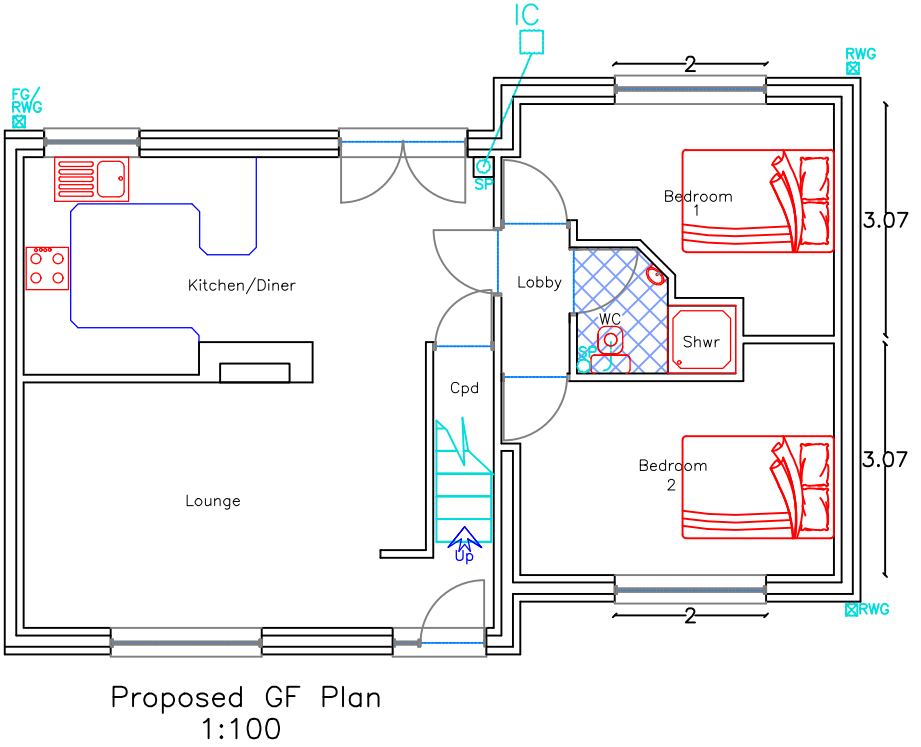
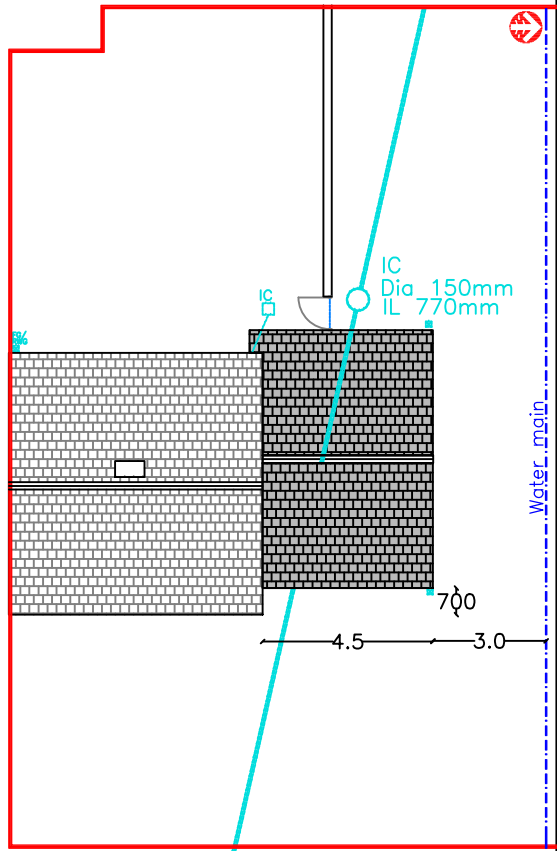
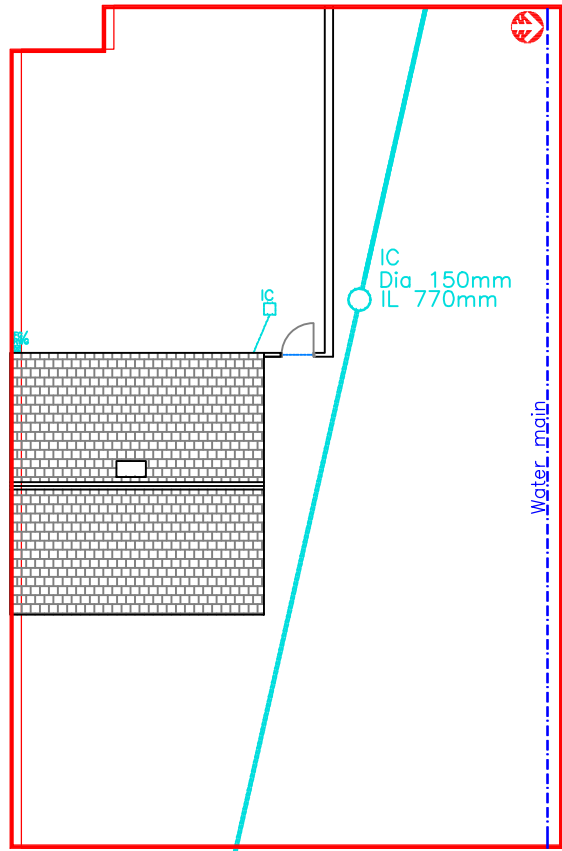
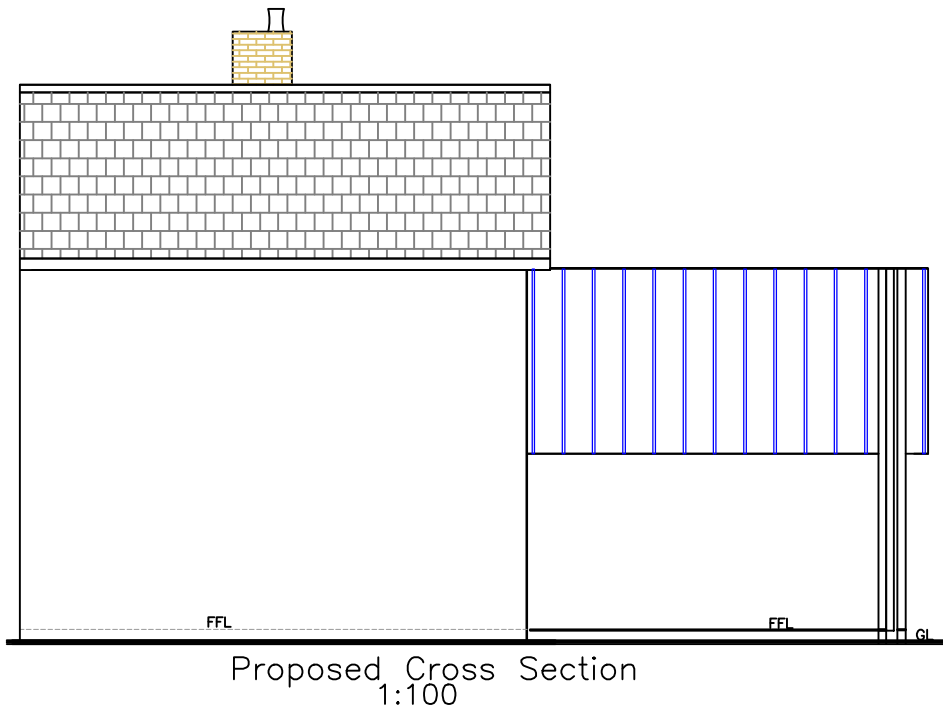
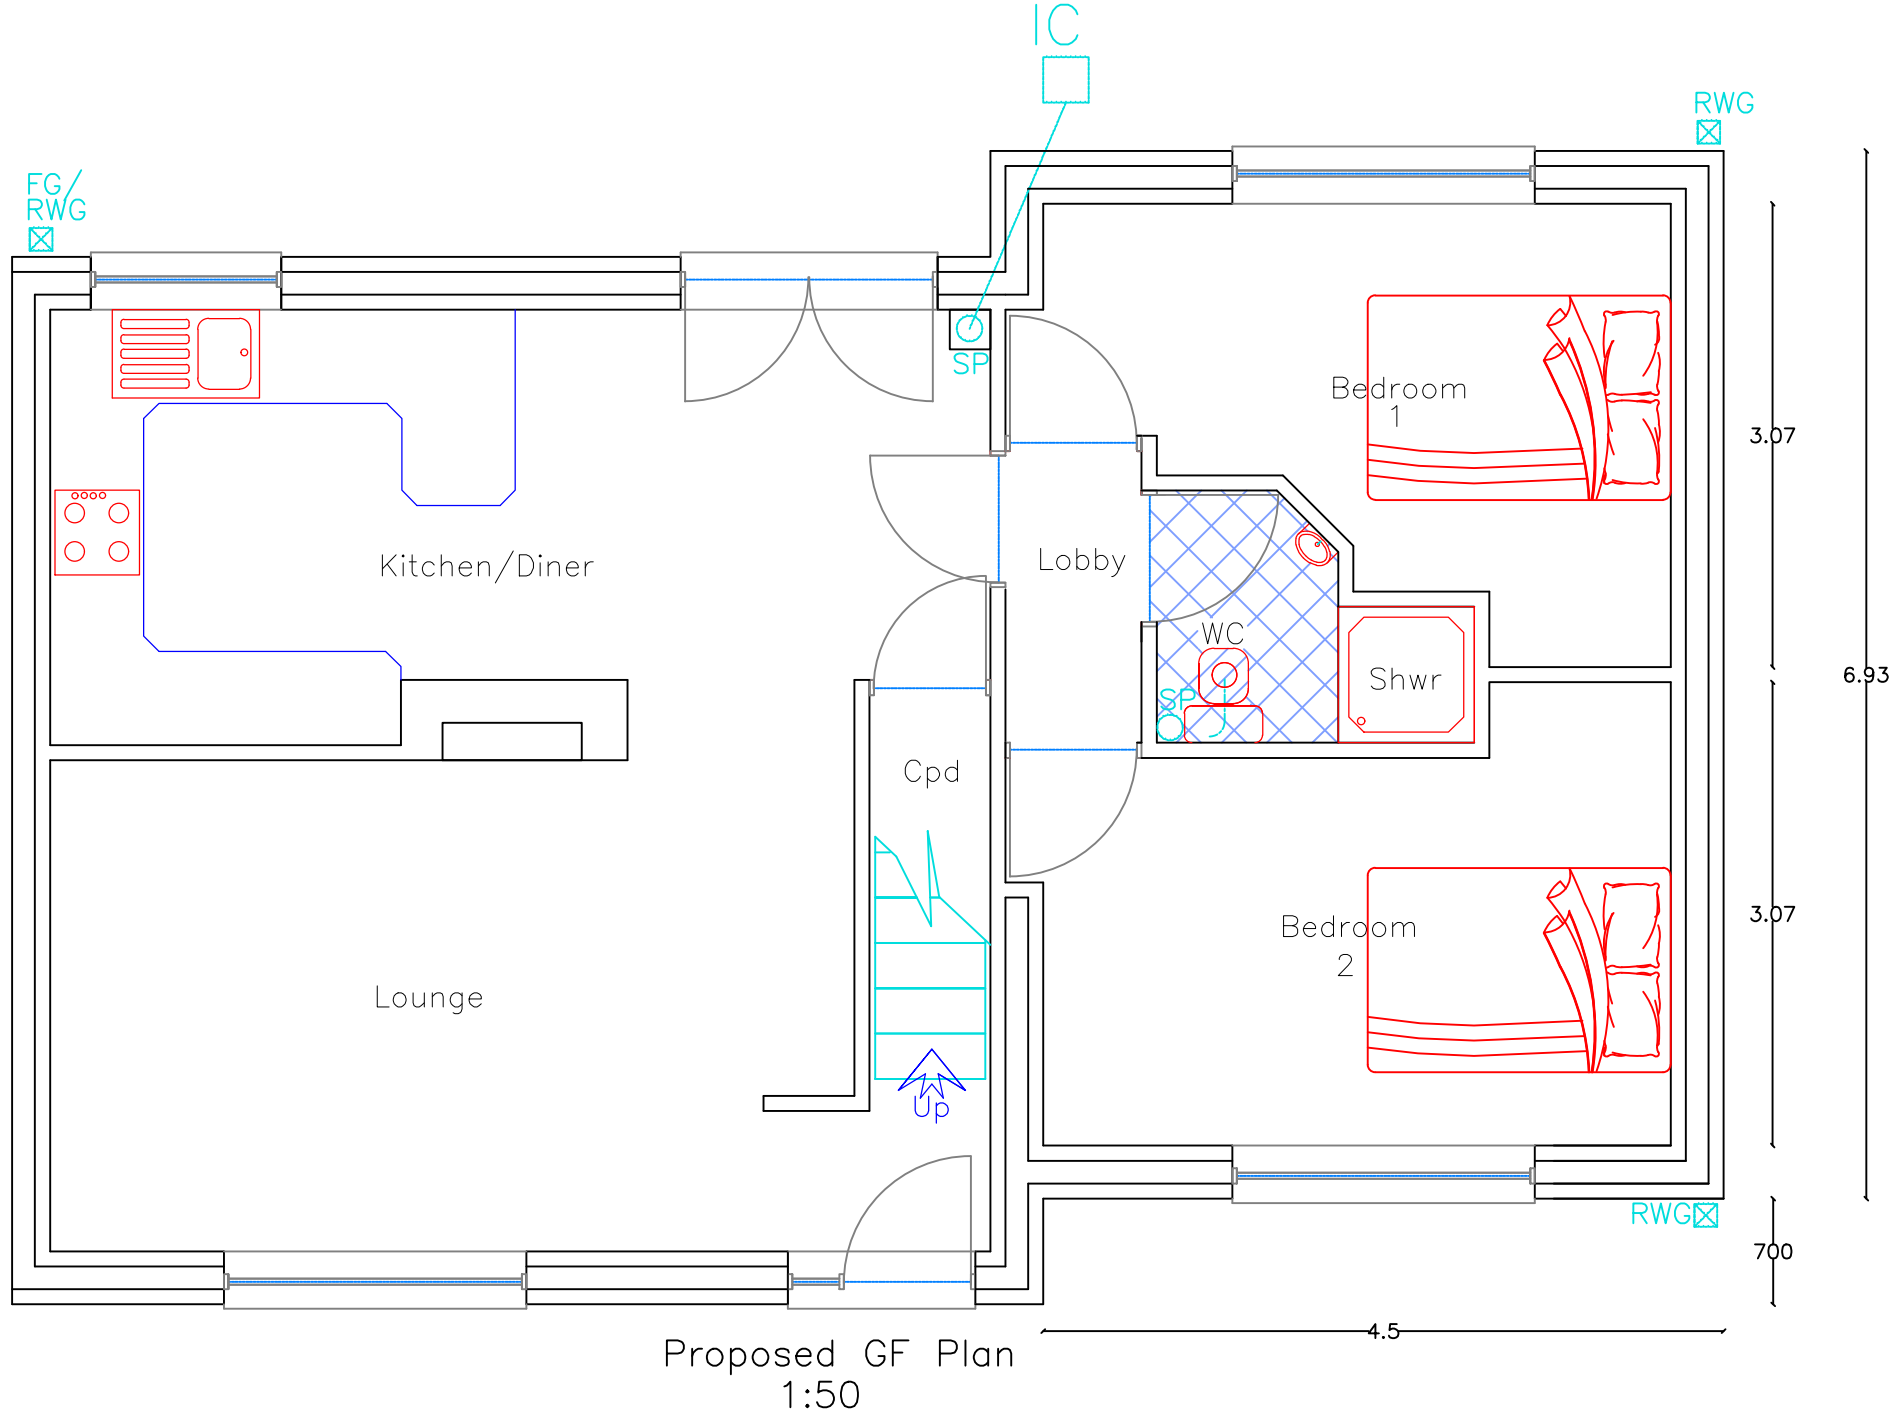
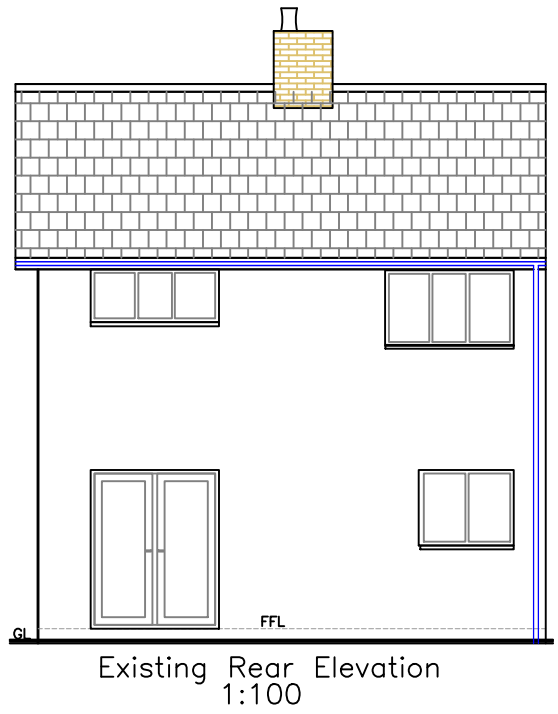
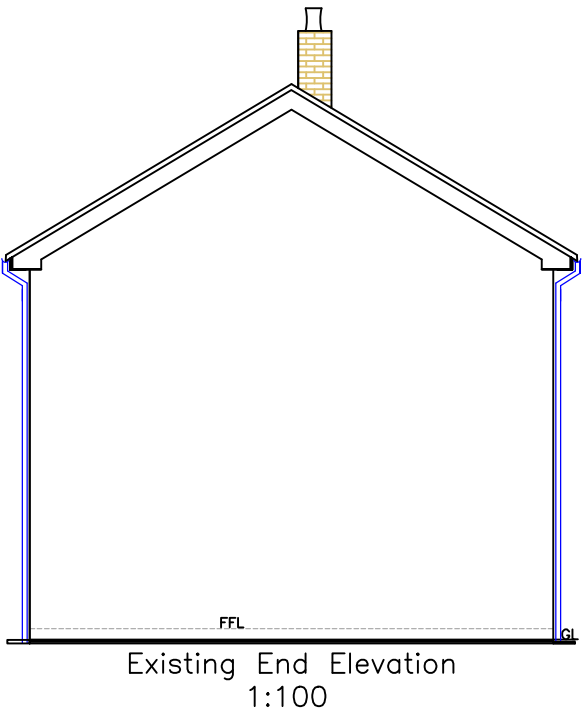


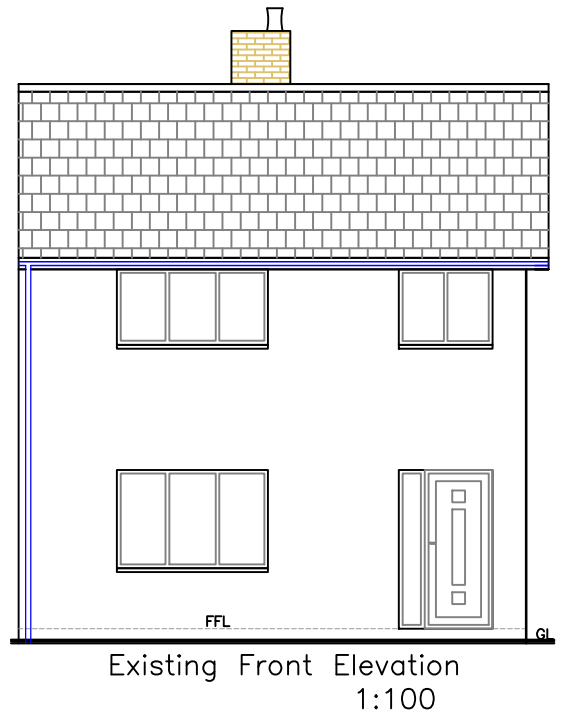

REVISION	
Date:	21.09.25
Re-sized extension	
N.B.	
All dimensions are between structural components	
Material Finishes:	
Roof:	Concrete tiles matching existing
External walls:	Fined down wall render in white
Windows/Doors:	White uPVC matching existing
Fascia/RWG's:	White uPVC matching existing

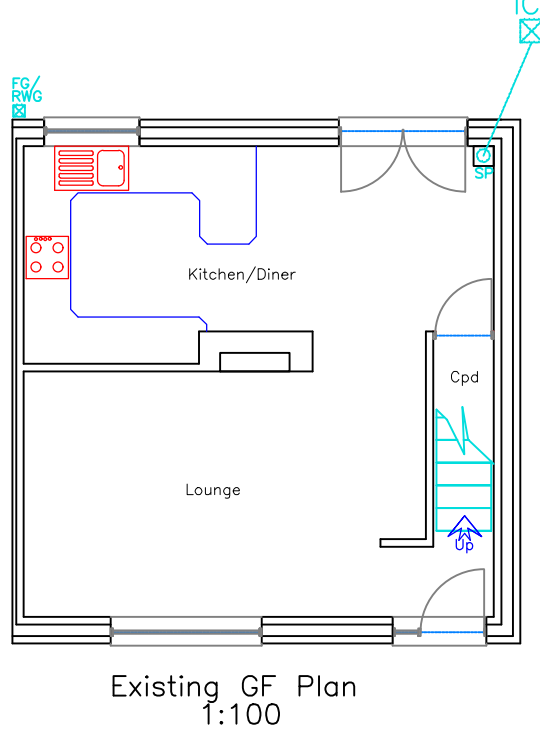

Utopia Design Architectural Services	
Building Planning Application Support	
Paul Thomas: BSc (Hons)	
Tel: 01685 559230. Mob: 07908 725065	
Issued Only for Purpose Indicated	
Drawing Status: FOR PLANNING PURPOSES ONLY	
Address	33, Willow Road
	Gurnos
	Merthyr Tydfil
	CF47 9BA
Project	Proposed Single Storey Side Extension
Drawn by	Date
PT	AUG 25
Paper	A2
Title	Scale
	1:50
	1:100
	1:200
Existing & Proposed Plans, Elevations & Section	Drwg No
	WILLOW 33 FP 01A