


Tree Constraints Plan

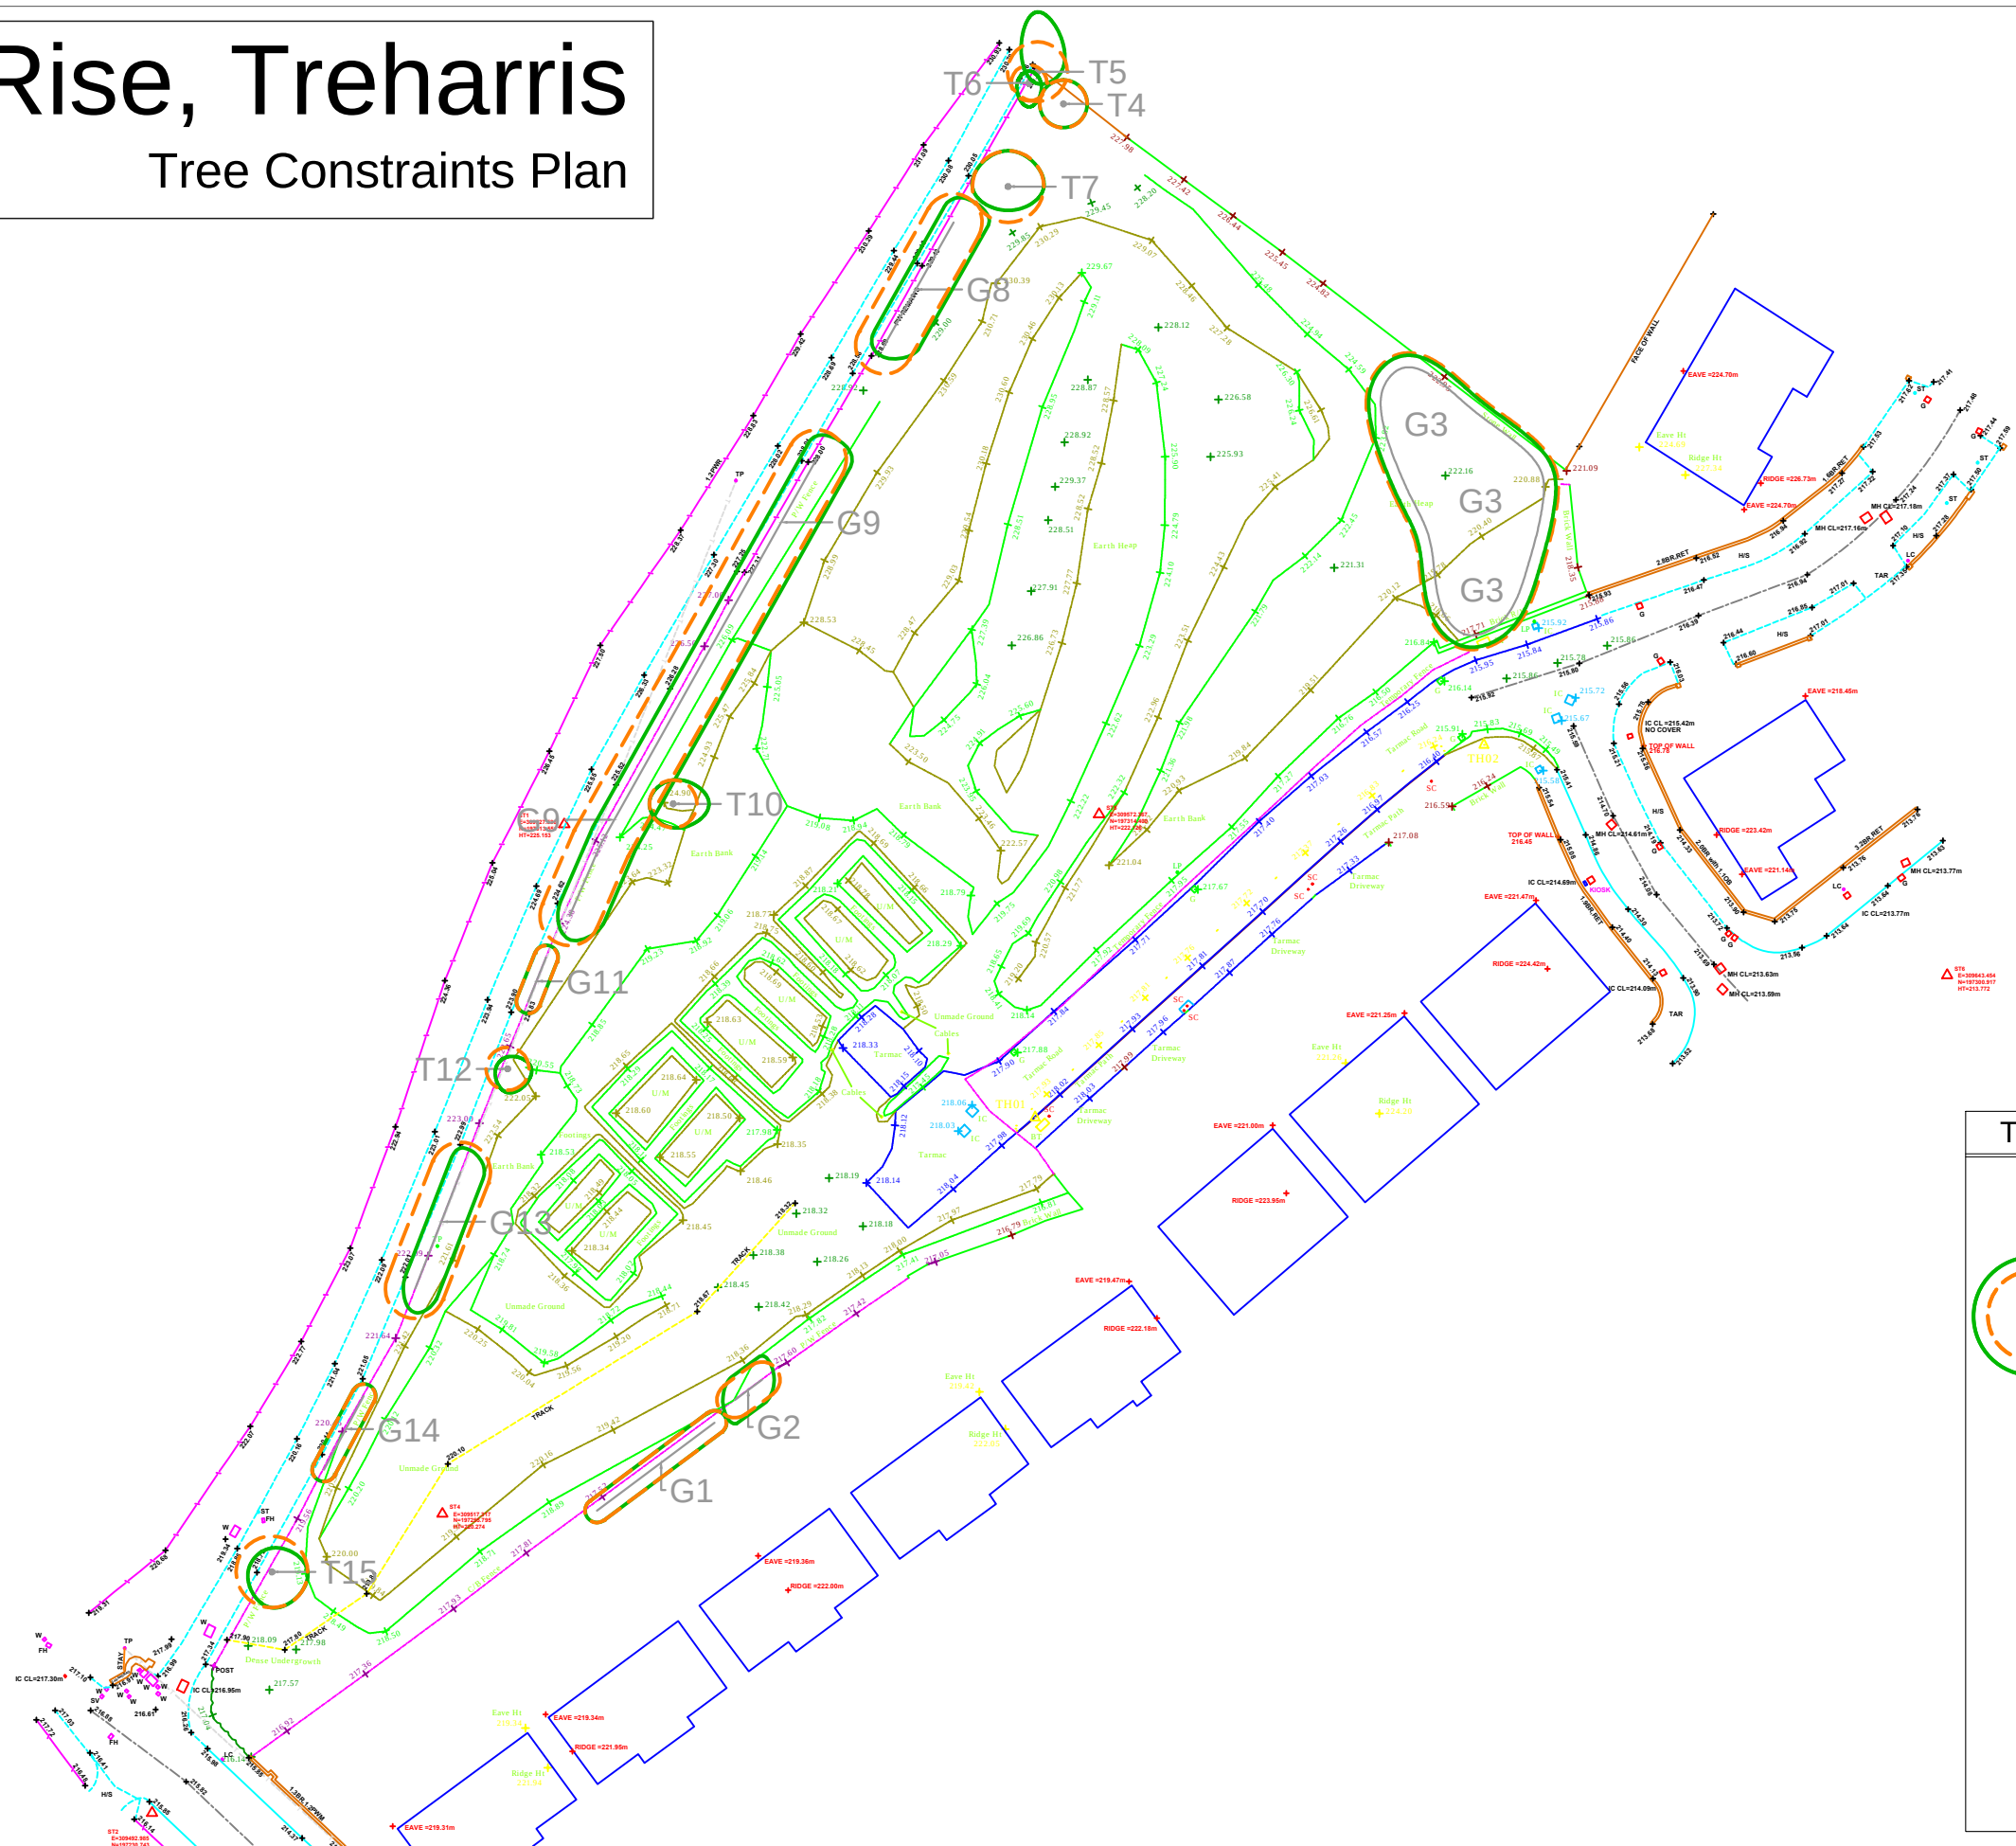

10m

Tree Constraints Plan

Root Protection Area

Tree Category

Tree Number

Canopy Spread

Category A Trees

Category B Trees

Category C Trees

Category U Trees


Scale 1:600 @A3

06/2021





Springfield Rise, Treharris

Tree Constraints Plan

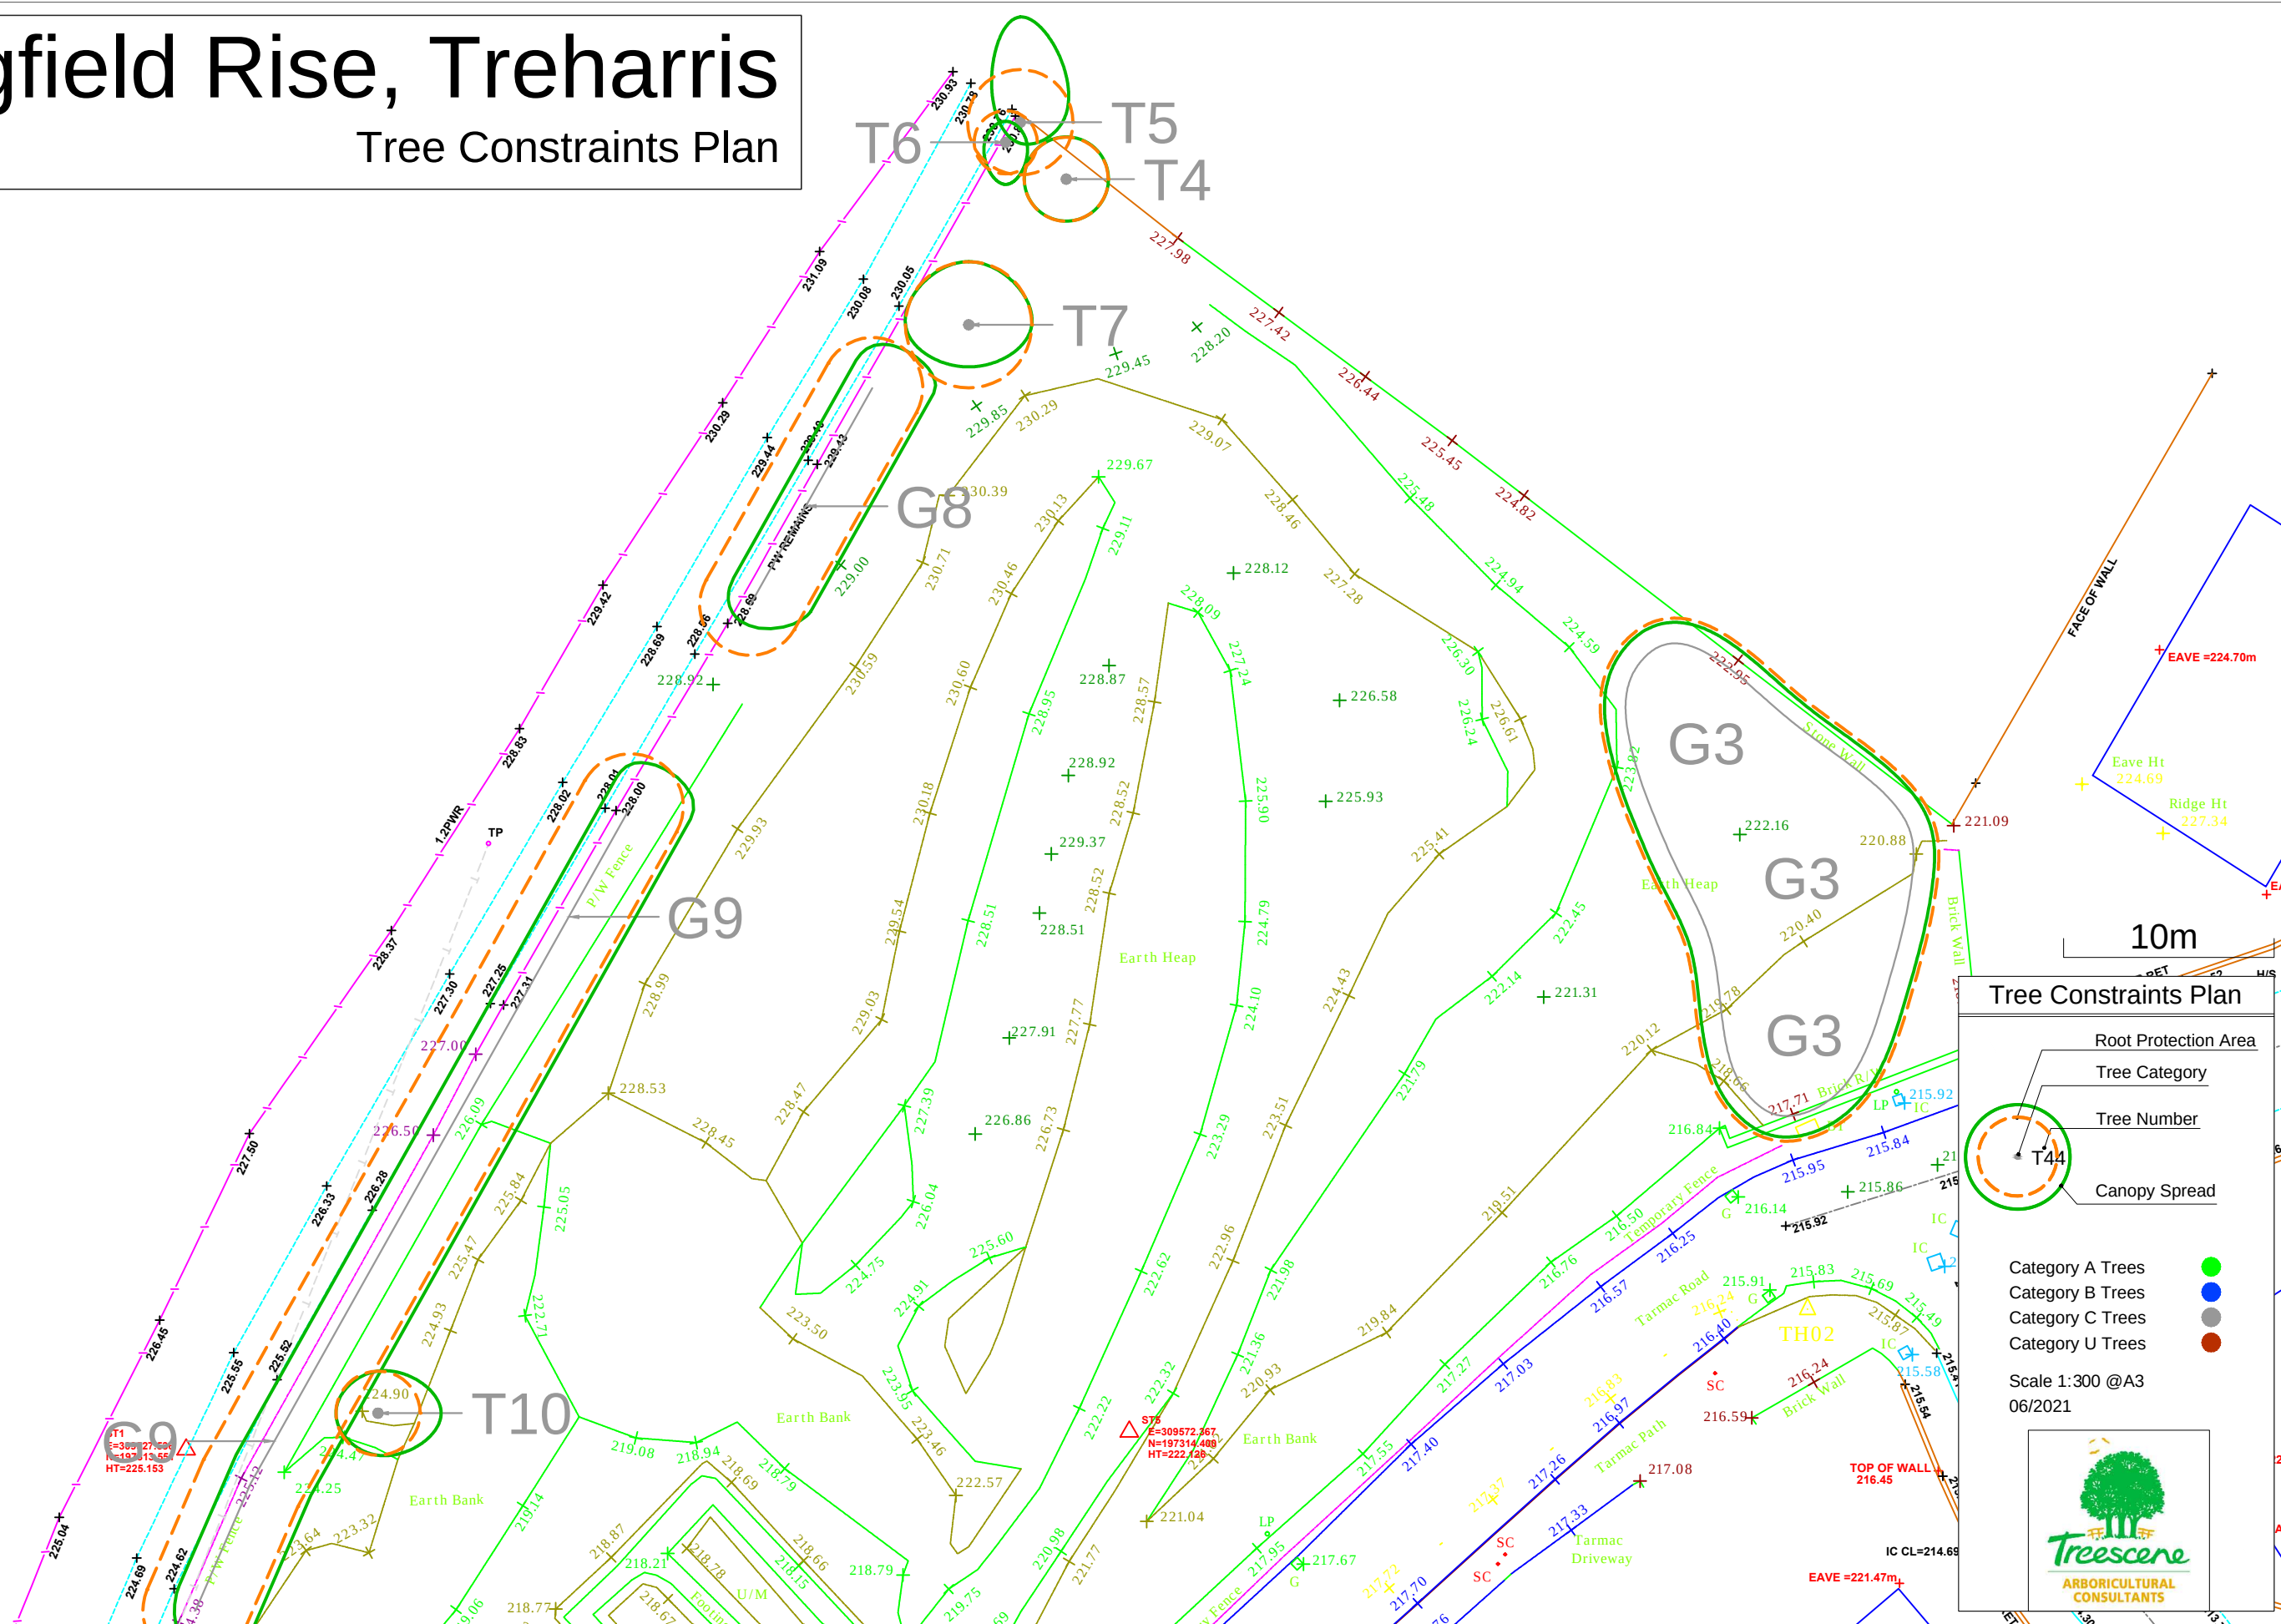

Springfield Rise, Treharris

Tree Constraints Plan

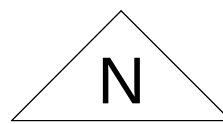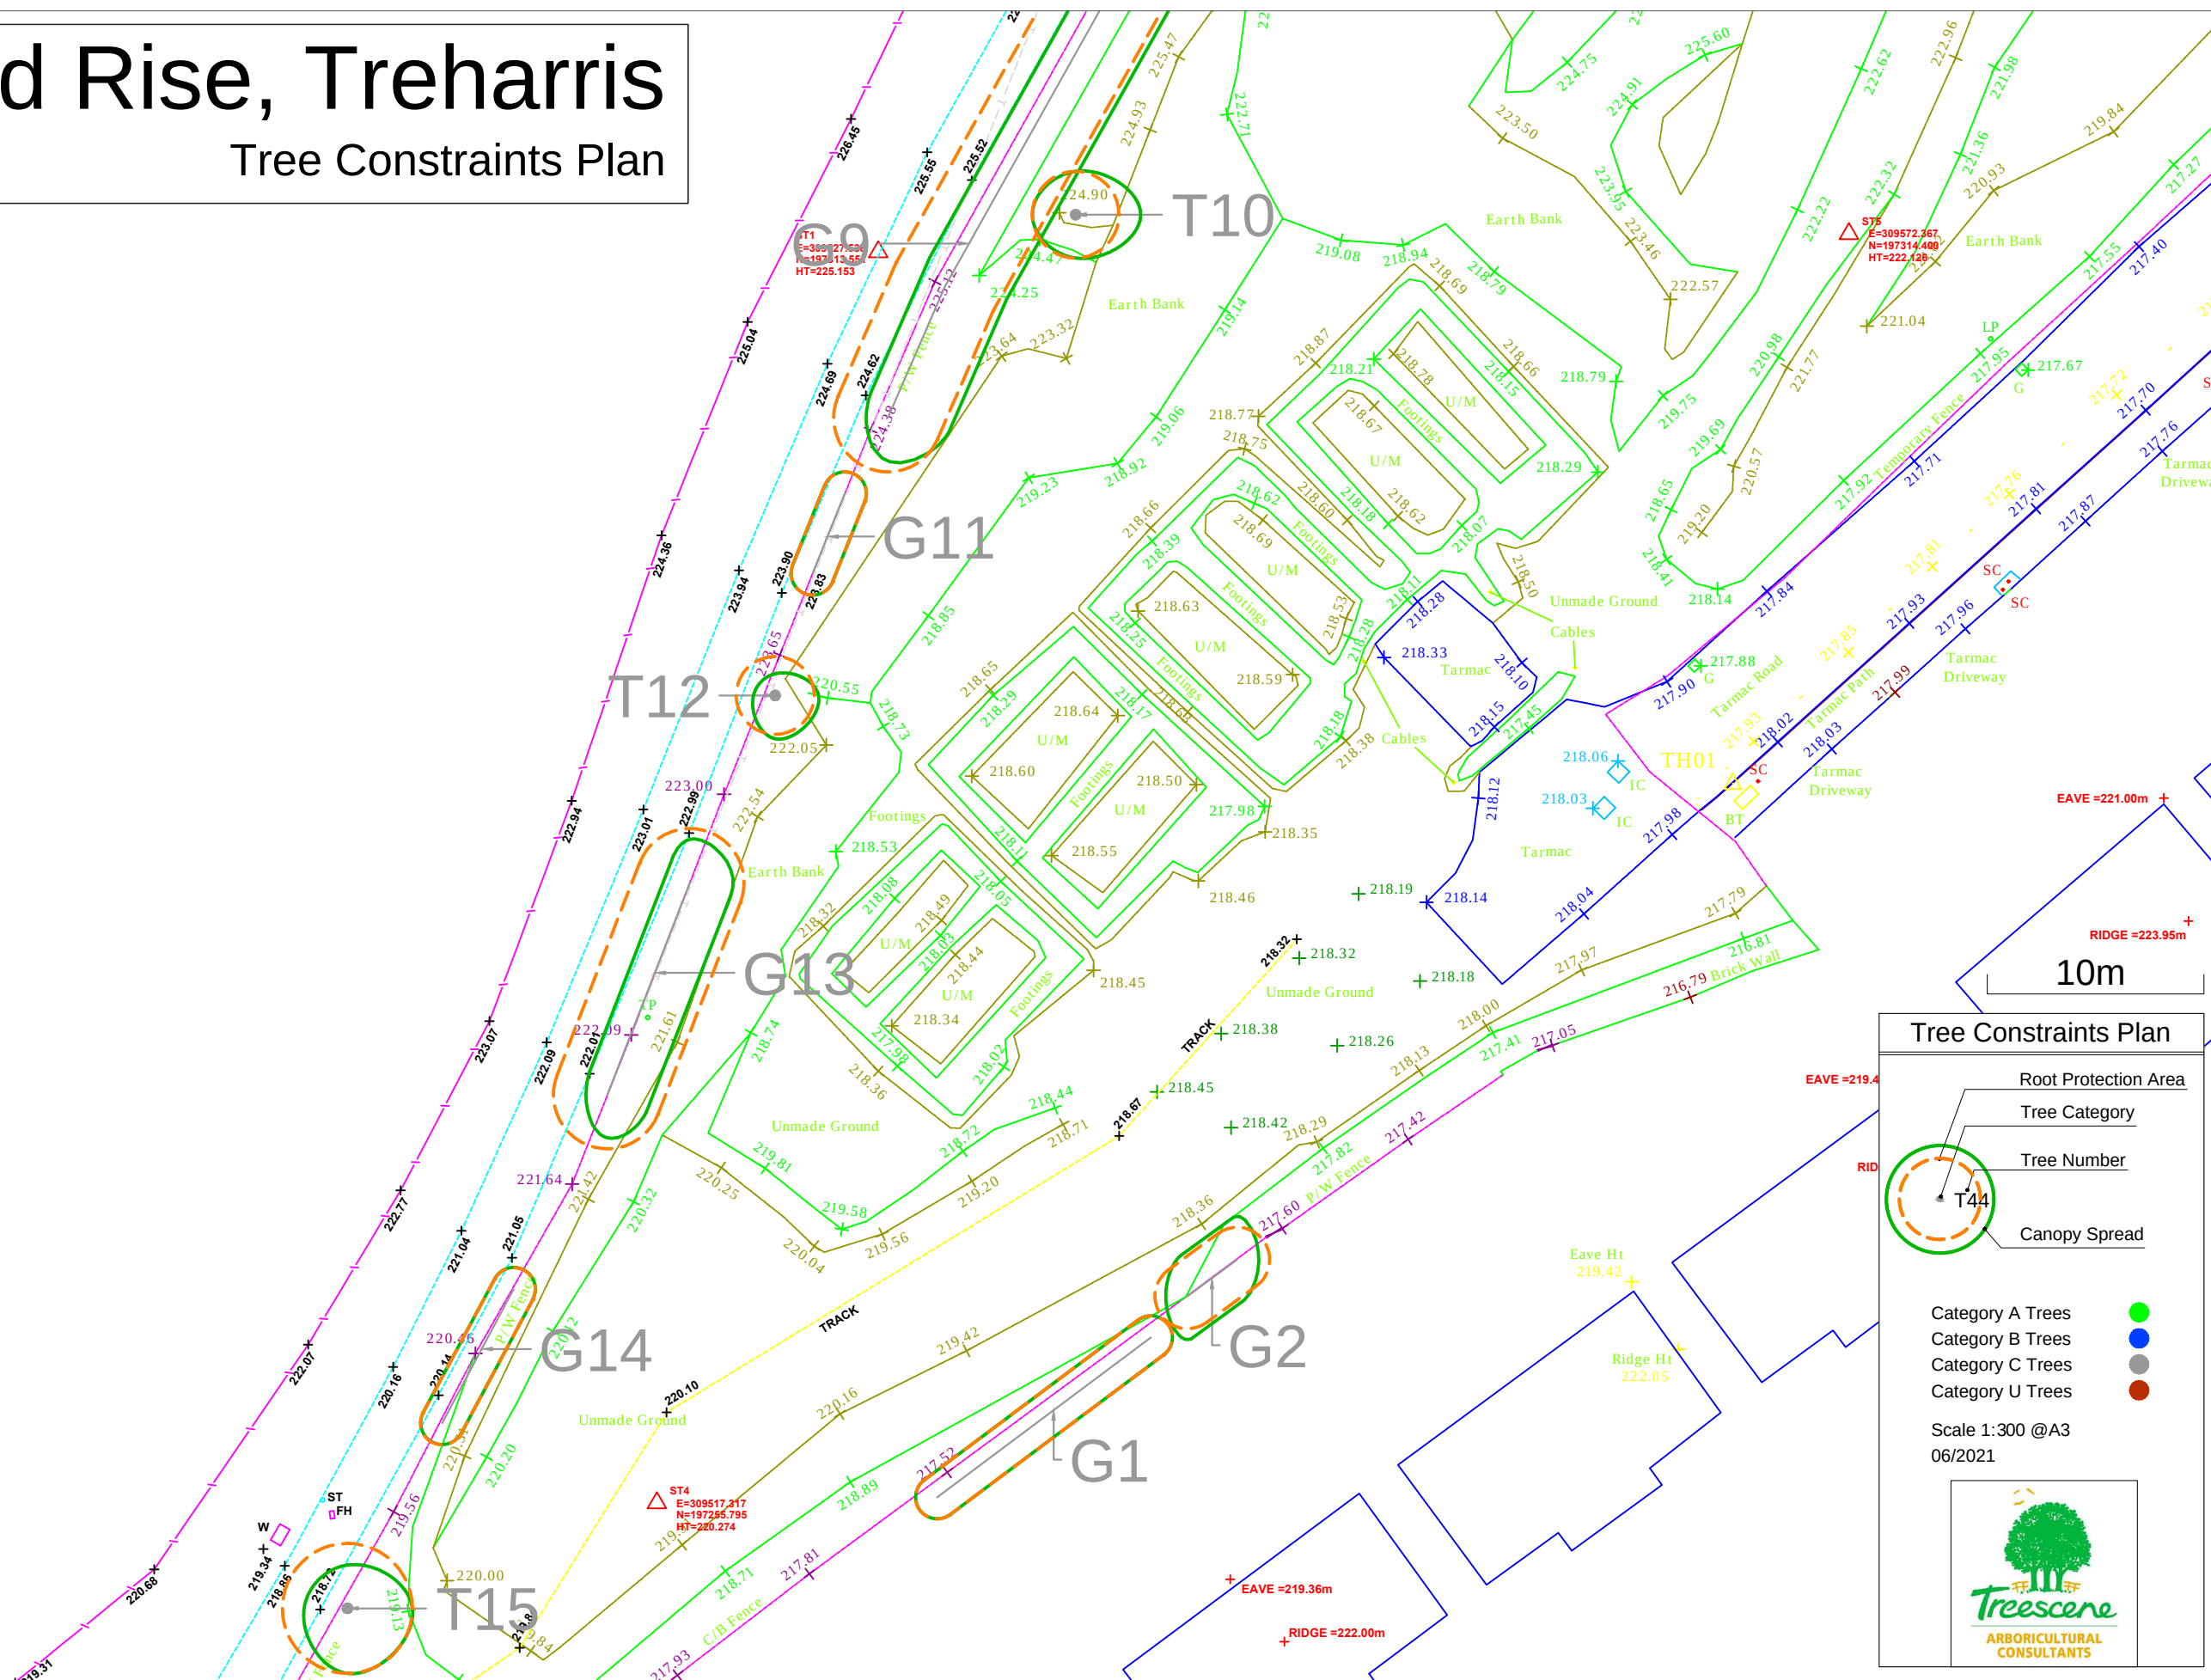

Tree Constraints Plan

- Root Protection Area
- Tree Category
- Tree Number
- Canopy Spread

Category A Trees (Green circle)
Category B Trees (Blue circle)
Category C Trees (Grey circle)
Category U Trees (Red circle)

Scale 1:300 @A3
06/2021

The logo for Treescene Arboricultural Consultants, featuring a stylized green tree and the company name in a green and orange font.