




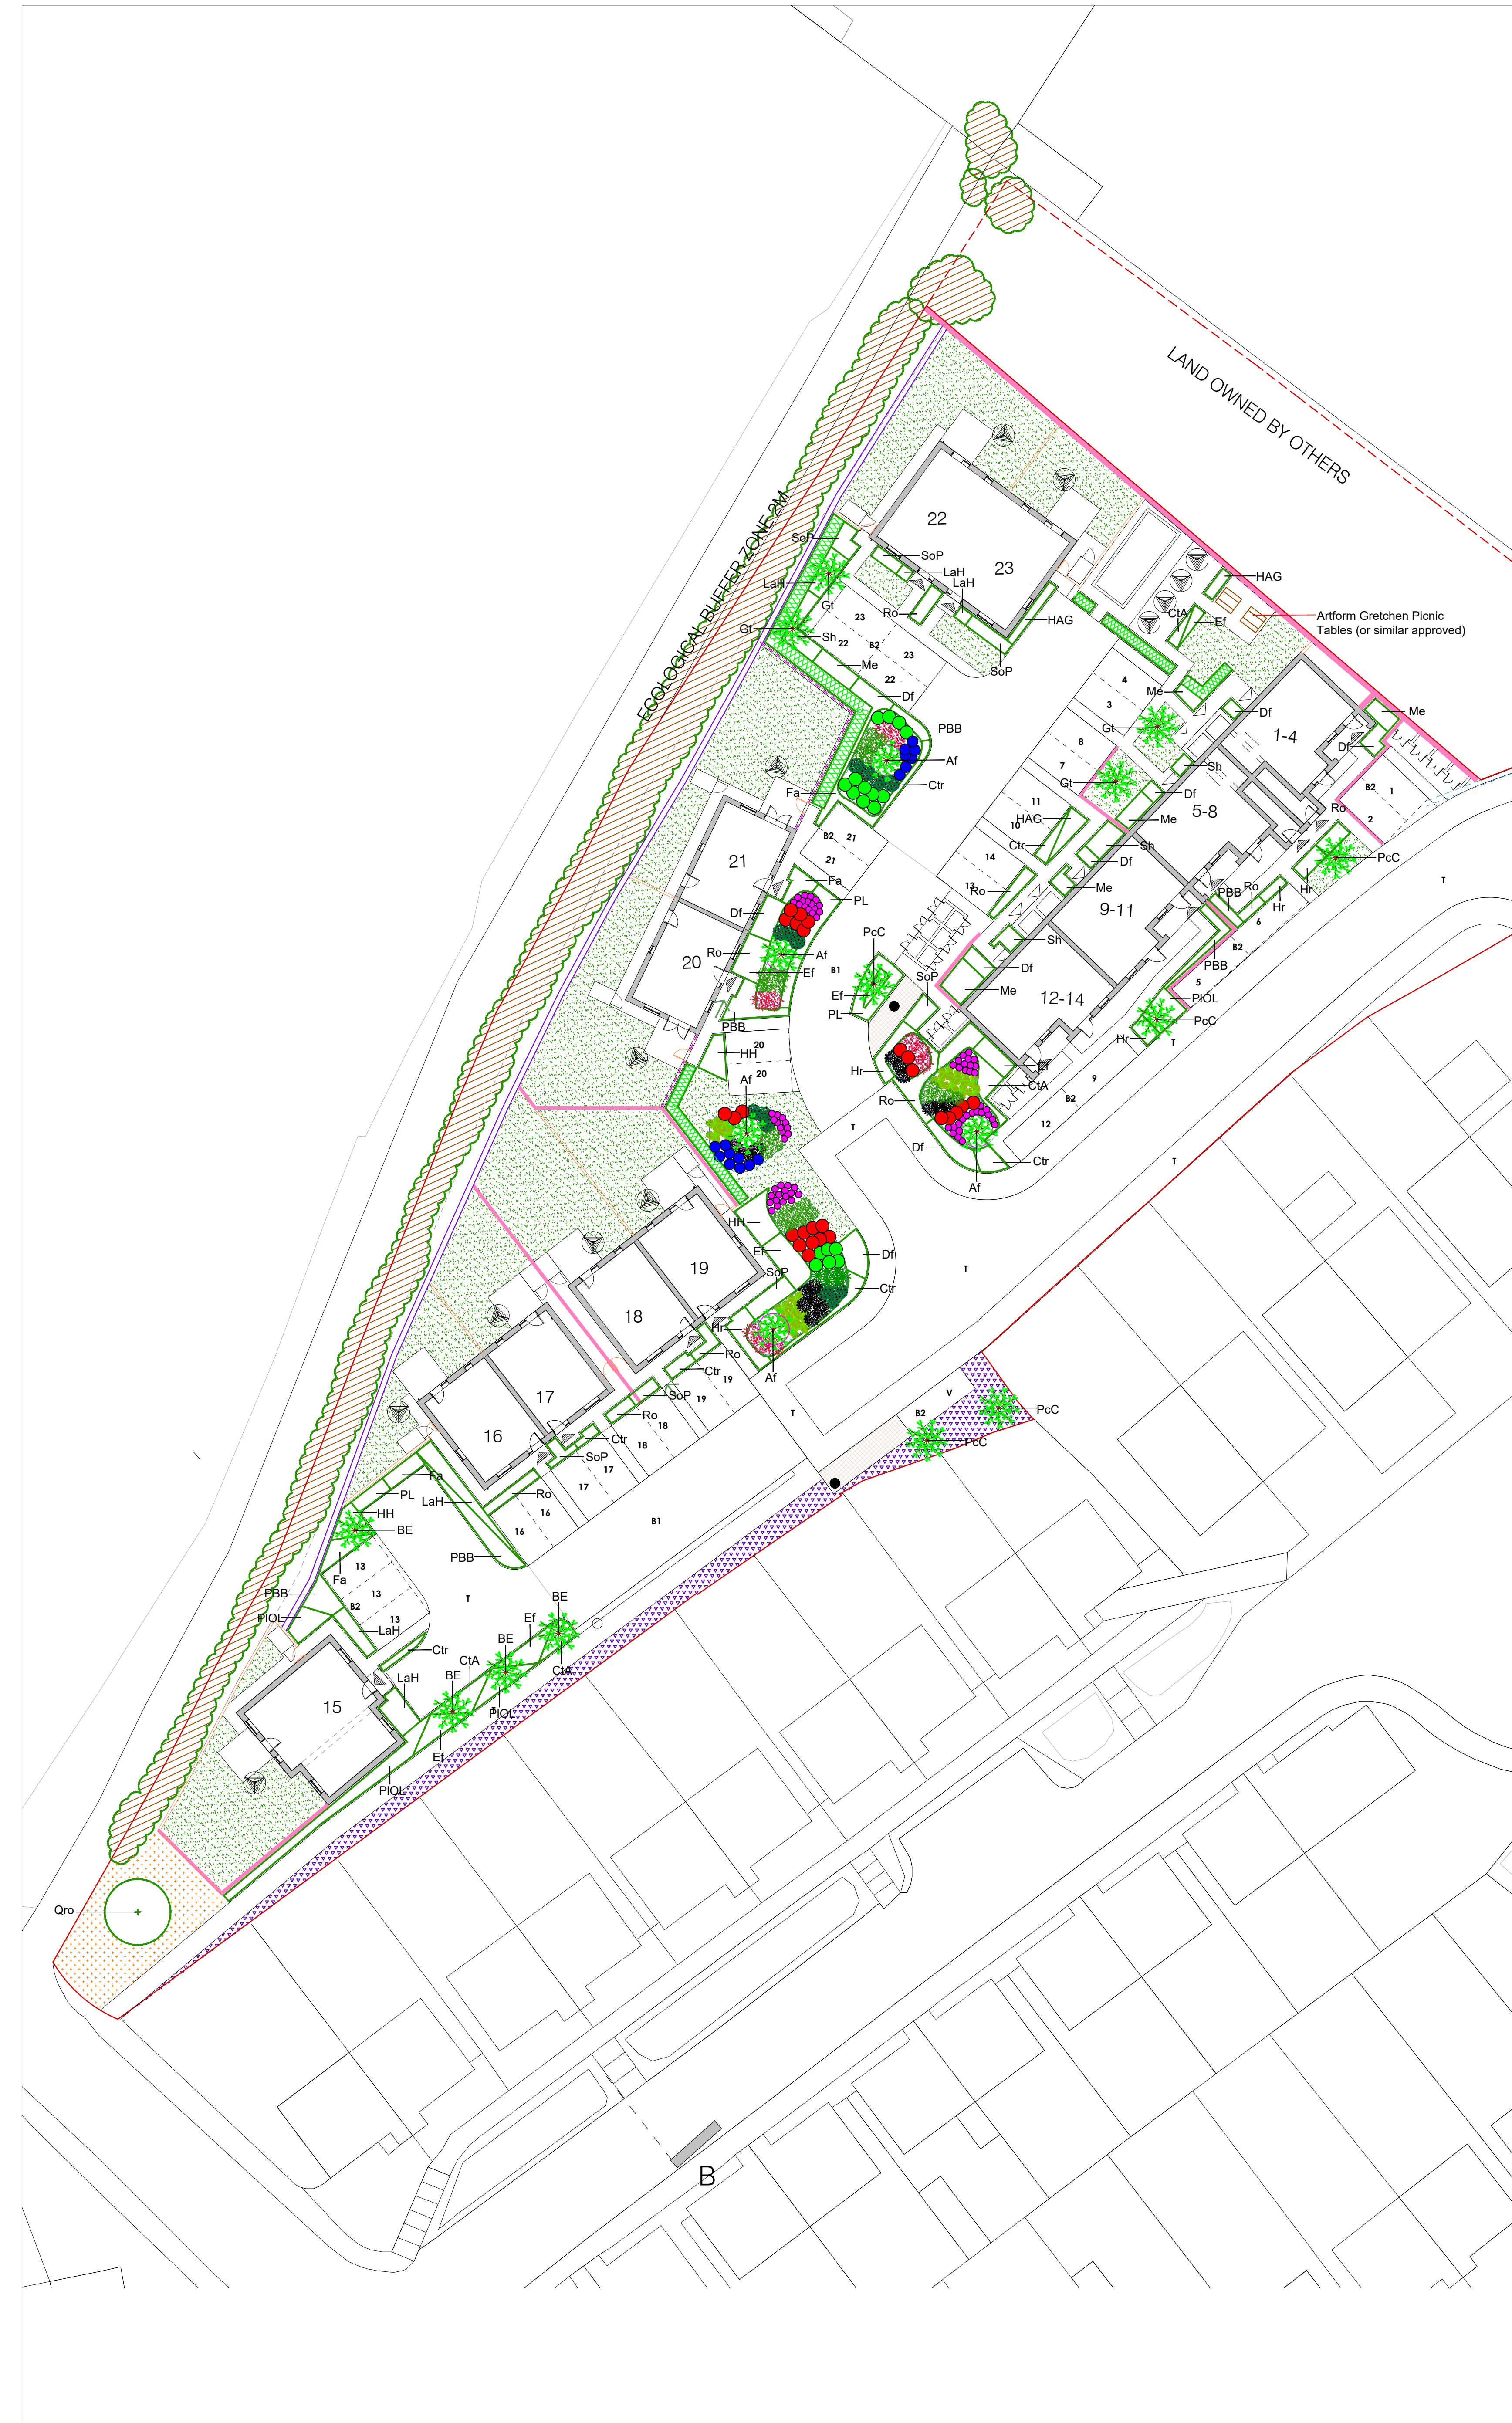

Detail 1 - Tree Pit in Soft Landscape

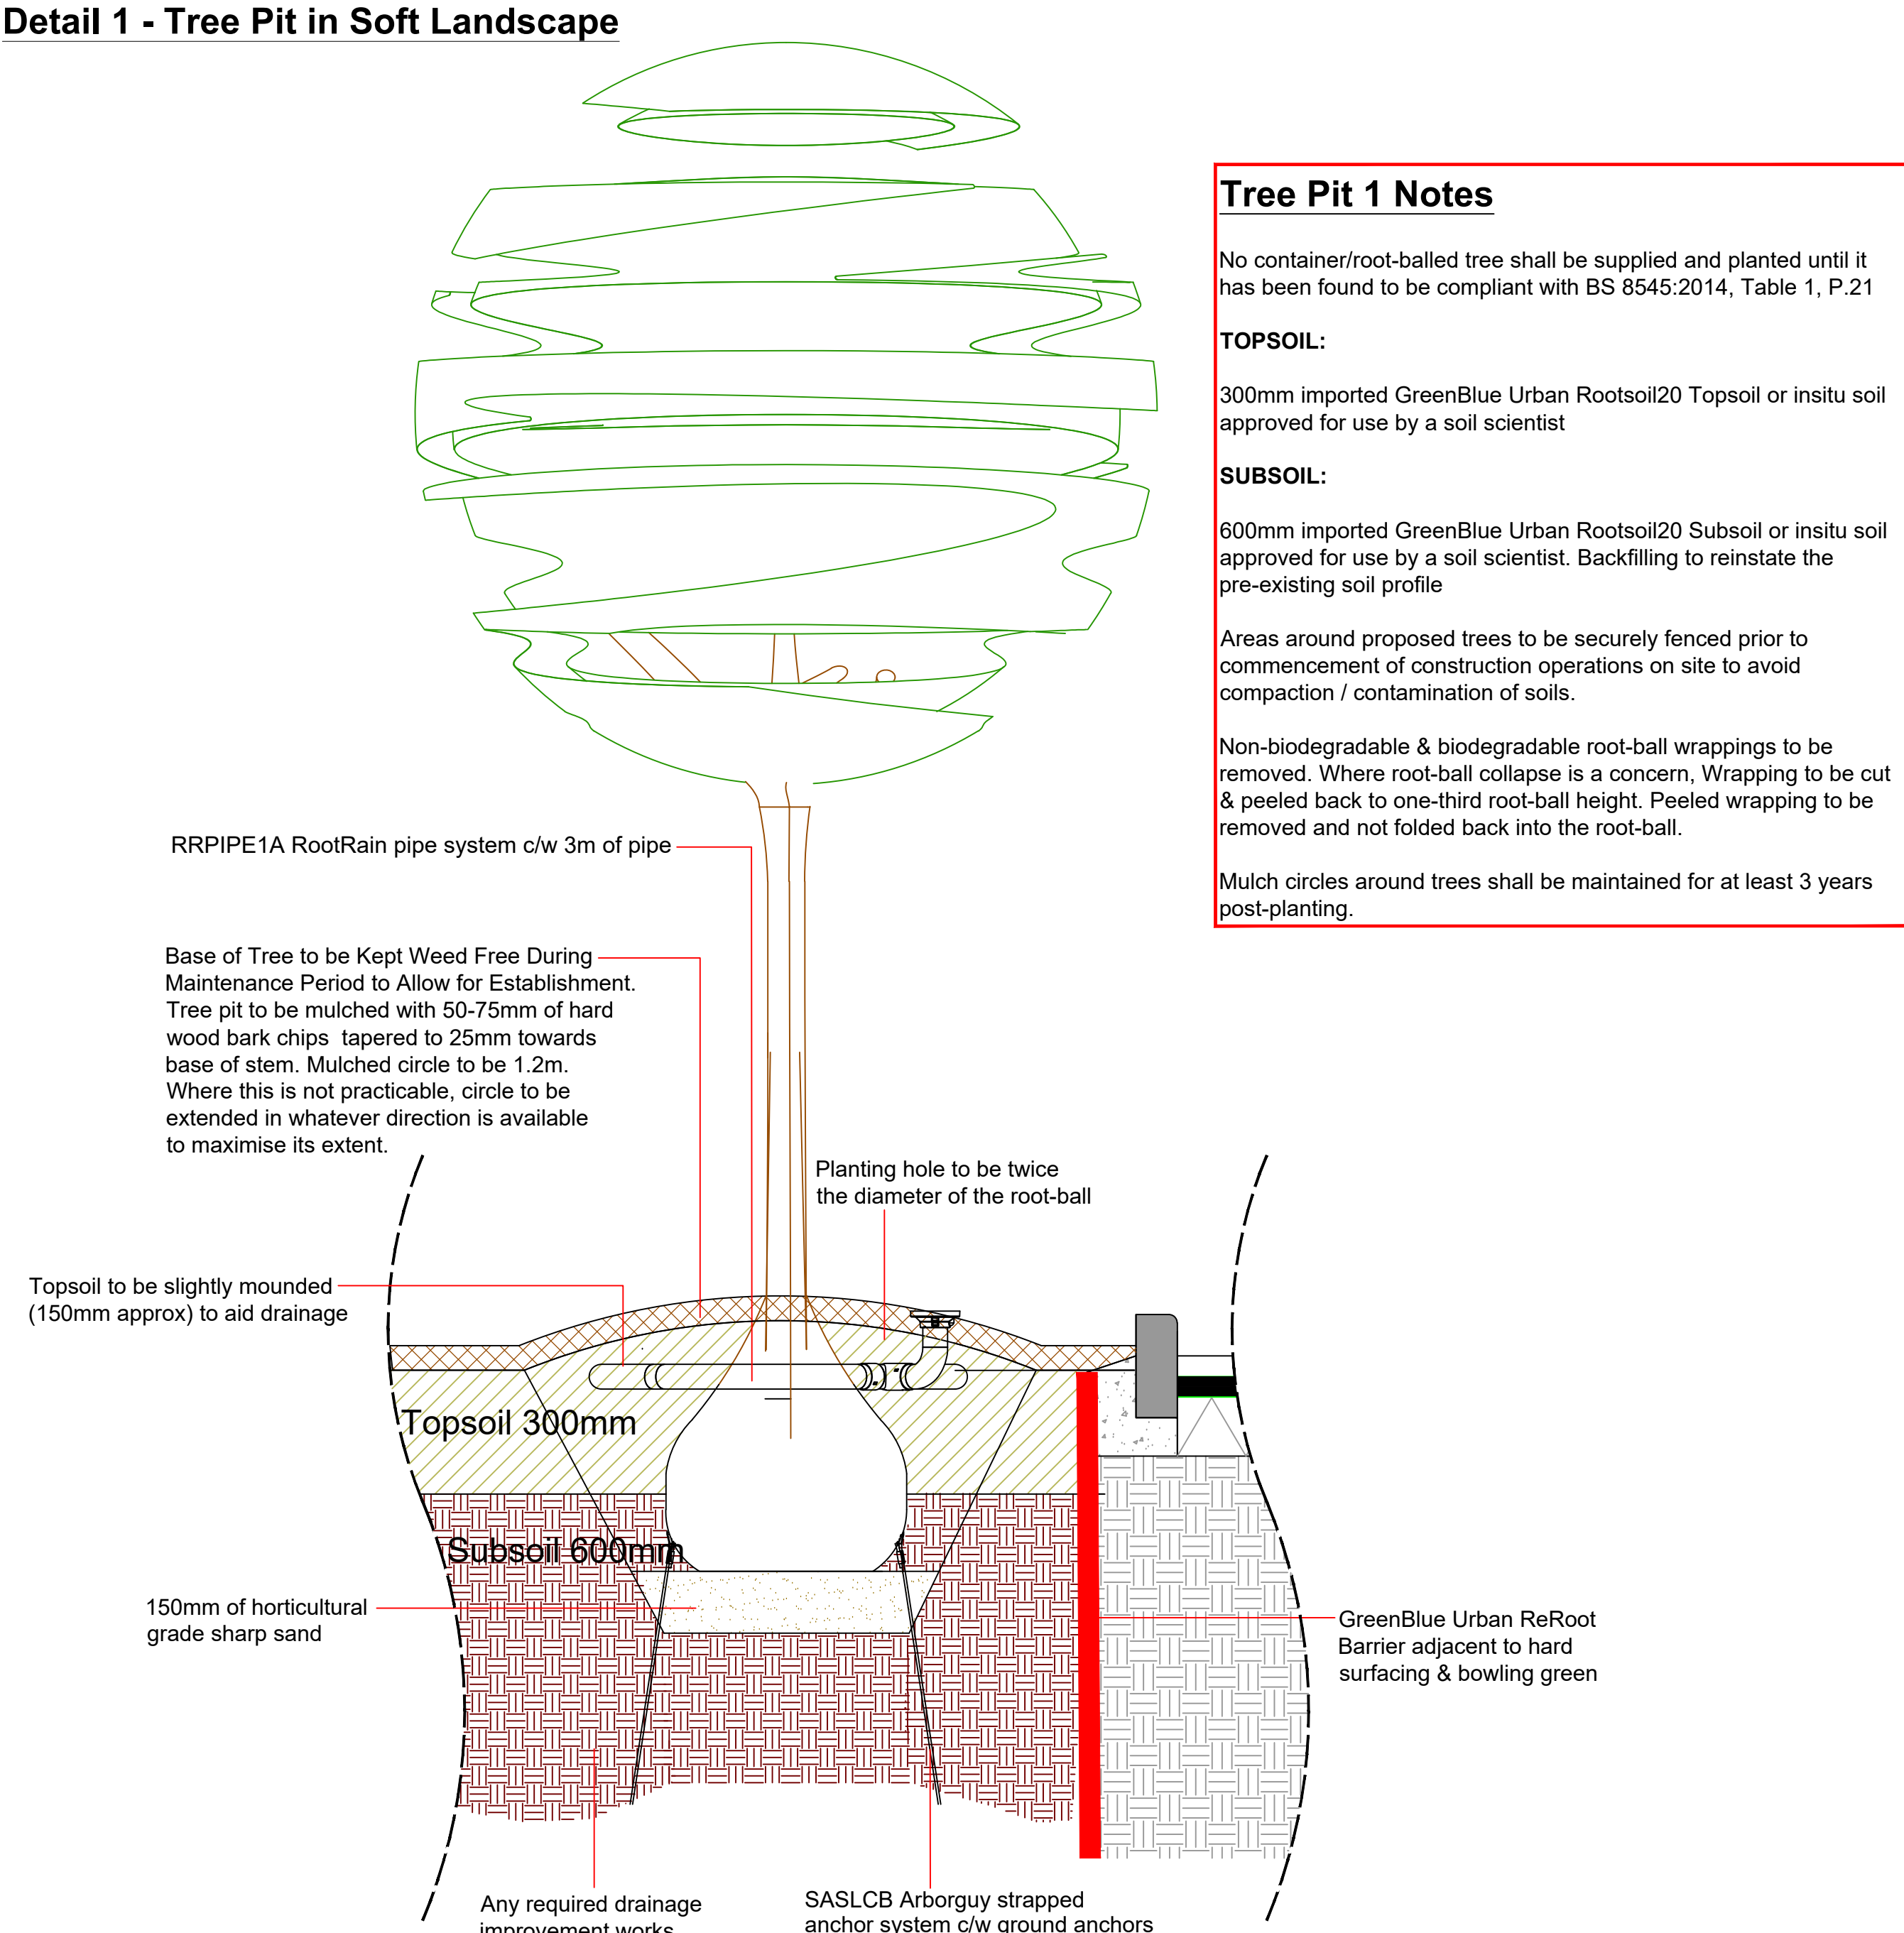

Detail 2 - Tree Pit in Rain Gardens

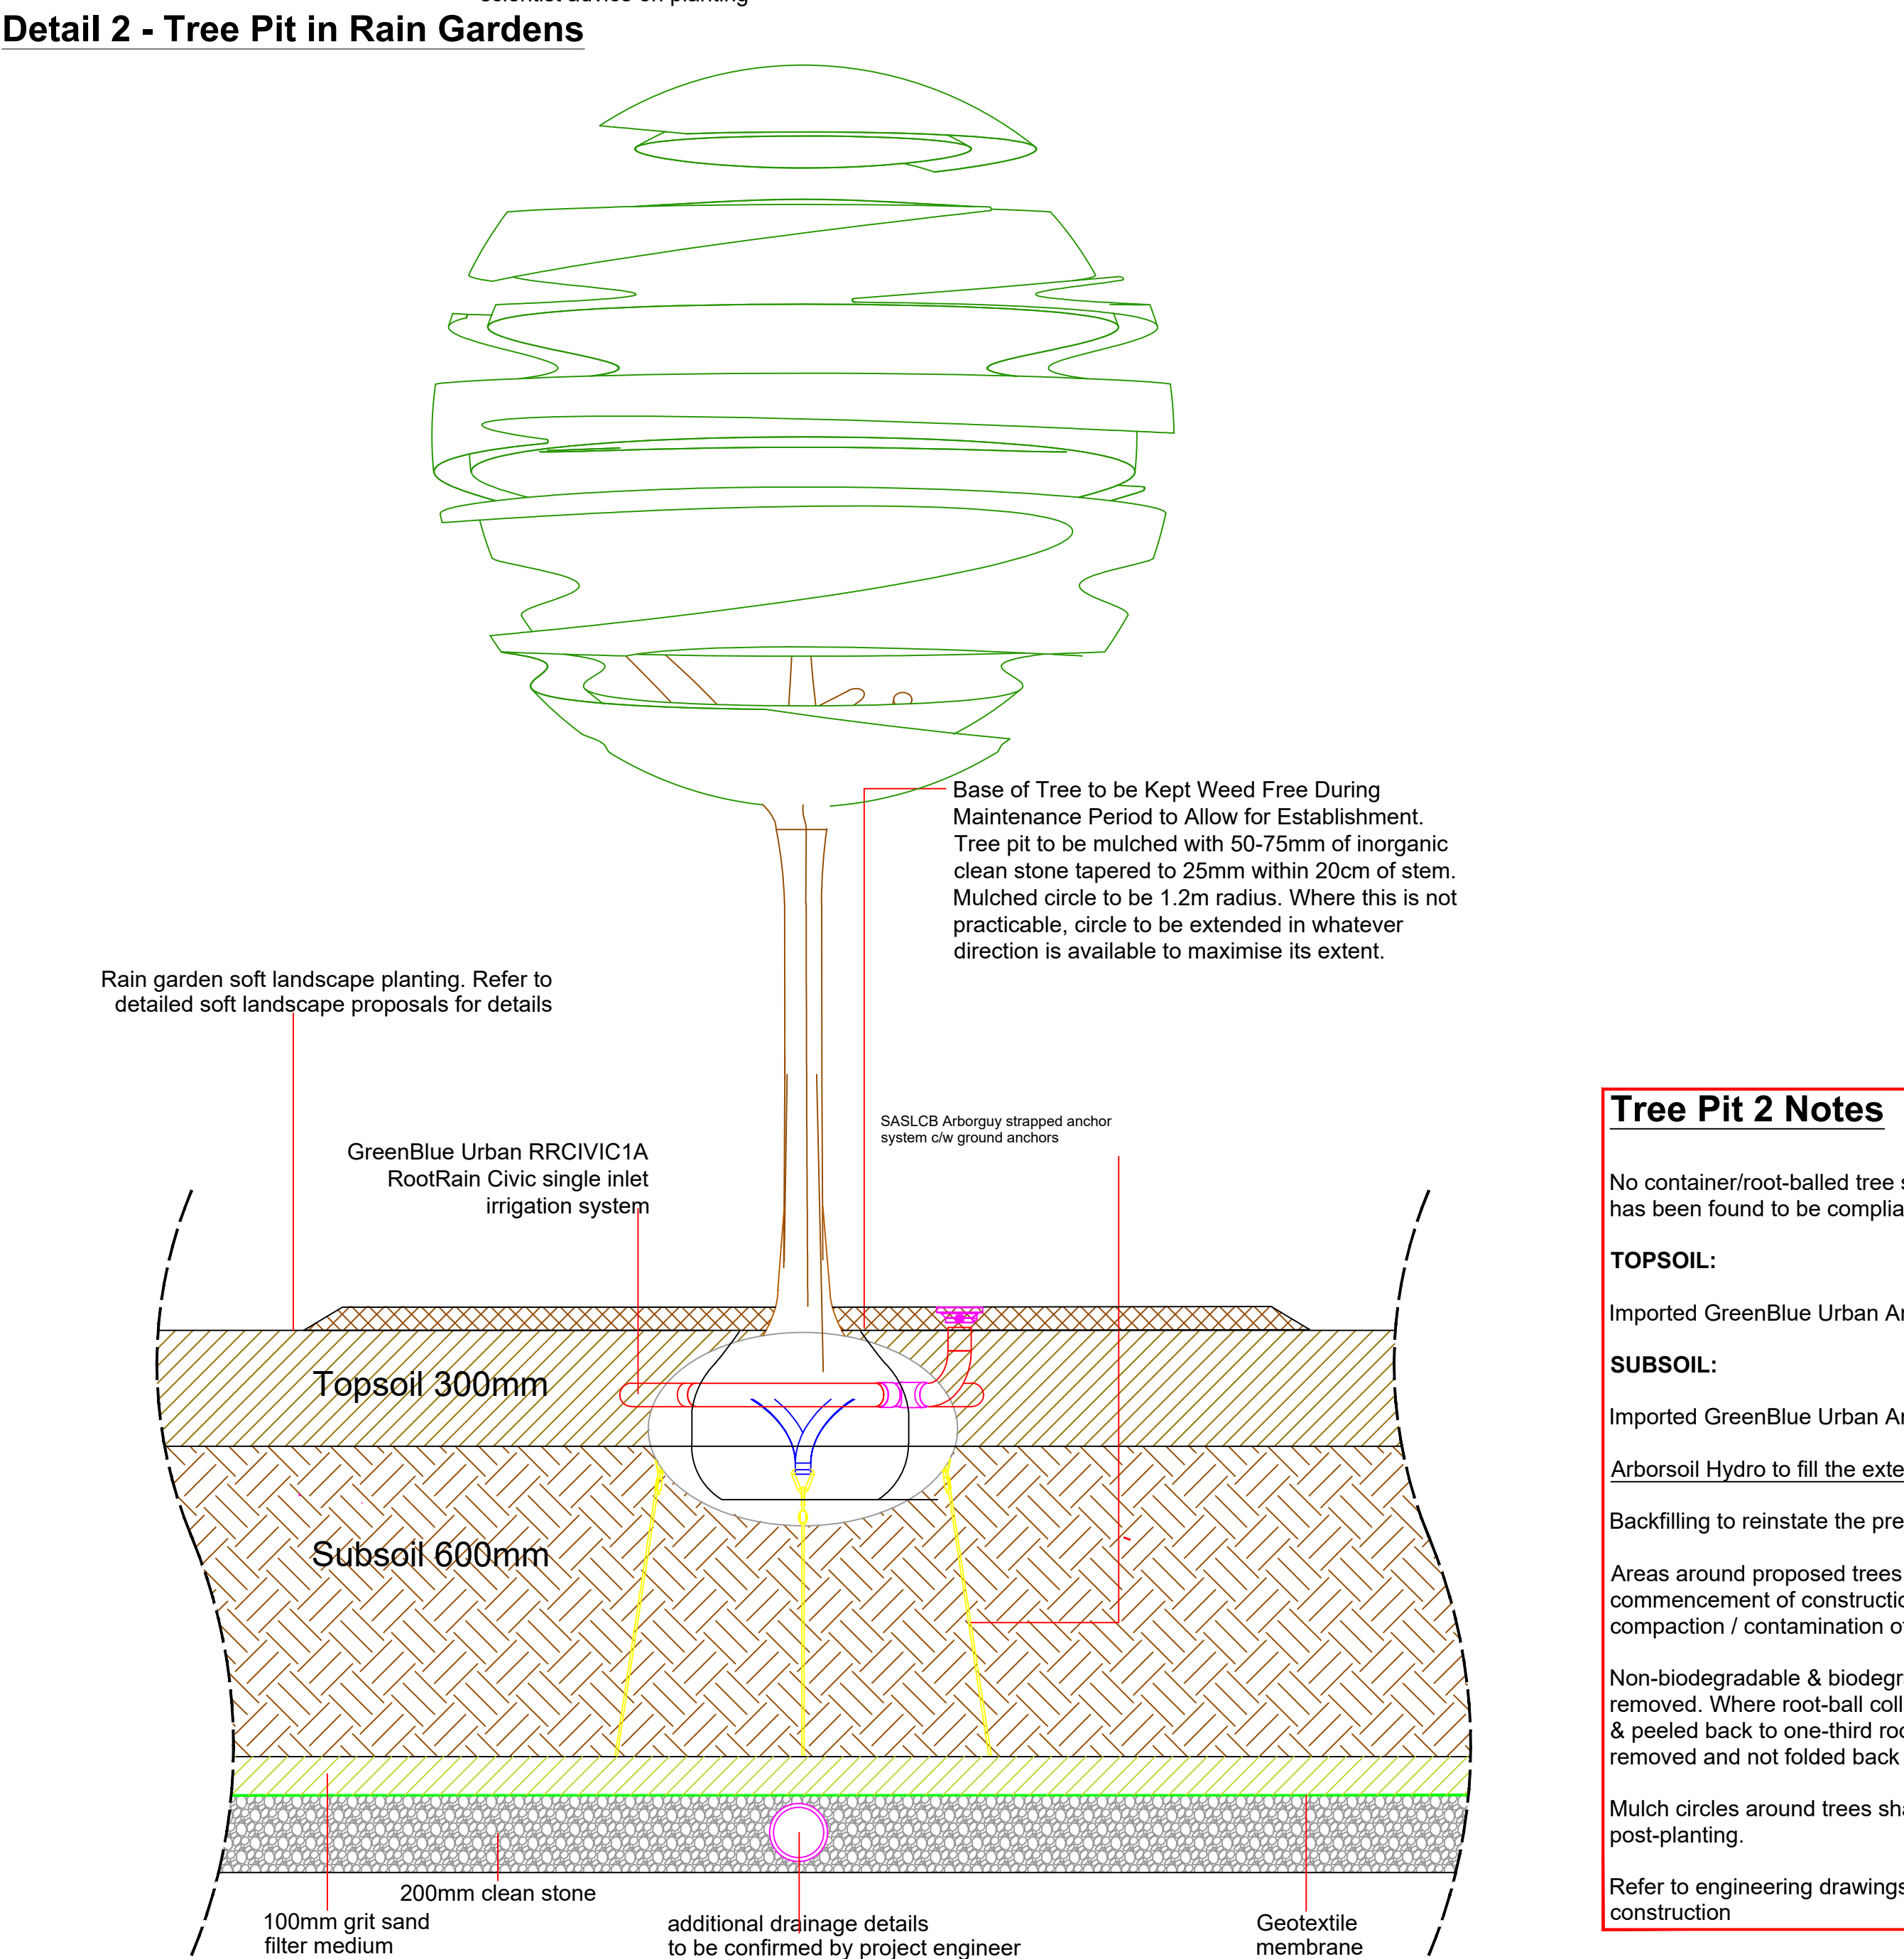

SOFT LANDSCAPE KEY

- EXISTING BOUNDARY HEDGEROW & ASSOCIATED HEDGEROW TREES
- PROPOSED NATIVE TREE PLANTING (Refer to schedule for species)
- PROPOSED ORNAMENTAL TREE PLANTING (Refer to schedule for species)
- PROPOSED ORNAMENTAL HEDGEROWS (Refer to schedule for species/densities)
- PROPOSED SHRUB PLANTING (Refer to schedule for species/densities)
- PROPOSED TURF AREAS (Turf to be Rowleum Mediation or similar approved. 200mm maintenance strip to be left clear between grass and structures & fences)
- PROPOSED WILDFLOWER (Emorsgate EM1 - Meadow Mix)
- PROPOSED GROUND COVER (Refer to schedule for species/densities)

RAIN GARDEN PLANTING (density as shown)

- Calamagrostis brachytricha (30-40 Con 2-3L - density as shown)
- Carex pseudocyperus (30-40 Con 2-3L - density as shown)
- Deschampsia cespitosa (30-40 Con 2-3L - density as shown)
- Dryopteris affinis (30-40 Con 2-3L - density as shown)
- Helleborus foetidus (30-40 Con 2-3L - density as shown)
- Juncus effusus (30-40 Con 2-3L - density as shown)
- Leucothoe Scarletta 'Zebid' (30-40 Con 2-3L - density as shown)
- Asplenium scolopendrium (30-40 Con 2-3L - density as shown)
- Polystichum setiferum (30-40 Con 2-3L - density as shown)
- Skimmia japonica 'Fragrans' (male) (30-40 Con 2-3L - density as shown)

PLANT SCHEDULE

ORNAMENTAL TREE PLANTING									
ABBREV	SPECIES	DENSITY	HEIGHT	GIRTH	ROOT	COND	POT	SIZE	TOTAL
AF	Aster 'Freemantle' Armstrong	12 - 14 (g)	12 - 14 (g)	12 - 14 (g)	ROOTBALLED	---	---	---	---
BE	Betula Edinburg	12 - 14 (g)	12 - 14 (g)	12 - 14 (g)	ROOTBALLED	---	---	---	---
GI	Gleditsia triacanthos Street Keeper	12 - 14 (g)	12 - 14 (g)	12 - 14 (g)	ROOTBALLED	---	---	---	---
PoC	Pyrus calleryana Chanticleer	12 - 14 (g)	12 - 14 (g)	12 - 14 (g)	ROOTBALLED	---	---	---	---
NATIVE TREE PLANTING									
ABBREV	SPECIES	DENSITY	HEIGHT	GIRTH	ROOT	COND	POT	SIZE	TOTAL
Gr	Quercus robur	12 - 14 (g)	12 - 14 (g)	12 - 14 (g)	ROOTBALLED	---	---	---	---
SHRUB / PERENNIAL / GRASS PLANTING									
ABBREV	SPECIES	DENSITY	HEIGHT	GIRTH	ROOT	COND	POT	SIZE	TOTAL
CA	Chorizanthe teretifolia Apple Blossom	4 sqm	30 - 40 (h)	CON	---	---	---	---	---
CT	Ceanothus thyrsiflorus regens	5 sqm	30 - 40 (h)	CON	---	---	---	---	---
DF	Dryopteris filix-mas	4 sqm	30 - 40 (h)	CON	---	---	---	---	---
ET	Euonymus fortunei 'Emerald Gaiety'	4 sqm	30 - 40 (h)	CON	---	---	---	---	---
FA	Festuca amethystina	4 sqm	30 - 40 (h)	CON	---	---	---	---	---
HH	Hieracium holcicola	3 sqm	30 - 40 (h)	CON	---	---	---	---	---
HAG	Helleborus autumn	4 sqm	30 - 40 (h)	CON	---	---	---	---	---
Hr	Helleborus autumn	5 sqm	30 - 40 (h)	CON	---	---	---	---	---
LAH	Leucostaphyle argentea 'Hobson'	5 sqm	30 - 40 (h)	CON	---	---	---	---	---
Me	Malva sylvestris 'Soft Candy'	5 sqm	30 - 40 (h)	CON	---	---	---	---	---
PBB	Phormium tenax 'Baby'	4 sqm	30 - 40 (h)	CON	---	---	---	---	---
PL	Photinia fraseri 'Little Red Robin'	4 sqm	30 - 40 (h)	CON	---	---	---	---	---
POIL	Prunus laurocerasus Otto Luyken	3 sqm	30 - 40 (h)	CON	---	---	---	---	---
Ro	Rosmarinus officinalis	4 sqm	30 - 40 (h)	CON	---	---	---	---	---
Sh	Shorea rostrata 'Tony Schilling'	3 sqm	30 - 40 (h)	CON	---	---	---	---	---
SoP	Salvia officinalis Purpurea	5 sqm	30 - 40 (h)	CON	---	---	---	---	---
ORNAMENTAL HEDGEROW PLANTING									
ABBREV	SPECIES	DENSITY	HEIGHT	GIRTH	ROOT	COND	POT	SIZE	TOTAL
AS KEY	Ilex crenata	3 sqm	40 - 60 (h)	CON	---	---	---	---	---
GROUND COVER PLANTING									
ABBREV	SPECIES	DENSITY	HEIGHT	GIRTH	ROOT	COND	POT	SIZE	TOTAL
AS KEY	Pachyandra terminalis	1 sqm	30 - 40 (h)	CON	---	---	---	---	---

Notes

Trees within grass areas to be fitted with proprietary mowing guards
Refer to engineering drawings for details of rain garden construction
This drawing was produced in colour at a scale of 1:250 @ A0. Do not rely on reduced or monochrome copies

TDA
THE GRANARY
NEWLAND FAIR FARM
LLANGAN
CF35 5DN
TEL: 01446 789367

CLIENT

HOLBROOK HOMES

DRAWING NUMBER
TDA.2640.01

SCALE
1:200 @ A0

DRAWN
RHC/AMP

DATE
SEPT 2021

PROJECT

SPRINGFIELD RISE, TREHARRIS

DRAWING TITLE

DETAILED SOFT LANDSCAPE PROPOSALS