







Rev B. Revised windows in existing openings - 21.07.20
Rev A. Revised position of rooflights - Jan '20

 George and Co.

Proposed refurbishment of
Howfield Bakery, High Street, Merthyr Tydfil

625.011B	Proposed elevations		
sketch	1:50@A1	July '19	SG
1st Floor Woodfred Studios 62 High St Merthyr Tydfil CF37 8DE 07830328652 hello@georgeandco.studio www.georgeandco.studio			
DO NOT SCALE THIS DRAWING			©George and Co.

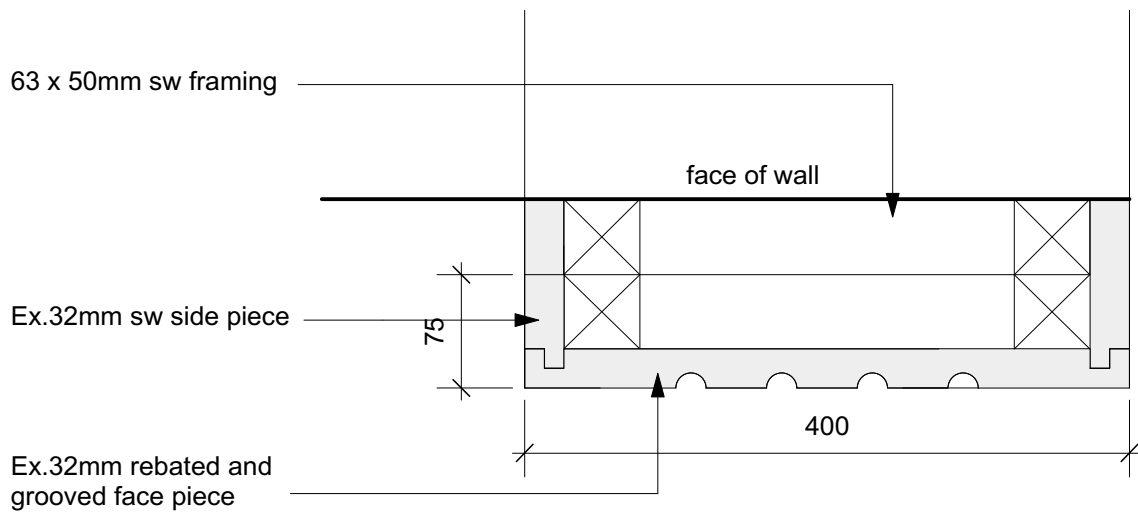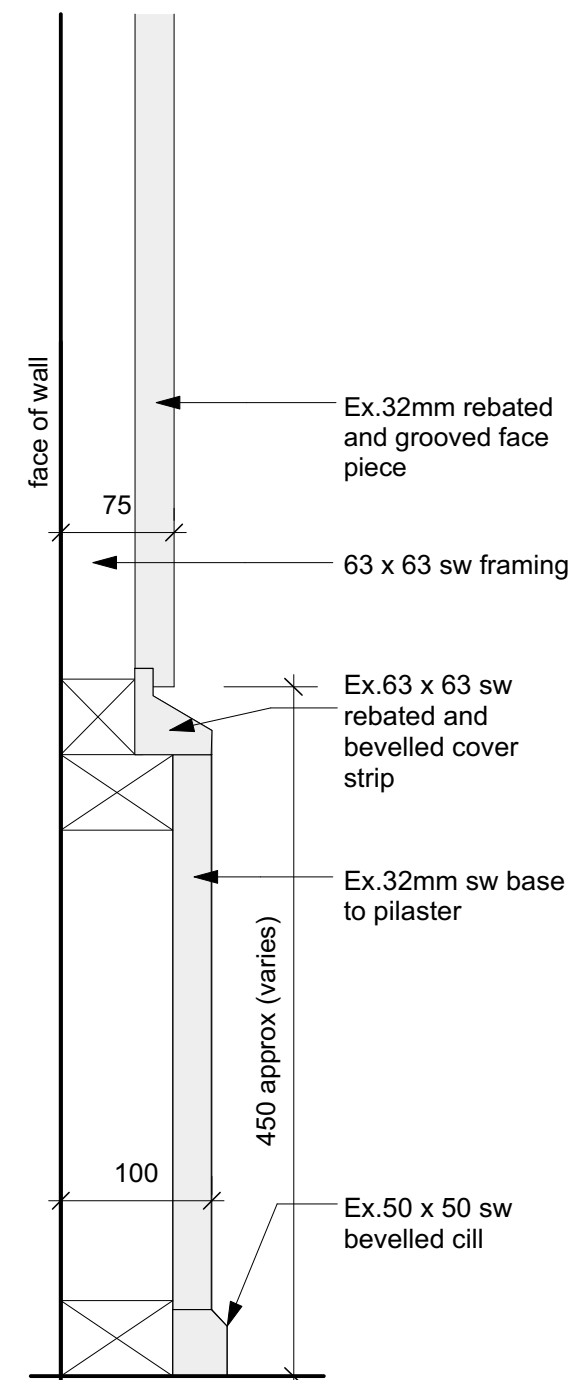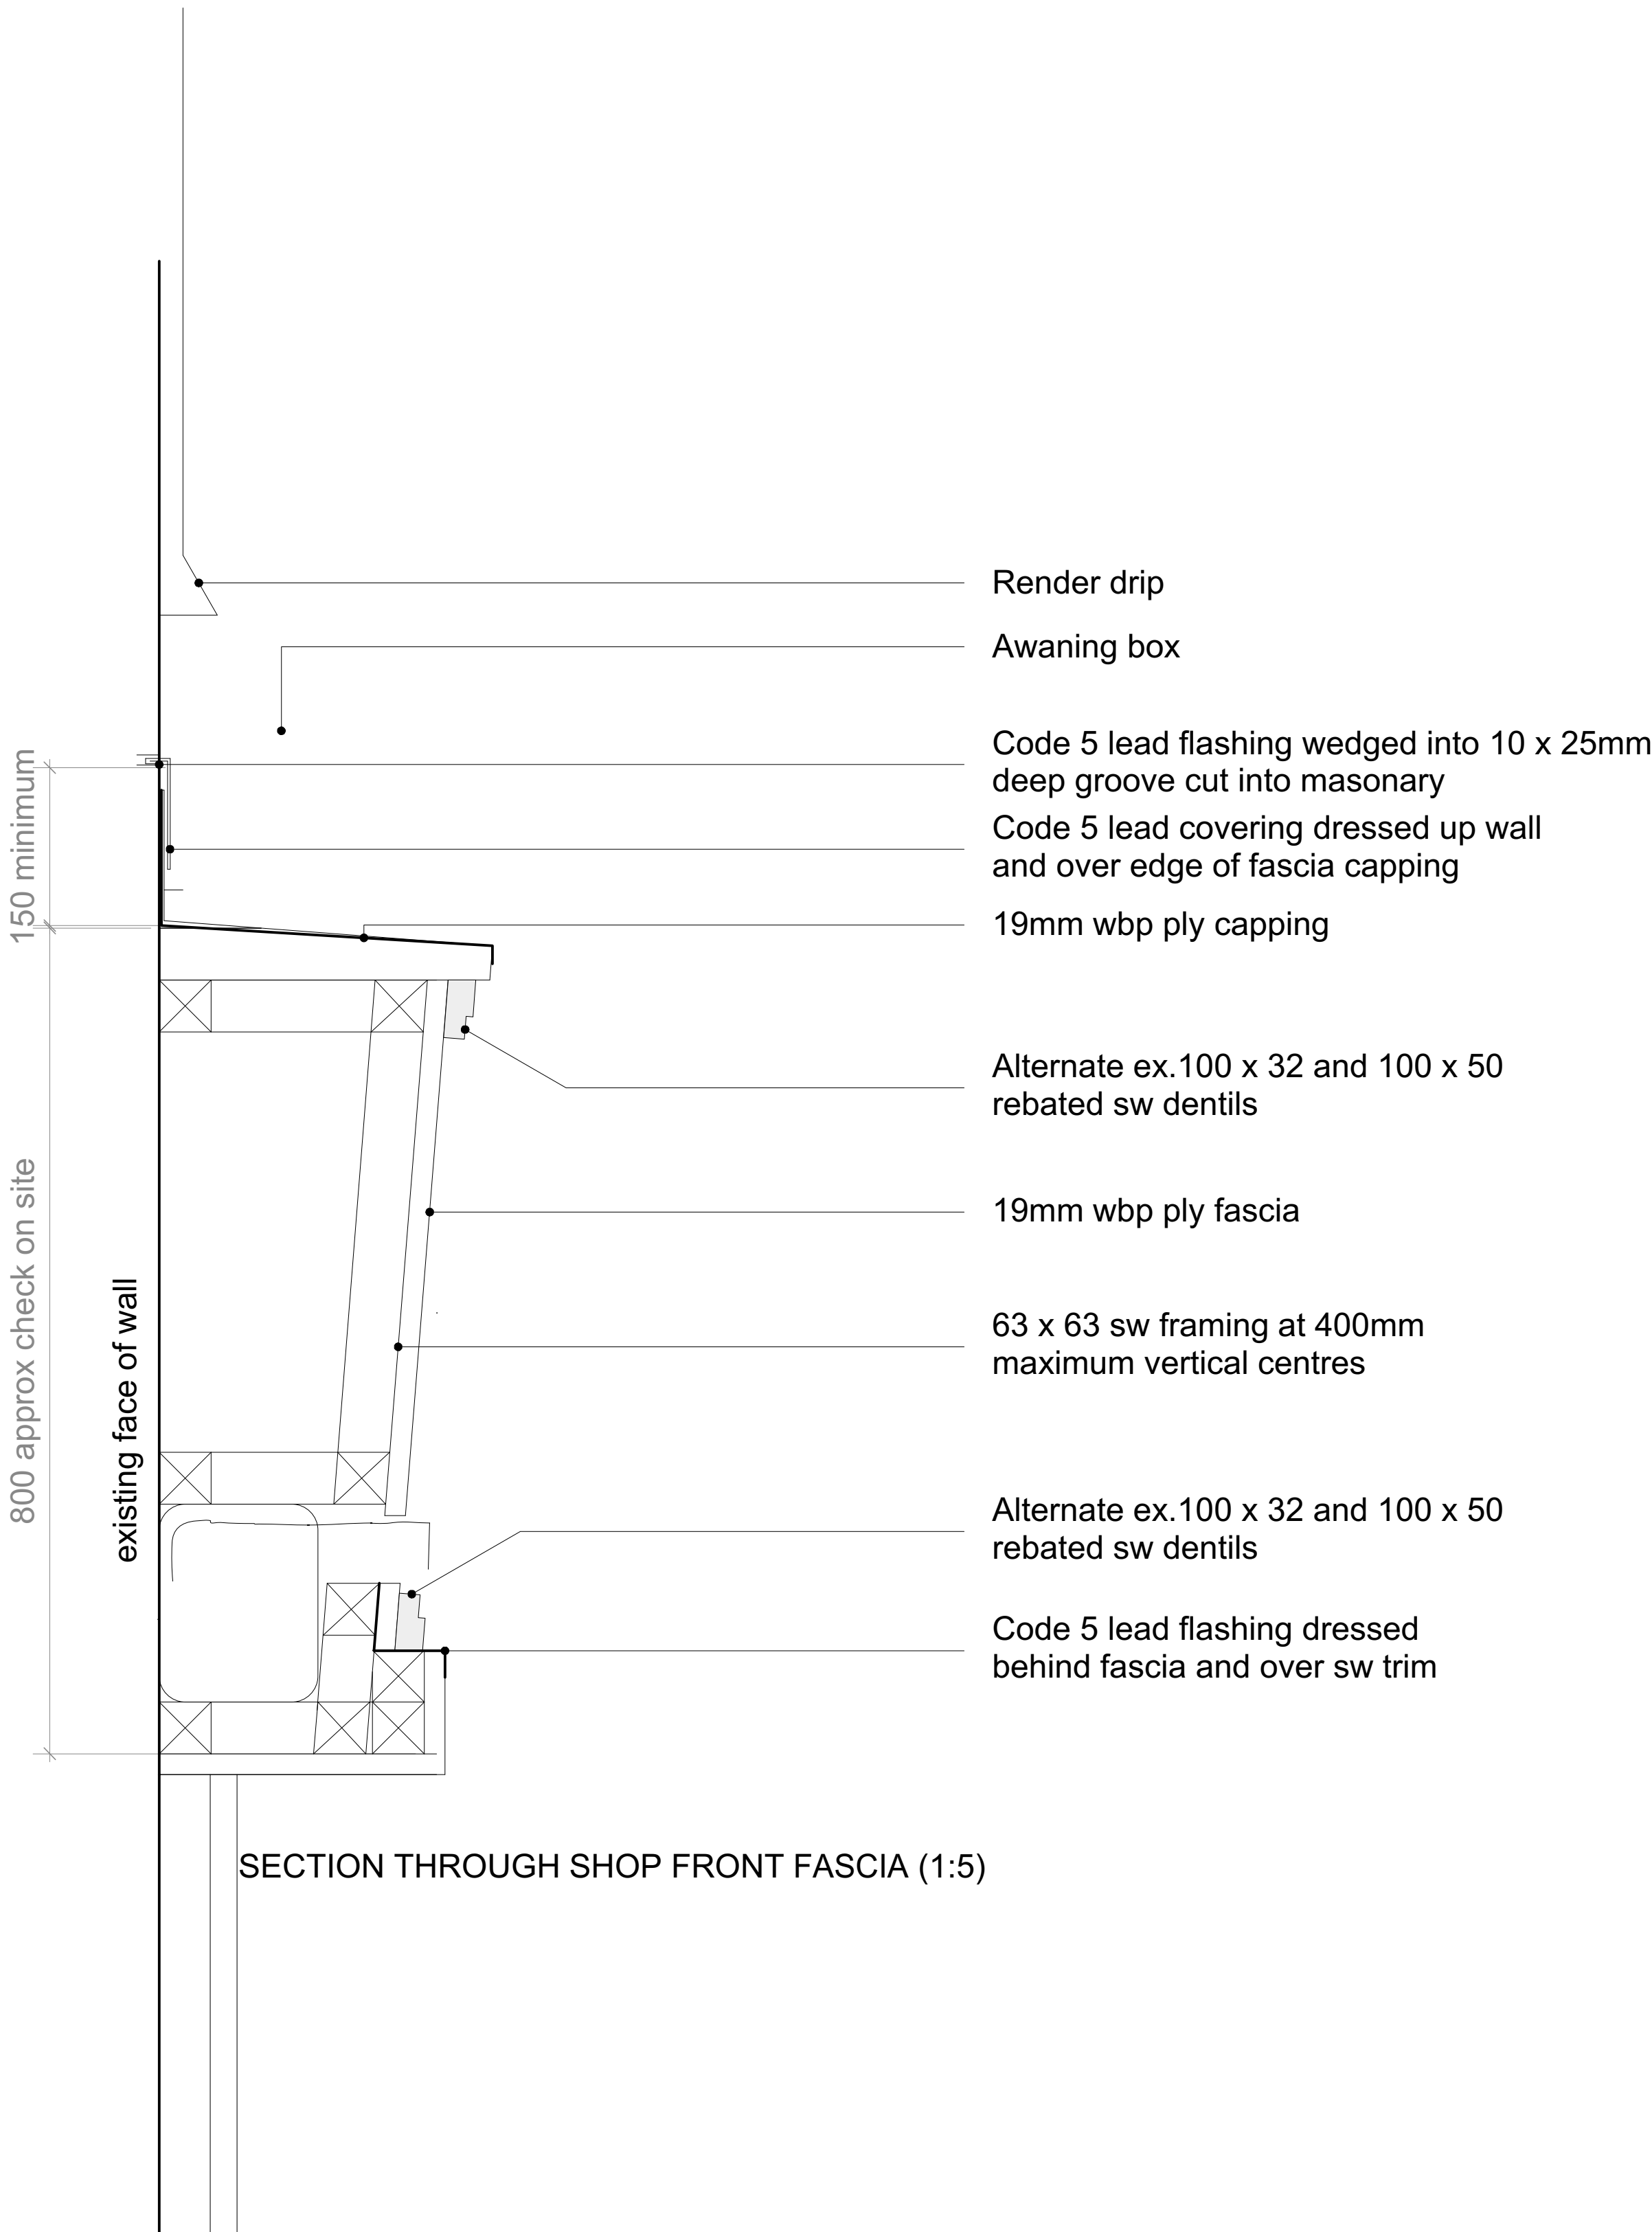

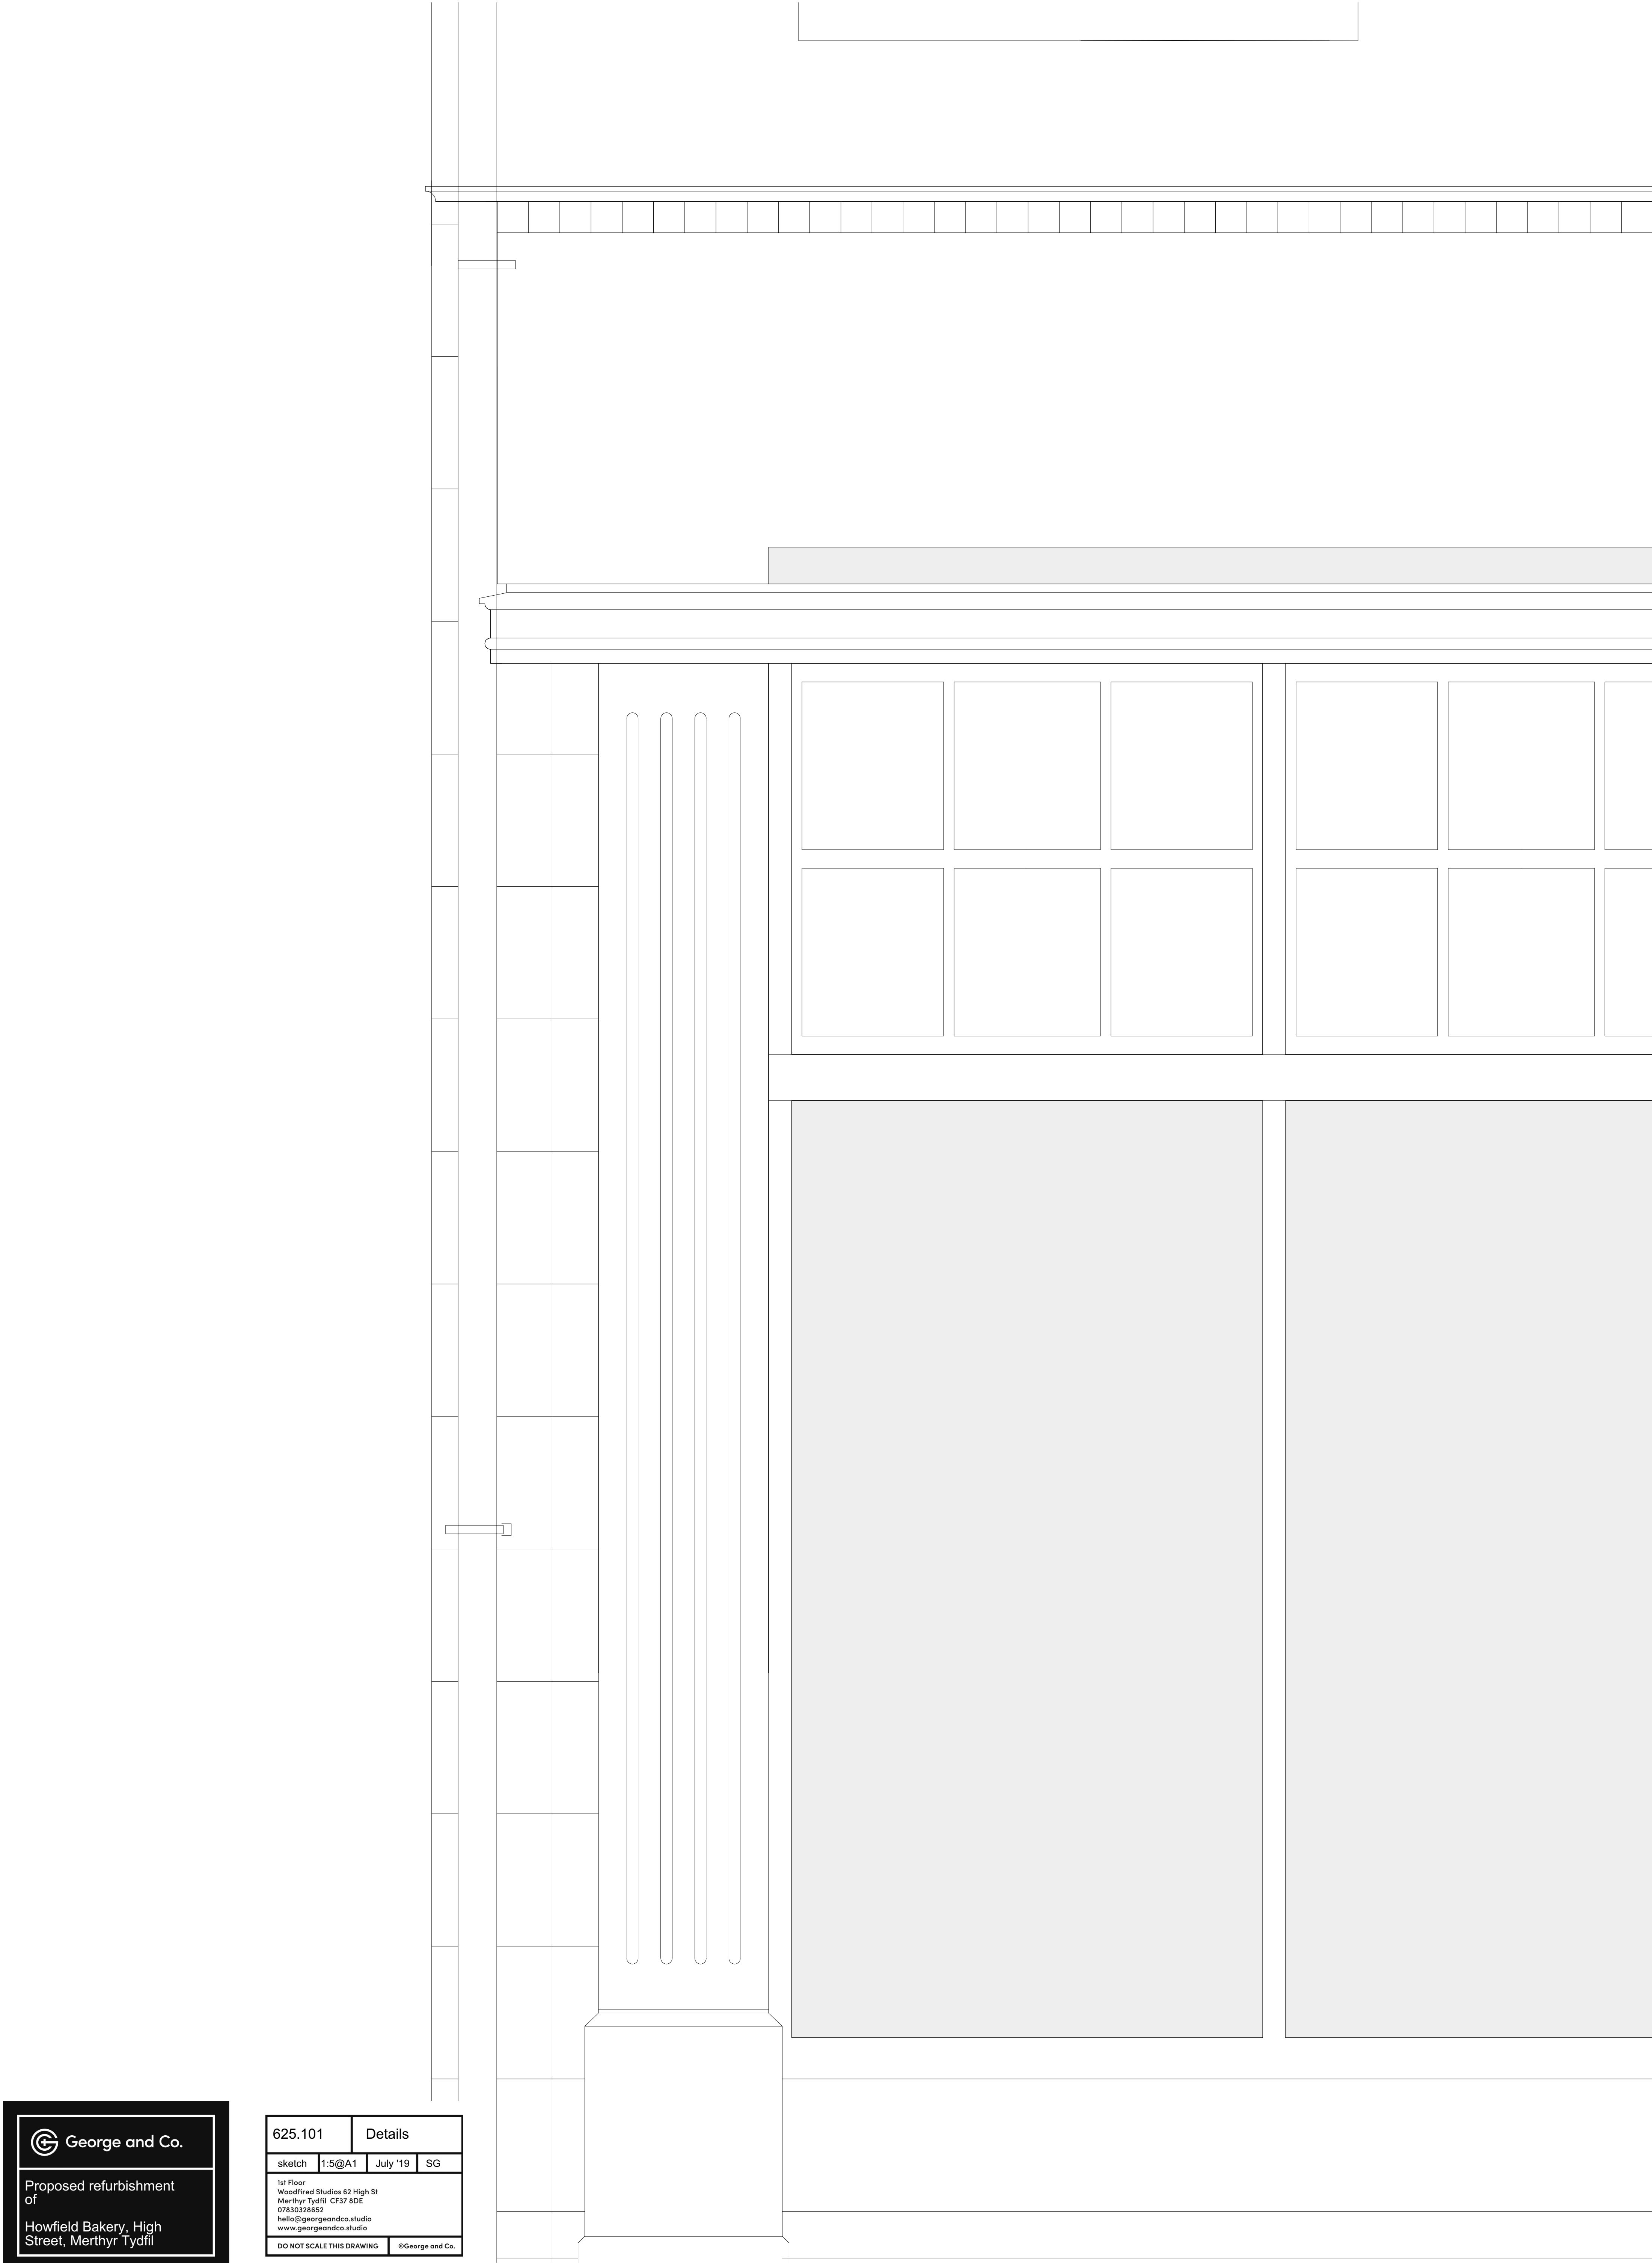

 George and Co.

Proposed refurbishment of
Howfield Bakery, High Street, Merthyr Tydfil

625.101	Details		
sketch	1:5@A1	July '19	SG
1st Floor Woodfired Studios 62 High St Merthyr Tydfil CF37 8DE 07830328652 hello@georgeandco.studio www.georgeandco.studio			
DO NOT SCALE THIS DRAWING		©George and Co.	