


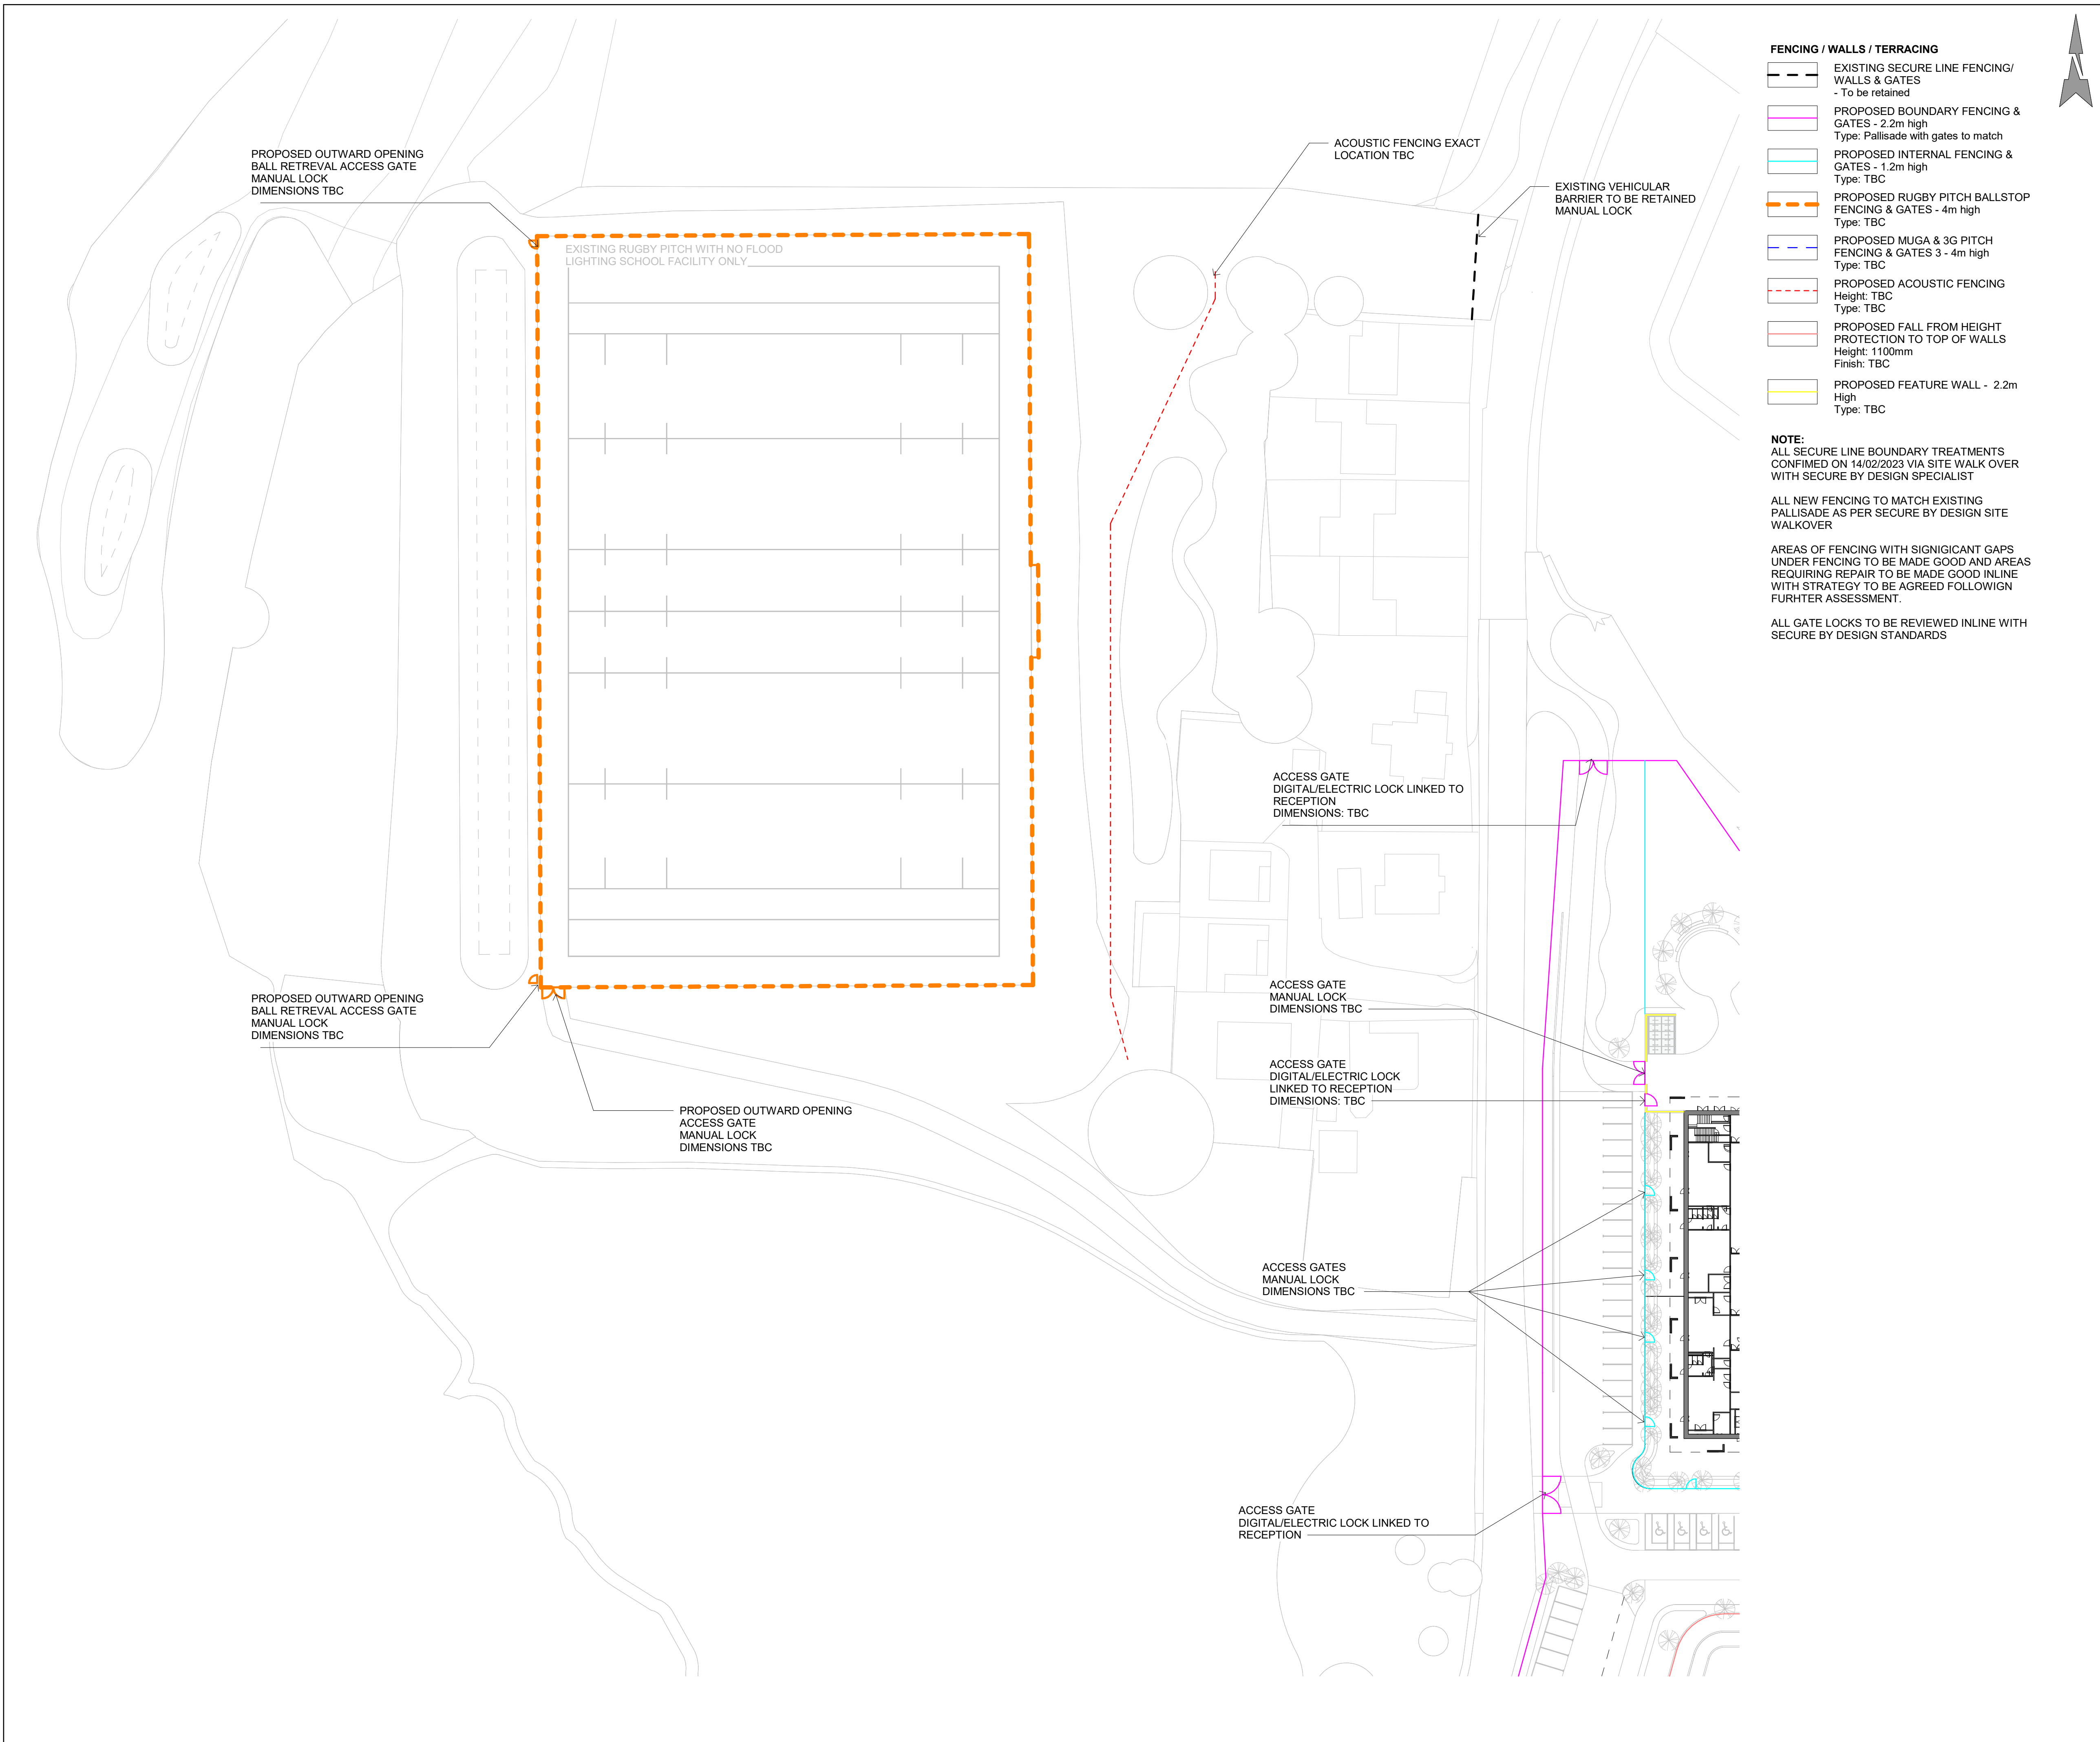

FENCING / WALLS / TERRACING

- EXISTING SECURE LINE FENCING/ WALLS & GATES - To be retained
- PROPOSED BOUNDARY FENCING & GATES - 2.2m high Type: Pallisade with gates to match
- PROPOSED INTERNAL FENCING & GATES - 1.2m high Type: TBC
- PROPOSED RUGBY PITCH BALLSTOP FENCING & GATES - 4m high Type: TBC
- PROPOSED MUGA & 3G PITCH FENCING & GATES 3 - 4m high Type: TBC
- PROPOSED ACOUSTIC FENCING Height: TBC Type: TBC
- PROPOSED FALL FROM HEIGHT PROTECTION TO TOP OF WALLS Height: 1100mm Finish: TBC
- PROPOSED FEATURE WALL - 2.2m High Type: TBC

NOTE:
ALL SECURE LINE BOUNDARY TREATMENTS CONFIRMED ON 14/02/2023 VIA SITE WALK OVER WITH SECURE BY DESIGN SPECIALIST

ALL NEW FENCING TO MATCH EXISTING PALLISADE AS PER SECURE BY DESIGN SITE WALKOVER

AREAS OF FENCING WITH SIGNIFICANT GAPS UNDER FENCING TO BE MADE GOOD AND AREAS REQUIRING REPAIR TO BE MADE GOOD IN LINE WITH STRATEGY TO BE AGREED FOLLOWING FURTHER ASSESSMENT.

ALL GATE LOCKS TO BE REVIEWED IN LINE WITH SECURE BY DESIGN STANDARDS

SAFETY, HEALTH AND ENVIRONMENTAL INFORMATION


In addition to the hazards/risks normally associated with the types of work detailed on this drawing, note the following:

CONSTRUCTION

MAINTENANCE/CLEANING

DECOMMISSIONING/DEMOLITION

It is assumed that all works will be carried out by a competent contractor working, where appropriate, to an approved method statement

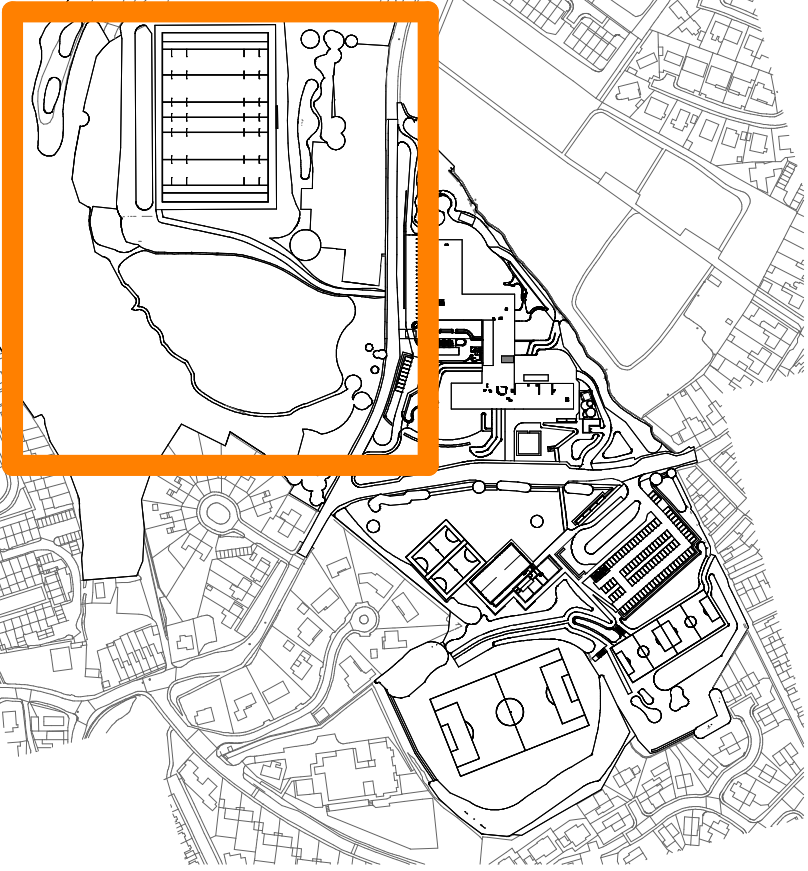

LOCATION PLAN 1:5000

P02	01/05/2023	Updated inline with comments for Planning	AE	DW	SW
P01	22/02/2023	Planning Issue	AE	DW	SW
Rev.	Date	Description	By	Chk'd	App'd

Drawing Suitability	Status
FOR INFORMATION	S2

ATKINS

Member of the SNC-Lavalin Group

Tel:
www.atkinsglobal.com
© SNC-Lavalin (2022)

Client
Willmott Dixon Construction Ltd

Project Title
Blessed Carlo Acutis Catholic School

Drawing Title
LANDSCAPE FENCING GA - WEST SITE (RUGBY PITCH)

Scale	Designed	Drawn	Checked	Authorised
As indicated	AE	AE	DW	SW
Original Size	Date	Date	Date	Date
A1	15/02/23	15/02/23	1602/23	16/02/23
Drawing Number	Revision			
BCA-ATK-XX-XX-DR-LA-423012	P02			