

All existing window openings to have sash windows set behind rebated jambe


A. ecology enhancement measures added 21.11.24

**George and Co.**

Thespian House,
Penydarren Rd, Merthyr
Tydfil, CF47 0LJ

907.08	ground floor plan		
planning	1:50 @ A3	OCT 23	AJ
George + Co Crownford House, Swan Street, Merthyr Tydfil, Mid Glamorgan, Wales, CF47 8EU TEL 07830328652 hello@georgeandco.studio			
DO NOT SCALE THIS DRAWING		©George and Co.	

FOR PLANNING ONLY

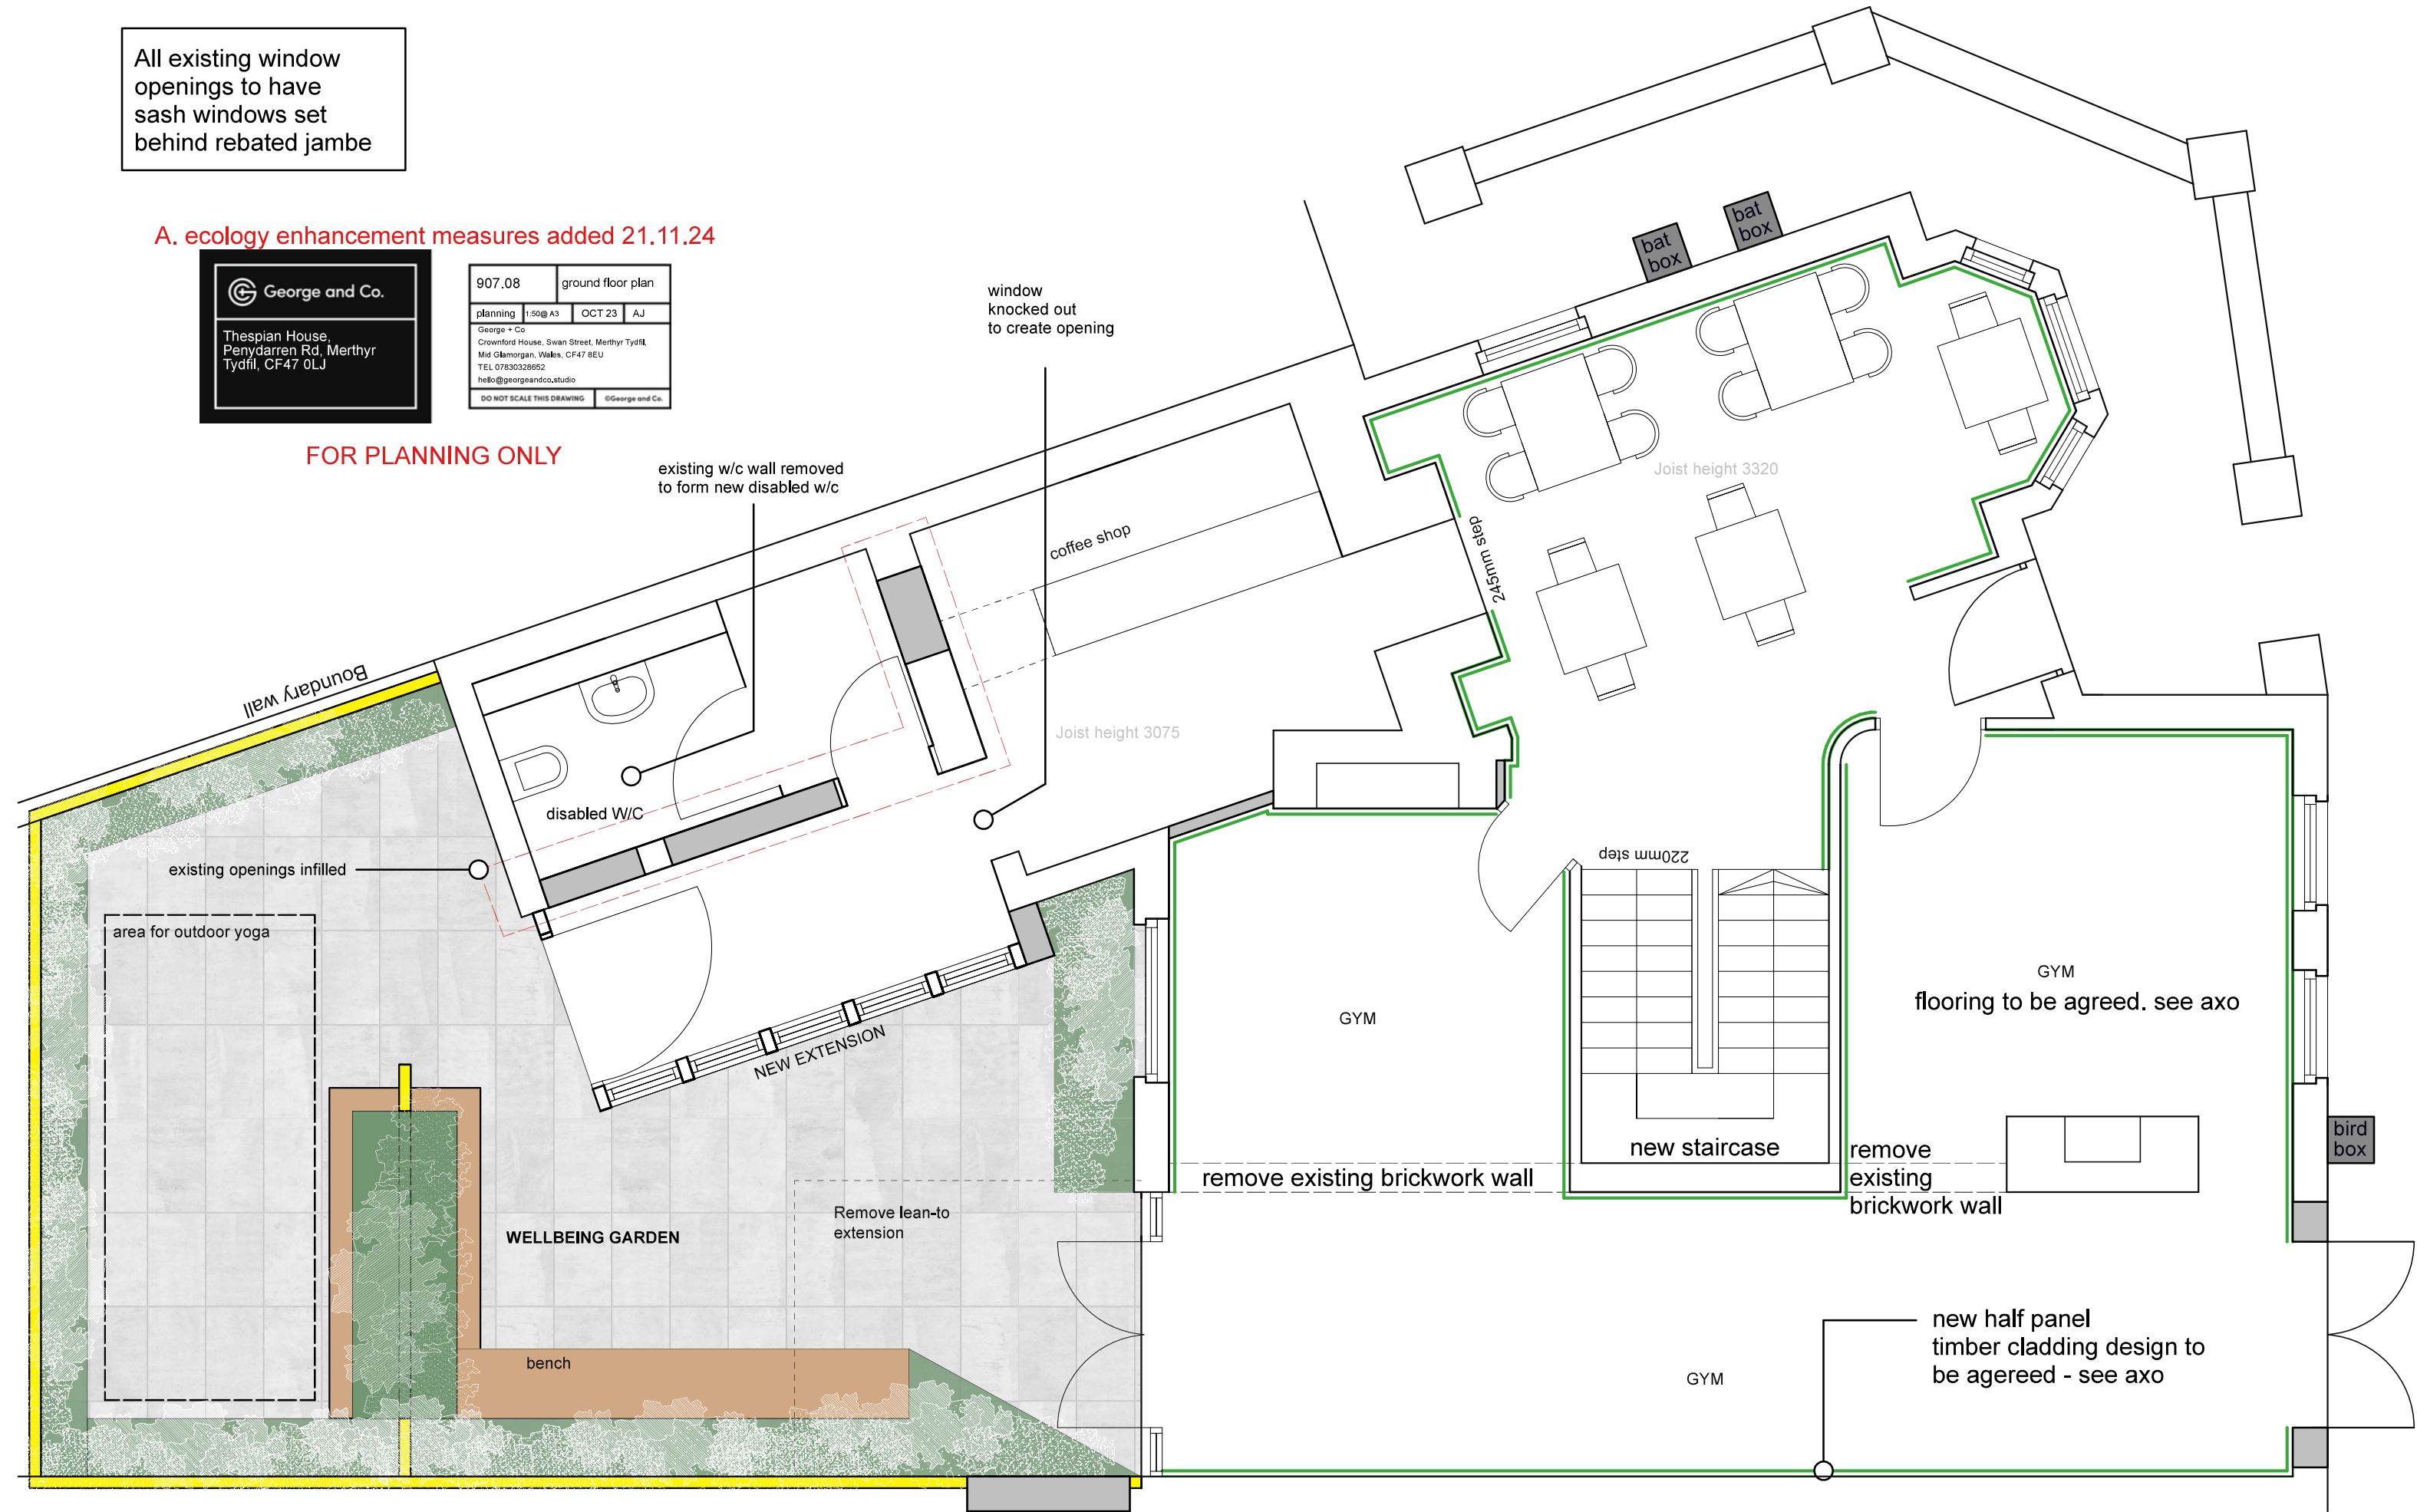

PROPOSED GROUND FLOOR