

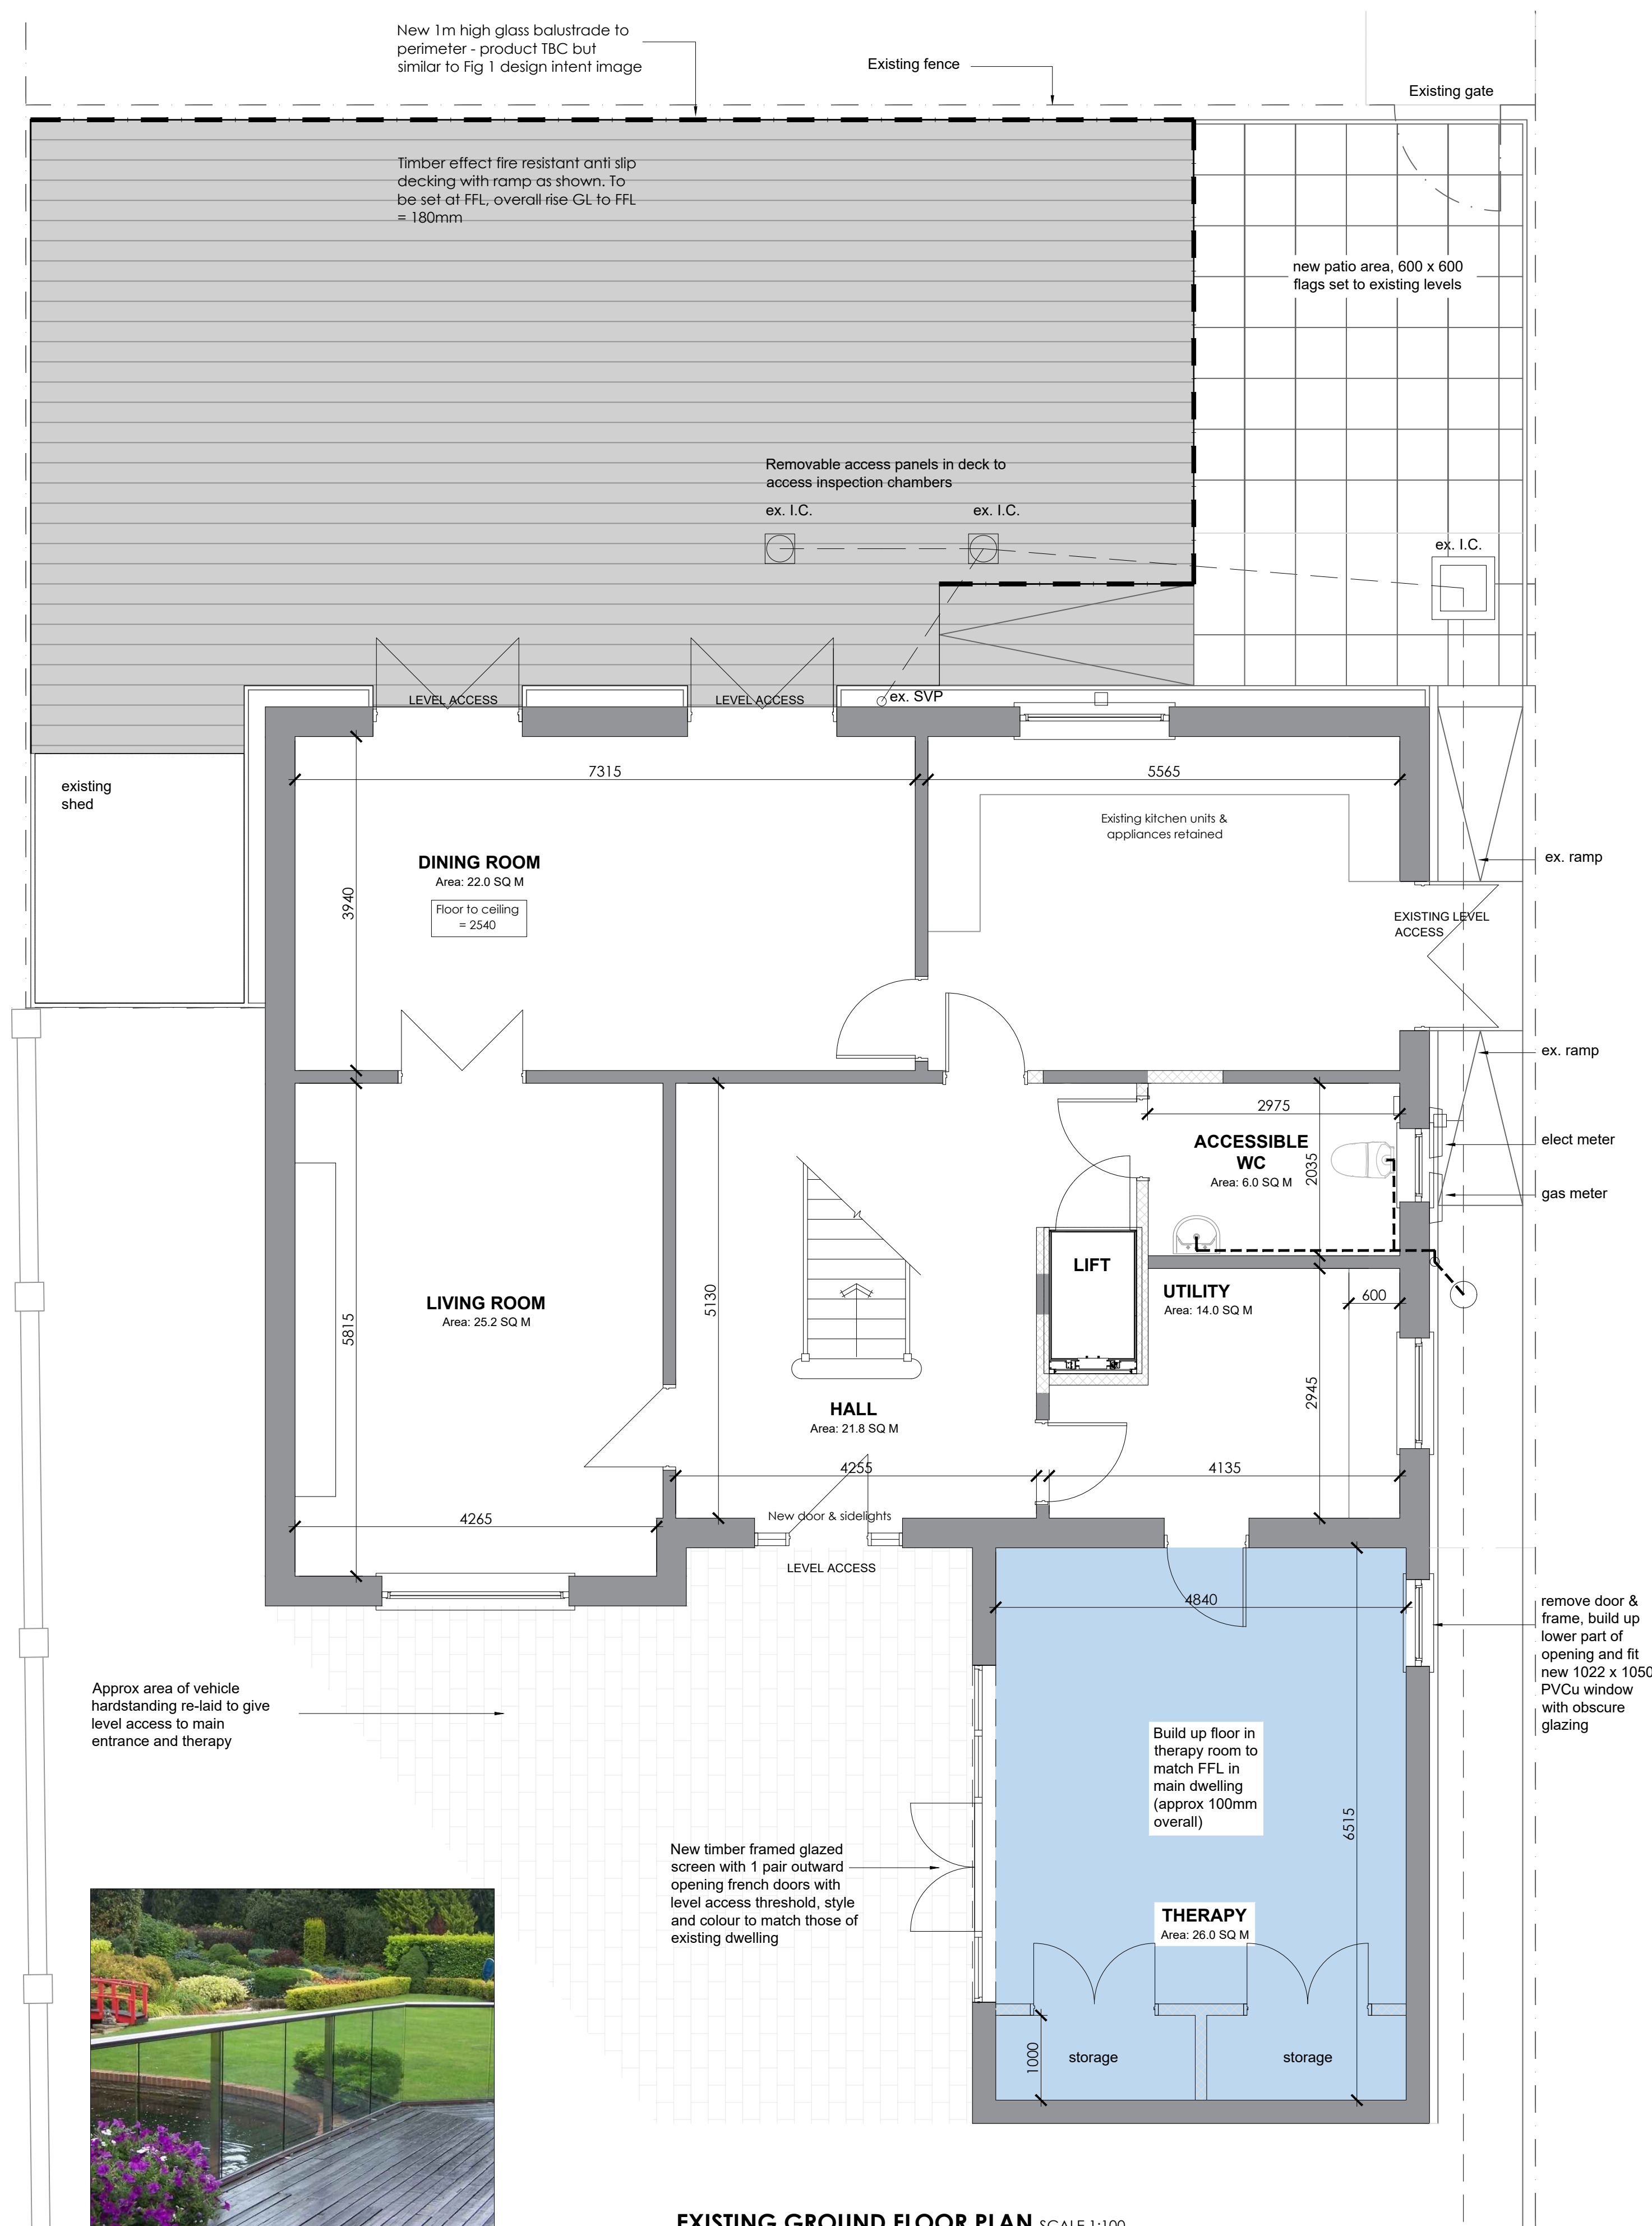


Fig 1 - decking & balustrade design intent

