


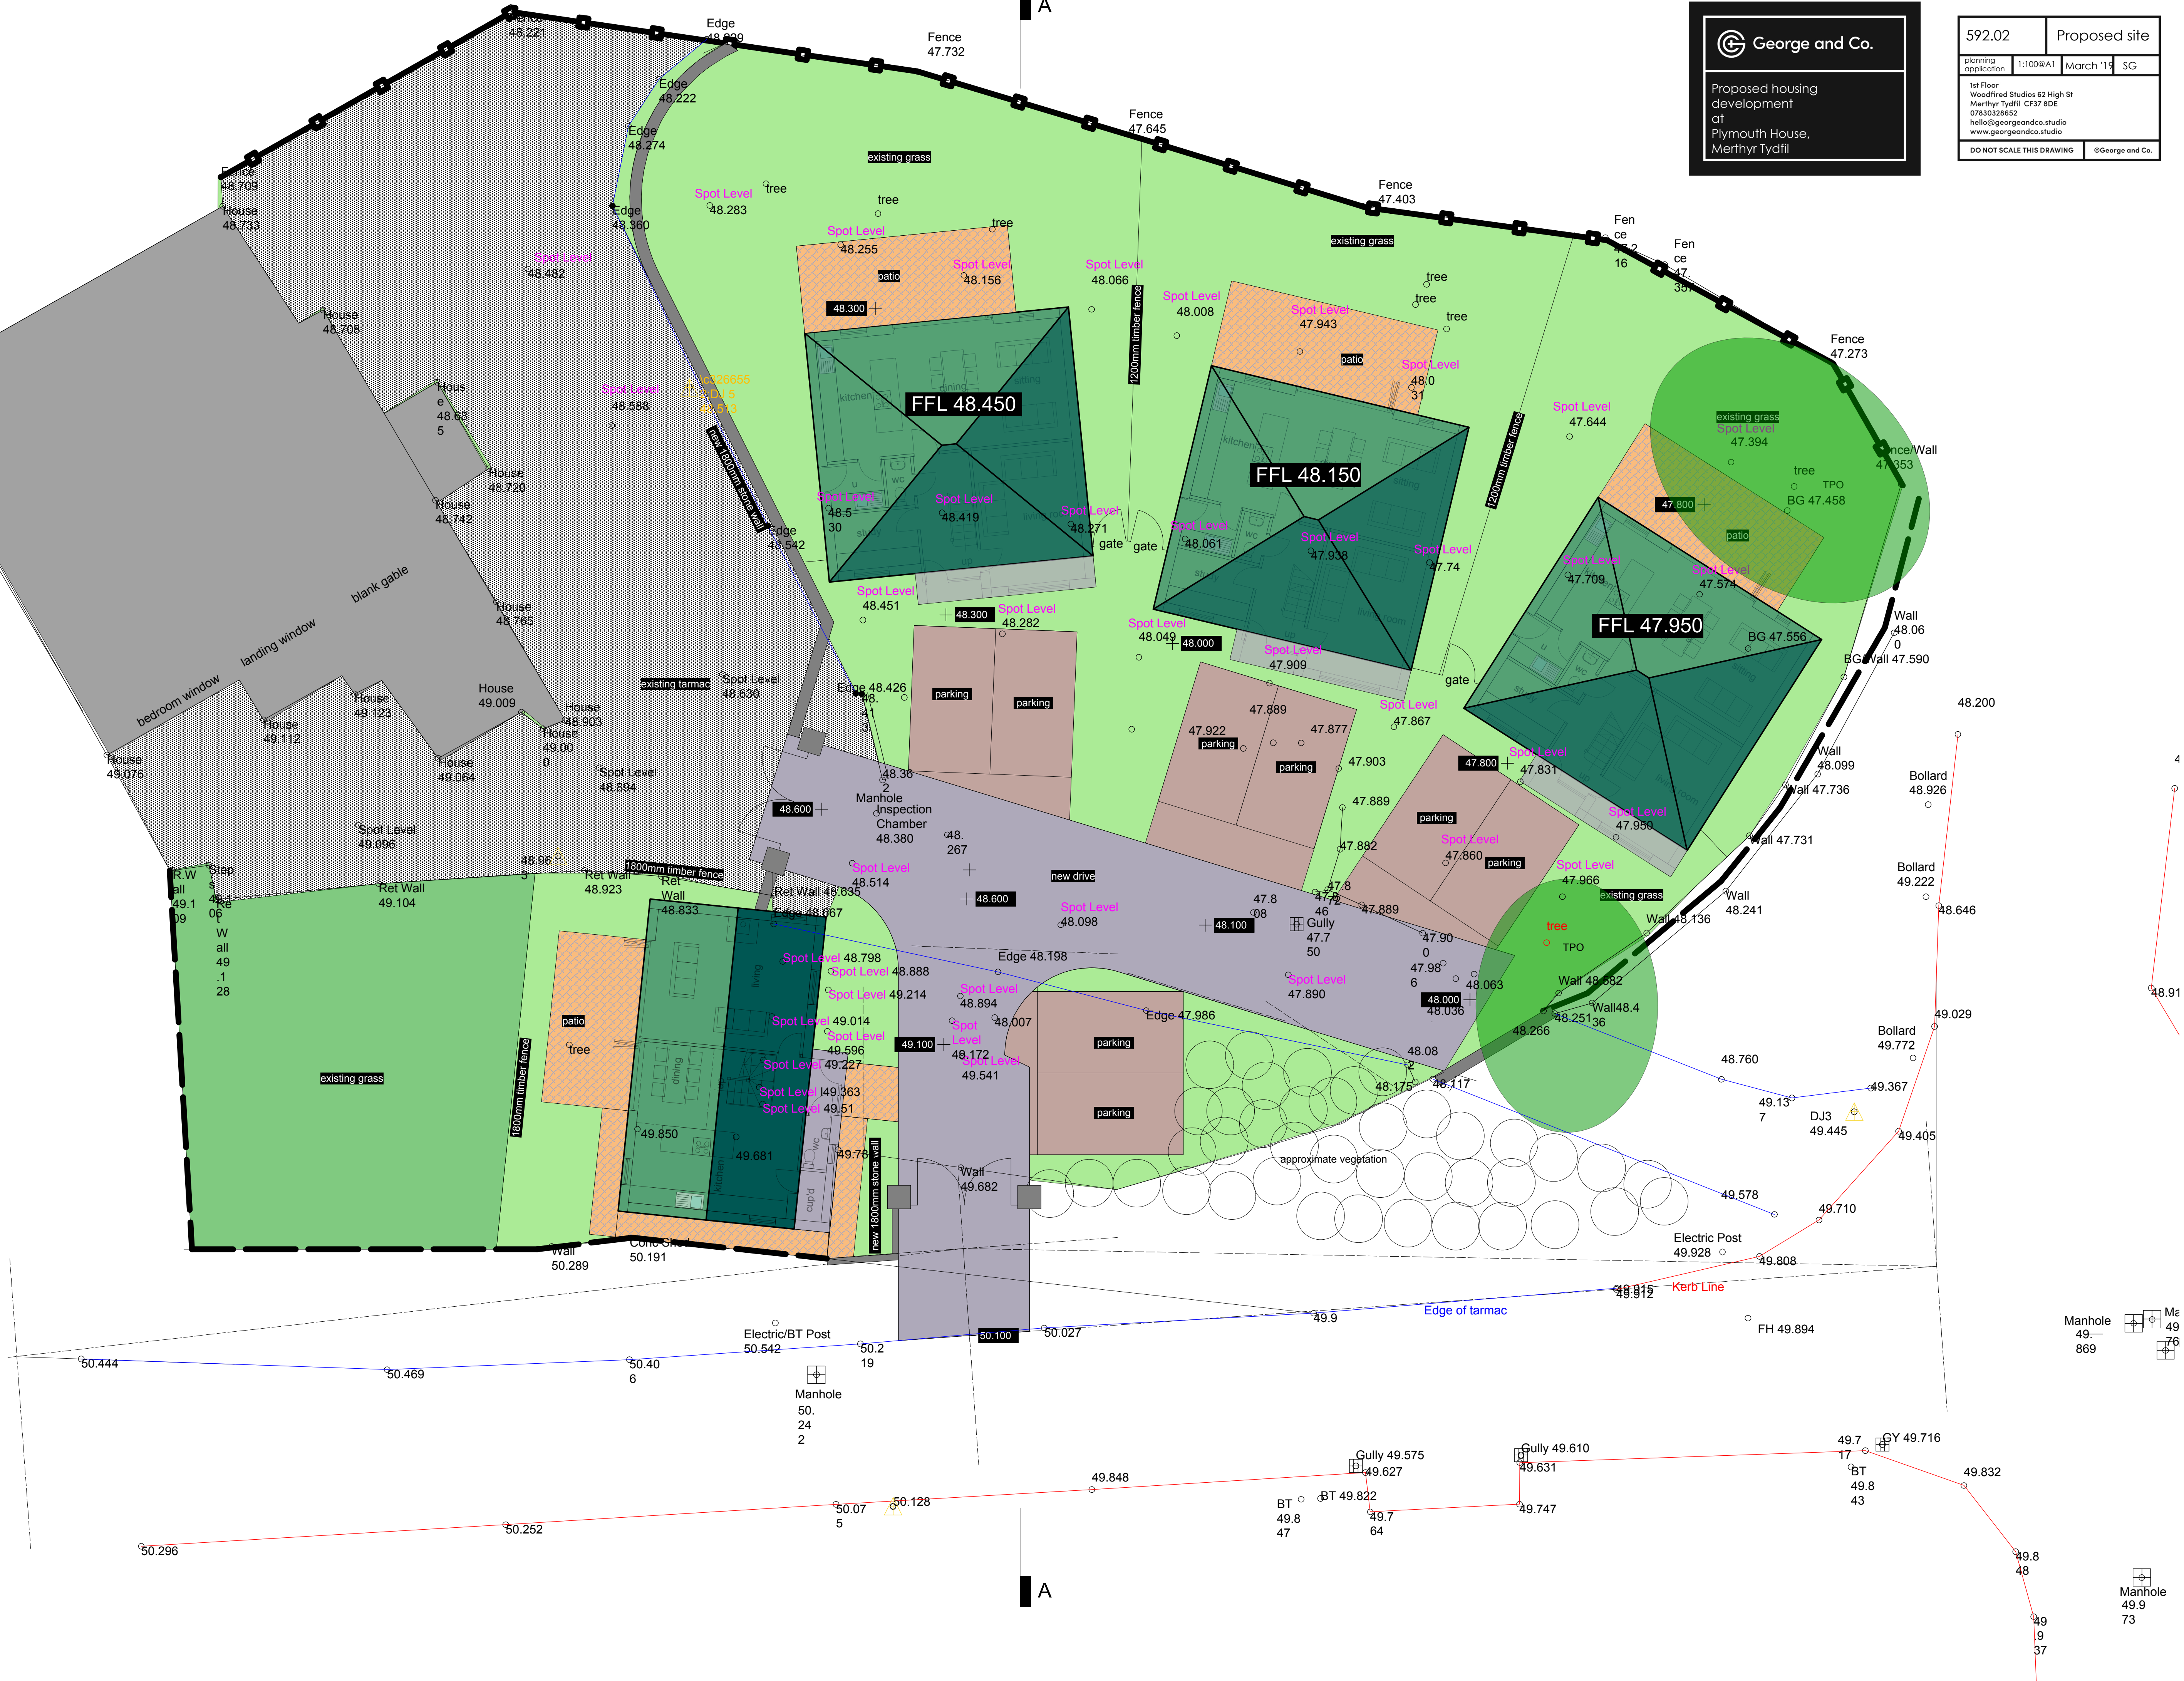

**George and Co.**

Proposed housing development
at
Plymouth House,
Merthyr Tydfil

592.02	Proposed site
Planning application	1:100@A1
	March 15
	SG
1st Floor Woodfired Studios 62 High St Merthyr Tydfil CF37 8DE 07830328652 hello@georgeandco.studio www.georgeandco.studio	
DO NOT SCALE THIS DRAWING	
©George and Co.	



KEY:

- Existing level 100.000
- Proposed level +100.000
- Existing fence
- Existing stone wall
- TPO