



BIN STORE A DETAIL

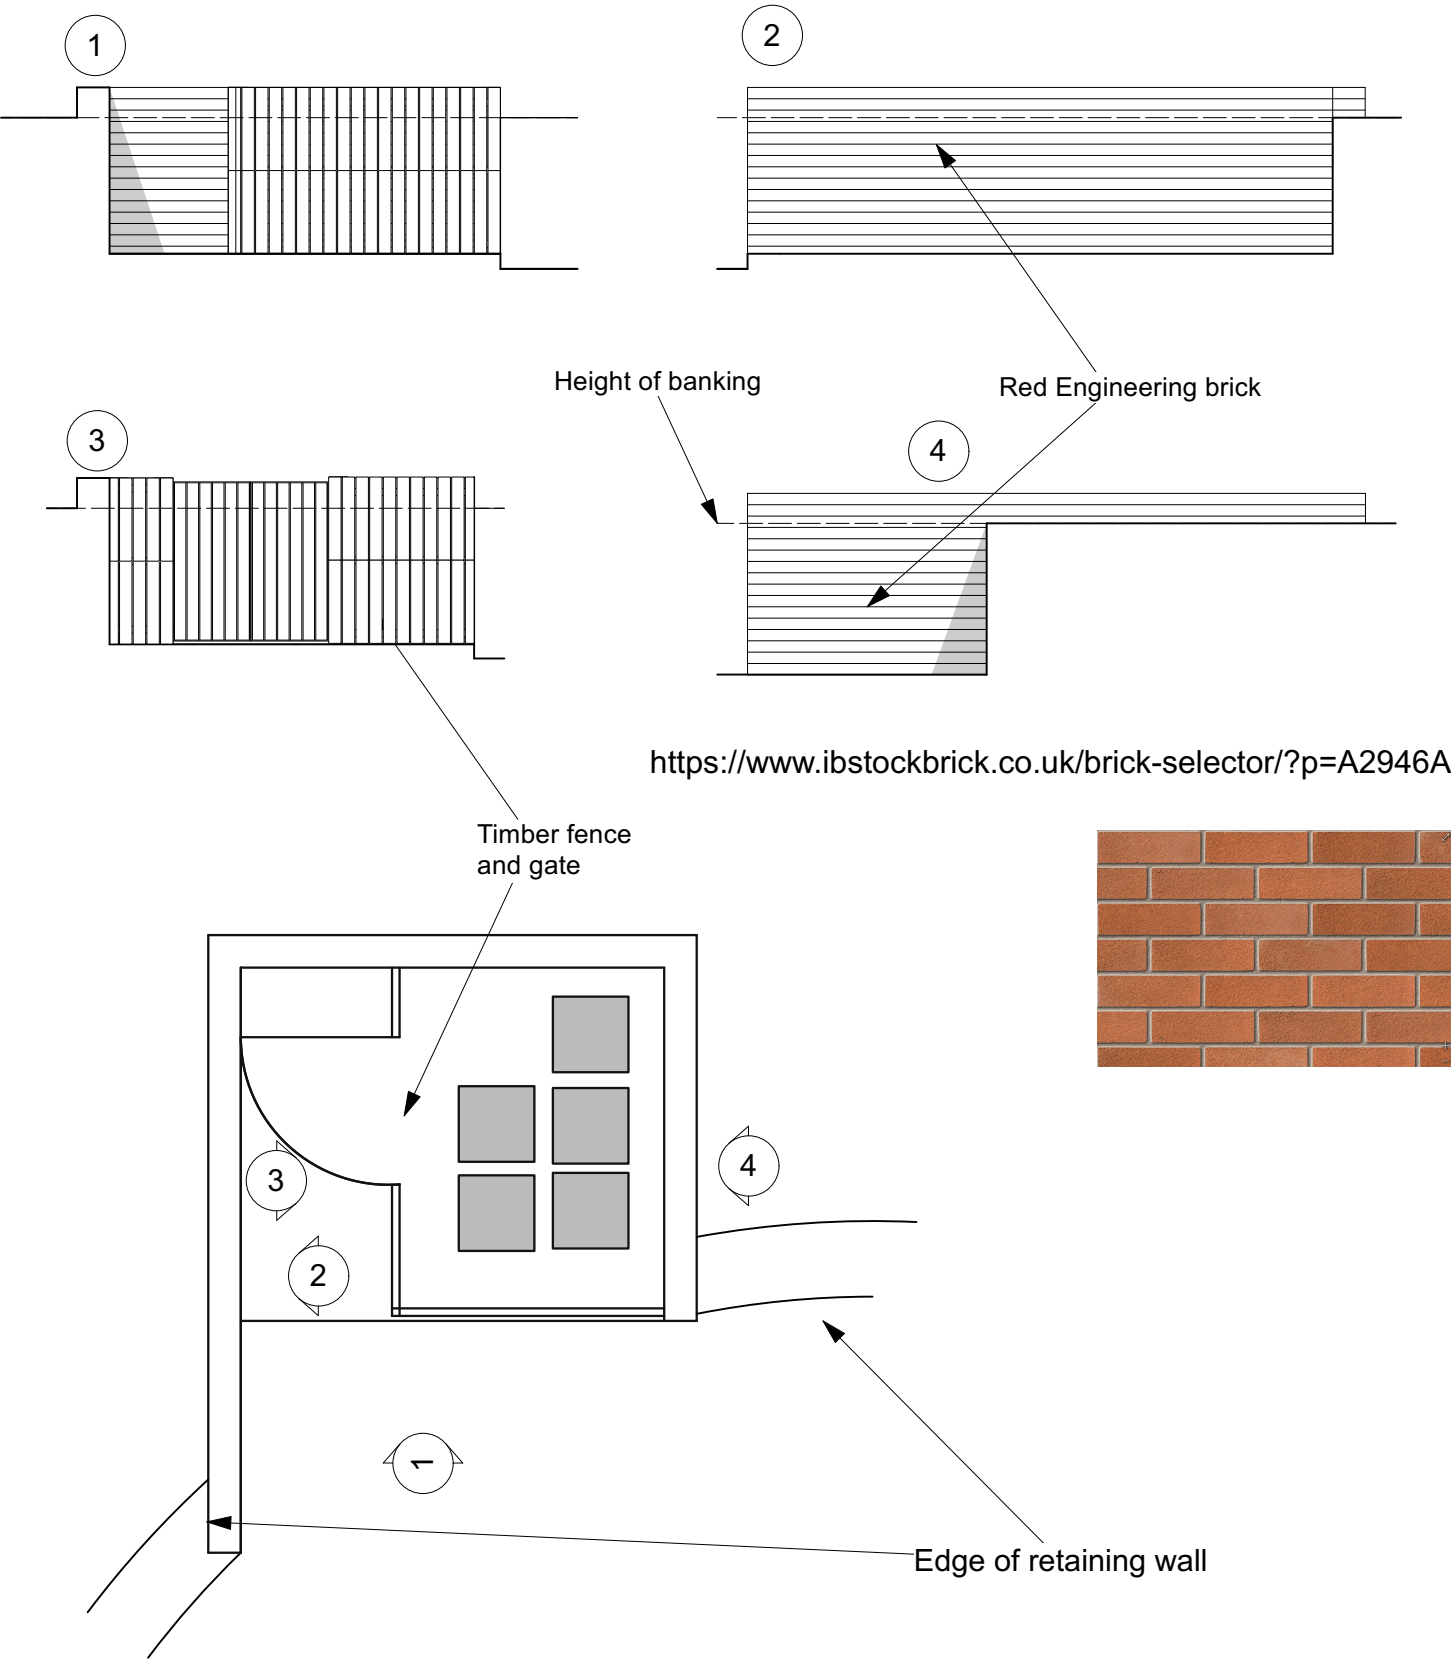

BIN STORE B DETAIL

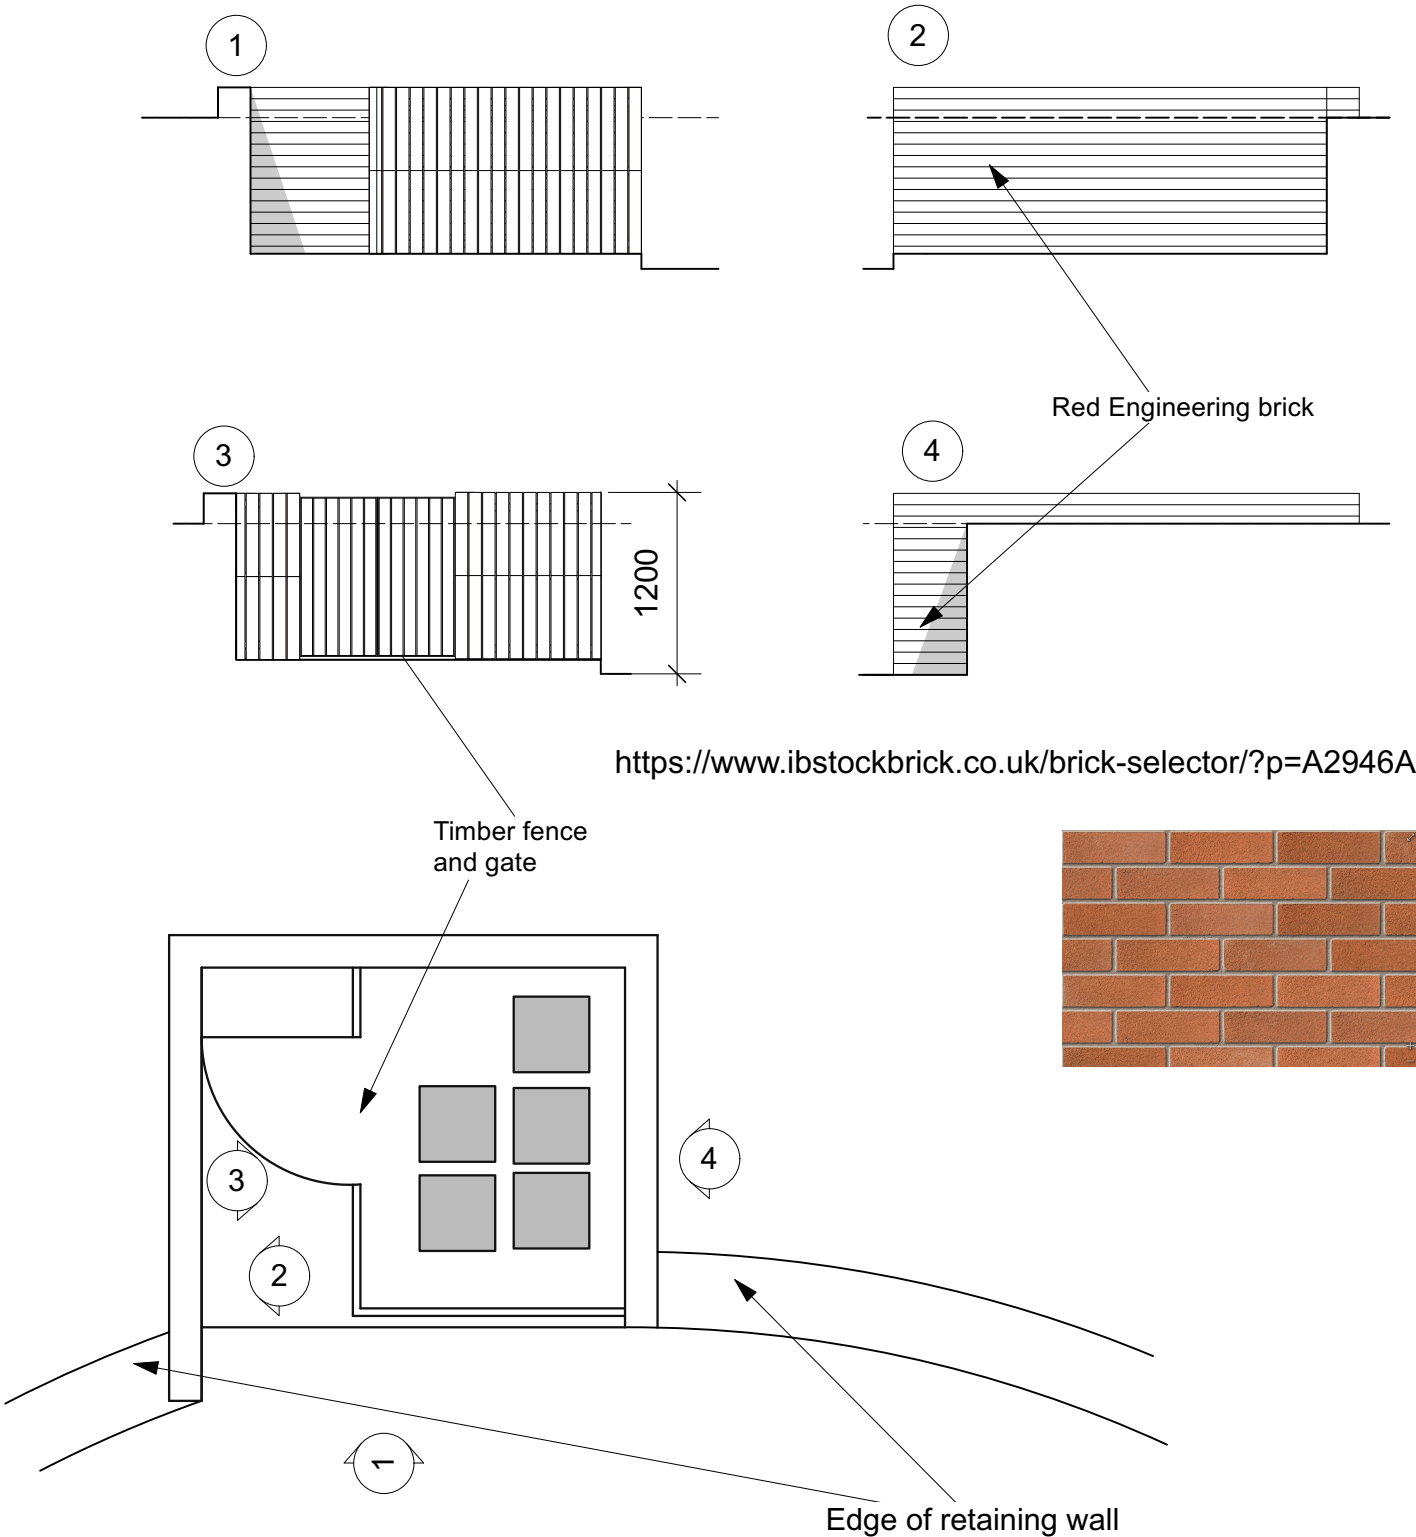

StuckeyGeorge

1st Floor, Woodfired Studios, 62 High Street,
Merthyr Tydfil, CF47 8DE
TEL 01685 387952

Land at Queens Road, Merthyr Tydfil

1:50 @A3