



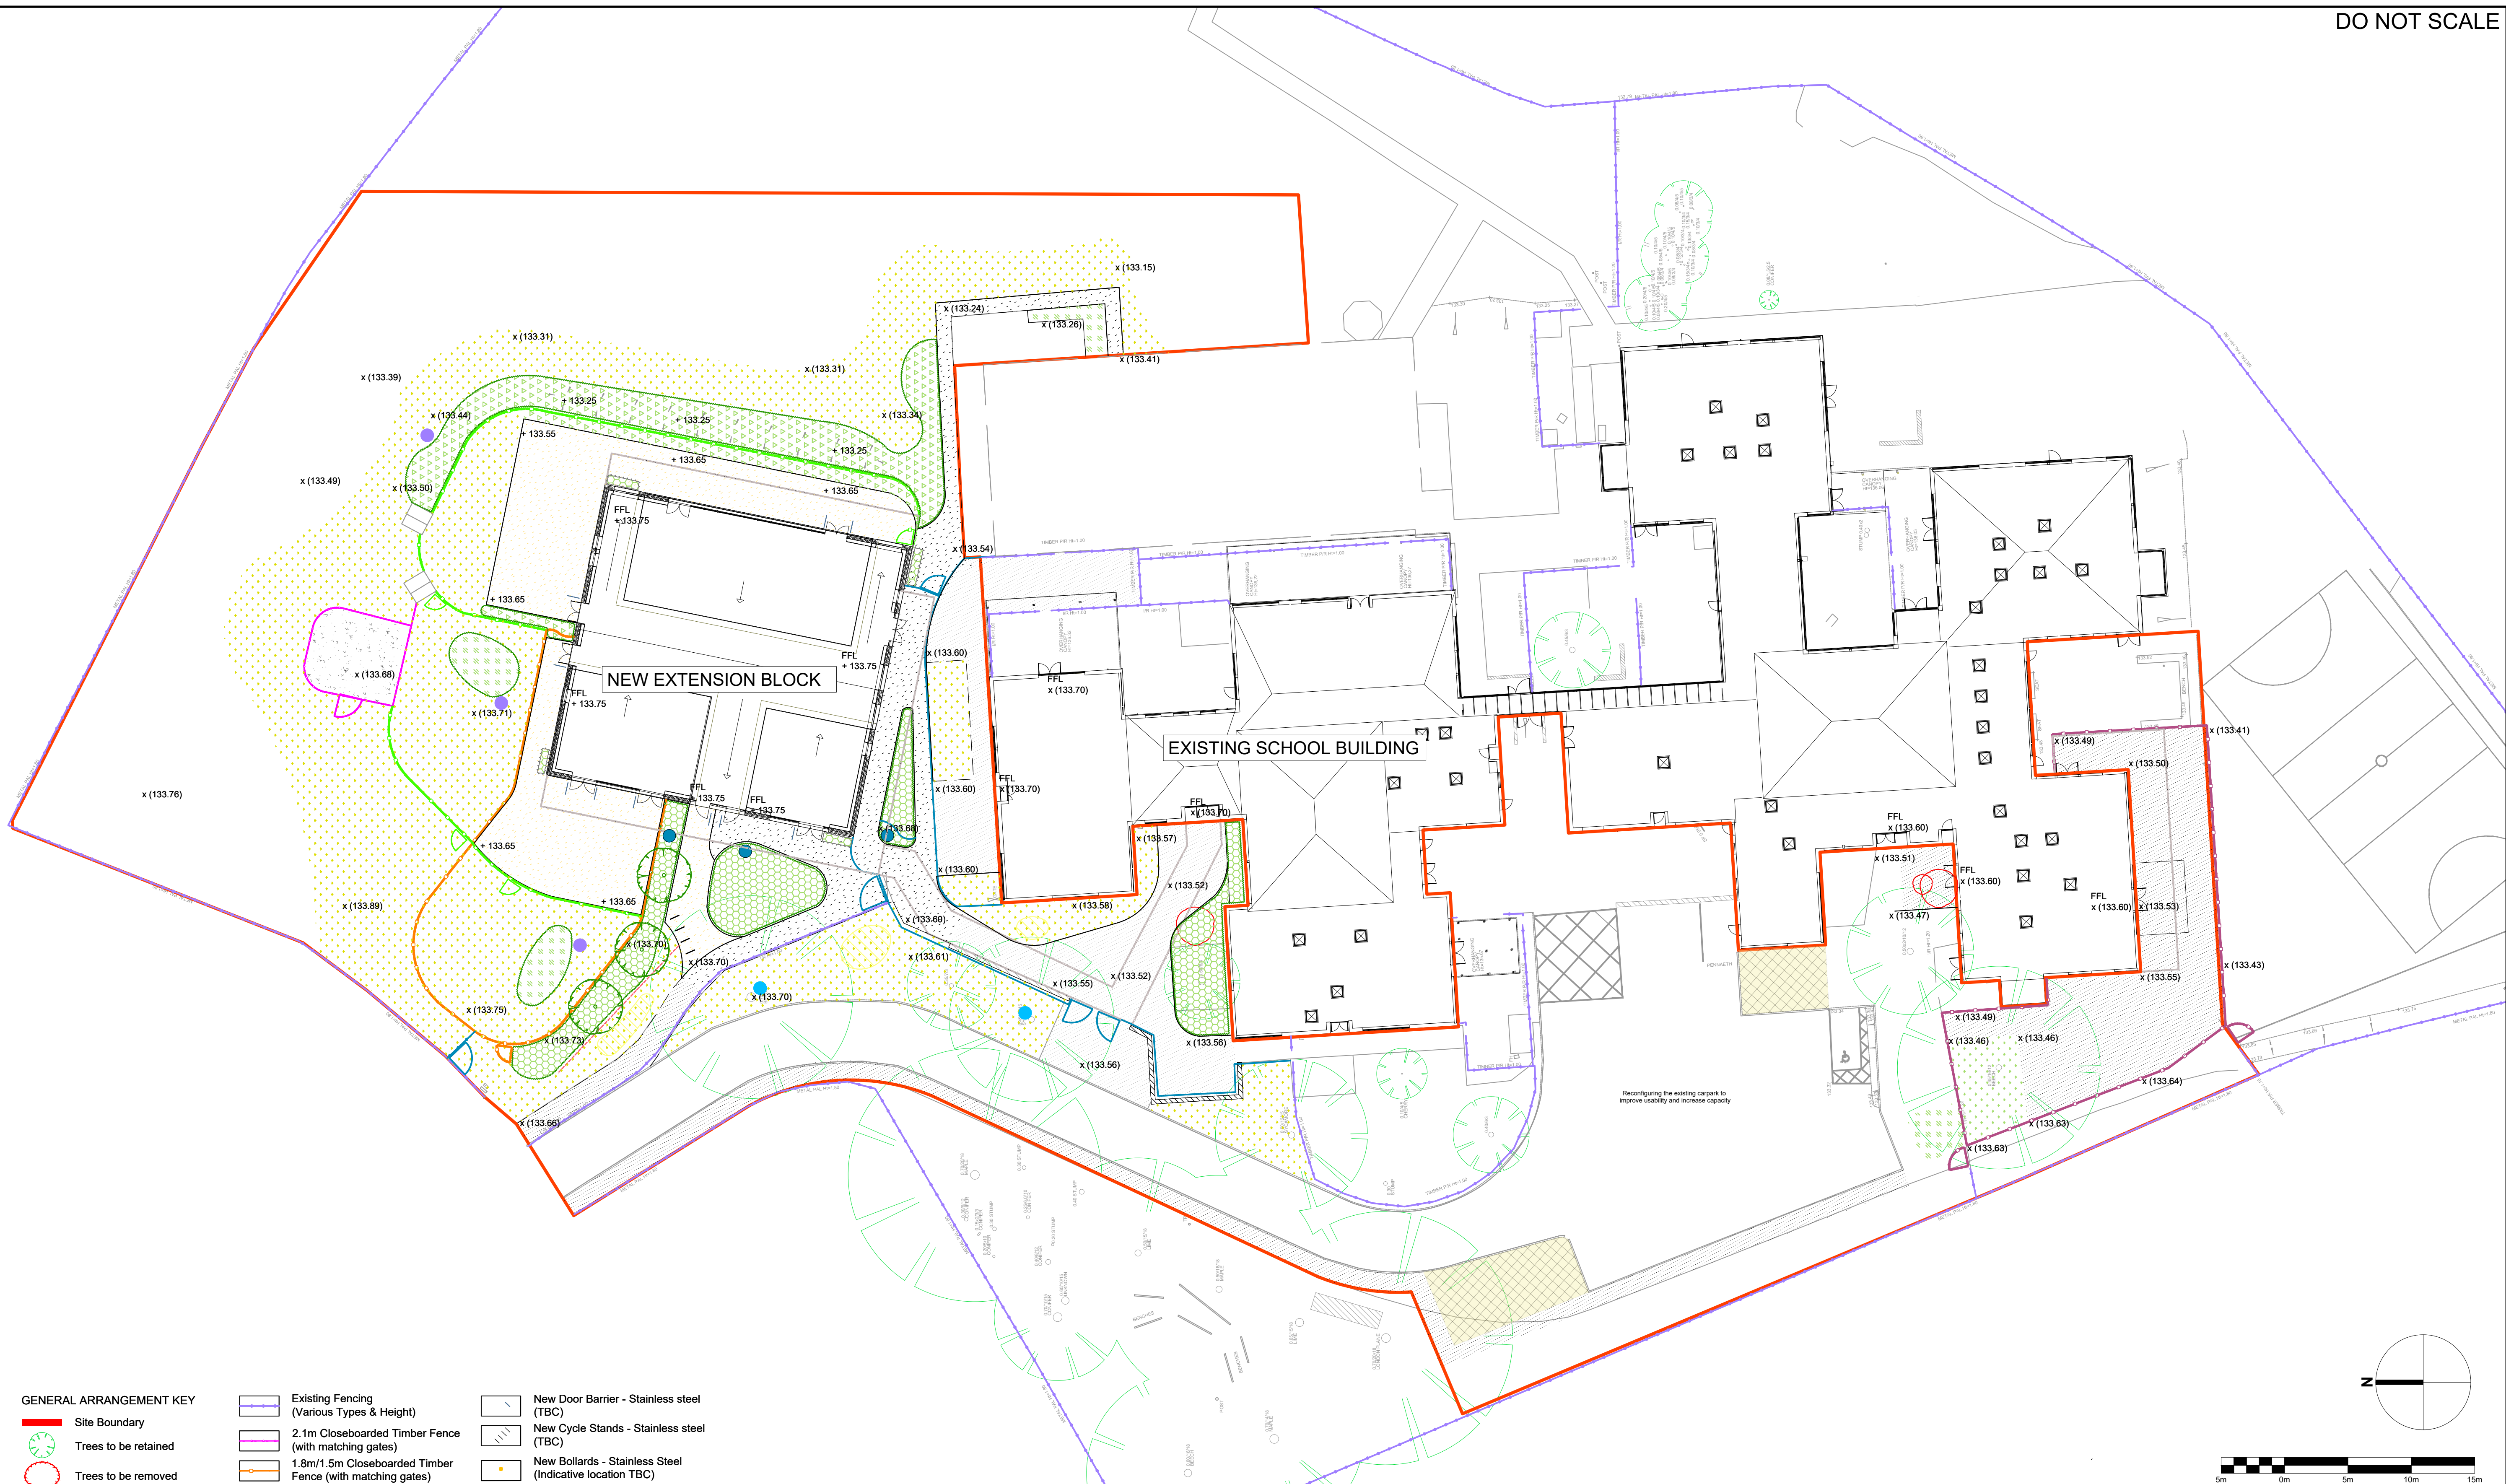

- GENERAL ARRANGEMENT KEY**
- Site Boundary
 - Trees to be retained
 - Trees to be removed
 - New Tree Planting
 - New Ornamental planting
 - New Bio-retention / Rain Garden
 - New Wildflower Meadow To Habitat Area
 - Reinstated Amenity grass
 - New Bulb Planting
 - Tree Root Barrier Protecting Below Ground Services
 - Existing Fencing (Various Types & Height)
 - 2.1m Closeboarded Timber Fence (with matching gates)
 - 1.8m/1.5m Closeboarded Timber Fence (with matching gates)
 - 1.5m Timber Picket Round Top Fence (with matching gates)
 - 1.1m Steel / Timber Panel Feature Fence (with matching gates)
 - 1.1m Timber Post and Rail fence (with matching gates)
 - New Vehicle Grade Asphalt (Permeable Surfacing) [Black]
 - Existing Pedestrian Asphalt [Black] to be Retained / Repaired
 - Resurfacing with Pedestrian Grade Asphalt (Impermeable) [Black]
 - New Pedestrian Grade Asphalt (Permeable Surfacing) [Black]
 - New Pedestrian Grade Asphalt (Permeable Surfacing) [Coloured]
 - New MEP External Plant Compound Concrete Plinth
 - New Door Barrier - Stainless steel (TBC)
 - New Cycle Stands - Stainless steel (TBC)
 - New Bollards - Stainless Steel (Indicative location TBC)
 - New Rainwater Storage Planter (Indicative location TBC)
 - New Hedgehog house (Indicative location TBC)
 - New Bird / Bat box fixed to existing tree (Indicative location TBC)
 - New Canopy
 - Canopy Feature Rain Chain (Indicative location TBC)
 - Relocated Play Shed (Indicative location TBC)
 - Existing Brick Wall To be retained
 - Existing Spot Height Level (AOD)
 - Proposed Spot Height Level (AOD)

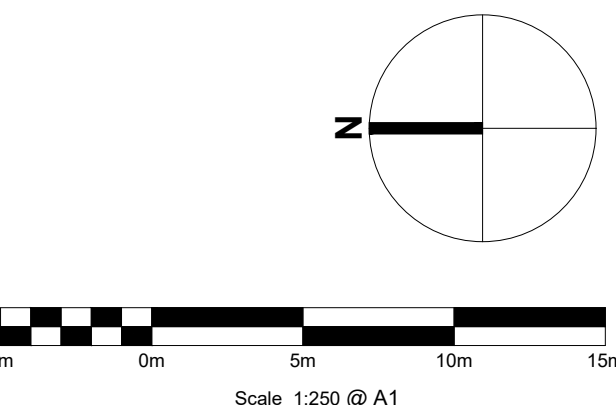

	</
--	--	----