


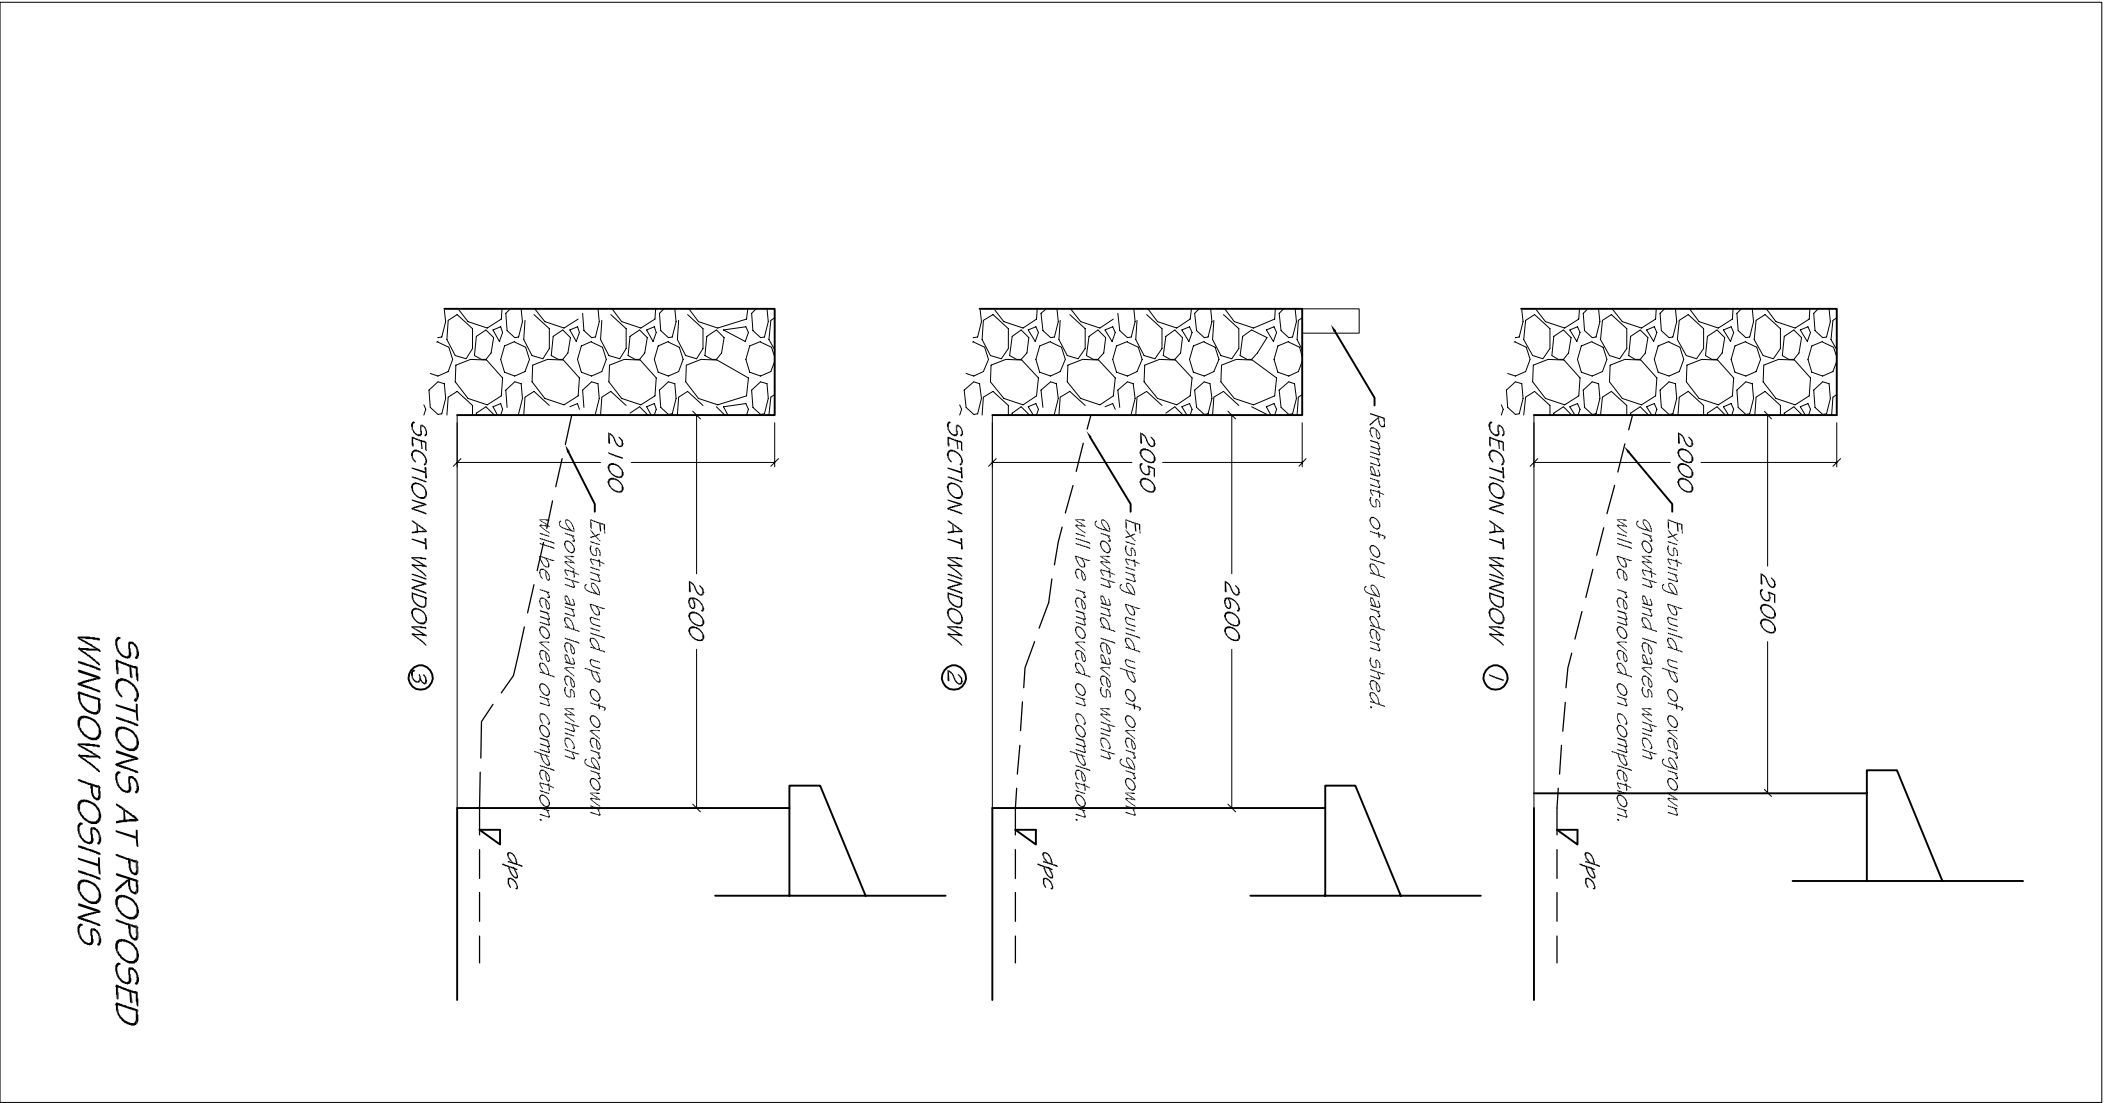

SECTIONS AT PROPOSED WINDOW POSITIONS

