

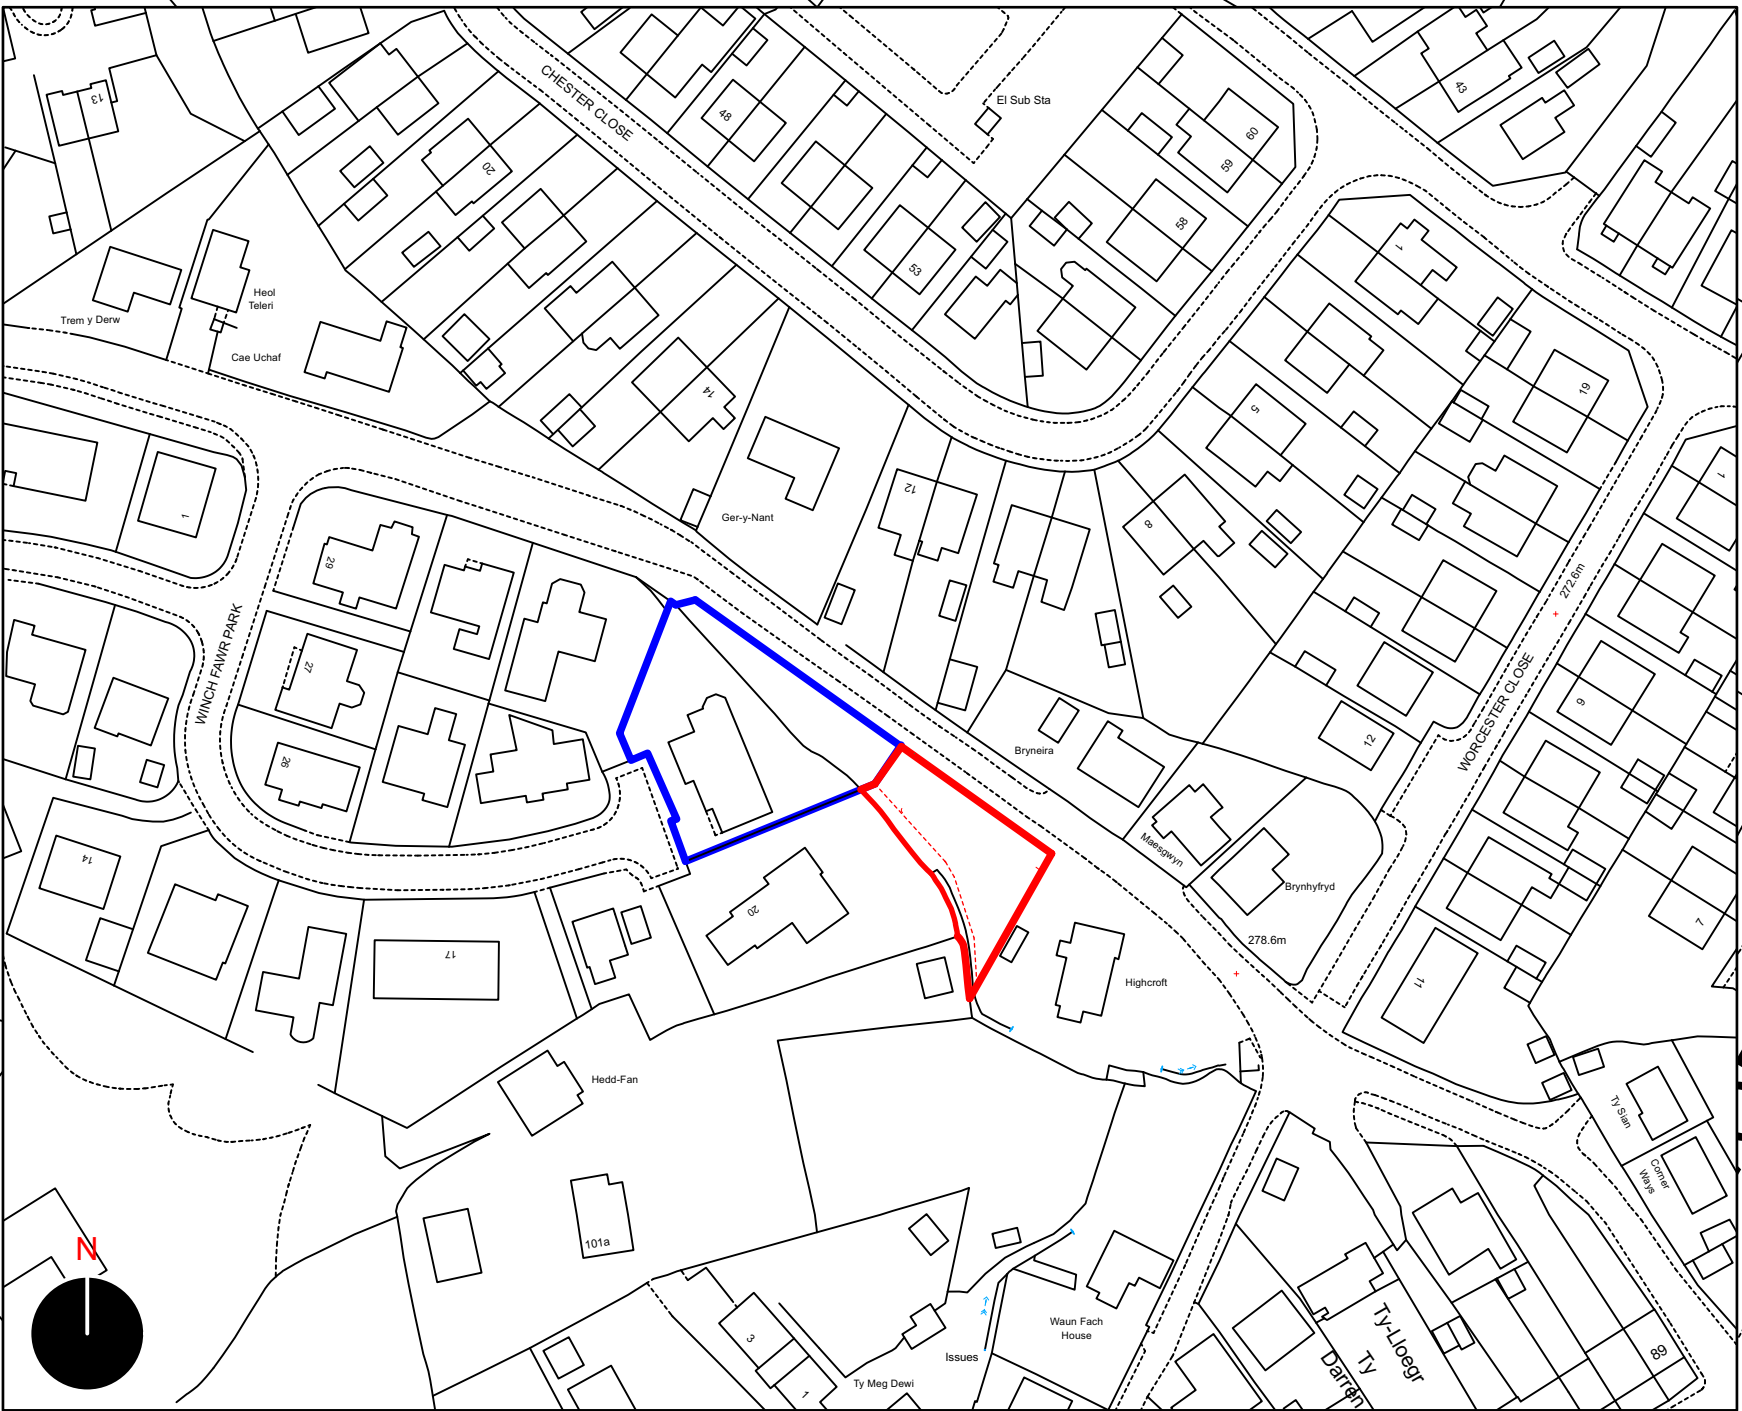


Scale Parameters Houses			
Max	Height	Width	depth
Max	8.5m	8m	6.2m
Min	7.0m	8.2m	6.4m

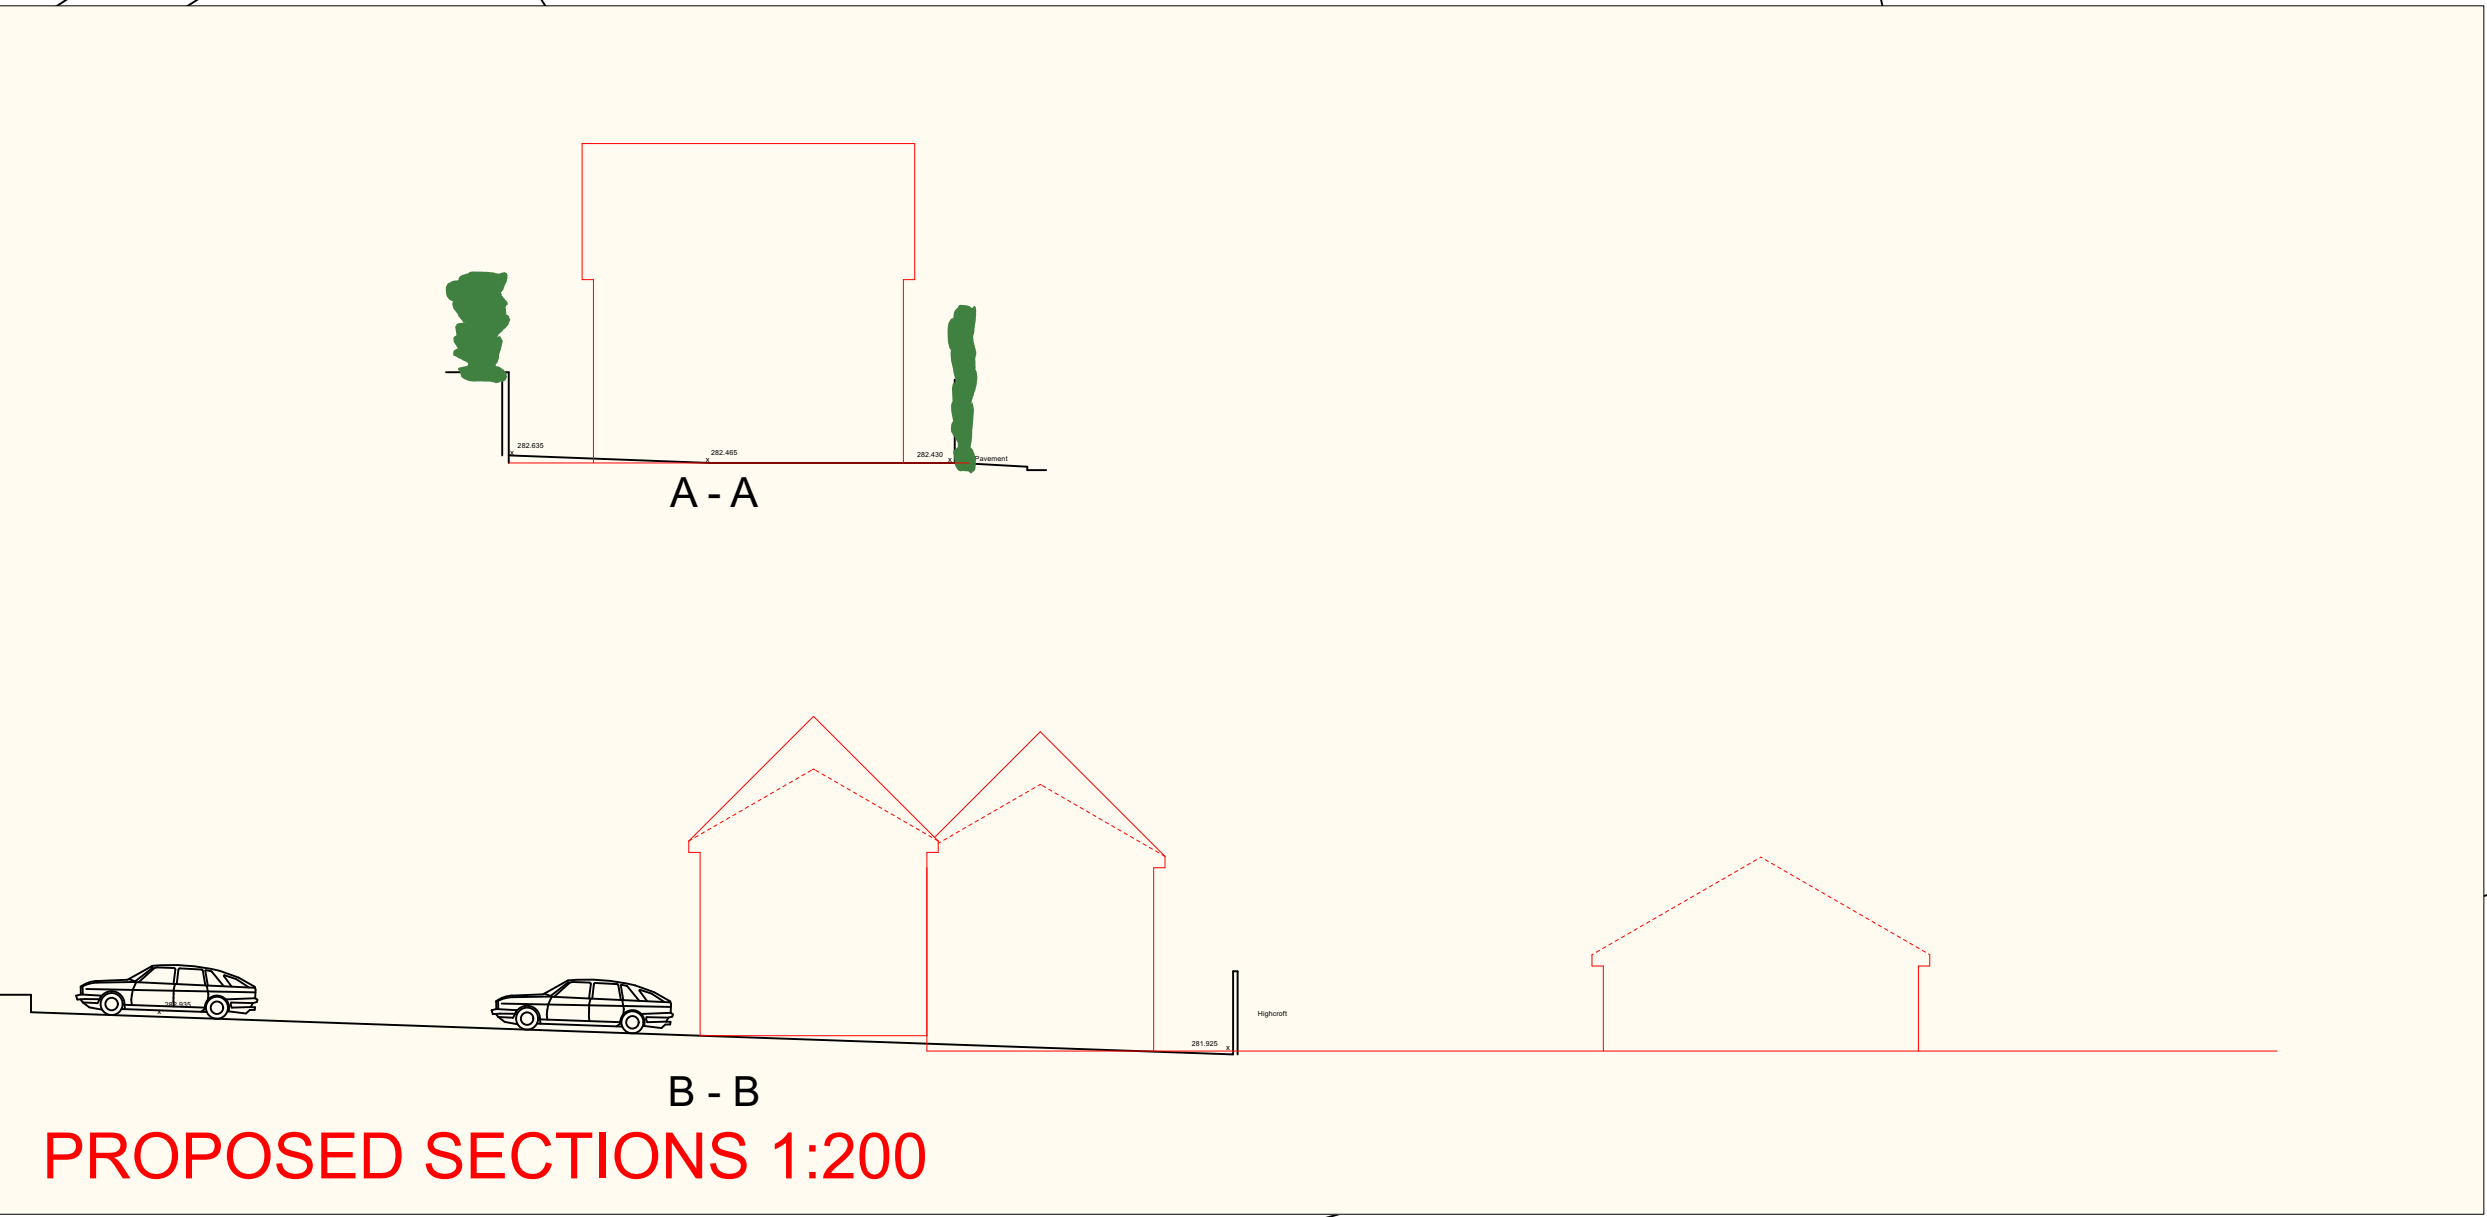

OSMAP 1:1250

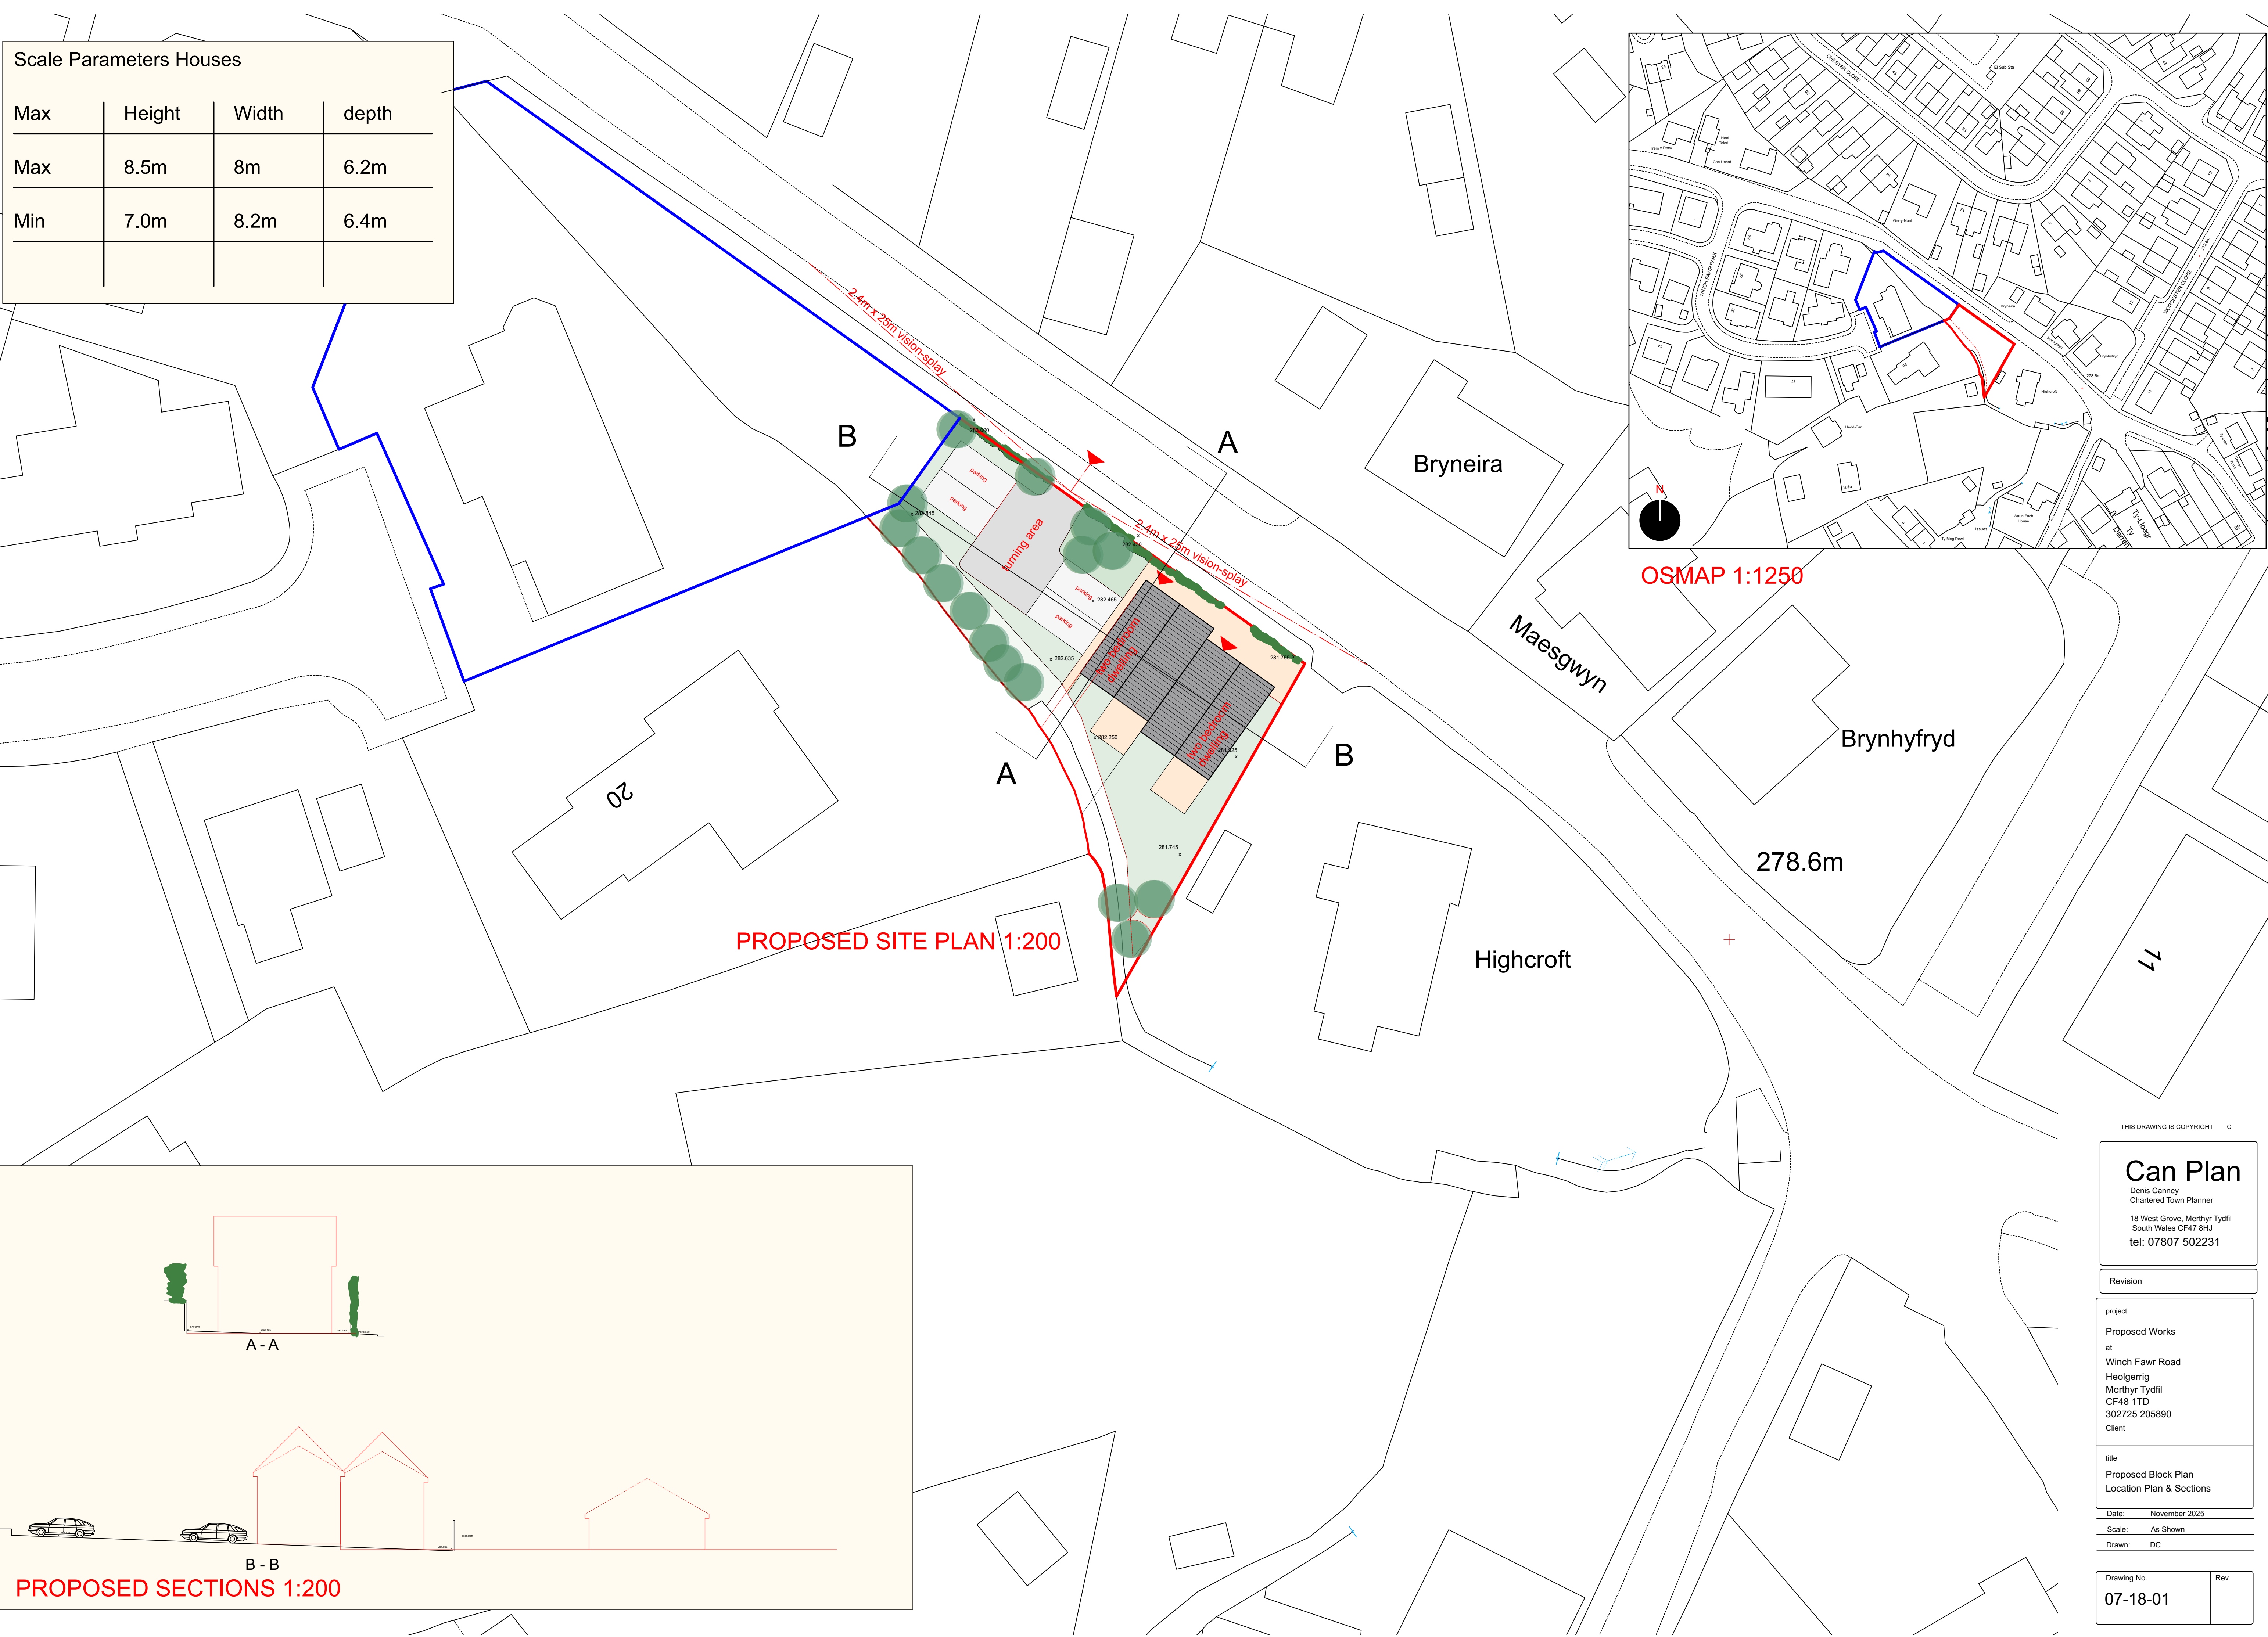

THIS DRAWING IS COPYRIGHT ©

Can Plan

Denis Canney
Chartered Town Planner
18 West Grove, Merthyr Tydfil
South Wales CF47 8HJ
tel: 07807 502231

Revision	
project	at
Winch Fawr Road Heolgerrig Merthyr Tydfil CF48 1TD 302725 205890 Client	
title	Proposed Block Plan Location Plan & Sections
Date:	November 2025
Scale:	As Shown
Drawn:	DC
Drawing No.	Rev.
07-18-01	