
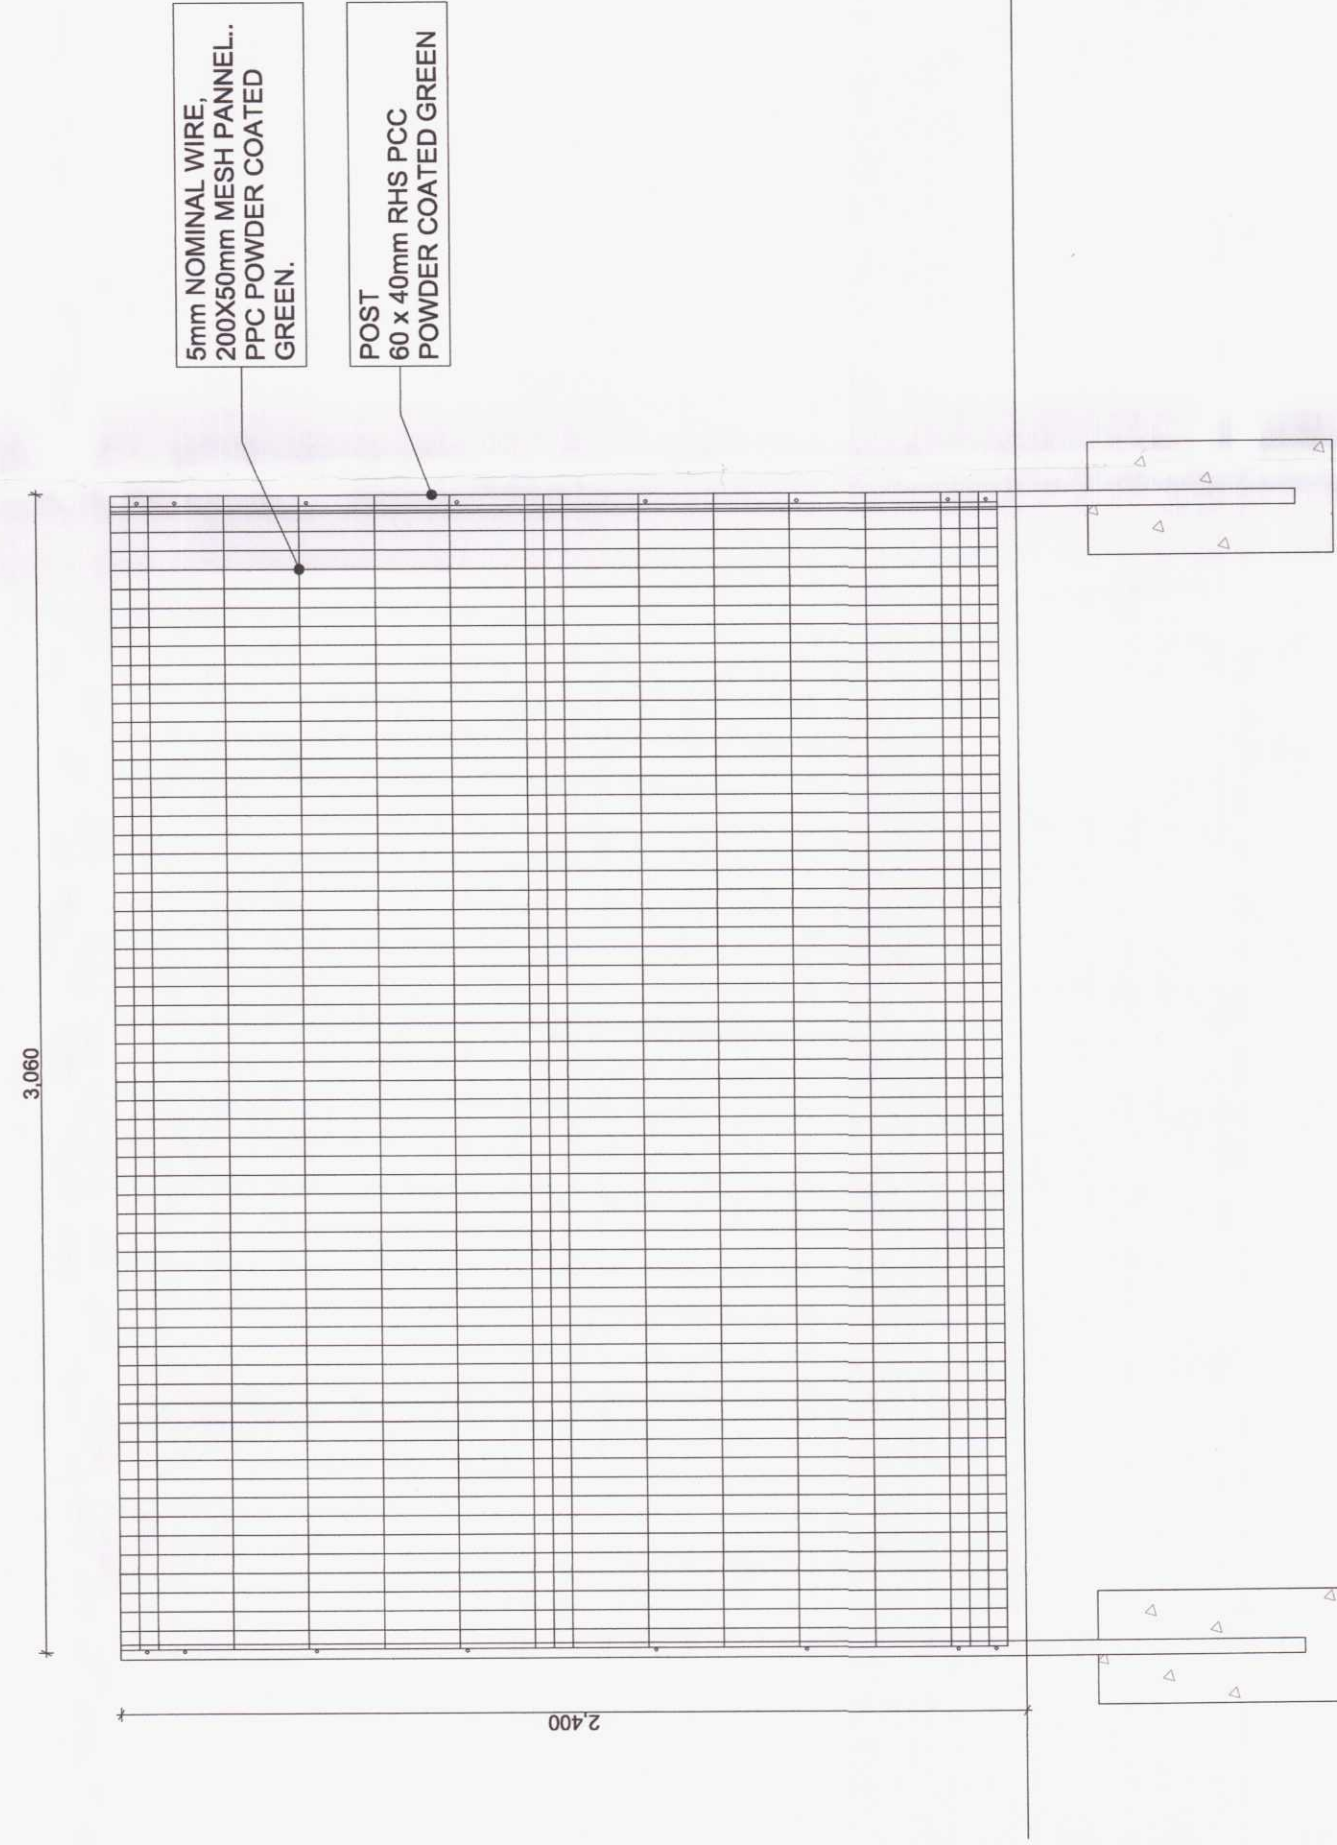
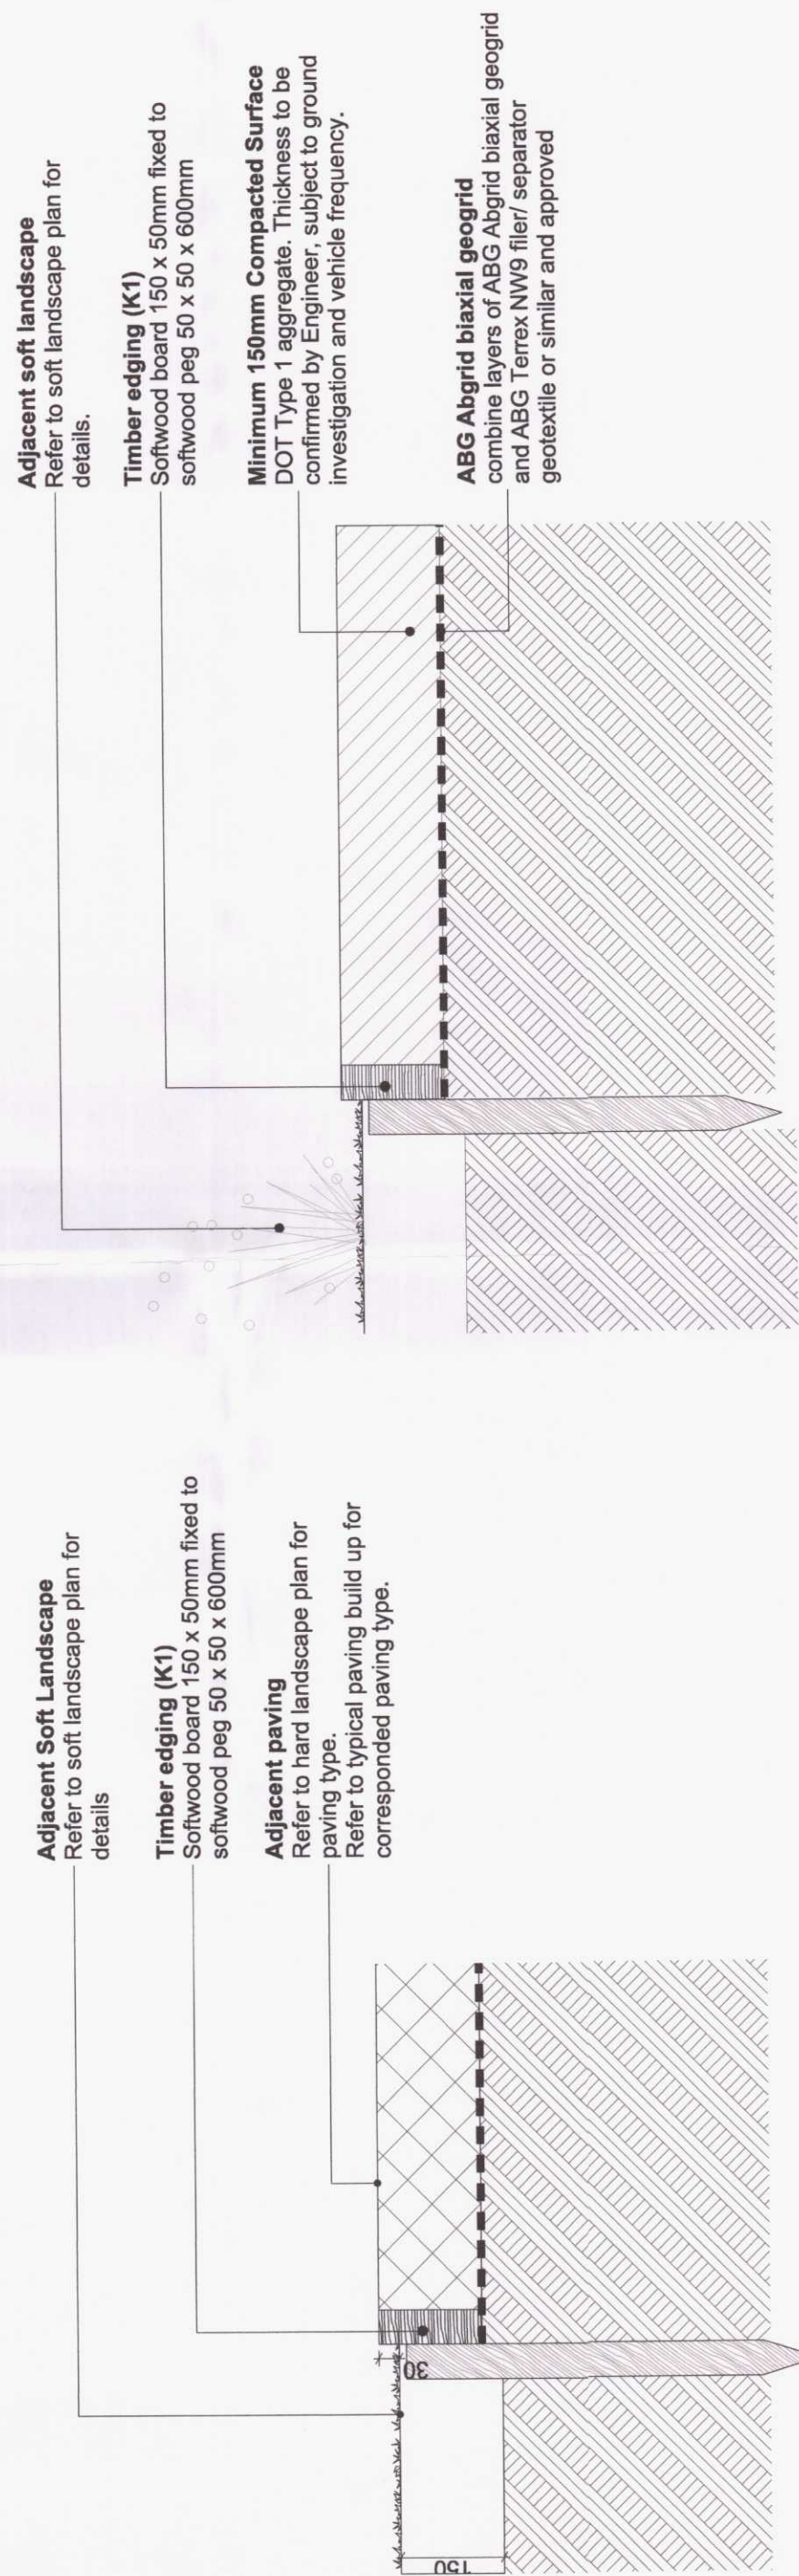


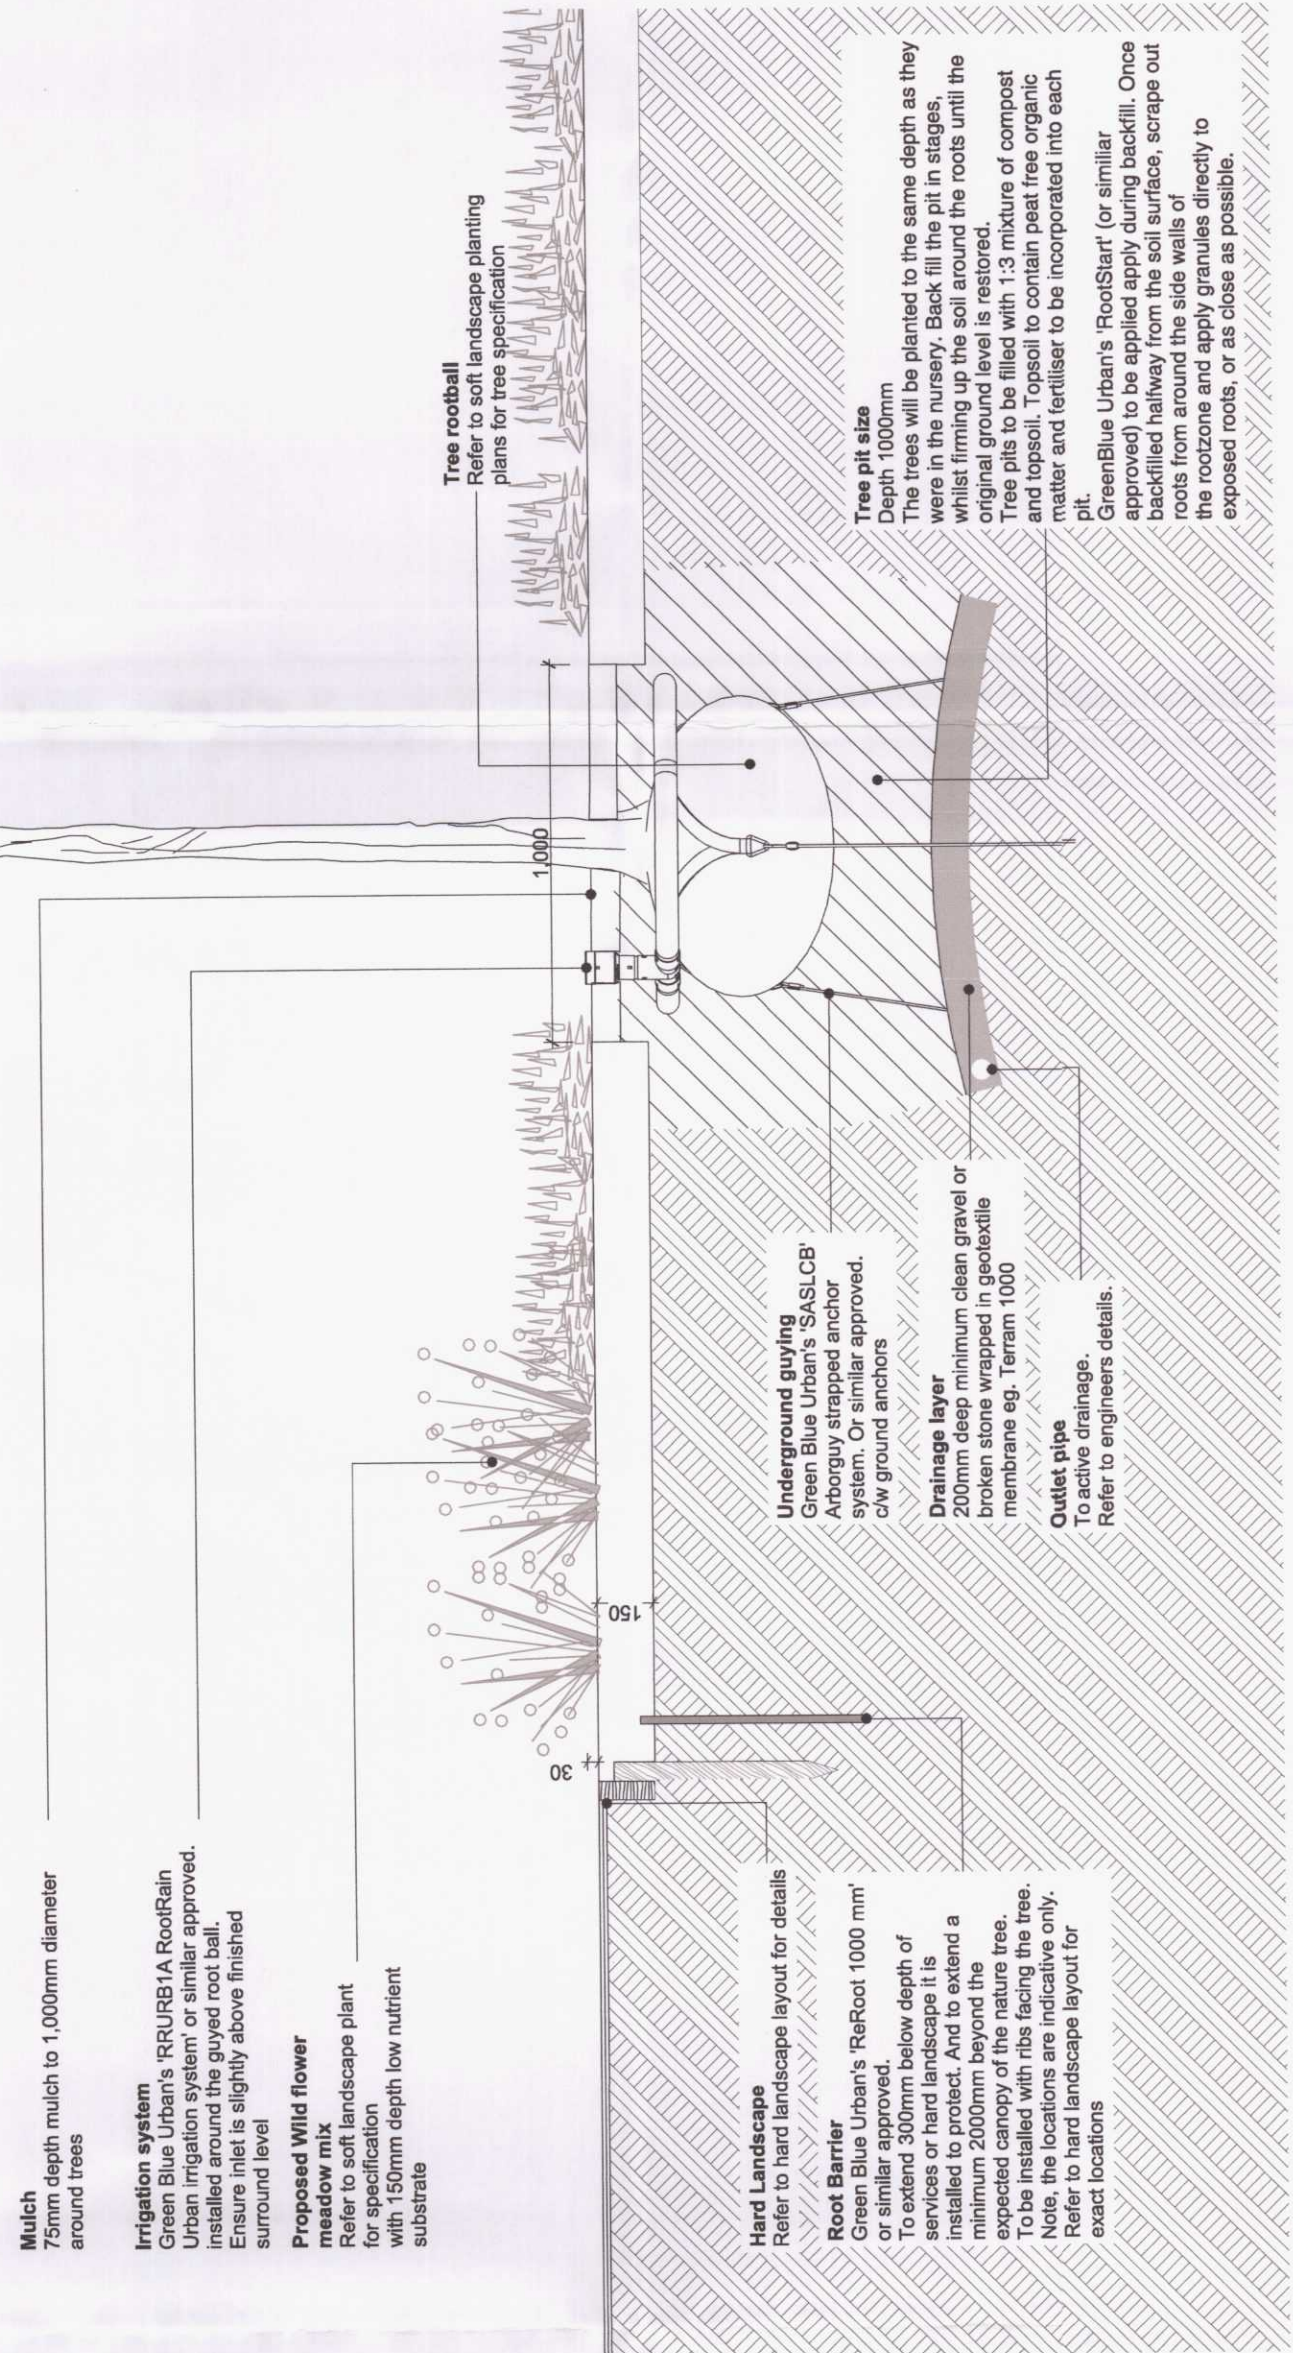

	P5	12/06/2020	SURFACE FINISH UPDATE	HV
	P4	12/06/2020	MINOR UPDATE TO PAVING SPECIFICATION	HV
	P3	30/07/2020	KERB EDGING AND FENCE UPDATE	HV
	P2	18/06/2020	FENCING PANEL DETAILS PROVIDED	HV
	P1	21/05/2020	ISSUED FOR INFORMATION	HV
	Mark	Date	Details	By

REVISIONS

Health Board:

 GIG NHS

Com Taf Morgannwg
University Health Board

CWM TAF MORGANNWG UHB
Princess Charles Hospital
Merthyr Tydfil
Mid Glamorgan
CF47 9DT

Supply Chain Partner:

 **InterServe**
LIMITED
138 HEOL-Y-GORS
CWMBWLRA
SWANSEA
SA5 8LT

Project Title:
PRINCE CHARLES HOSPITAL JOHNNY
OWEN CAR PARK
Prince Charles Hospital, Gurnos, Merthyr
Tydfil. CF47 9DT.

Scale: AS INDICATED for the original size of A1

Completed By:	LIV	Checked By:	NI	Passed By:	MIH	Date:	12/08/2020
---------------	-----	-------------	----	------------	-----	-------	------------

Drawing Status:			

For Information

FOR INFORMATION

Drawing Originator:

1001




Architects

[illegible]

© HLMArchitects
www.hlmarchitects.com
T. +44 (0) 29 2039 6070
Suite 104

The Creative Quarter
F. +44 (0) 29 2039 6080

Morgan Arcade
The Haves
cardiff@hlmarchitects.com

Cardiff CF10 1AF

Drawing Title:

1
2
84

HARD & SOFT LANDSCAPE

DETAILS

Job No:	Drawing No:	Revision:
---------	-------------	-----------

Project	Origin.	Volume	Level	Type	Discip.	Number
E00E	B003	H1 M	V08	DR	1	900805

P5


Do NOT scale this drawing

Refer to Architects for details of current

building layouts	
------------------	--

100