




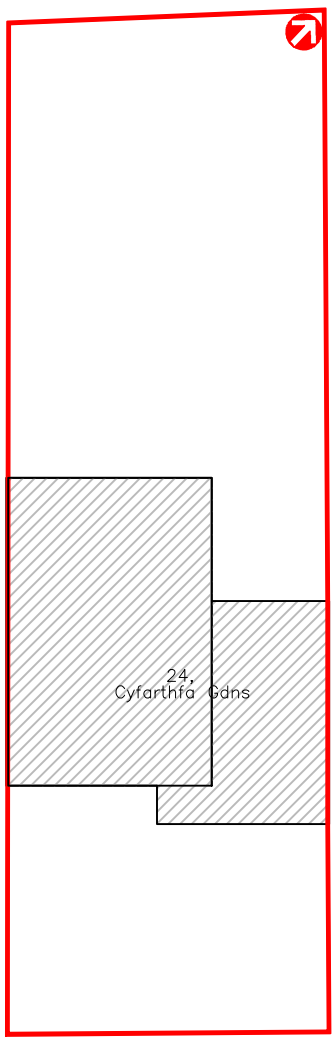


Site Plan
1:200

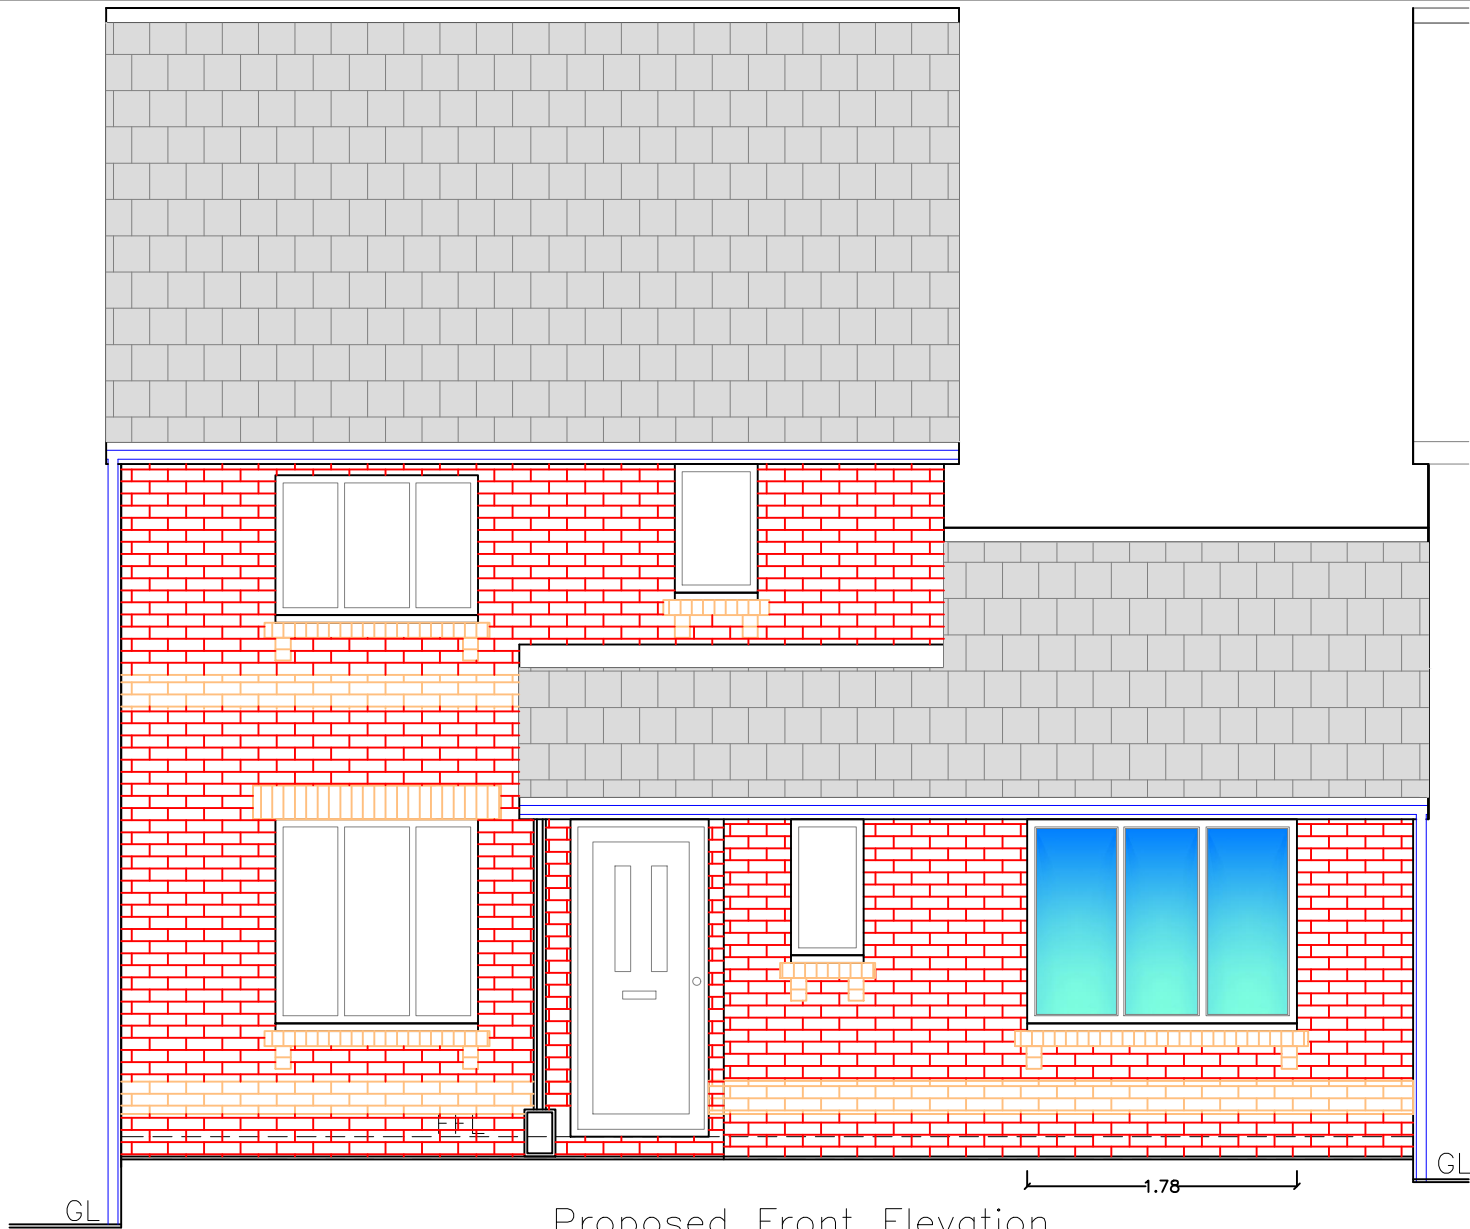

Proposed Front Elevation
1:50

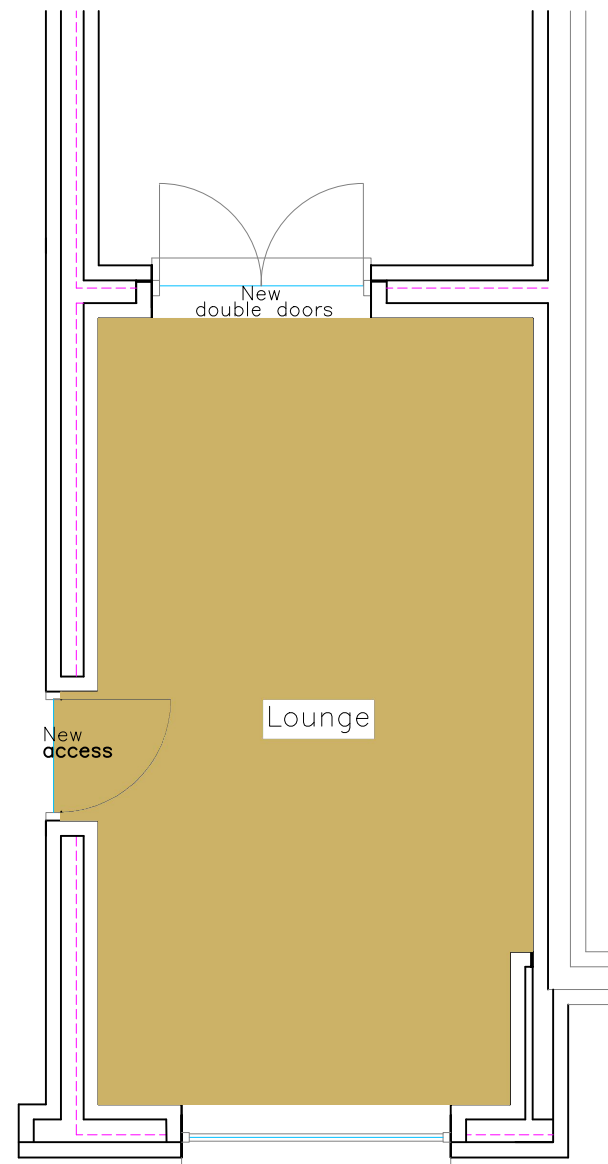

Proposed Floor Plan
1:50

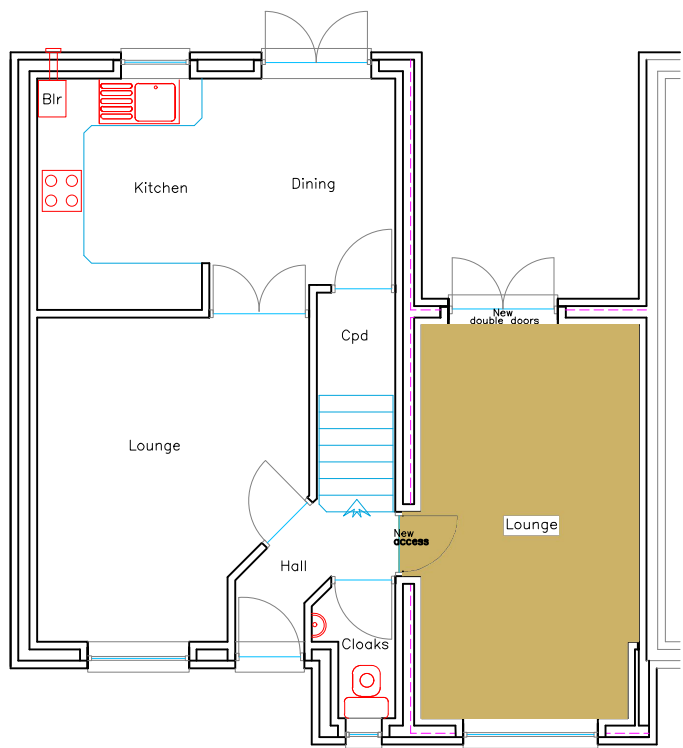


Proposed Floor Plan
1:100




Proposed Front Elevation
1:100




Proposed Front Elevation
1:100

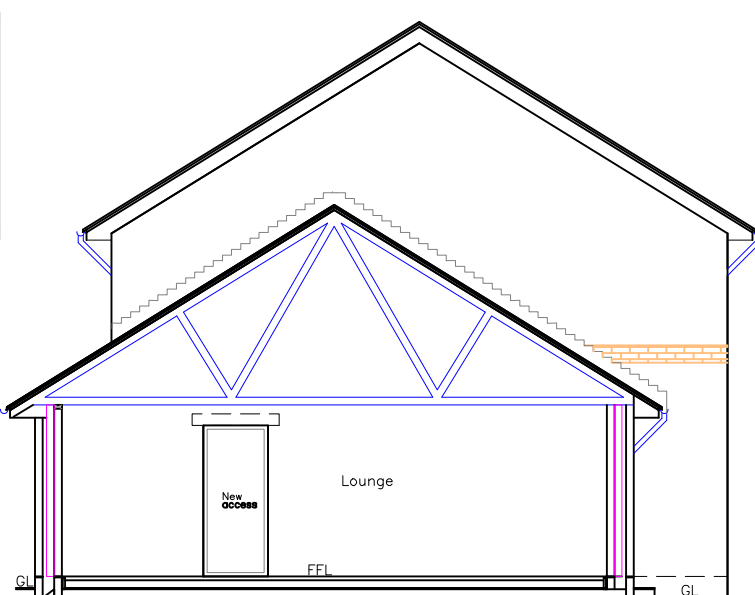


Proposed Section
1:100

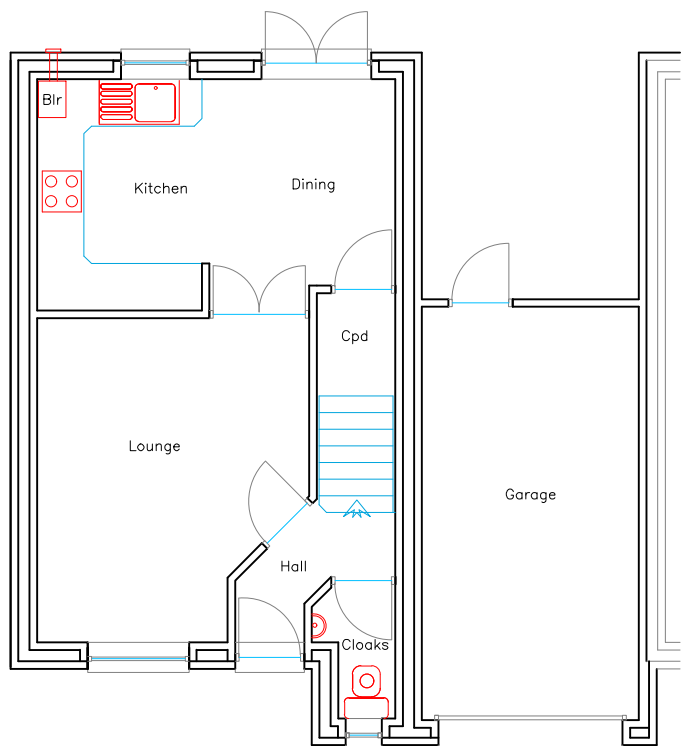


Existing Floor Plan
1:100

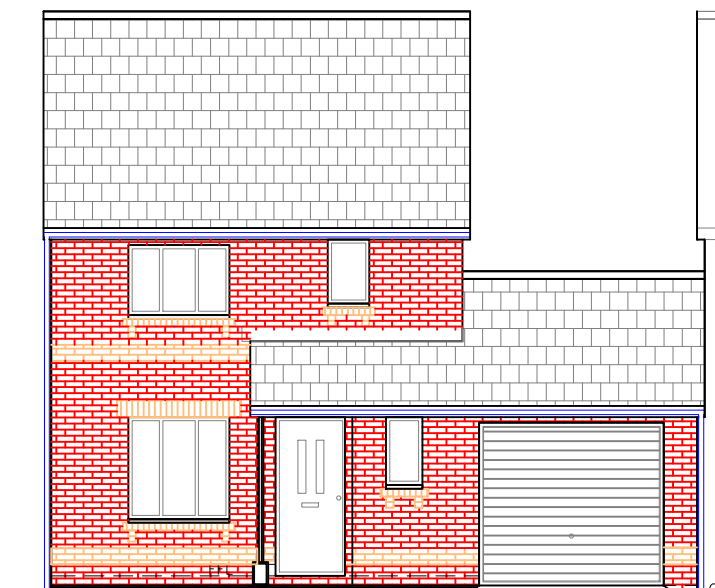


Existing Front Elevation
1:100

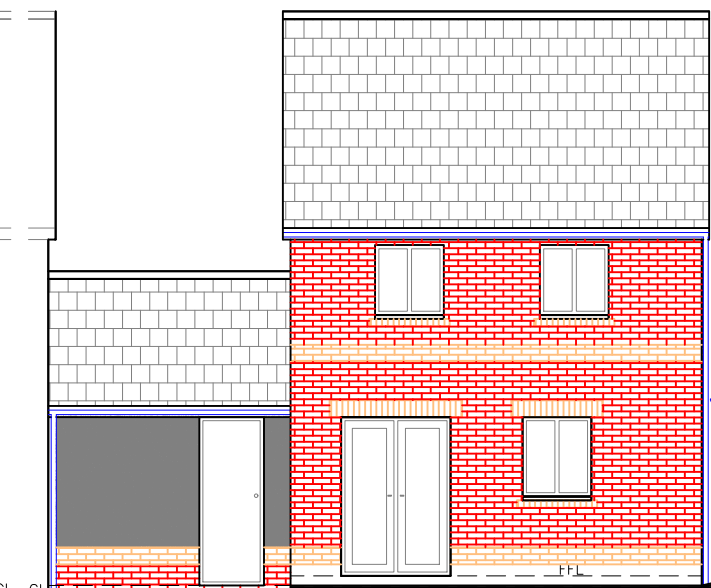

Existing Front Elevation
1:100

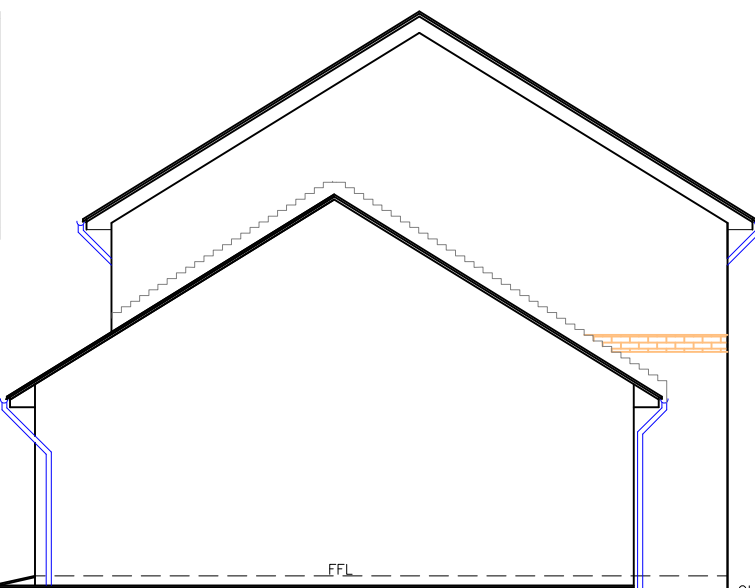

Existing Side Elevation
1:100
No Change

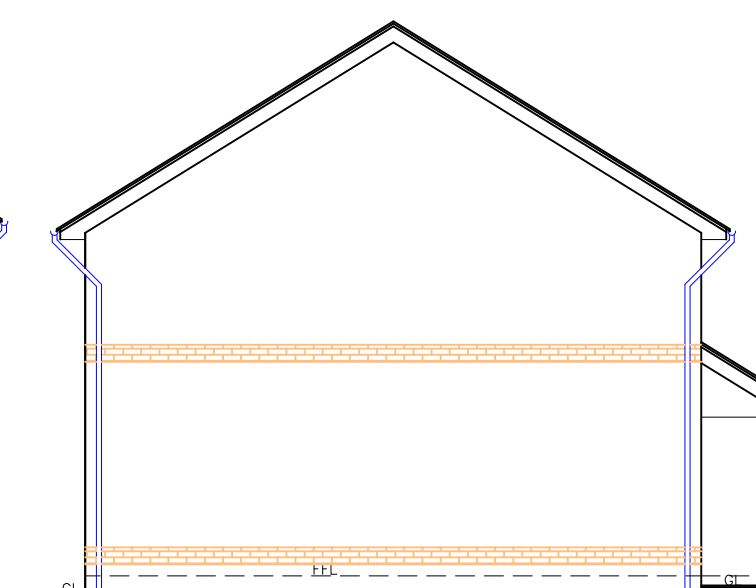

Existing Side Elevation
1:100
No Change

N.B. Contractor to check all dimensions, levels, roof pitch and sewer runs before work starts	
Finishes	
External walls:	Face brick and features matching dwelling
Windows/Doors:	White uPVC matching dwelling
	
Issued Only for Purpose Indicated	
Drawing Status: FOR PLANNING/B REGS PURPOSES ONLY	
Address	24, Cyfarthfa Gdns Cefn Coed Merthyr Tydfil CF48 2SE
Job	Proposed Garage Conversion
Date	SEPT 25
Paper	A2
Title	Existing & Proposed Plans, Elevations & Sections
Drwg No	CYF GDNS 24_01