


MERTHYR TYDFIL
COUNTY BOROUGH COUNCIL
Town & Country Planning Act 1990
PERMISSION GRANTED SUBJECT TO CONDITIONS

04 JAN 2021

J. JONES
BALHONS) BTP M.R.T.P.I
HEAD OF TOWN PLANNING

MTCBC
AMENDED PLANS
2 DEC 2020
RECEIVED

200122

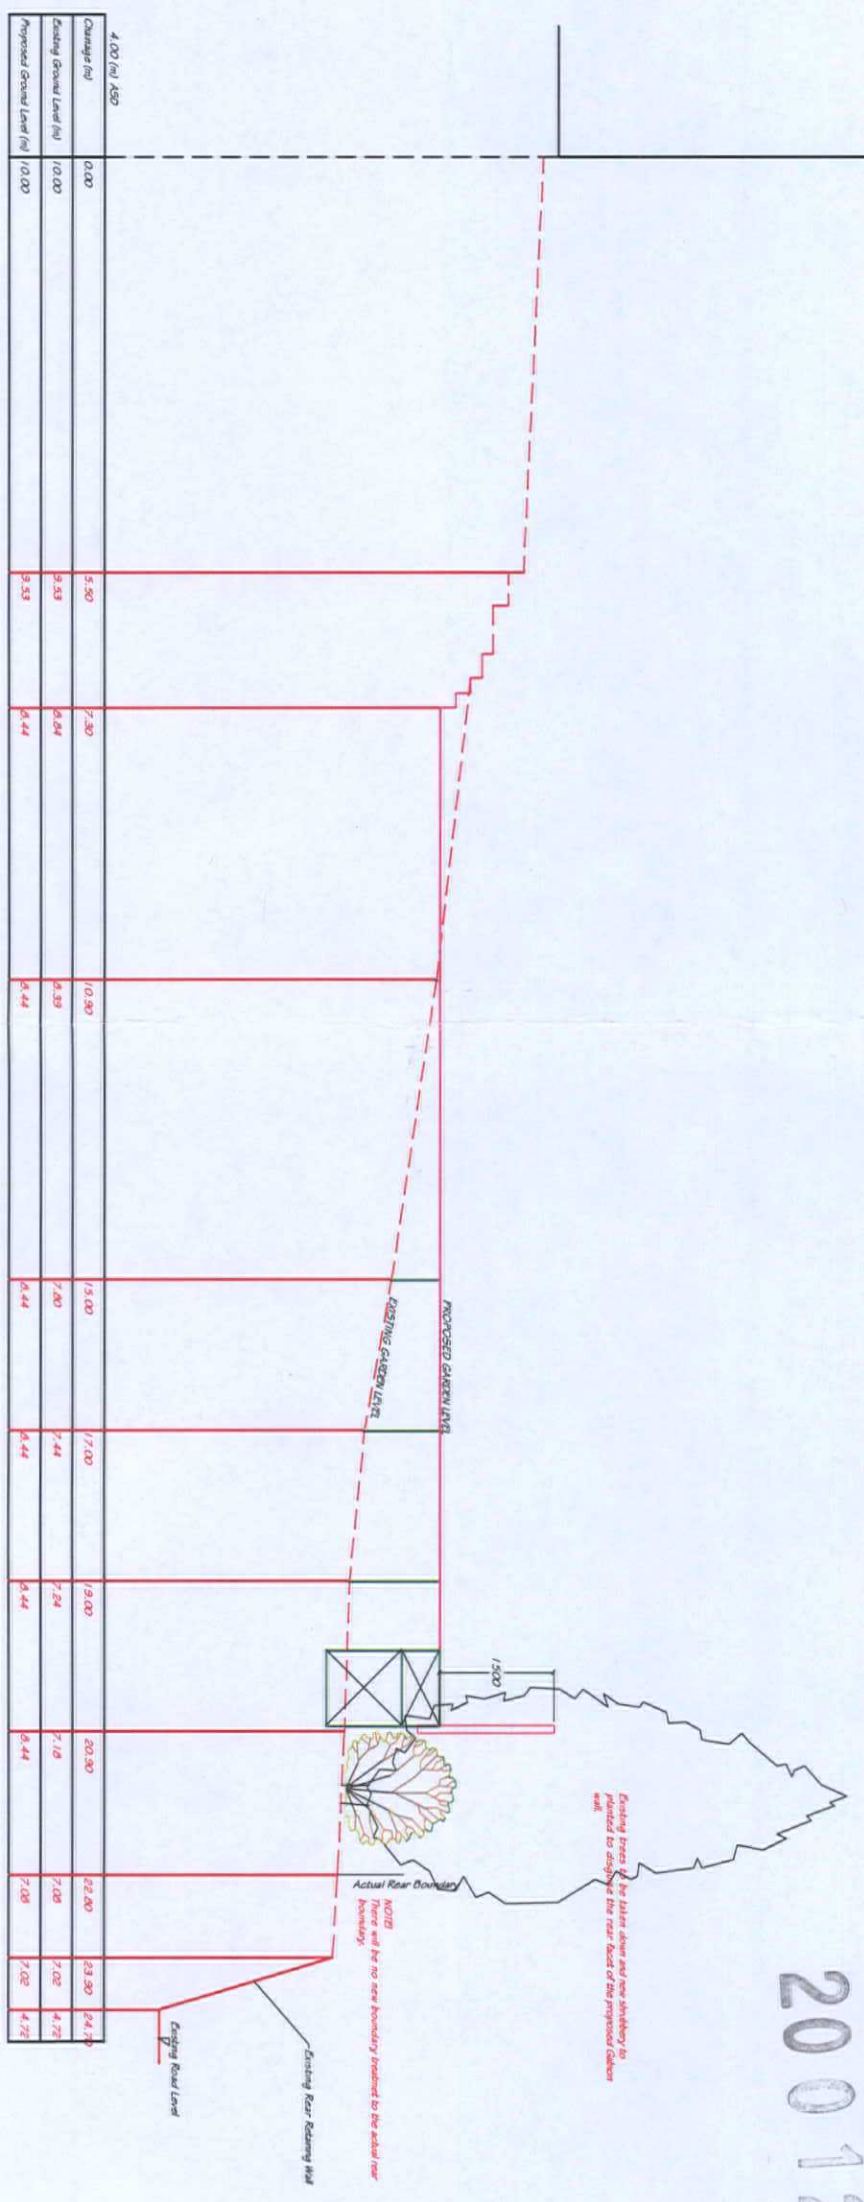

CROSS SECTION 1-1 (1:100)

Amended 2nd December 2020