



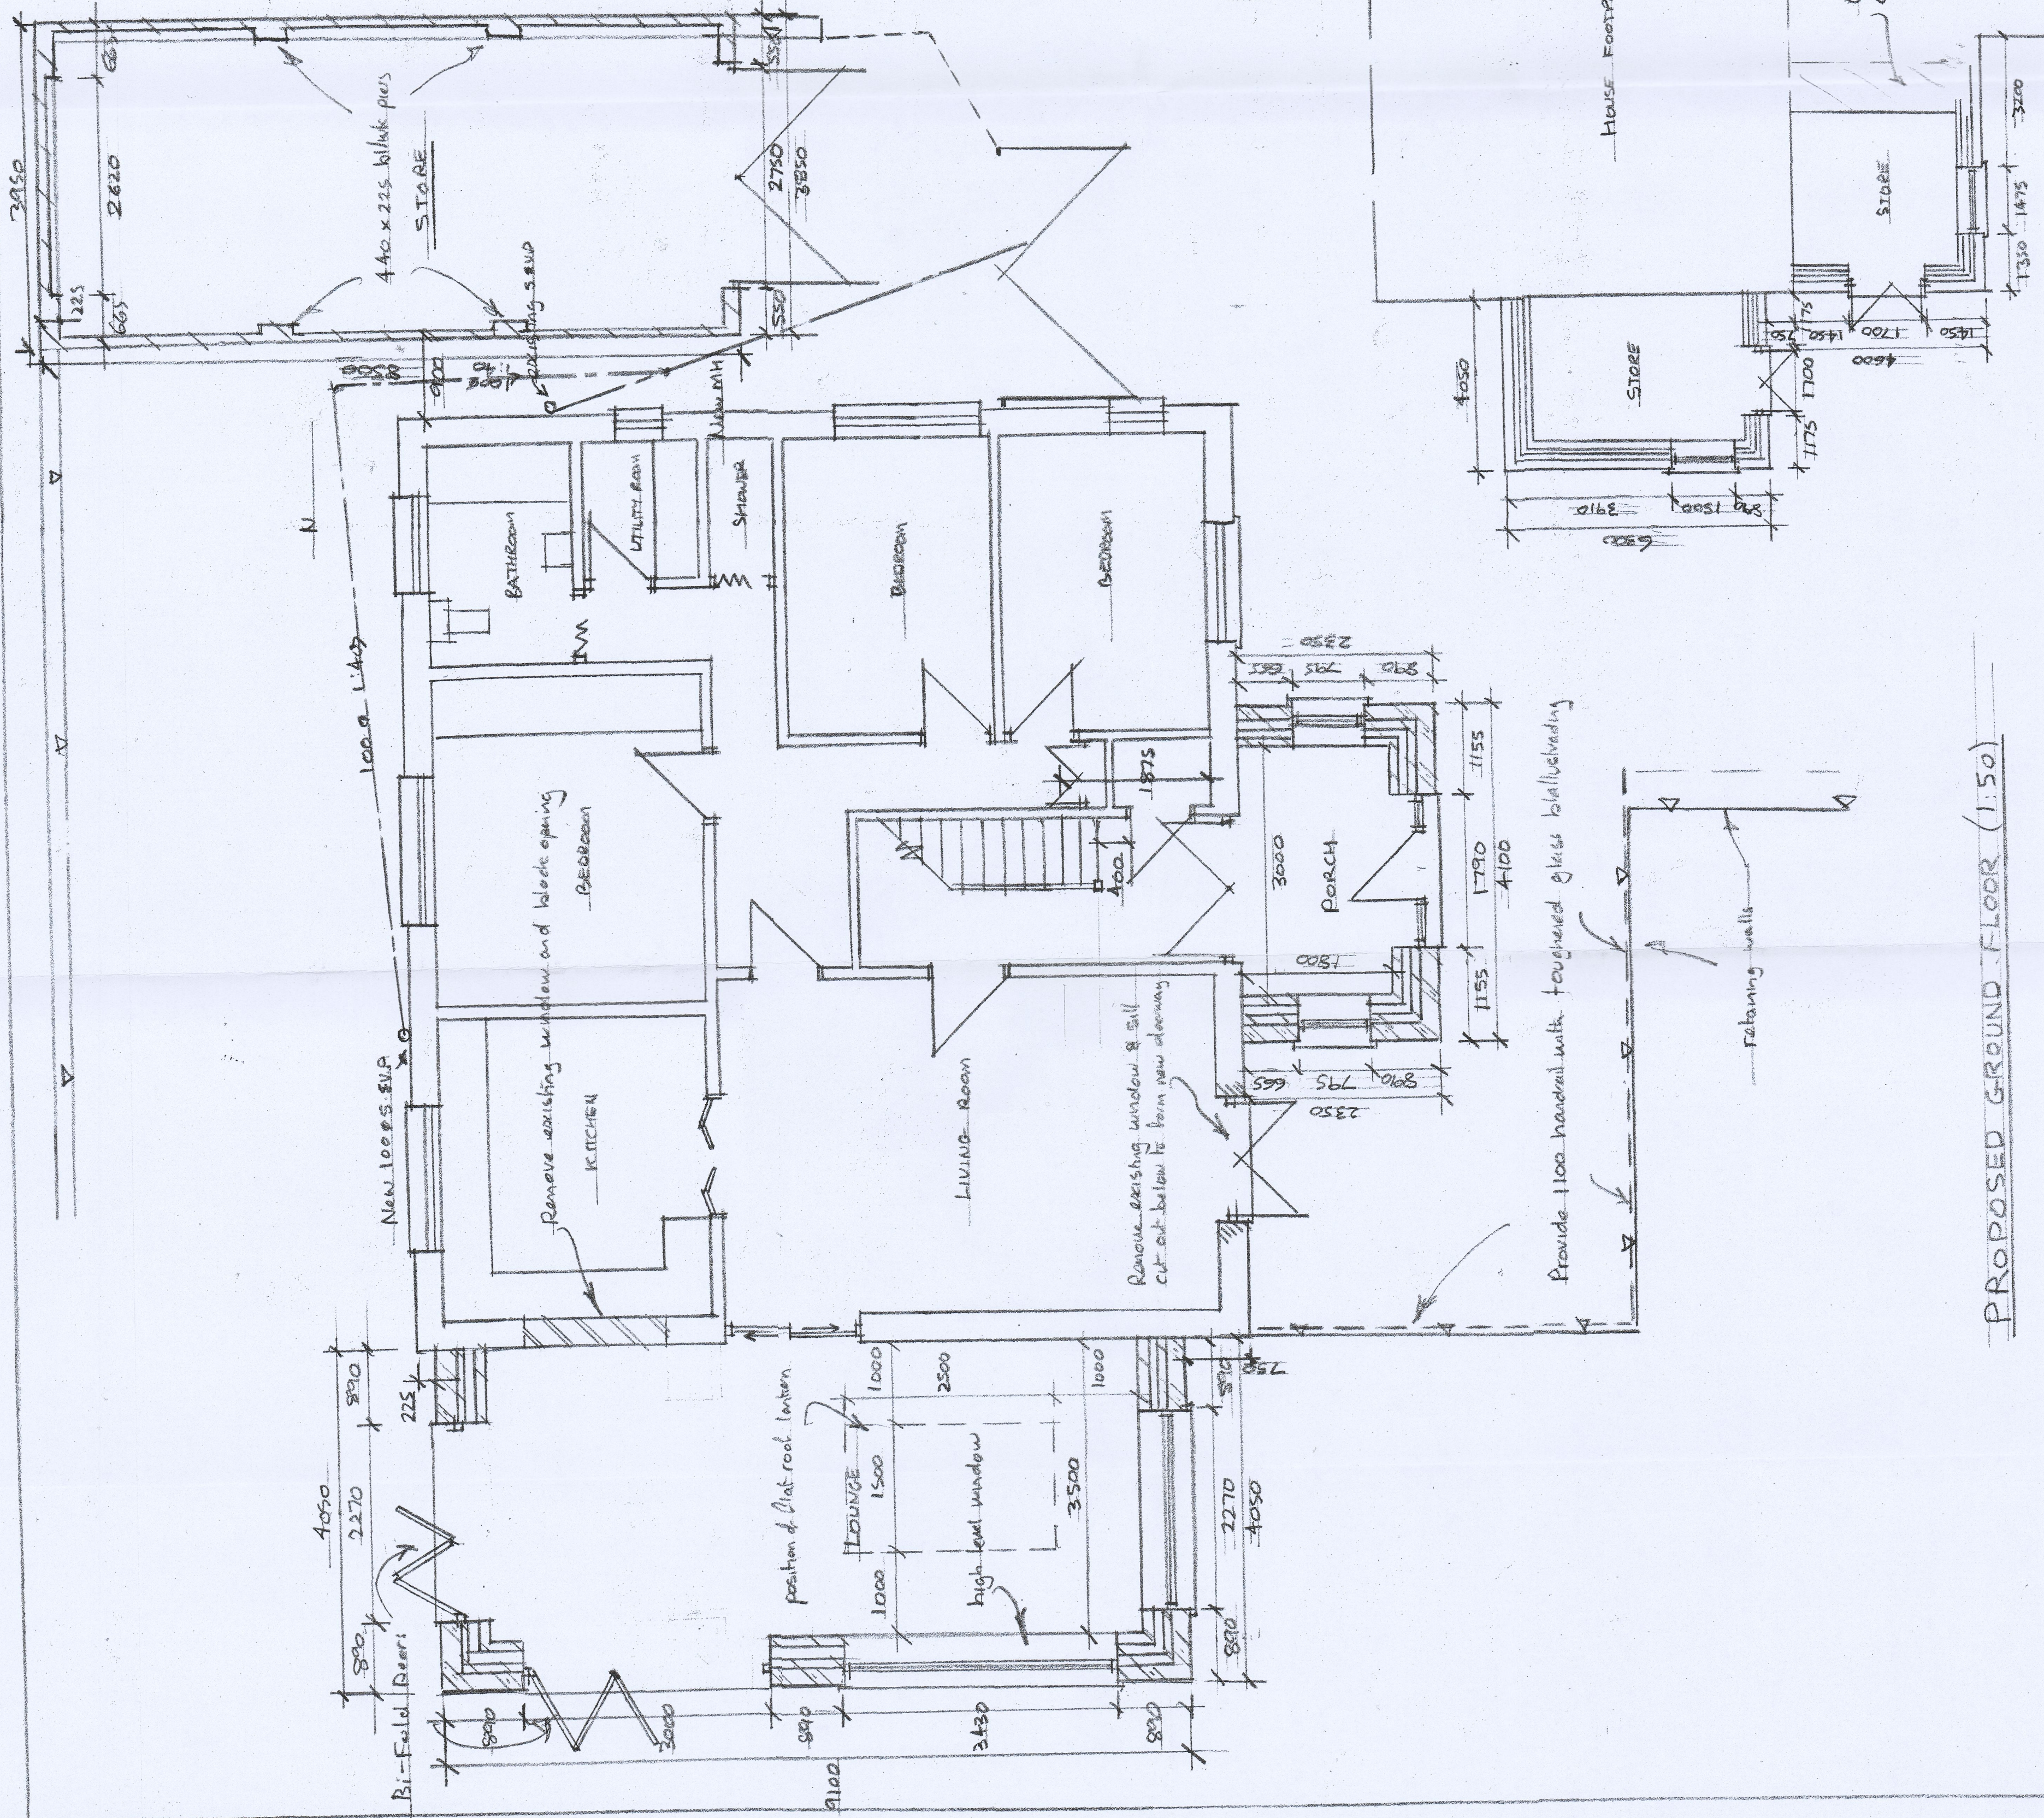

PROPOSED GROUND FLOOR (1:50)

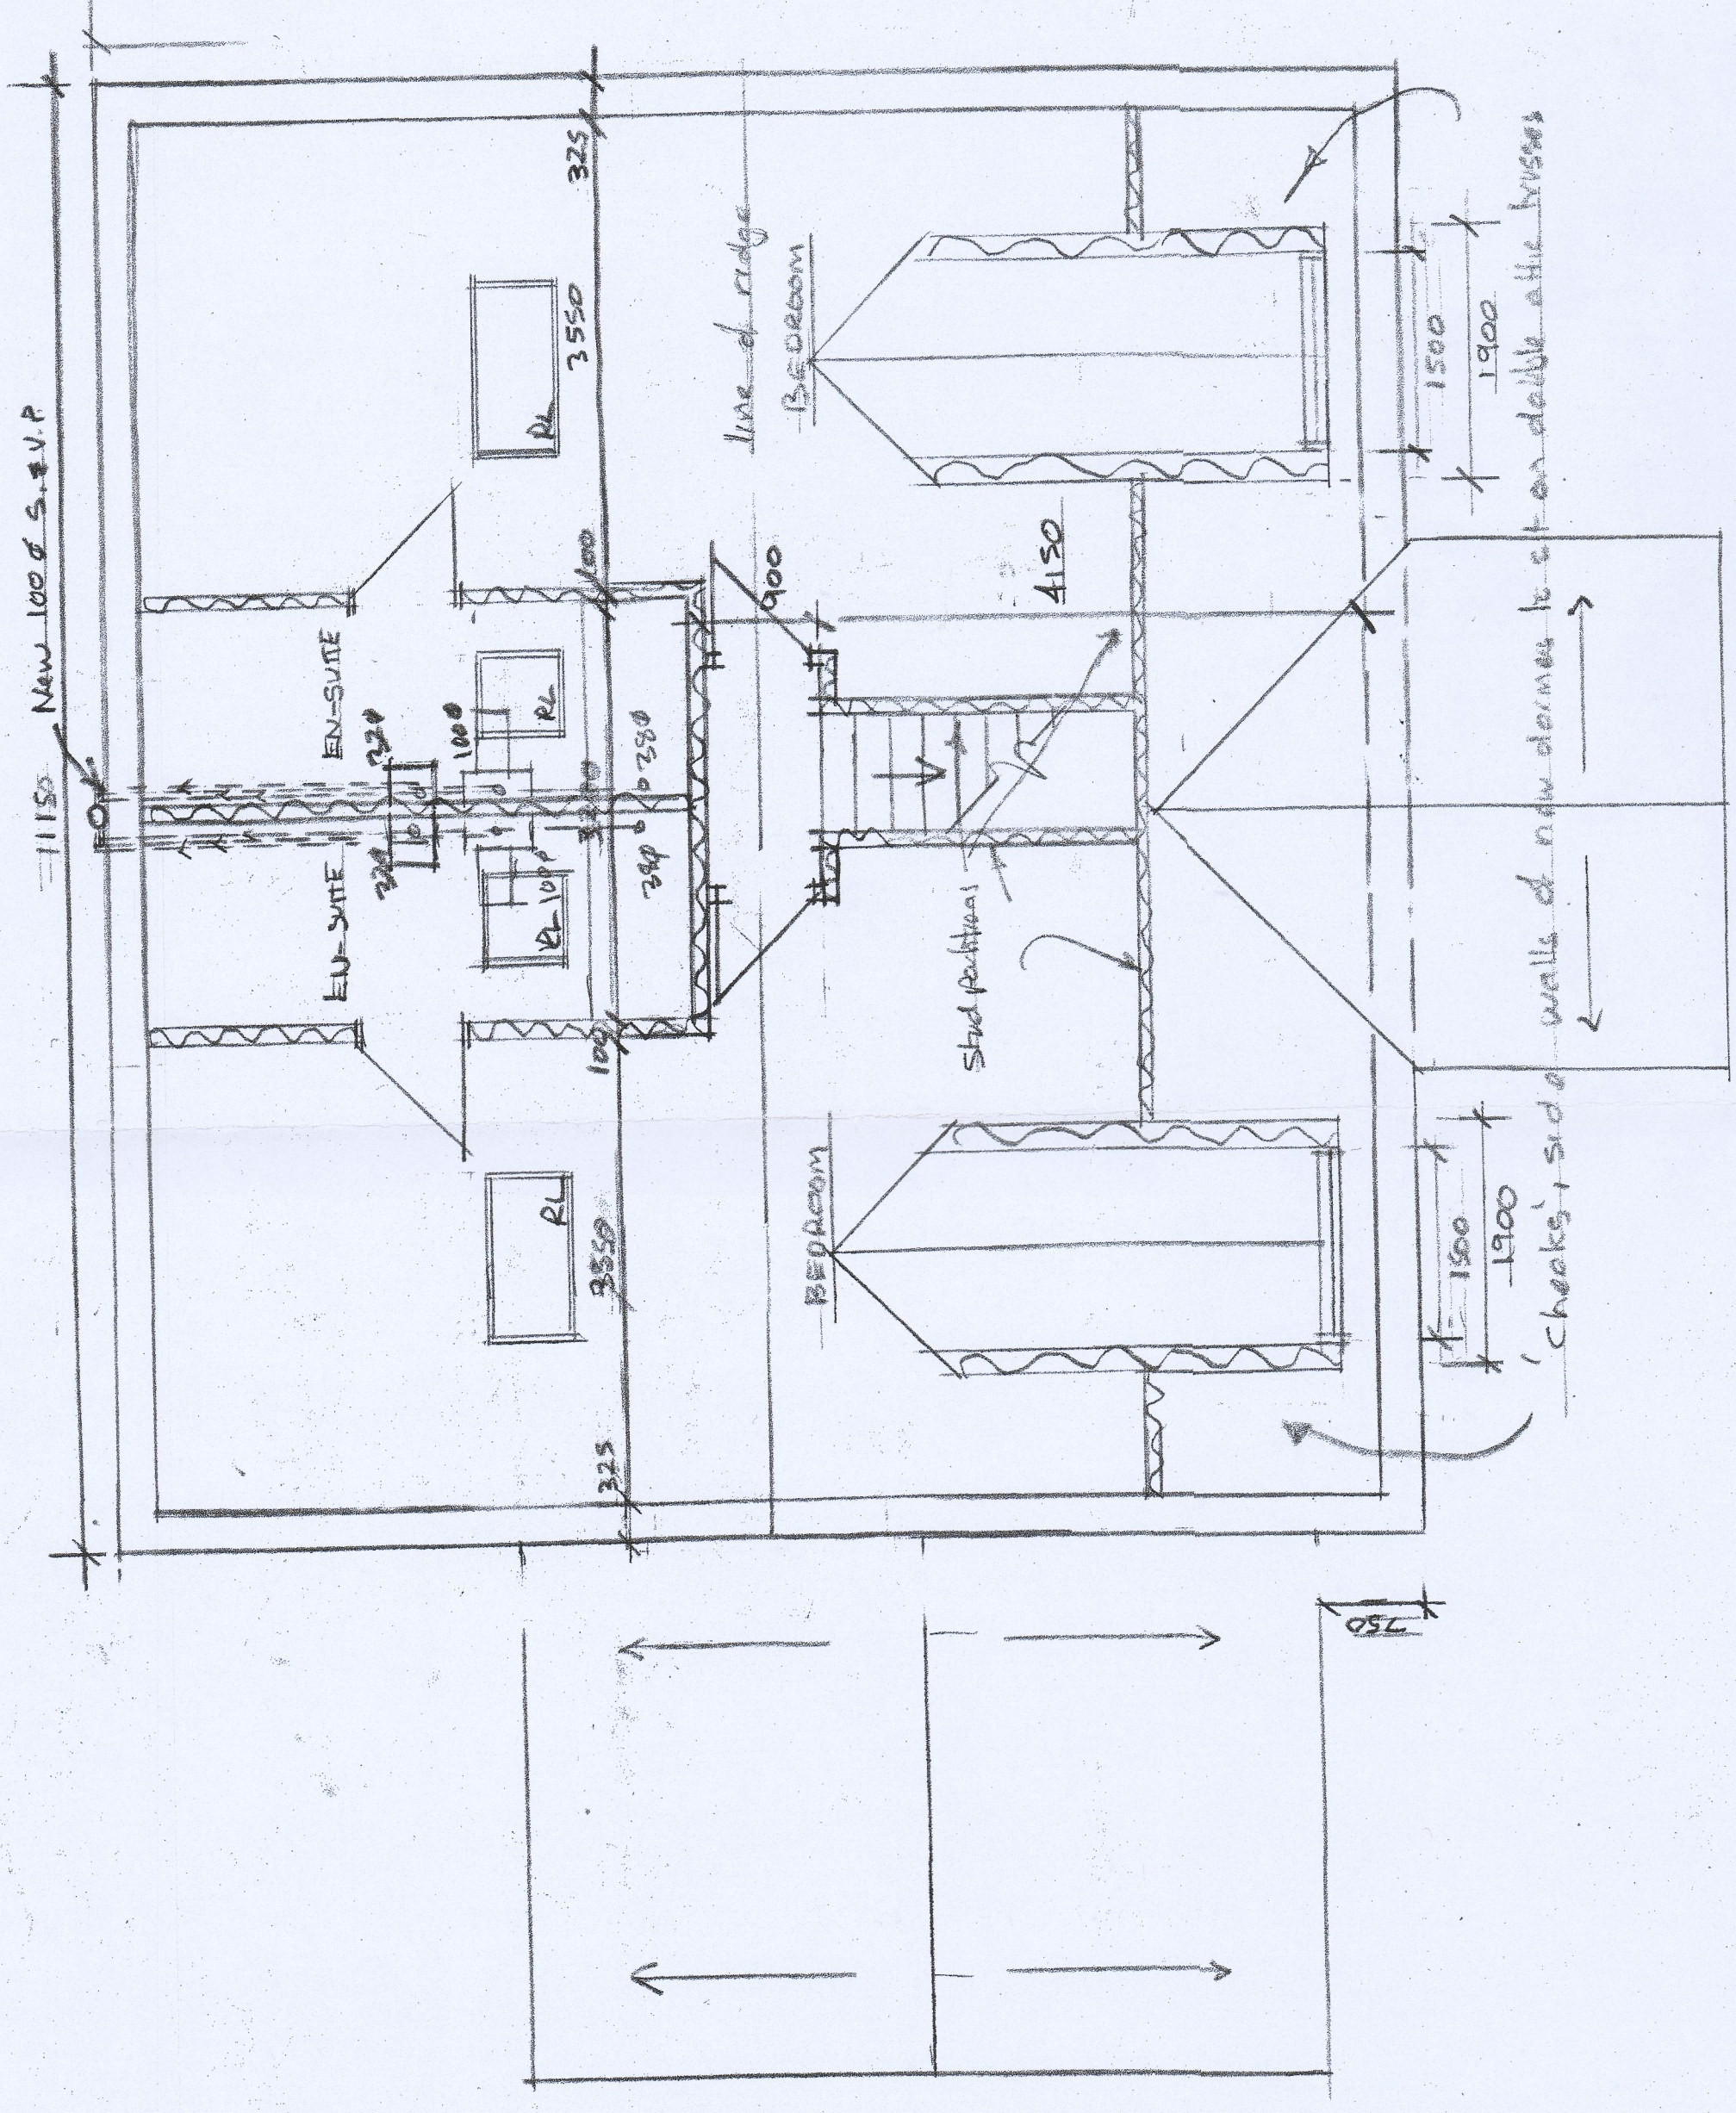

PROPOSED FIRST FLOOR (1:50)

* Alterations
 1. Ridge line lowered dormer narrowed,
 windows to 1st floor removed, side eath
 extended and altered with flat roof
 2. Alterations to flat Access omitted
 3. Contents of building altered A fullon 16/20/22

306	PROPOSED ATTIC CONVERSION WITH NEW ROOF AND
1	1 No dormer, Extension to side, Bath, detached store
ADDRESS	(AMENDED)
DELFERN, HEOL-Y-MYNYDD, CEFN COED	
MERTHA TYOFL C48 21/2	
DATE	JAN 2023
SCALE	1:50, 1:100
DRAWN	A COLLINS

PROPOSED LOWER GROUND FLOOR (1:100)

SCAN + 4 copies