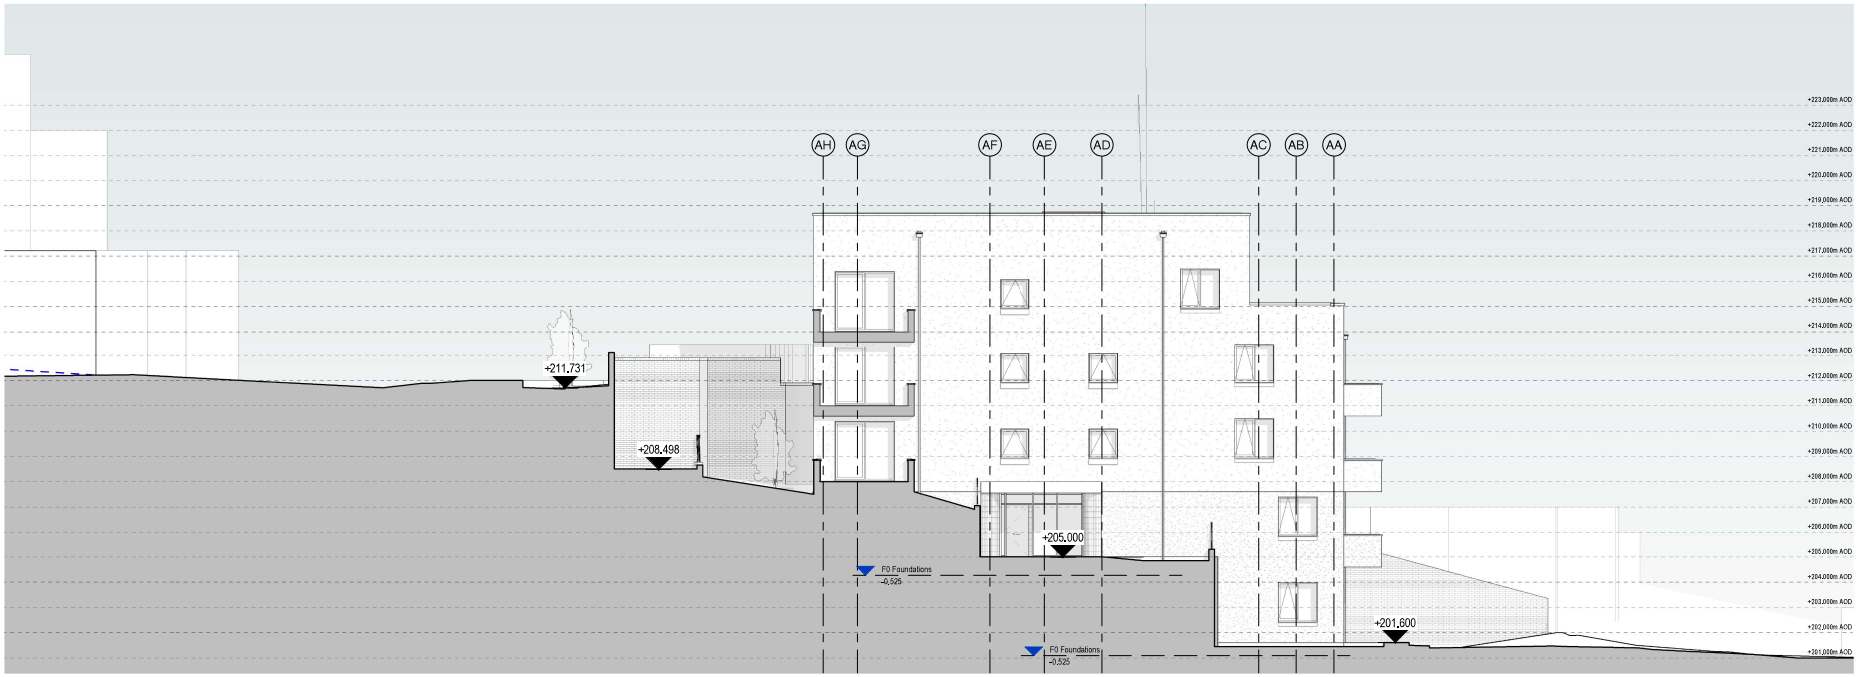

Site Section C

Site Section D

28/07/2025 14:28:42

This line should measure 70mm when printed correctly

This drawing is the copyright of Roberts Limbrick Ltd and should not be reproduced in whole or in part or used in any manner whatsoever without their written permission.

Responsibility is not accepted for errors made by others in scaling from this drawing. Use only figured dimensions and report any discrepancies or omissions to the Architect immediately.

Rev	Date	By	Chk	Description
P01	28/07/2025	NL	–	Preliminary Issue

Roberts Limbrick
03333 405 500
mail@robertslimbrick.com
robertslimbrick.com
Registered Office England No. 06650525

Project Name
Cefn Isaf, Merthyr Tydfil

Client Name
Morganstone

Drawing Title
Site Sections Sheet 2 of 3

Scale	Project No.
1 : 100 • A1	11838

Status	Purpose Of Issue
S2	For Information

Project	Org	Vol	Level	Form	Role
11838	RL	ZZ	ZZ	DR	A

Number	Revision
0121	P01