


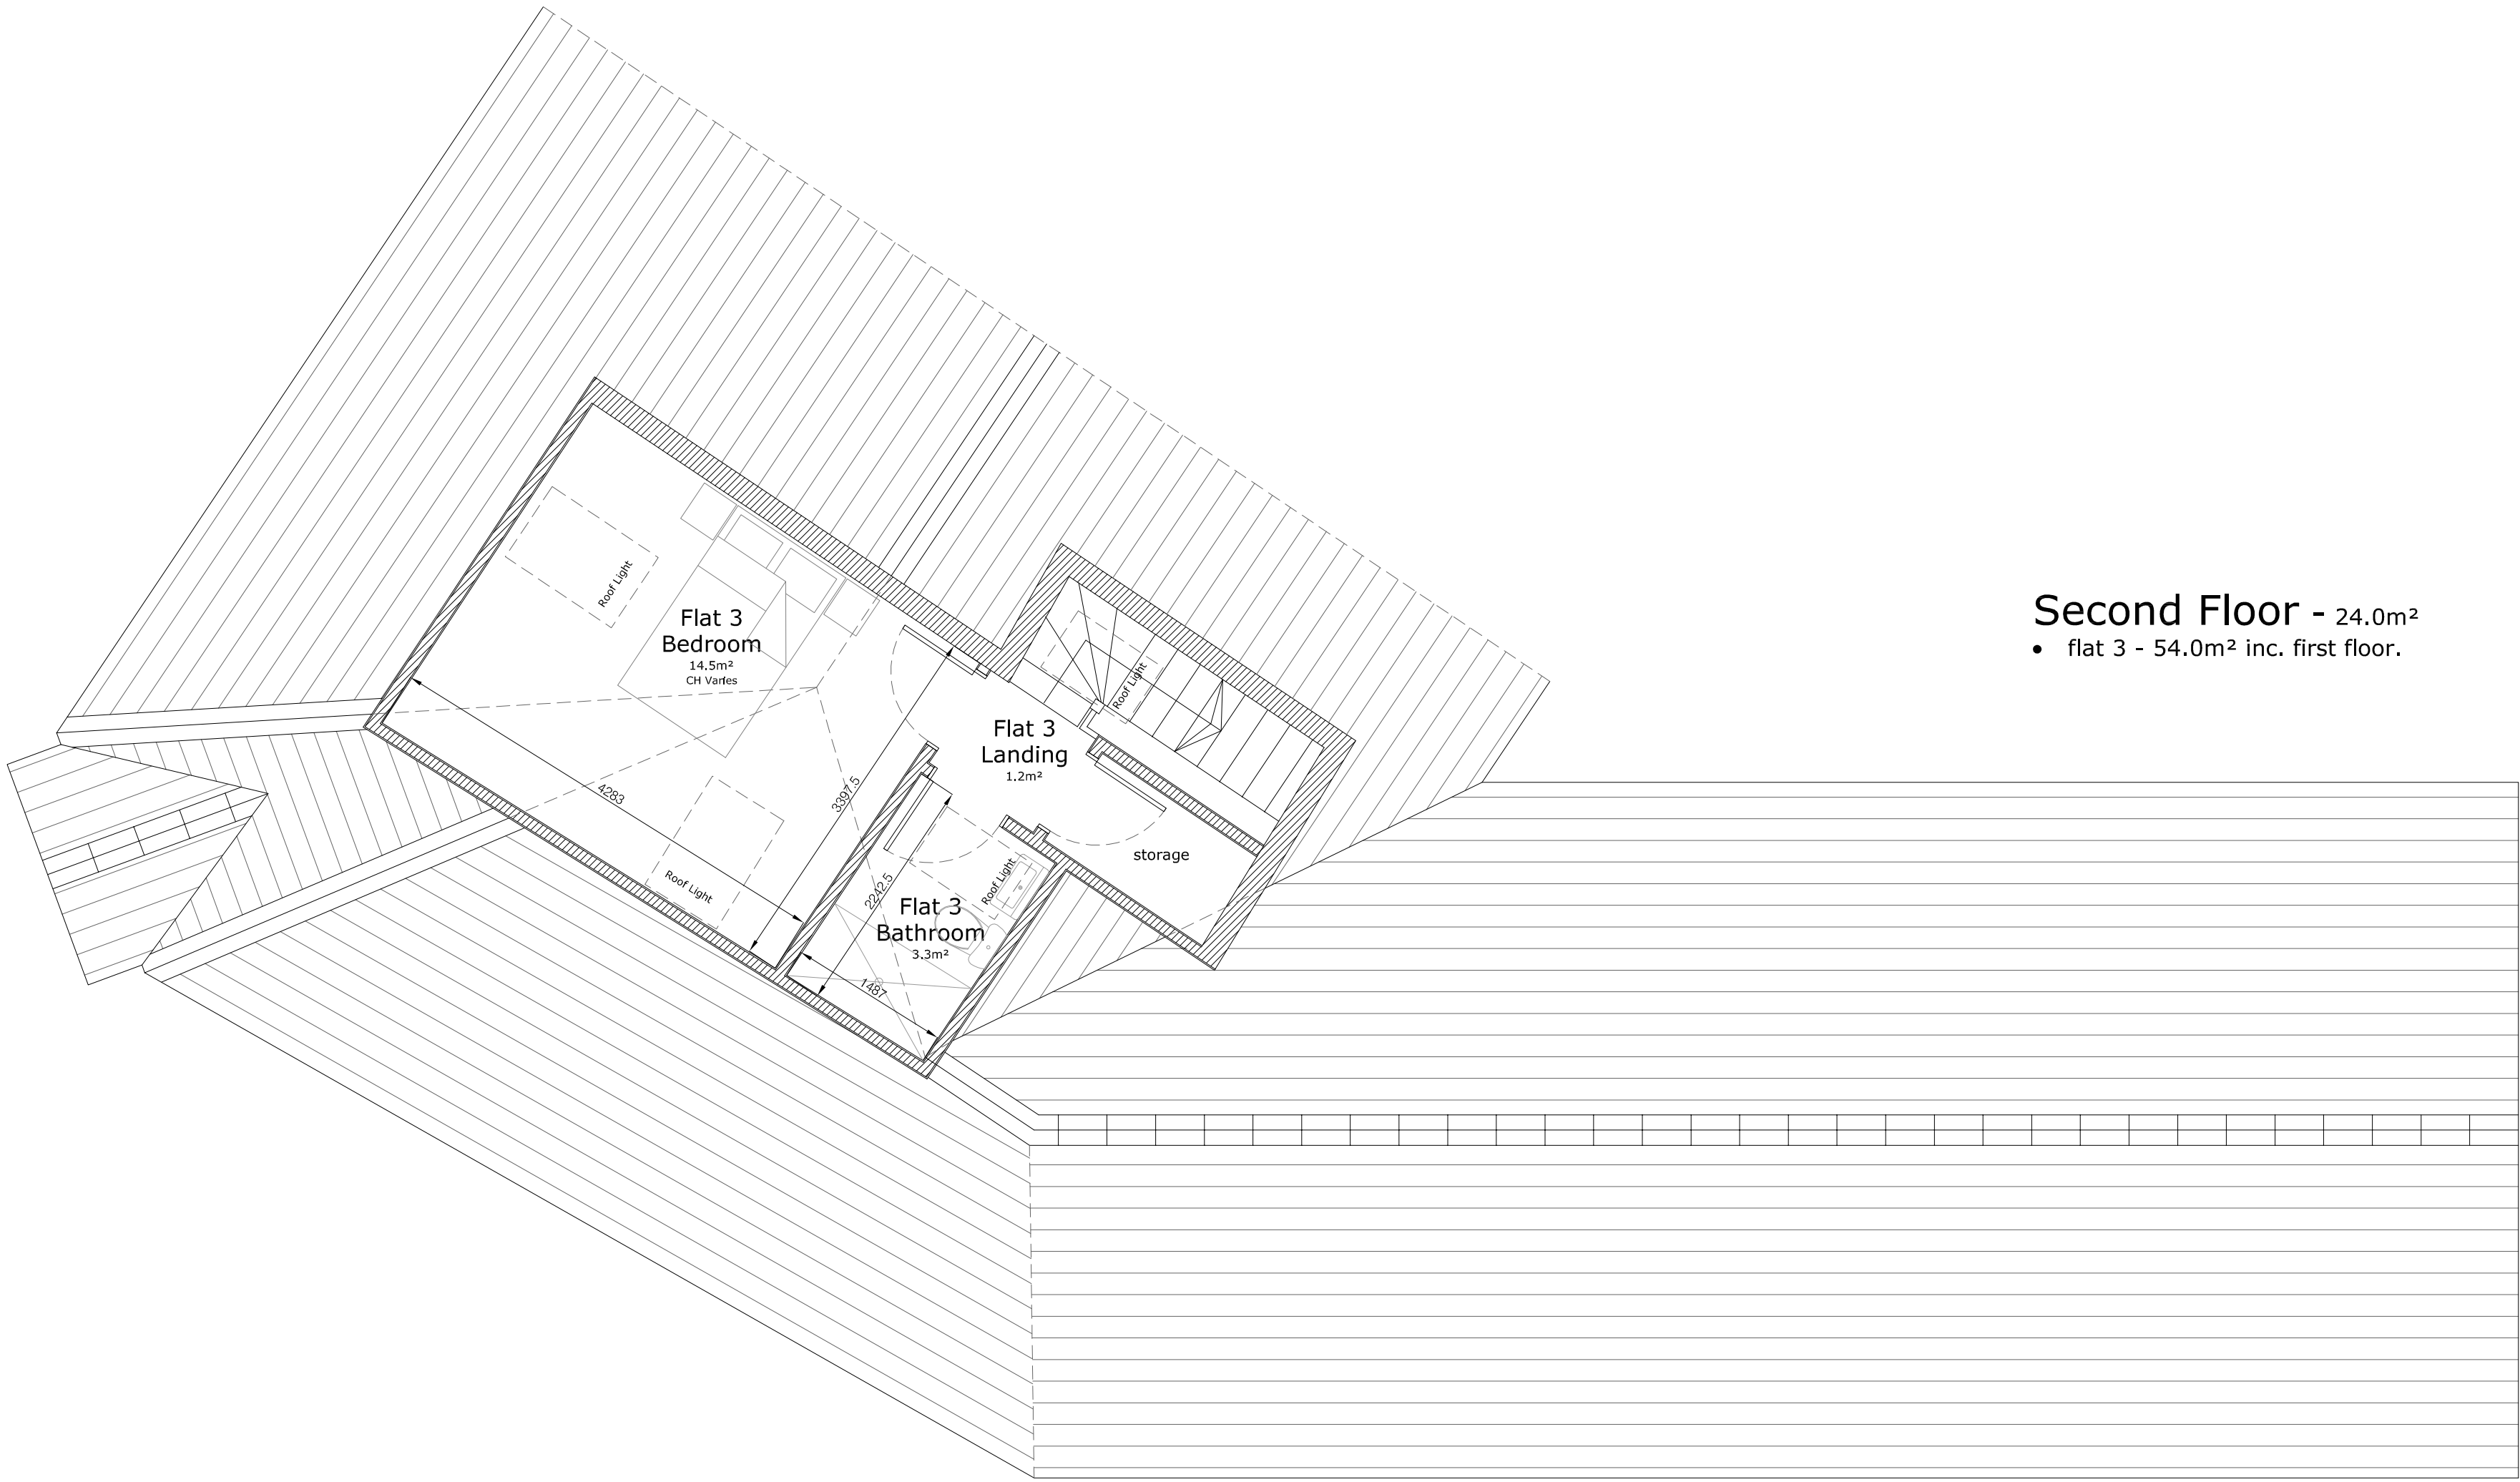

Second Floor - 24.0m²
• flat 3 - 54.0m² inc. first floor.