
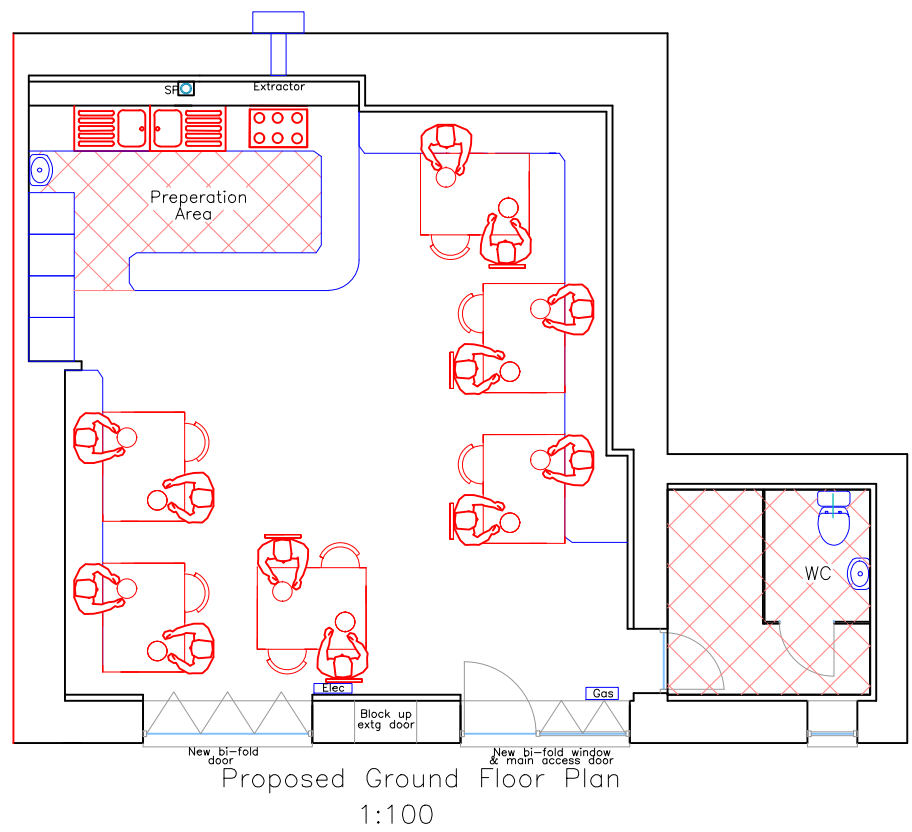
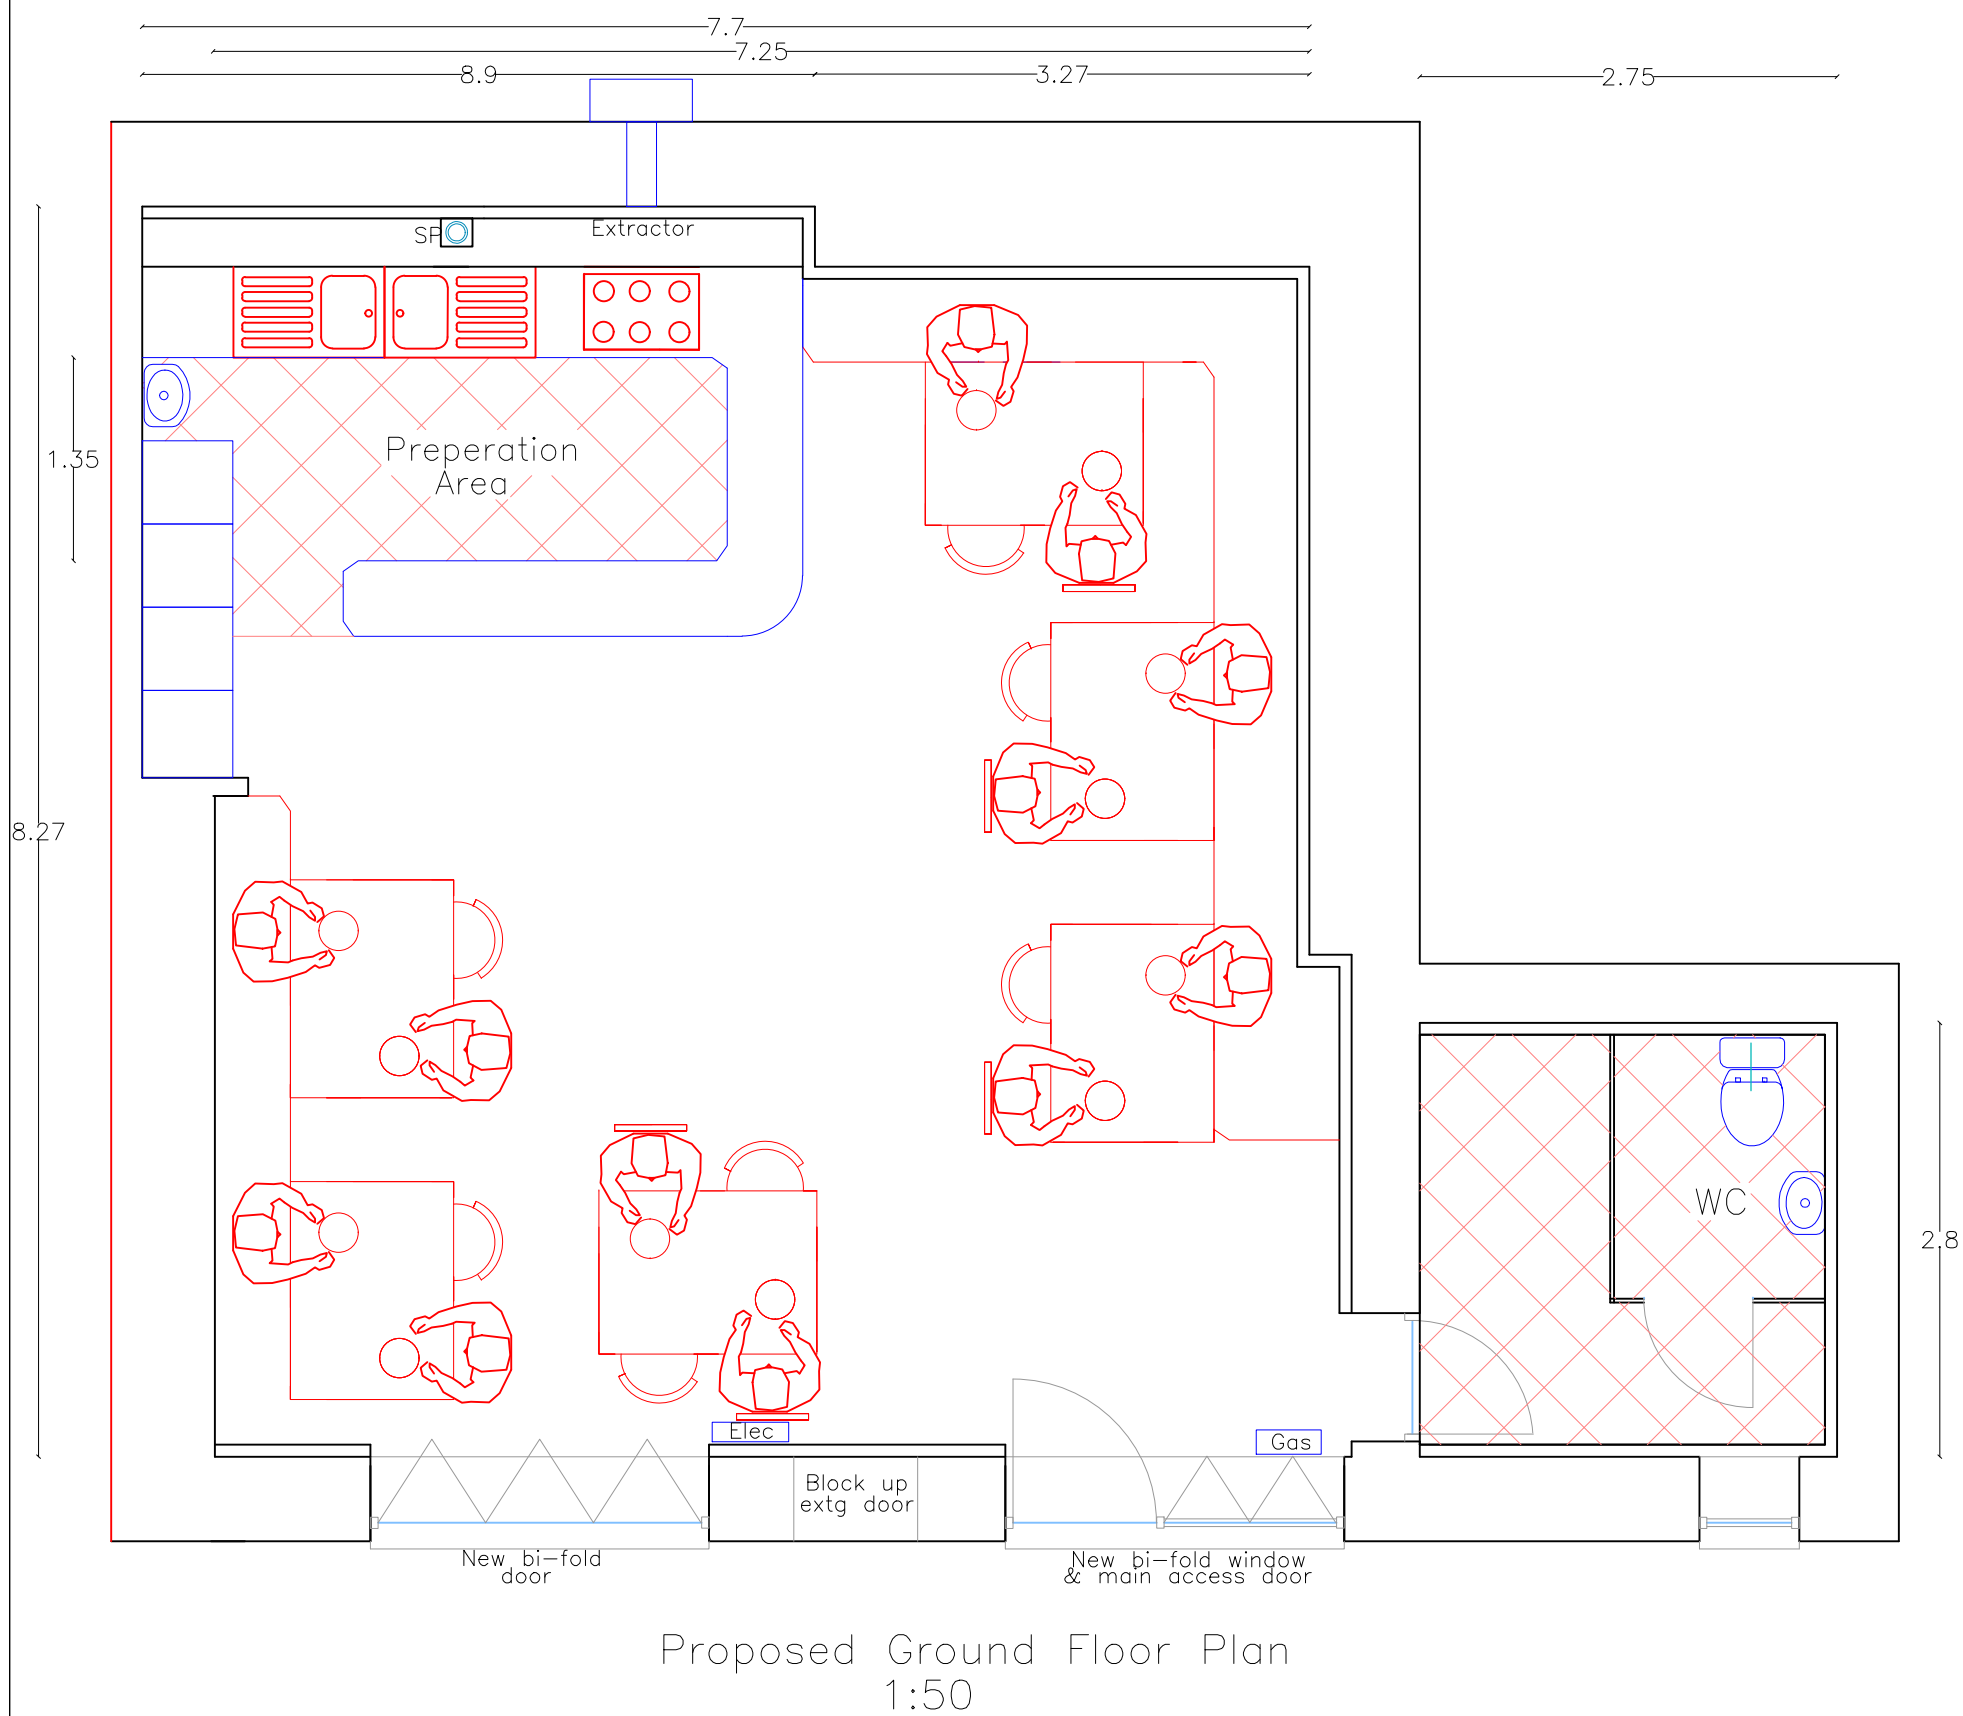
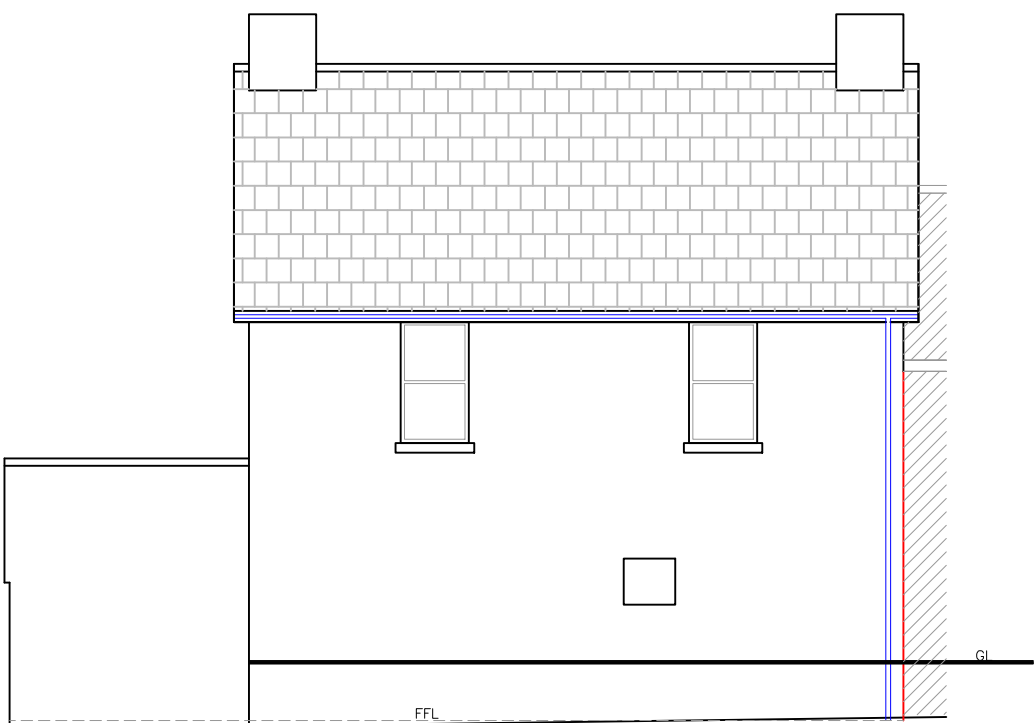
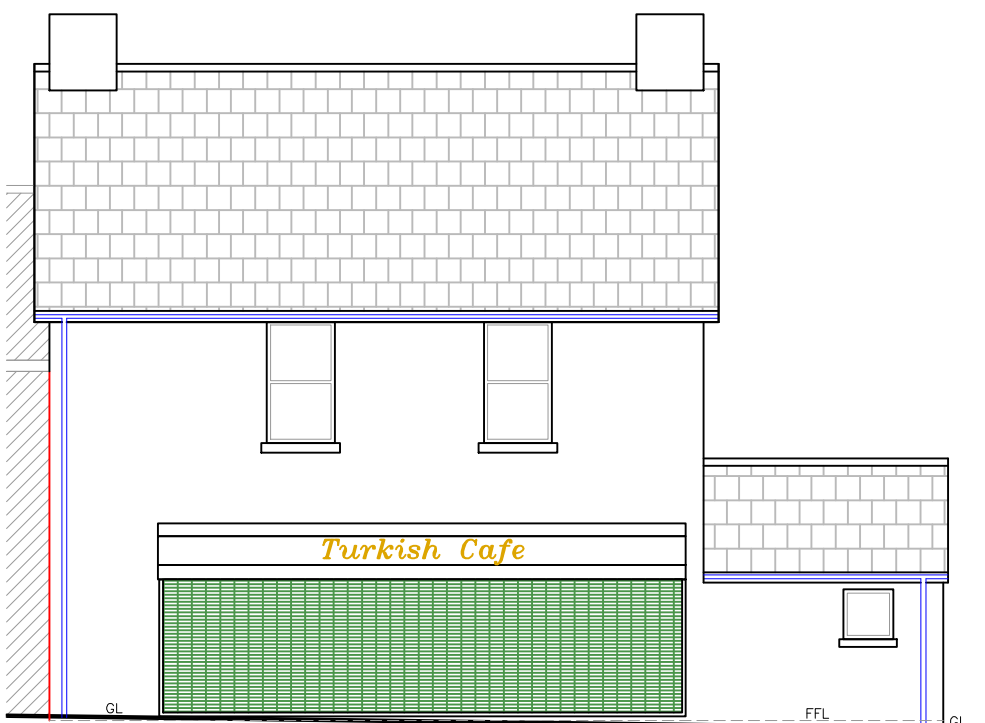
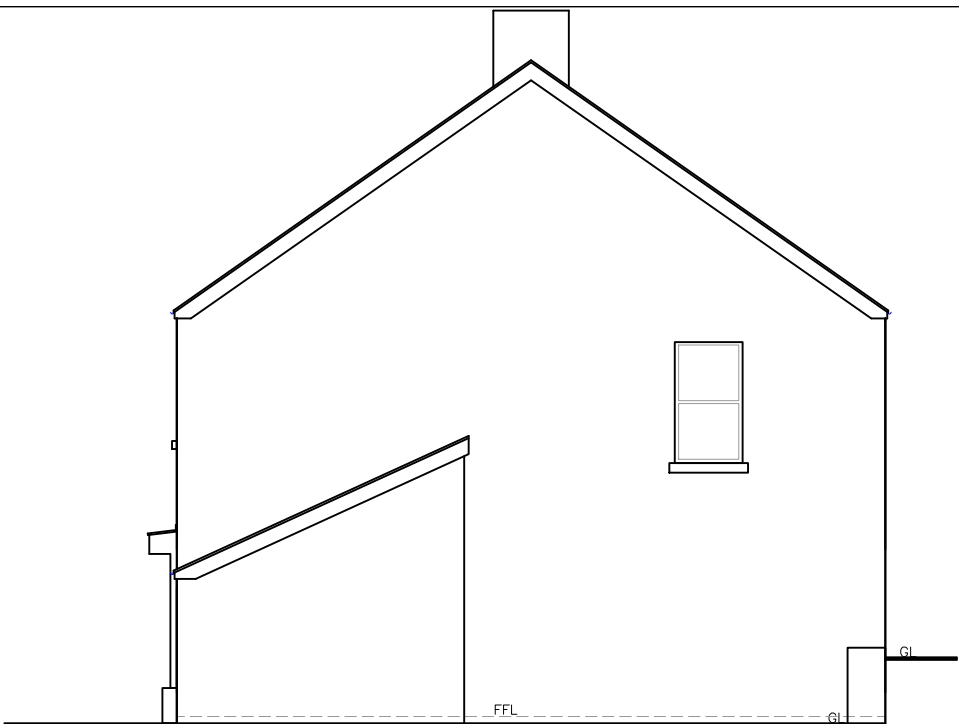
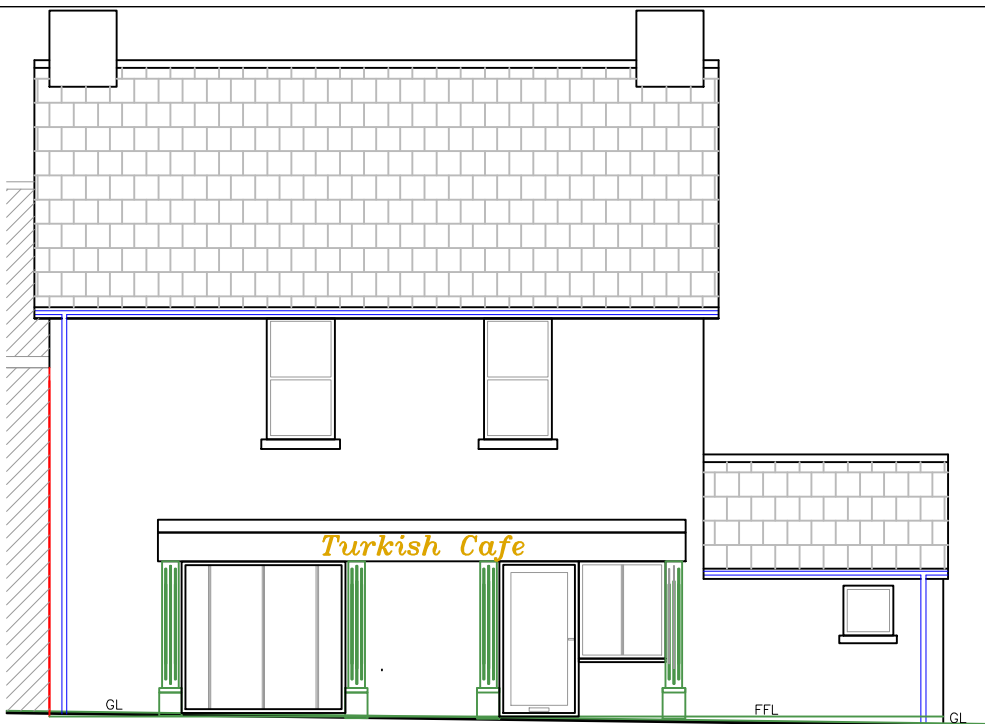


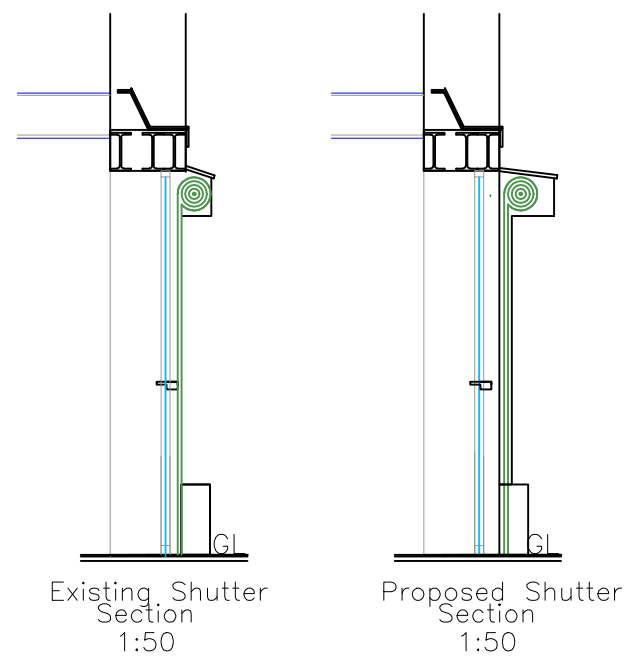

All dimensions and datums to be checked on site by contractor.			
Finishes			
External walls: Fined Down Render in Cream			
Doors, Windows: Front/rear painted sw/hw			
Sliding sash: Front painted sw/hw			
Shutters: Steel painted finished in green			
Fascia/RWG's: sw fascia in black with cast iron gutter/downpipes			
Colour contrasting to all finishes ie. doors/frames/handles/switches etc			
Utopia Design Architectural Services			
Issued Only for Purpose Indicated			
Drawing Status: FOR PLANNING/BUILDING REGS PURPOSES ONLY			
Address			
Unit 2 Three Salmon Street Merthyr Tydfil CF47 8DS			
Project			
Proposed External Re-arranged Openings Alterations and Improvements			
Title	Date	MAY 25	
	Scale	1:50	
		1:100	
Proposed Plans, Elevations & Sections	Paper	A2	
	Drwg No	THREE SALMON U2 FP 02A	