


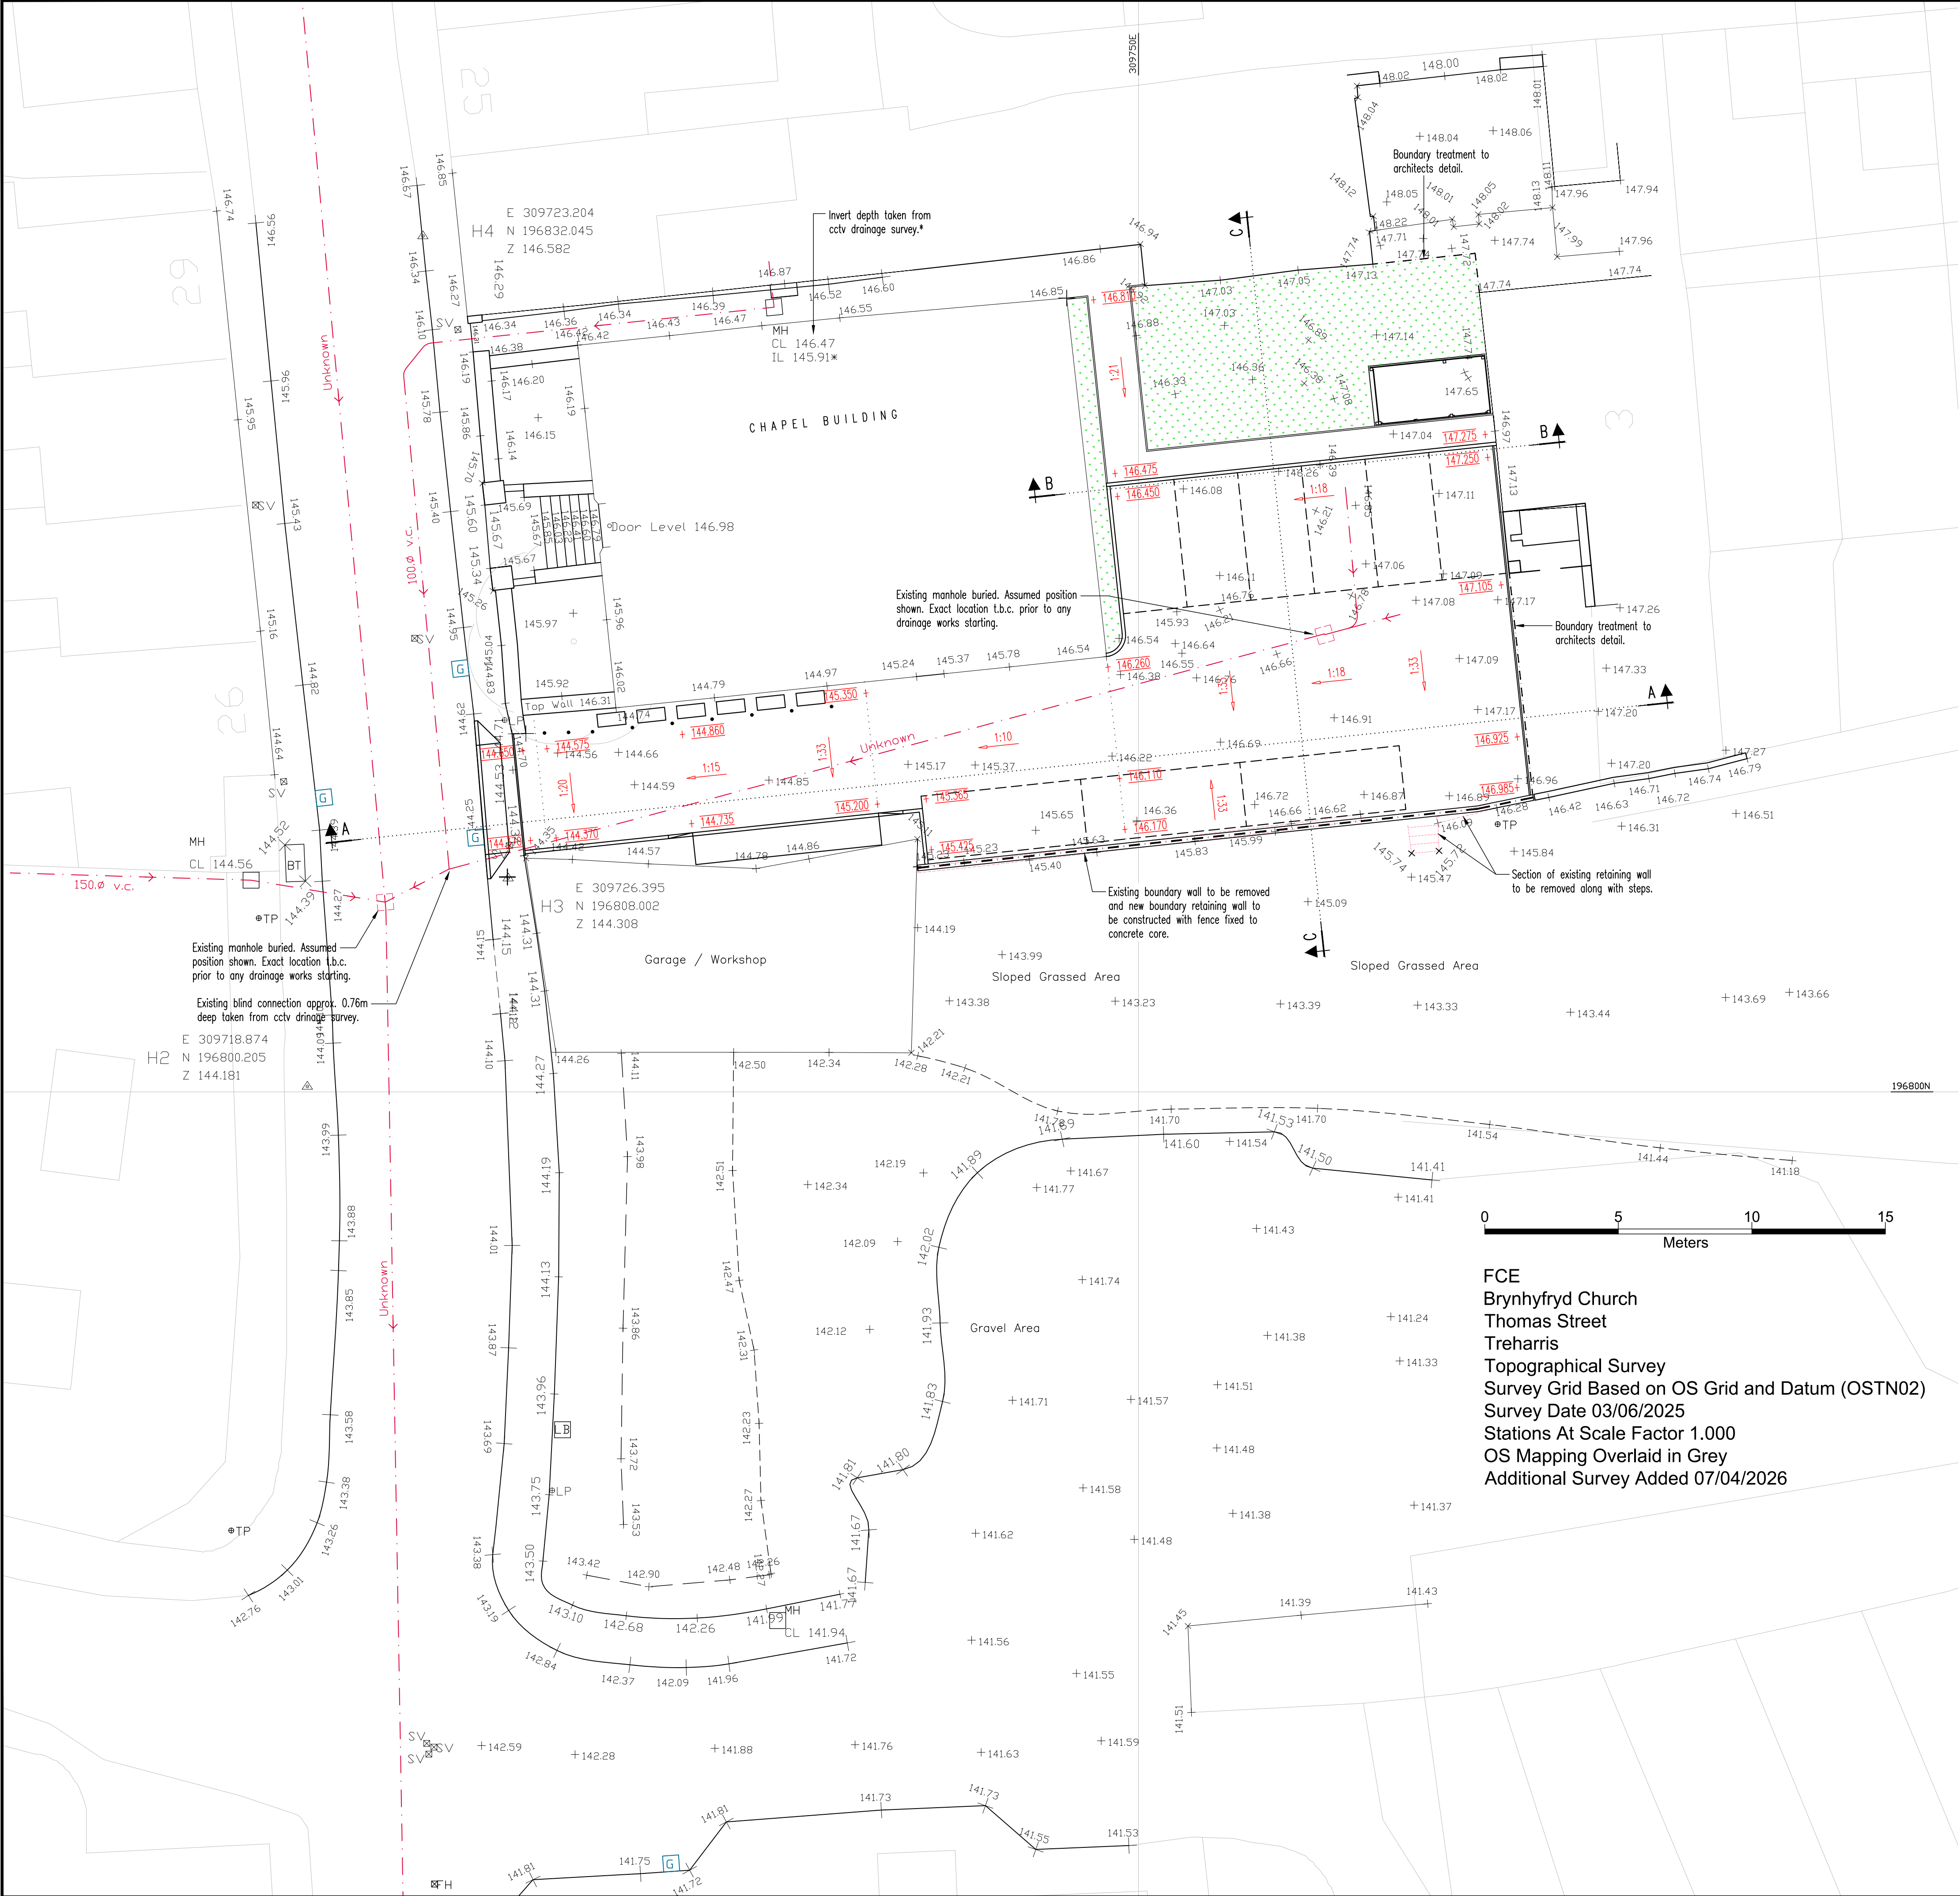

NOTES:

1. All dimensions are in millimetres. All levels are in metres.
2. This drawing is not to be scaled use figured dimensions only.
3. Topographical survey information shown has been taken from Doren Oliver Survey Civil Eng. Services Ltd
Ref: 20690/002/FCE/DLO
Date: 07/04/2026
4. All below ground drainage shown is indicative and exact location, depth and details are to be confirmed by main contractor prior to the start of any drainage works.

FCE
Brynhyfryd Church
Thomas Street
Treharris
Topographical Survey
Survey Grid Based on OS Grid and Datum (OSTN02)
Survey Date 03/06/2025
Stations At Scale Factor 1.000
OS Mapping Overlaid in Grey
Additional Survey Added 07/04/2026

Austin Partnership
Civil & Structural Engineering Consultants

11 Drake Walk, Waterfront 2000, Atlantic Wharf, Cardiff. CF10 4AN
Tel: 029 2043 5300 Fax: 029 2043 5310
email: mail@austinpartnership.co.uk www.austinpartnership.co.uk

PROJECT :
BRYNHYFRYD CHAPEL, TREHARRIS

TITLE :
PROPOSED SITE LAYOUT

DATE : APRIL 2026	DRAWN : JD	PROJECT No :	DRG. No :	REV :
SCALE : 1:125 (A1)	CHECKED : GF	25.5962	105	P1