


 George and Co.

Penydarren Park, Merthyr Tydfil CF47 8RF

1091.03A		Plans and Elevations	
sketch	1:50 @ A1	NOV 24'	NCR
Studio 01 Crownford House, Swan Street, Merthyr Tydfil, Mid Glamorgan, Wales. CF47 8EU TEL 01685 387952 hello@georgeandco.studio			
DO NOT SCALE THIS DRAWING		©George and Co.	

A. revised elevations - 27.05.2025

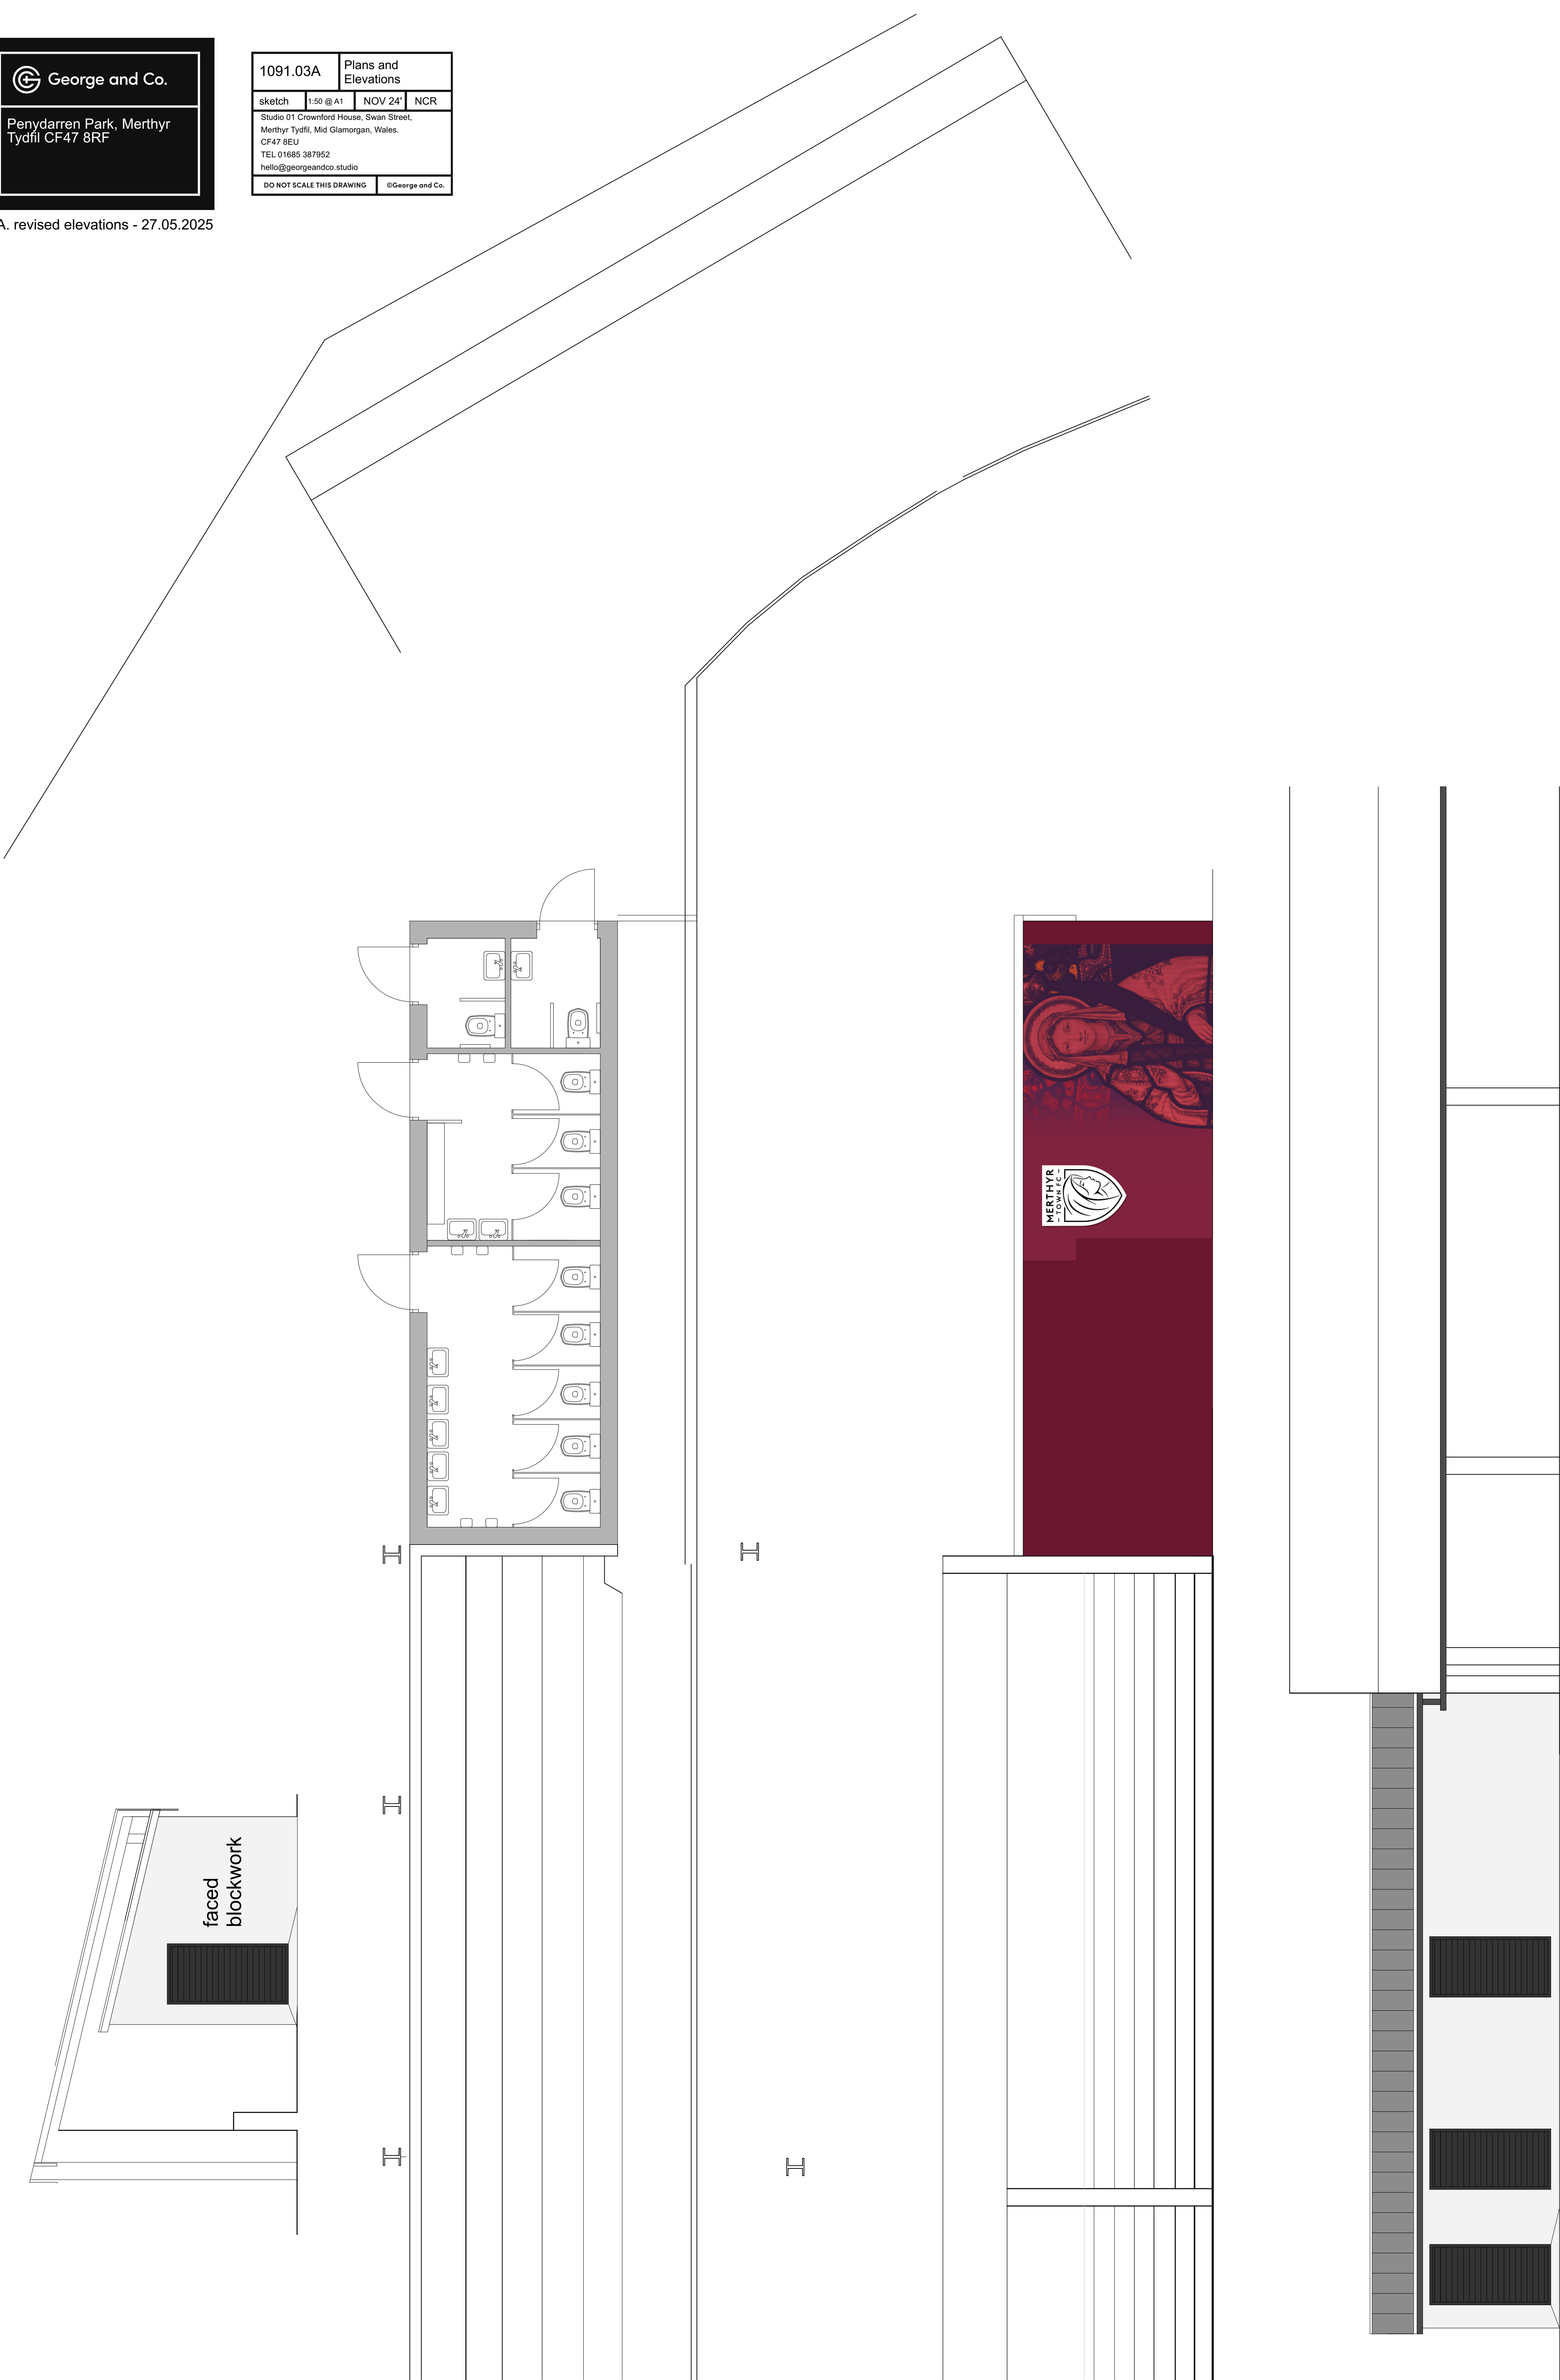



1091.04		Block Plan	
sketch	1:500 @ A1	NOV 24'	NCR
Studio 01 Crownford House, Swan Street, Merthyr Tydfil, Mid Glamorgan, Wales. CF47 8EU TEL 01685 387952 hello@georgeandco.studio			
DO NOT SCALE THIS DRAWING			©George and Co.

