



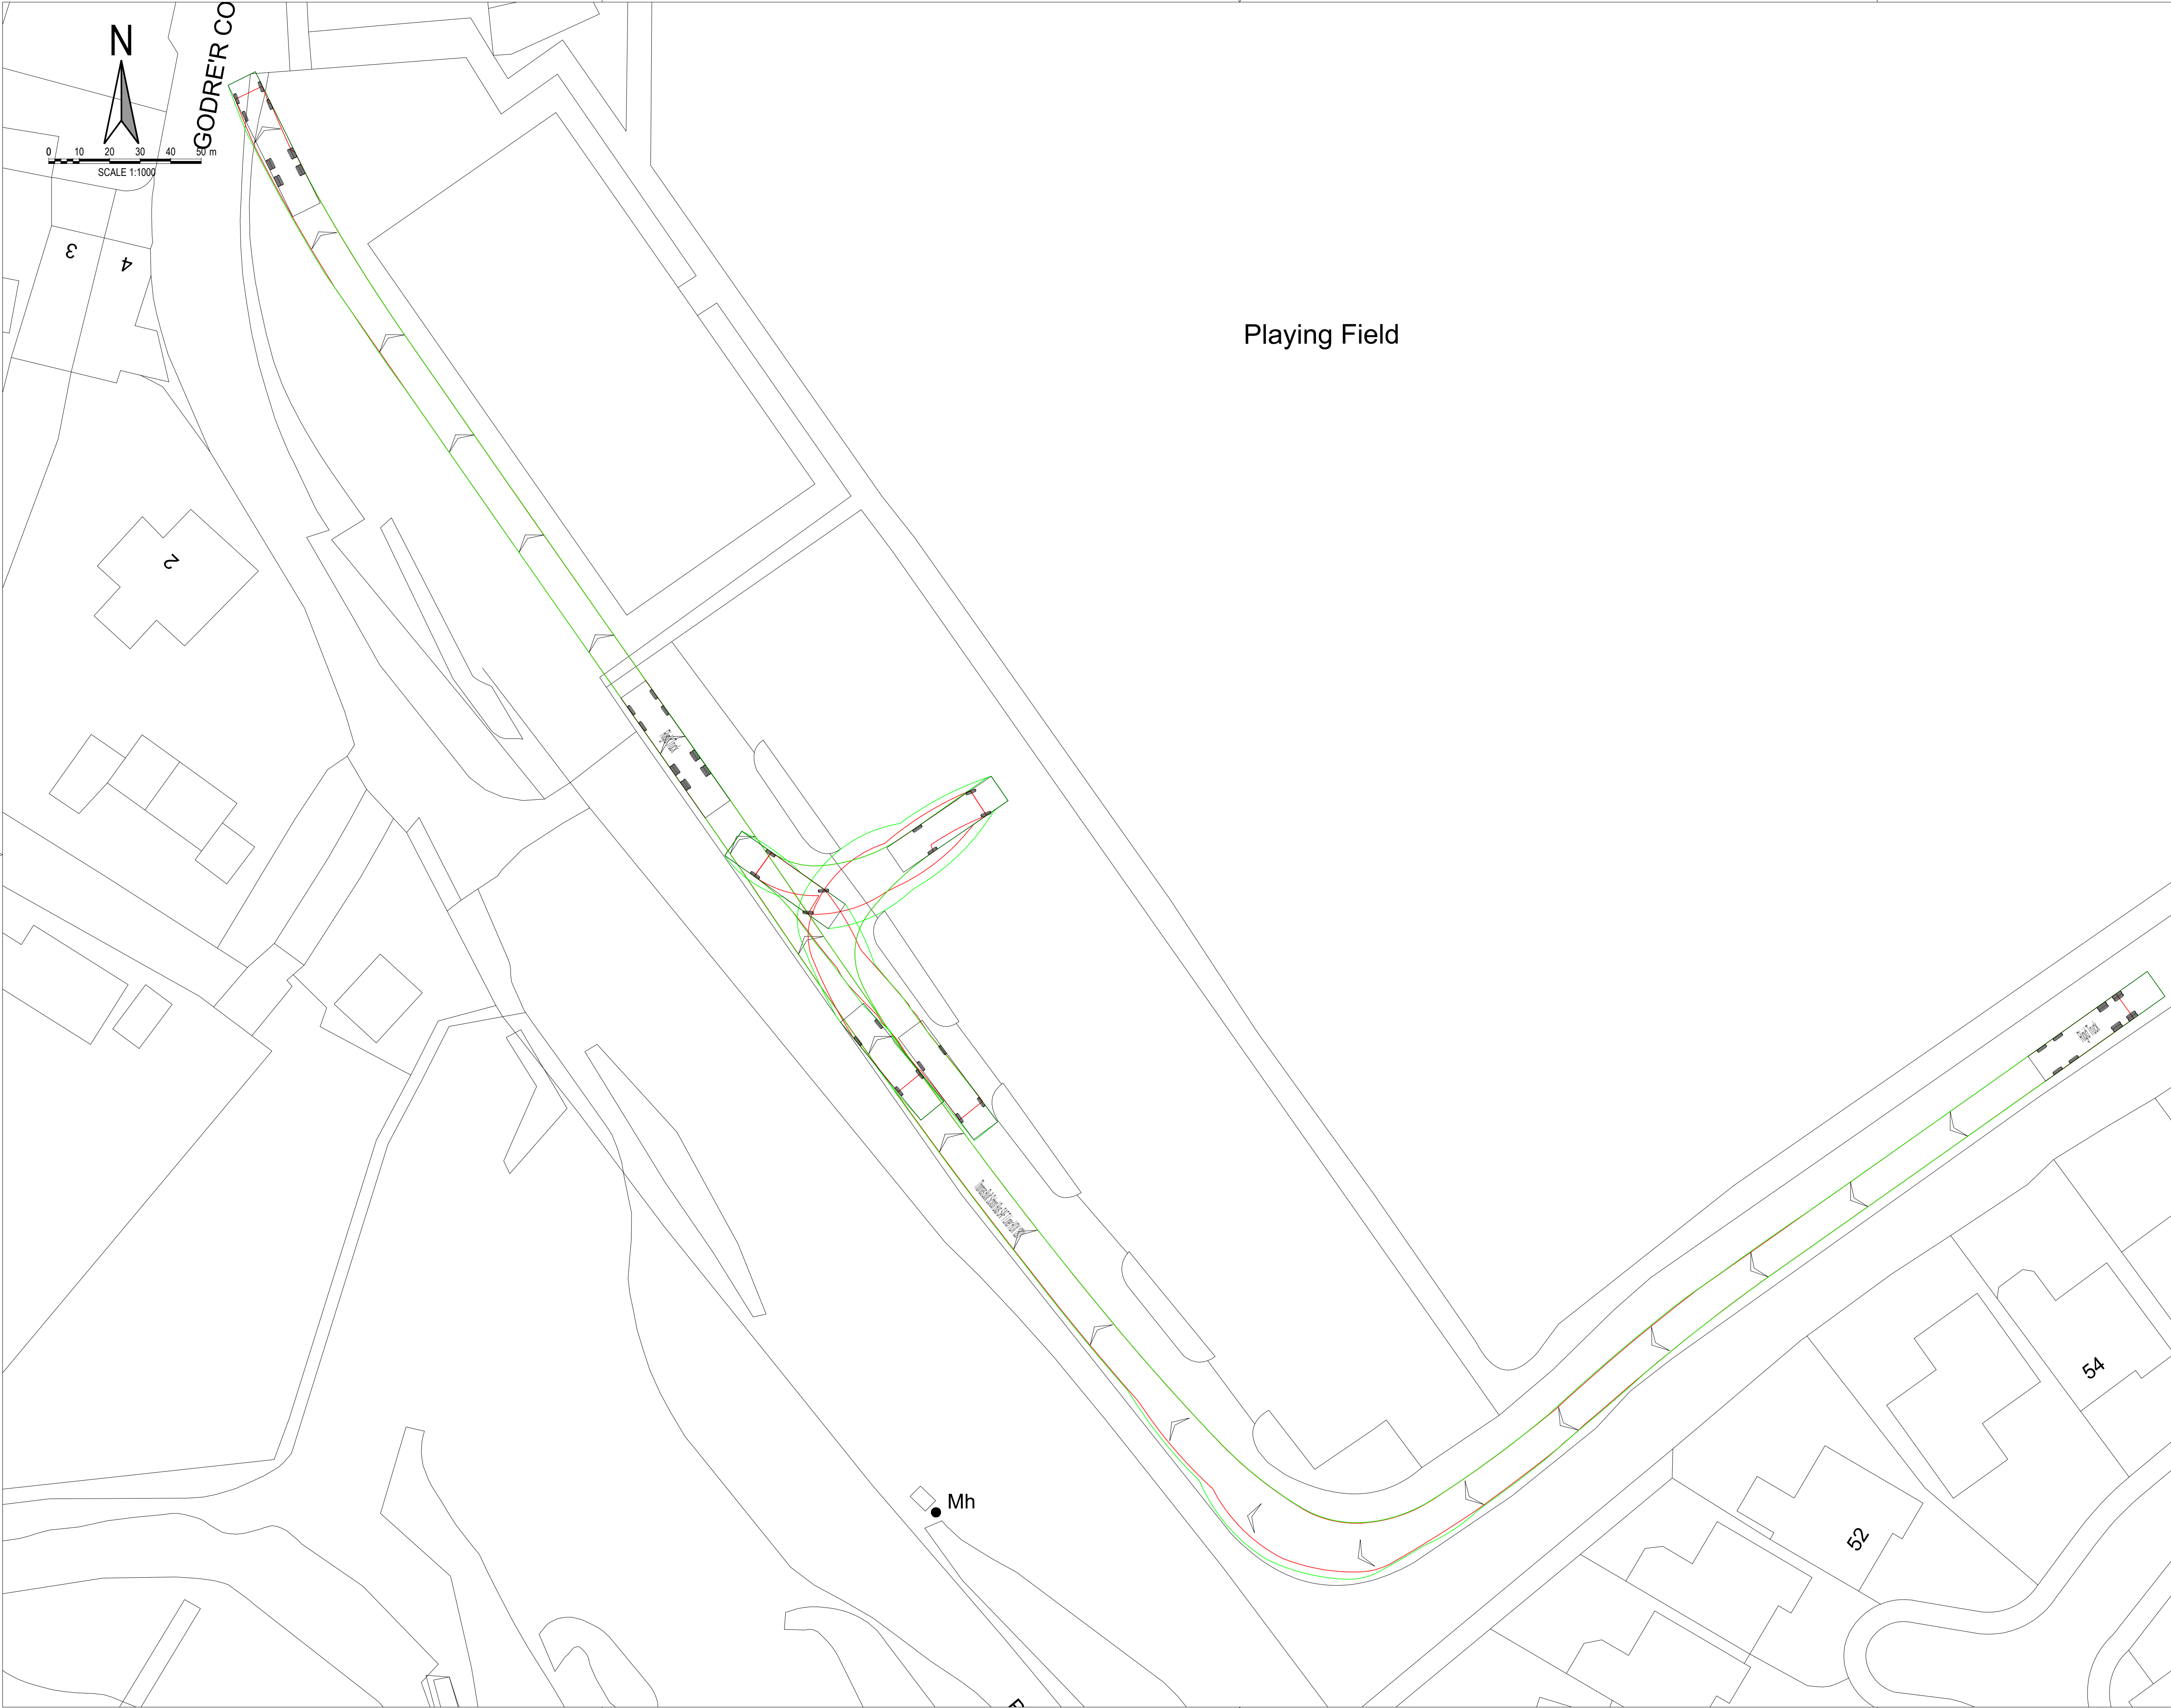


Playing Field

- NOTES:
- ALL DIMENSIONS ARE IN MILLIMETRES UNLESS NOTED OTHERWISE.
 - ALL LEVELS ARE SHOWN IN METRES UNLESS NOTED OTHERWISE.
 - DO NOT SCALE FROM THE DRAWING. USE FIGURED DIMENSIONS ONLY.
 - ANY DISCREPANCIES TO BE REPORTED IMMEDIATELY TO THE ENGINEER.
 - THIS DRAWING TO BE READ IN CONJUNCTION WITH ALL RELEVANT ARCHITECTS, ENGINEERS, SUBCONTRACTORS AND SPECIALISTS DRAWINGS AND SPECIFICATIONS.
 - EXISTING SERVICES HAVE NOT BEEN SHOWN BUT ARE PRESENT - THE CONTRACTOR IS TO LIAISE WITH ALL STATUTORY AUTHORITIES PRIOR TO THE COMMENCEMENT OF ANY WORKS.

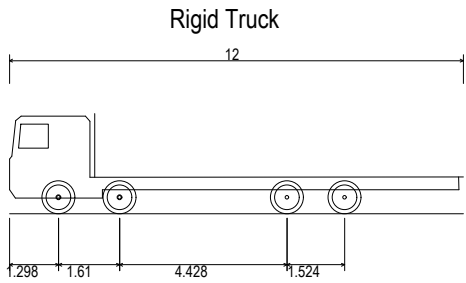

Overall Length 12.000m
Overall Width 2.500m
Overall Body Height 3.928m
Min Body Ground Clearance 0.412m
Track Width 2.471m
Lock to lock time 6.00s
Kerb to Kerb Turning Radius 11.900m

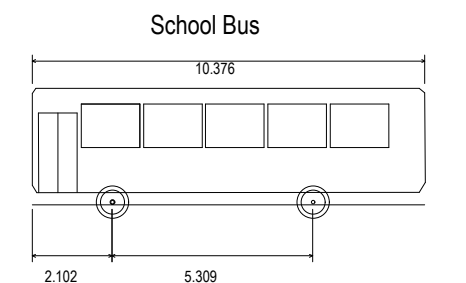

Overall Length 10.376m
Overall Width 2.438m
Overall Body Height 3.084m
Min Body Ground Clearance 0.325m
Track Width 2.438m
Lock to lock time 6.00s
Kerb to Kerb Turning Radius 9.525m

PRELIMINARY

01	AA	PG	PG	27/06/25	PRELIMINARY ISSUE
rev.	drawn	chkd.	appnd.	date	description
Client					
MORGANSTONE					
Project					
40 FLATS, CYFN ISAF CEFN-COED-Y-CYMMER MERTHYR TYDFIL					
Title					
TEMPORARY HAUL ROAD TIPPER/LOADER & SCHOOL BUS TRACKING					
 Vale Consultancy CONSULTING CIVIL & STRUCTURAL ENGINEERS 29 Bocam Park, Old Field Road, Pencoed, Bridgend CF35 5LJ. Phone: 01656 863794 Email: enquiries@vale-consultancy.co.uk					
date	drawn	checked	approved		
JUN 25	AA	PG		PG	
scale @ A1		project no.			
1:1000		21714			
status	drg. no.				rev.
P	21714_900				01