


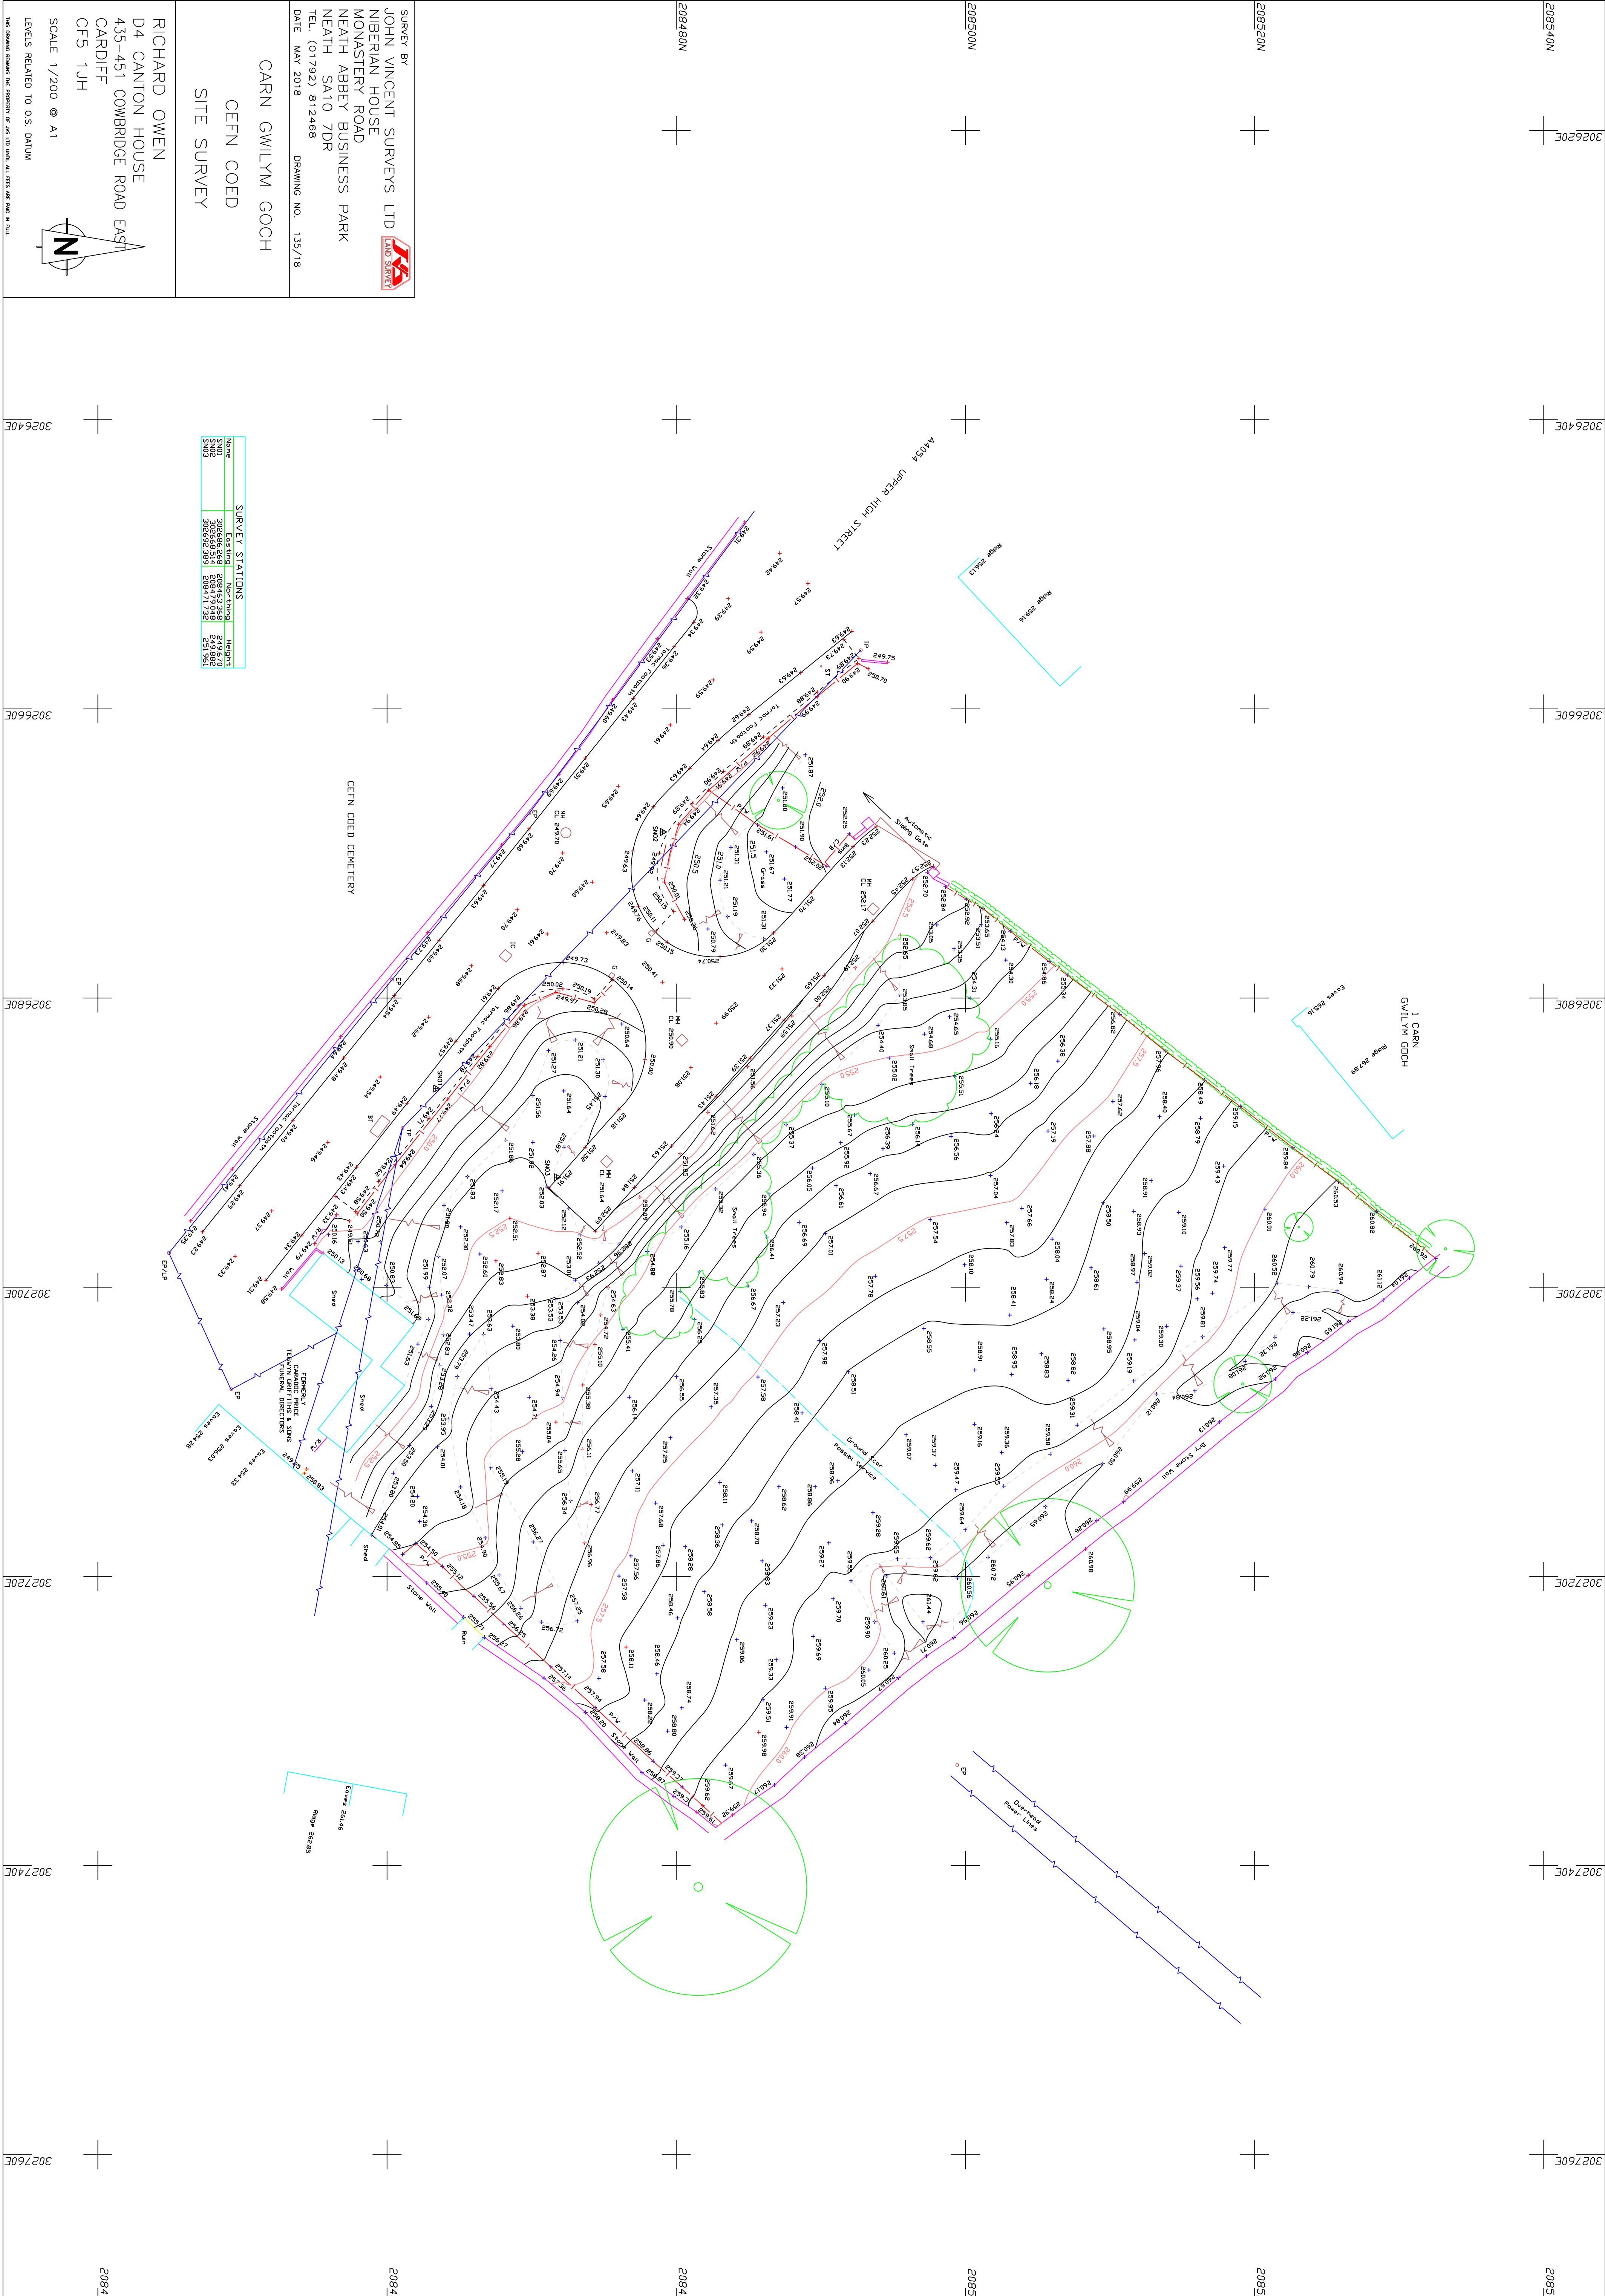

SURVEY BY
JOHN VINCENT SURVEYS LTD
NIBERIAN HOUSE
MONASTERY ROAD
NEATH ABBEY BUSINESS PARK
NEATH SA10 7DR
TEL. (01792) 812468
DATE MAY 2018
DRAWING NO. 135/18

CARN GWILYM GOCH
CEFN COED
SITE SURVEY

RICHARD OWEN
D4 CANTON HOUSE
435-451 COWBRIDGE ROAD EAST
CARDIFF
CF5 1JH
SCALE 1/200 @ A1
LEVELS RELATED TO O.S. DATUM
THIS DRAWING REMAINS THE PROPERTY OF JVS LTD UNLESS ALL RIGHTS ARE MADE IN FULL
JVS CAD REFERENCE:CFN

SURVEY STATIONS		
Name	Eastings	Northing
SM01	302666.268	208453.248
SM02	302666.268	208453.248
SM03	302666.268	208453.248