


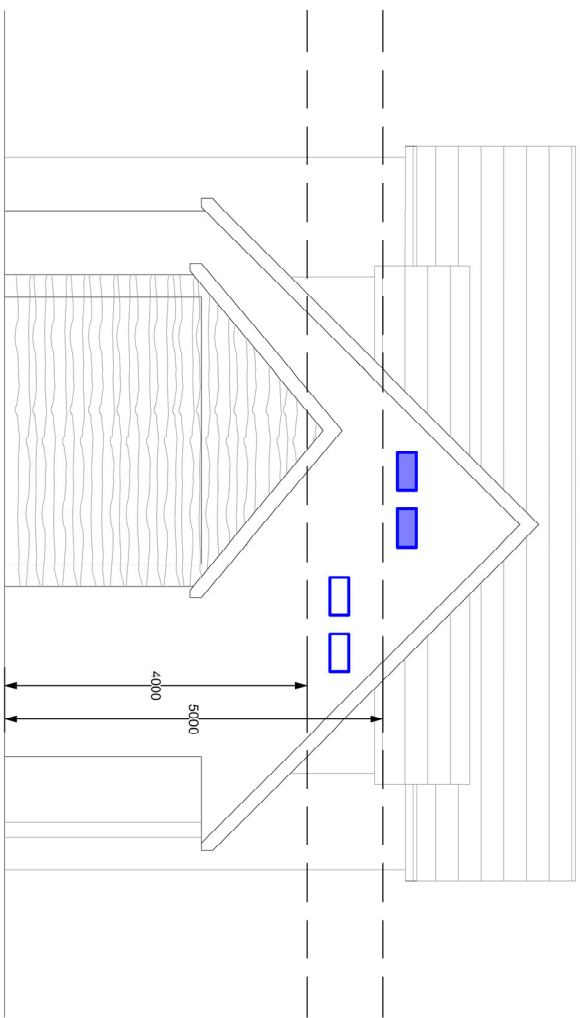


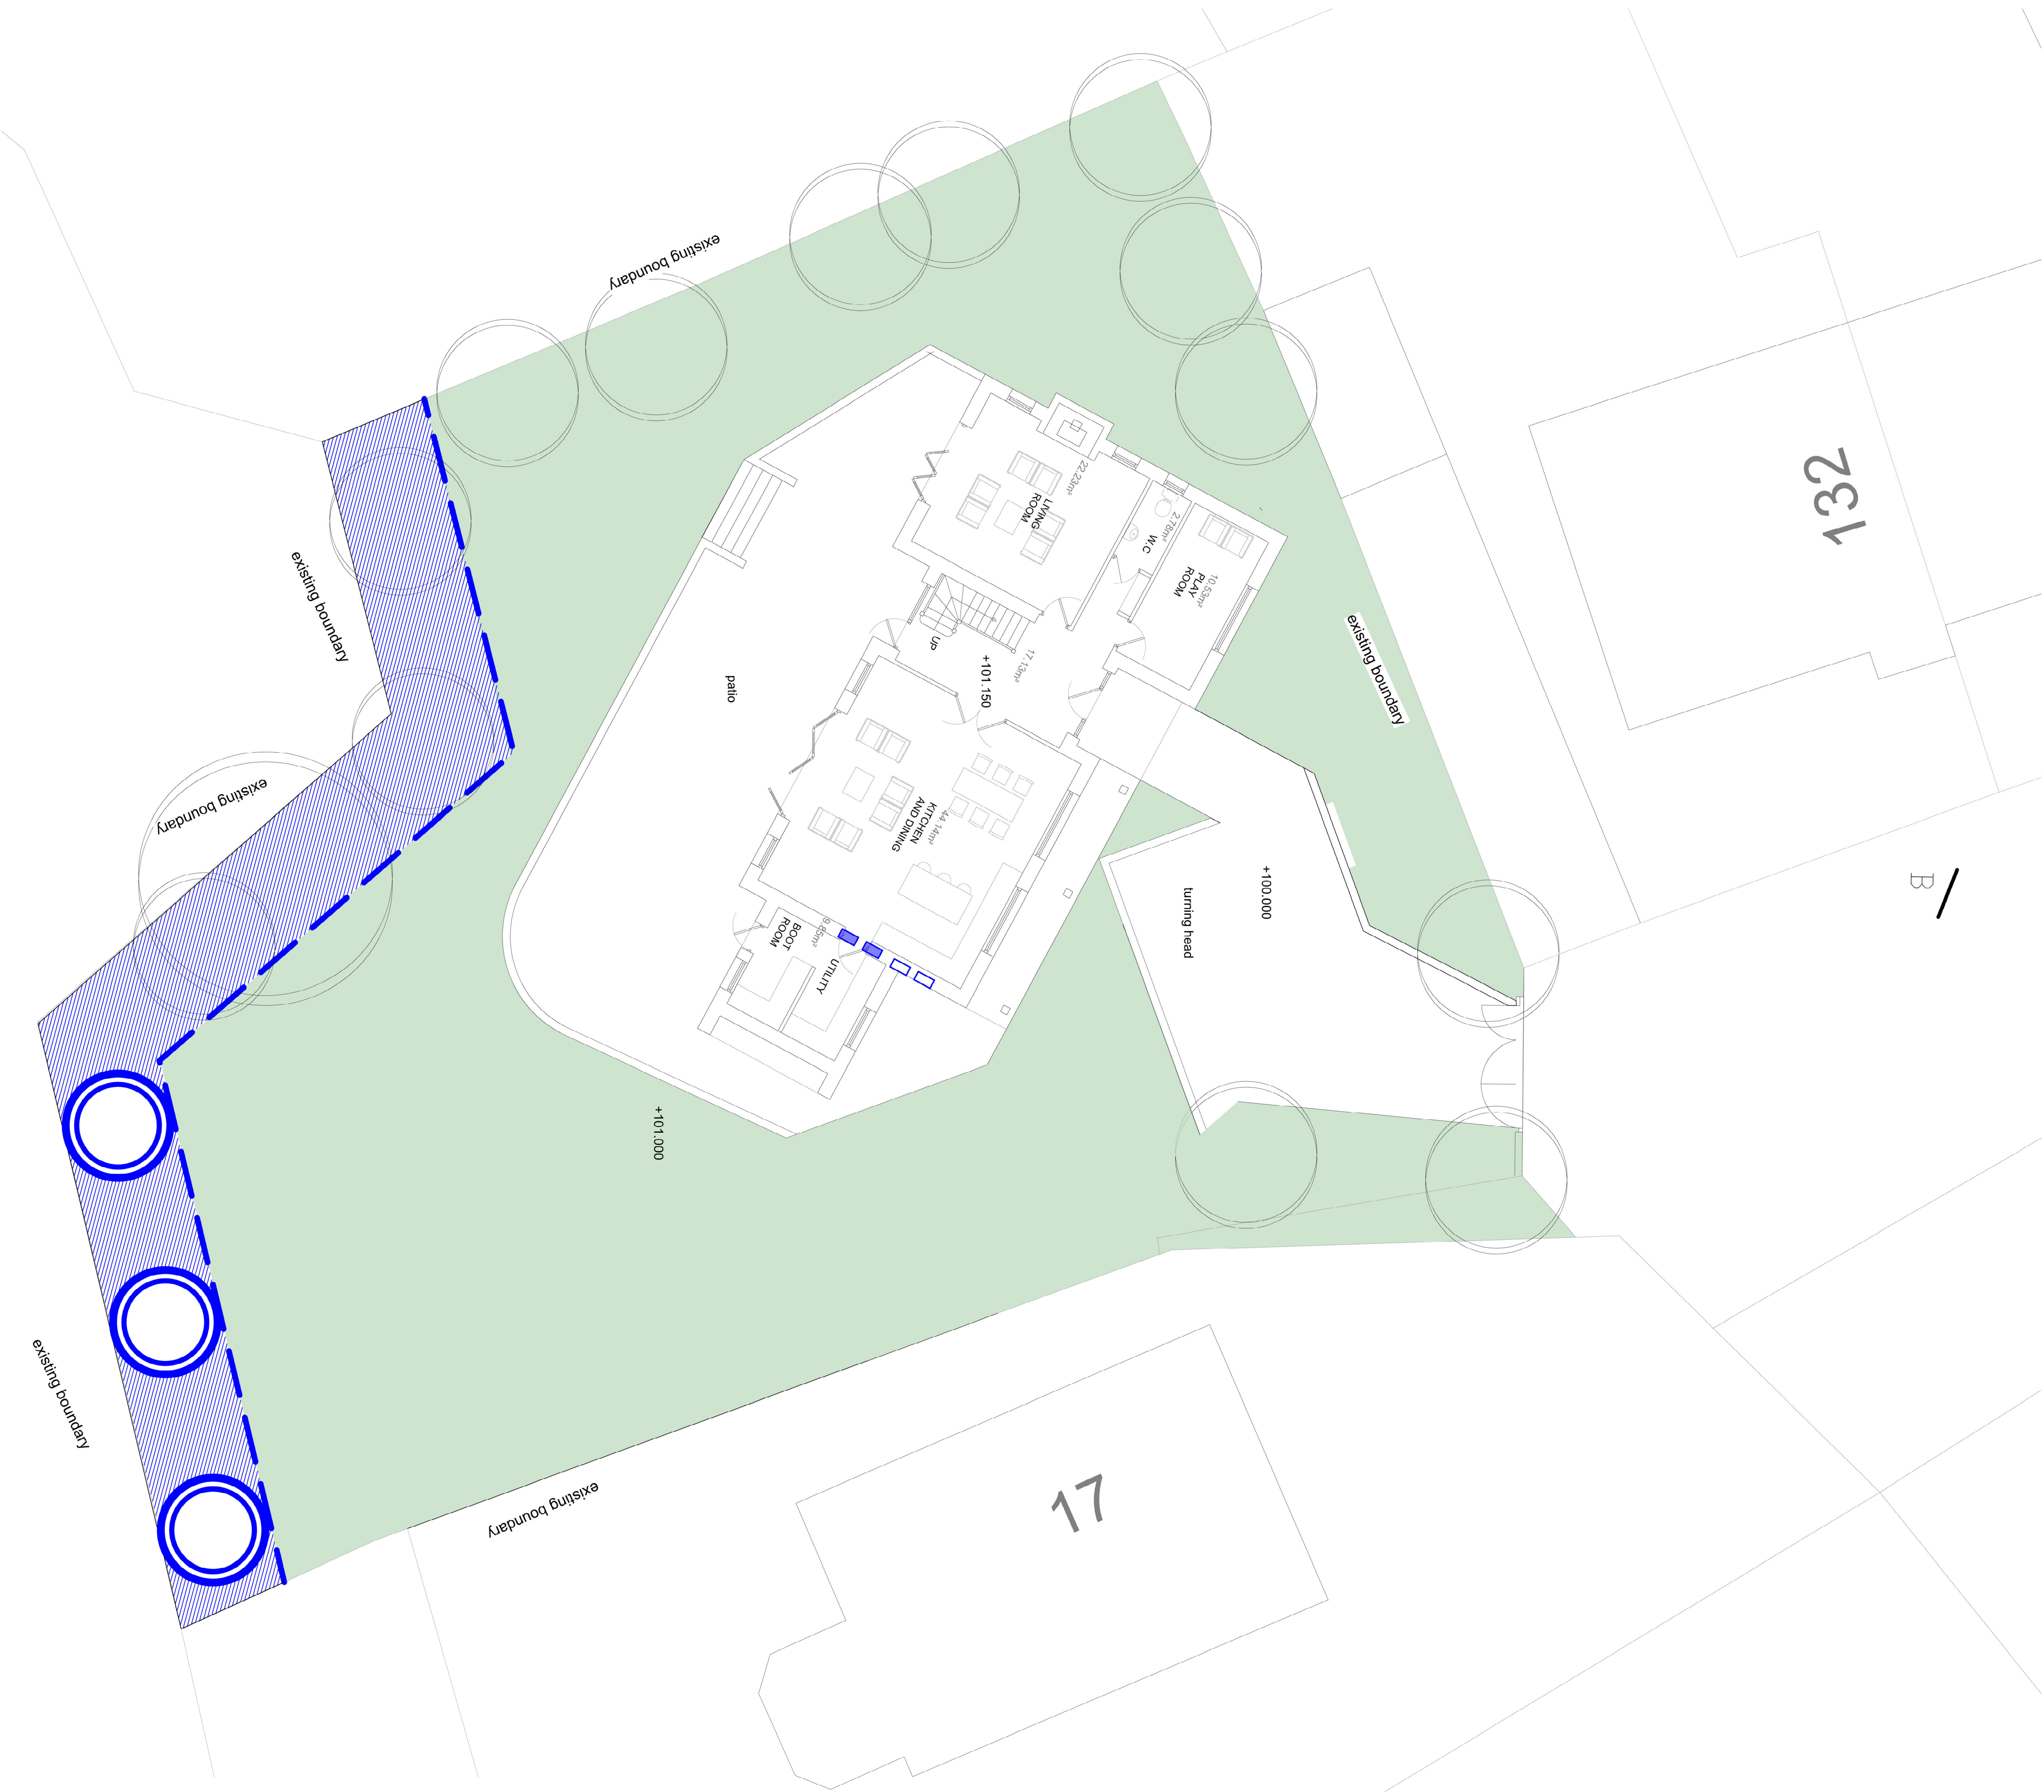

EAST ELEVATION 1:50

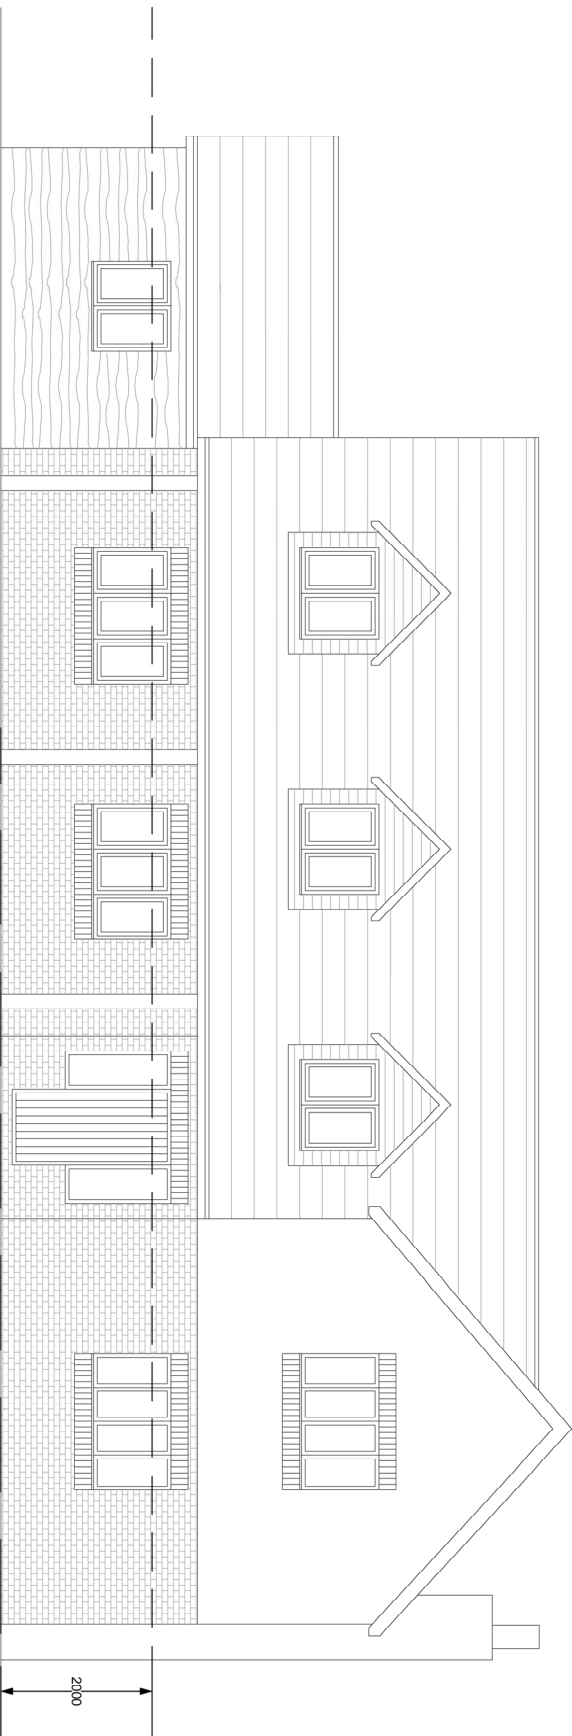

FRONT ELEVATION 1:50

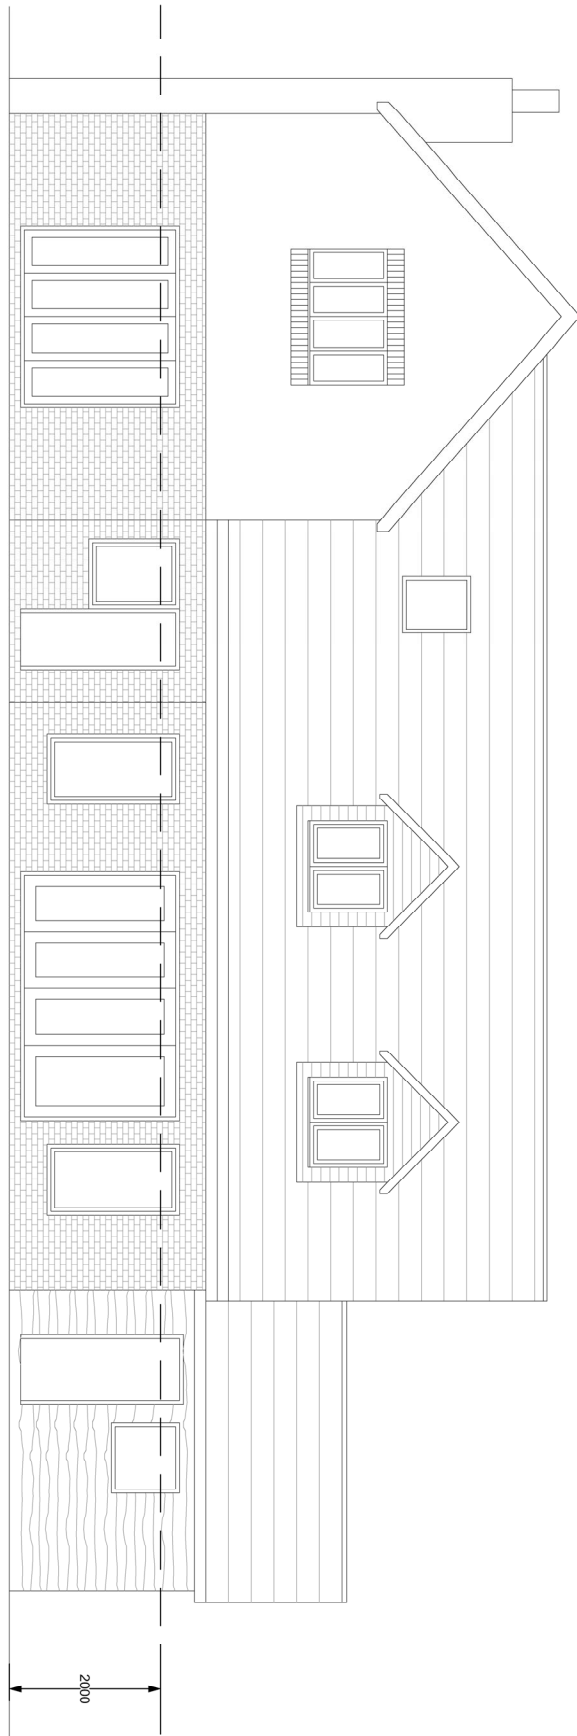

BACK ELEVATION 1:50

	Post and rail fence, 3m from boundary. Posts to be 1.6m tall, rails x 3 approximately 40cm apart. This also represented location of Herds fencing during construction to protect boundary vegetation.
	Three 'regular standard' trees to replace lost willow, one each of oak, holly and birch.
	Buffer planting to include a mix of native species: oak (30%), holly (20%), hazel (30%), and hawthorn (20%). Whips to be planted in off-set rows c. 30cm apart, between existing/retained woody vegetation. Gaps caused by whip failure to be filled with similar species mix during the second year following initial planting.
	Two livestock Enclosed Bat Boxes (or similar) to be installed in fabric of external wall of the south east elevation. Bat boxes at least 4m high.
	Two integral swift boxes to be installed in fabric of external wall of the south east elevation. Swift boxes at least 5m high.

A. Revised drawing 11/05/22

George and Co.

Land off Heolgering
Rood, Merthyr Tydfil

Proposed Site Plan and
Elevations with ecology
annotations in blue:1:100 @A1
Building
Control March 22. As shown. SG
George - Co
1st Floor, Woodhouse Road, 2nd Floor, 11, Merthyr Tydfil,
SA6 3JF
TEL: 0783038652
www.georgeandco.co.uk