



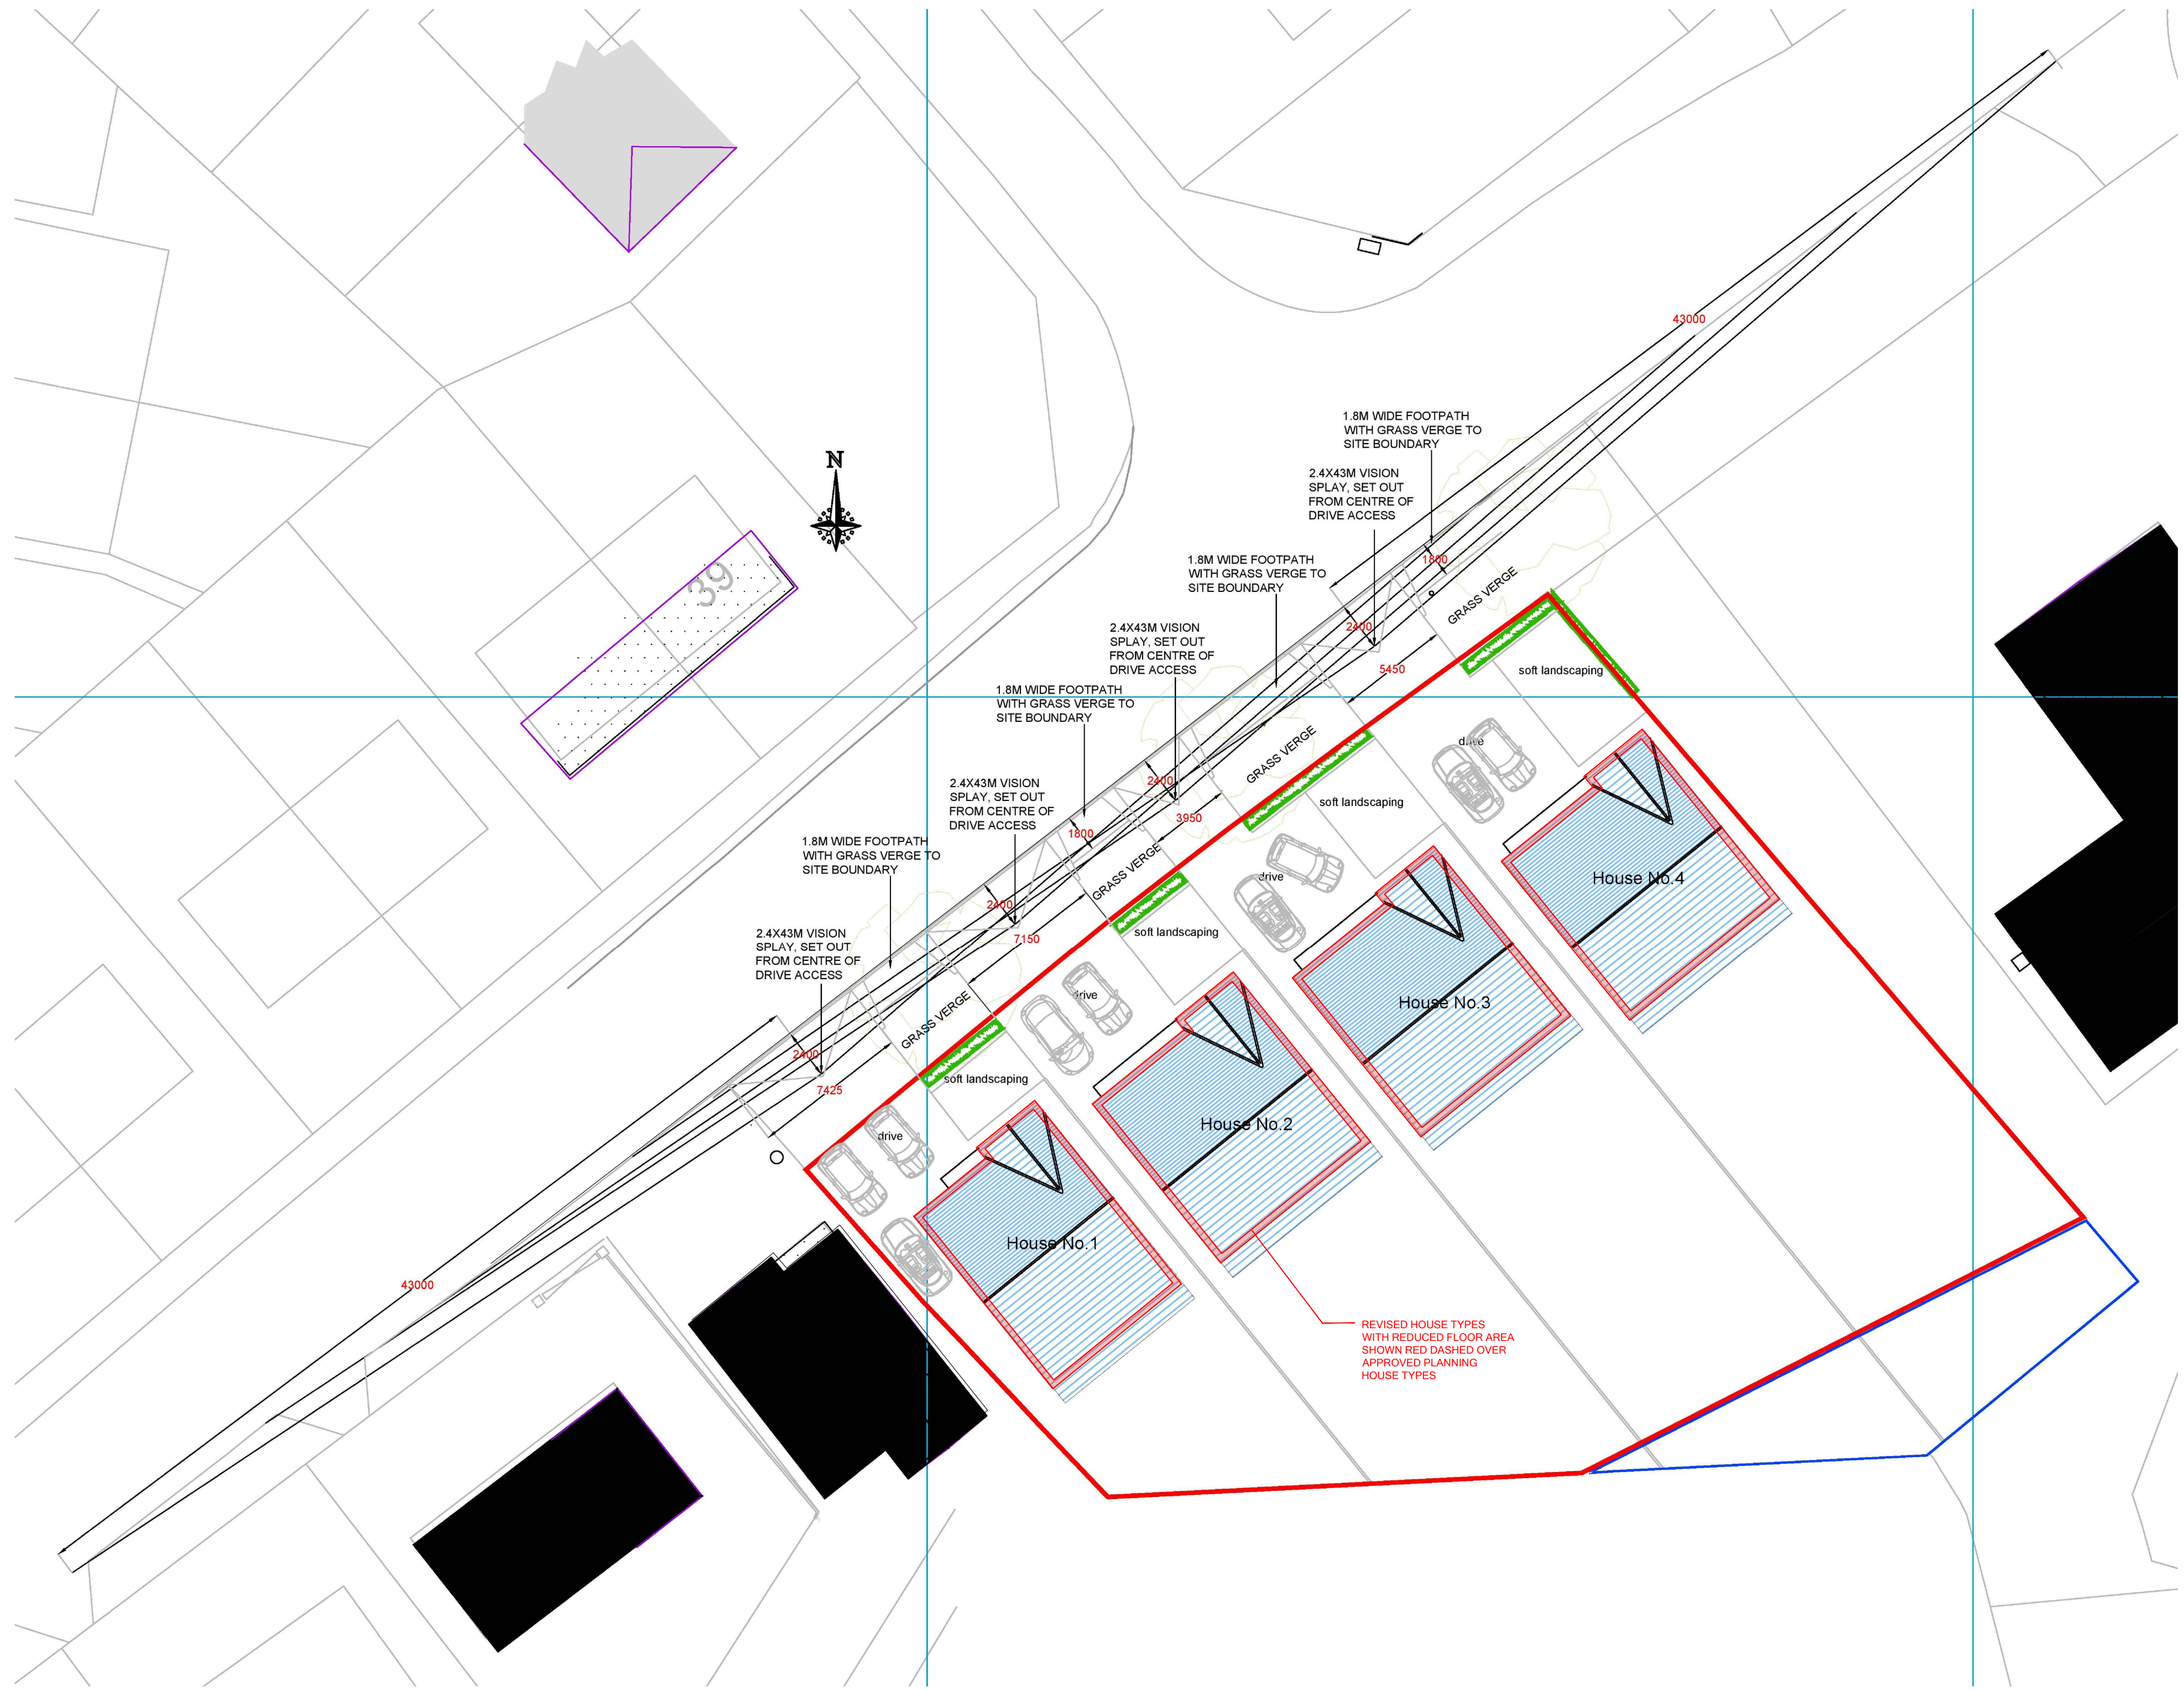

Vision Splay Plan Scale 1:200

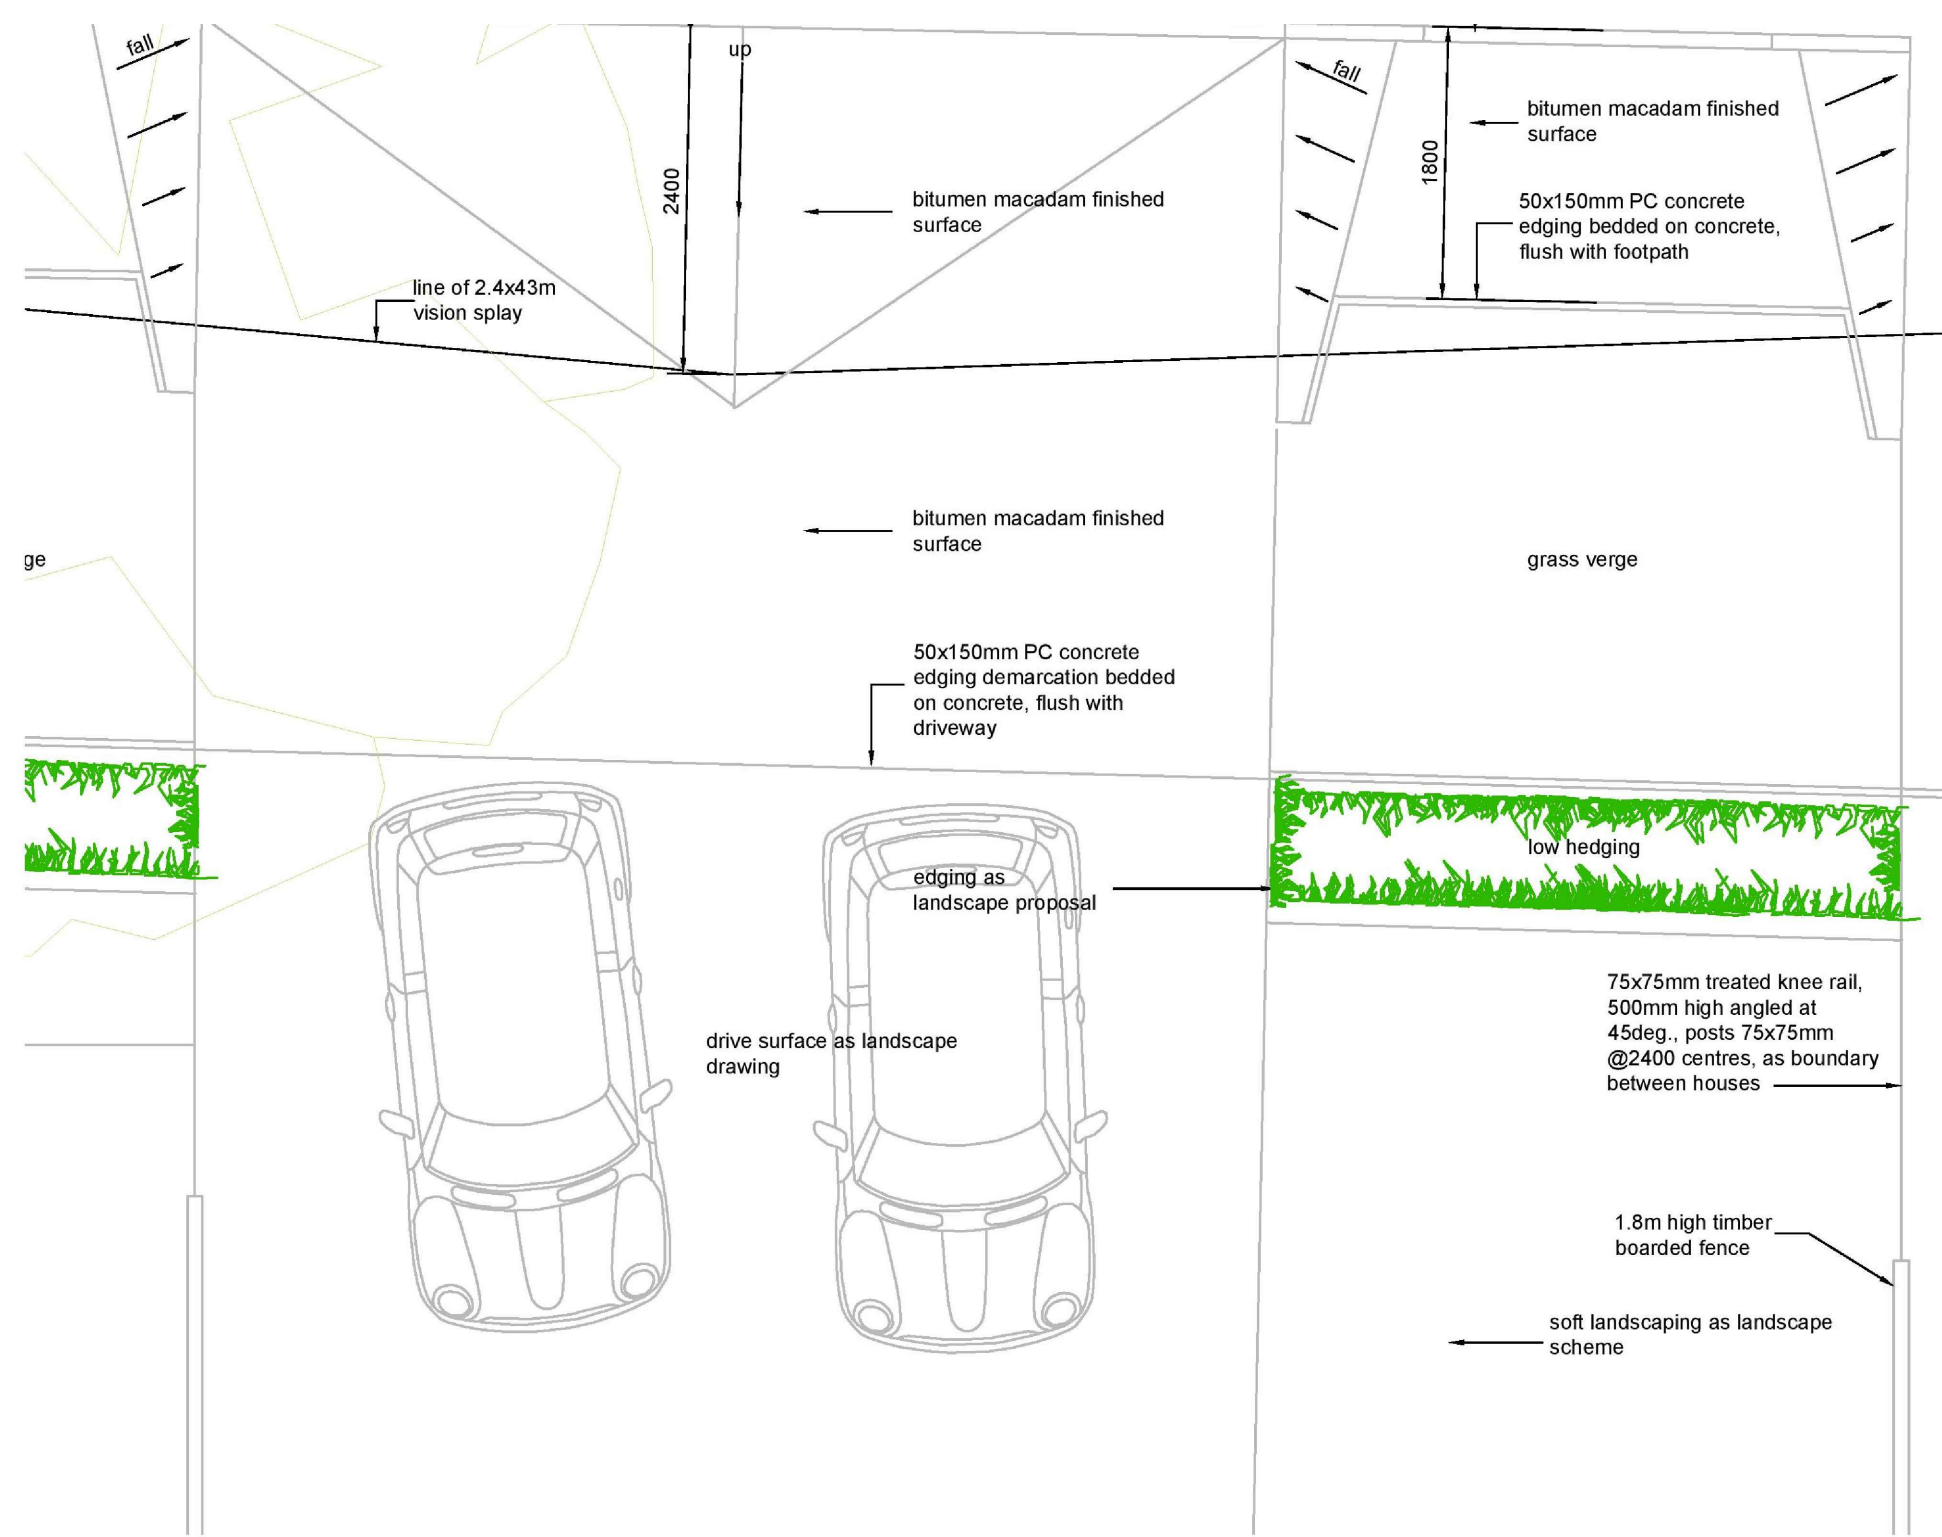

Typical Crossover/ Plan Scale 1:50

This drawing
supersedes
Treescape Arborist
report drawings for
Arboricultural Impact
Assessment,
Crossover and Access
Drive, Draft Tree
Protection Plan, and
Planting Schedule
This drawing to be
read in conjunction
with Catherine Etchell
Associates Ltd
landscape drawings

Notes /
• These drawings are for the purpose of obtaining planning permission and are not full working drawings.

Rev	Date	Initials	Description
/	/	/	/

Chris
Thomas
Architecture

The Coach House, Duck Street, Penarth, CF64 2LA		phone: 07596 564 454 email: studio@christomashomesarchitecture.co.uk web: christomashomesarchitecture.co.uk	PLANNING
Project / Hawfinch Homes Land Adjacent Cath's Farm Shop, CF46 4DN			
Title / proposed vision splay + crossover plan			
Job / G198		Drawing No. / 198_PL_110	
Scale / As stated @ A1		Date / July 2022	
		Rev / /	

Do not scale from the drawings. All dimensions to be checked on site by contractor. Copyright reserved and not to be used without the written permission of Chris Thomas Architecture Ltd.