

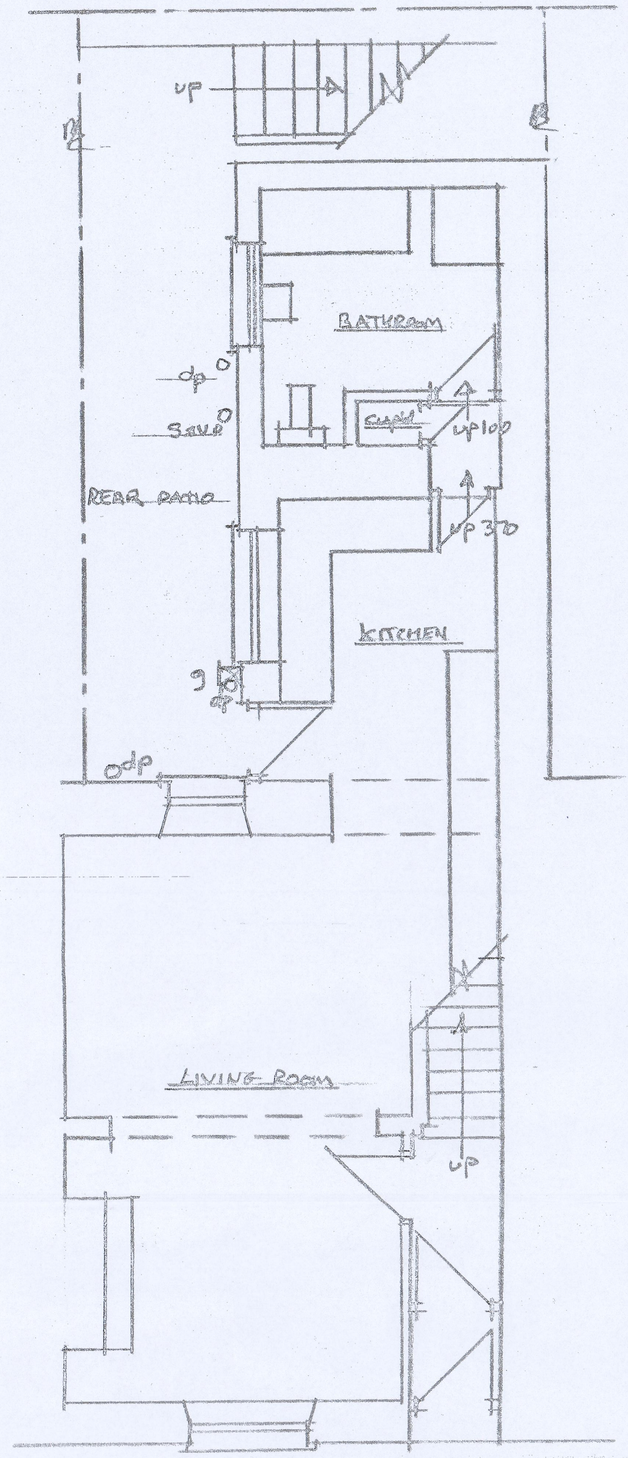



EXISTING / PROPOSED GROUND FLOOR

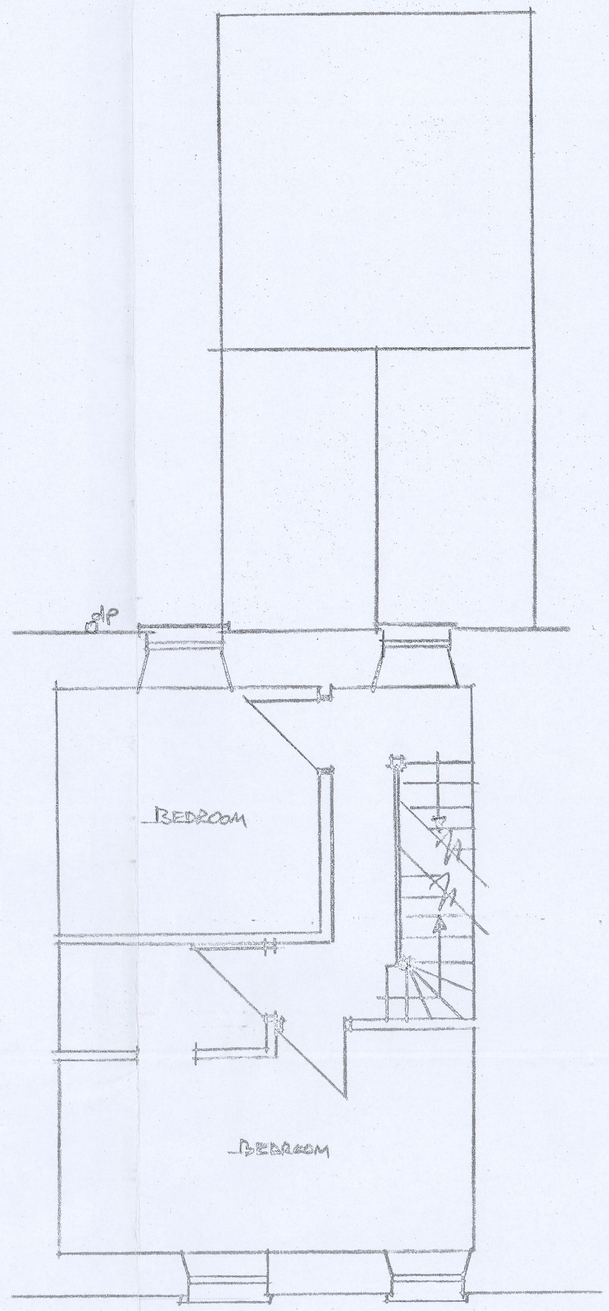


EXISTING FIRST FLOOR

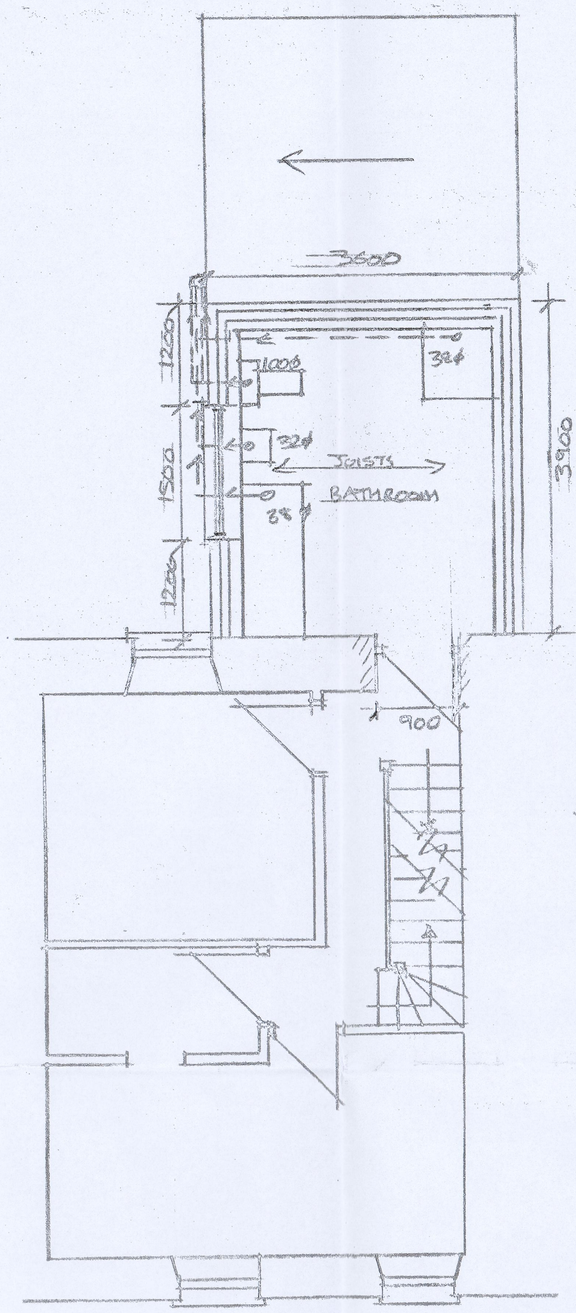


PROPOSED FIRST FLOOR

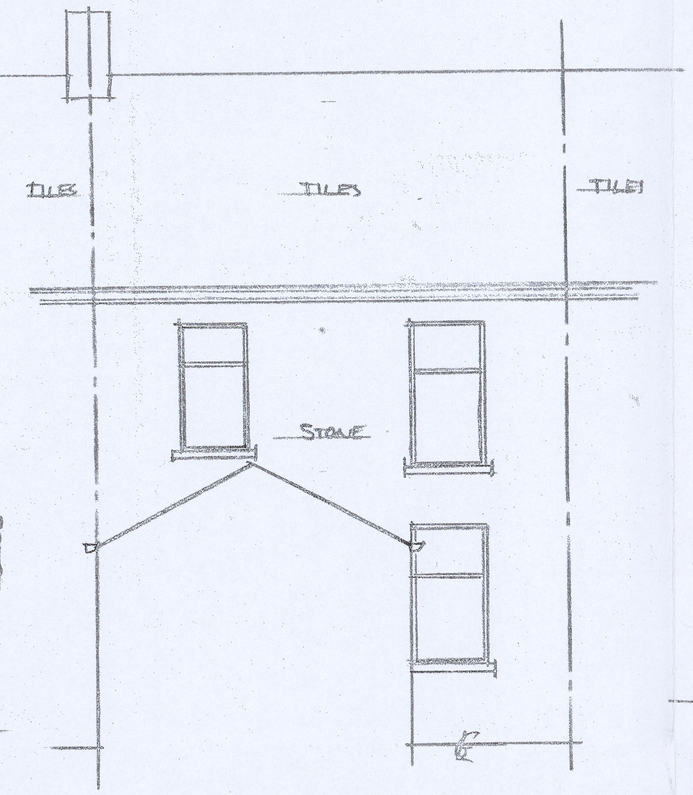


EXISTING REAR ELEVATION

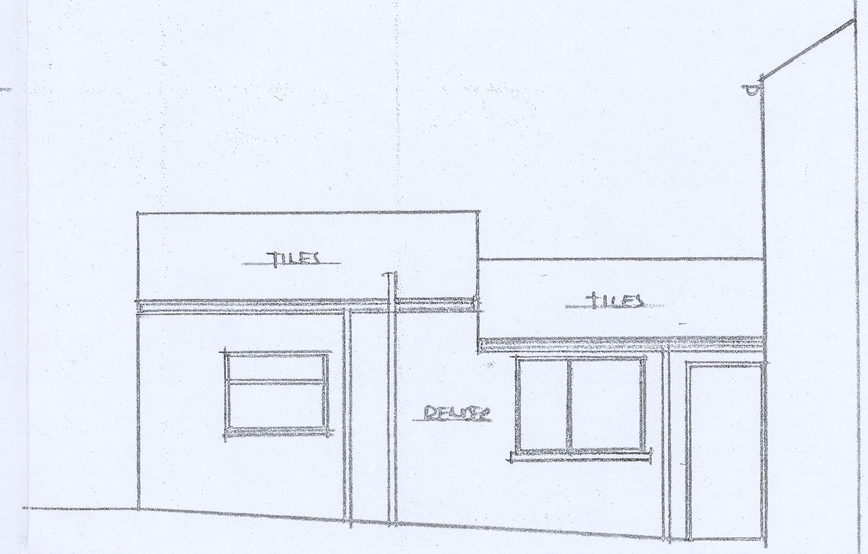


EXISTING SIDE ELEVATION

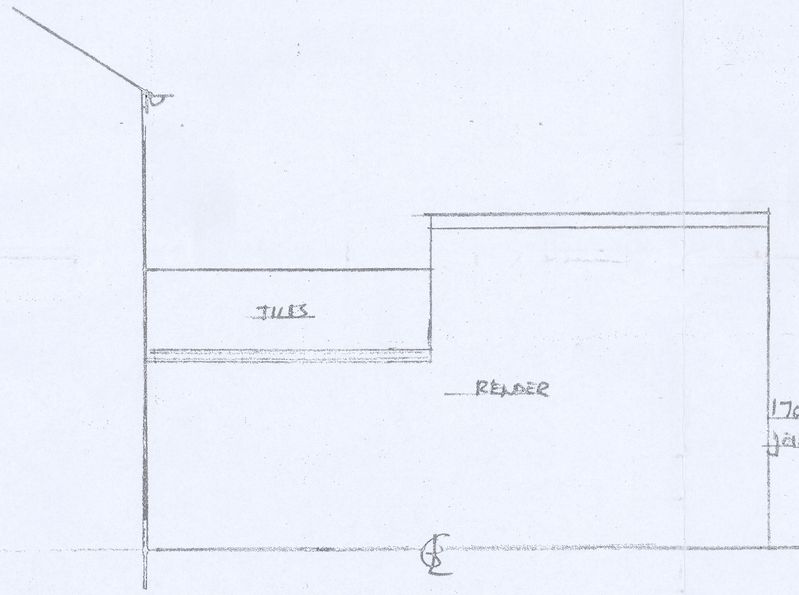


EXISTING SIDE ELEVATION

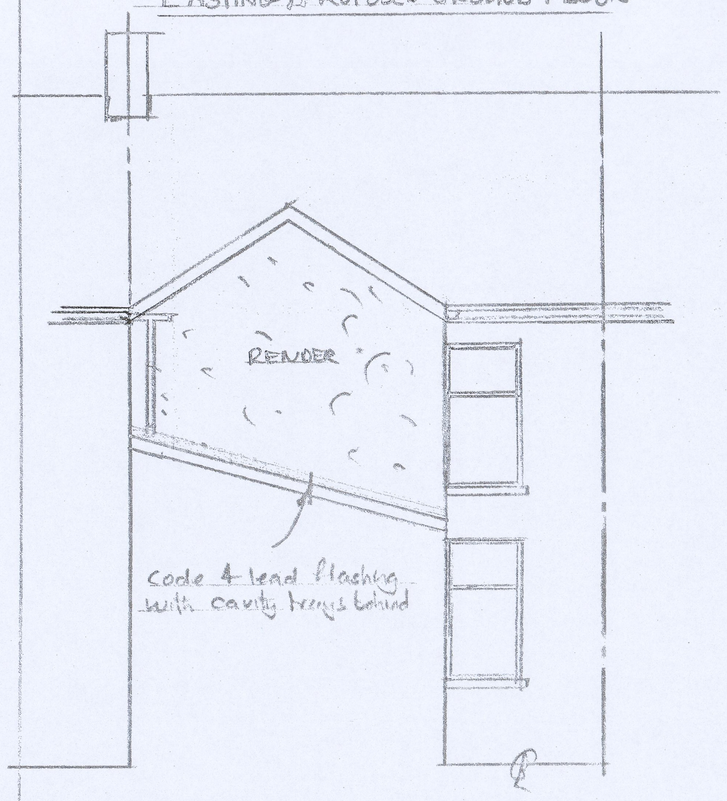


PROPOSED REAR ELEVATION

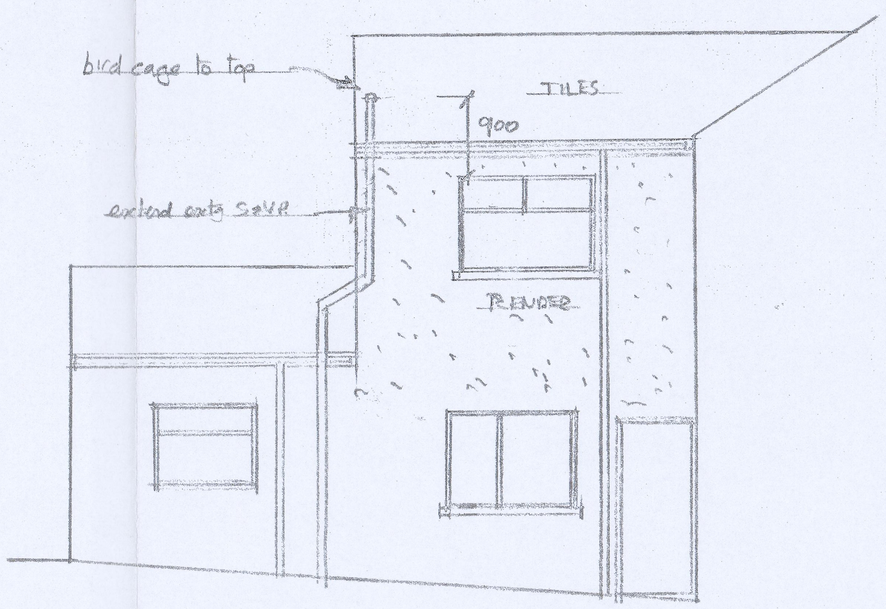

PROPOSED SIDE ELEVATION

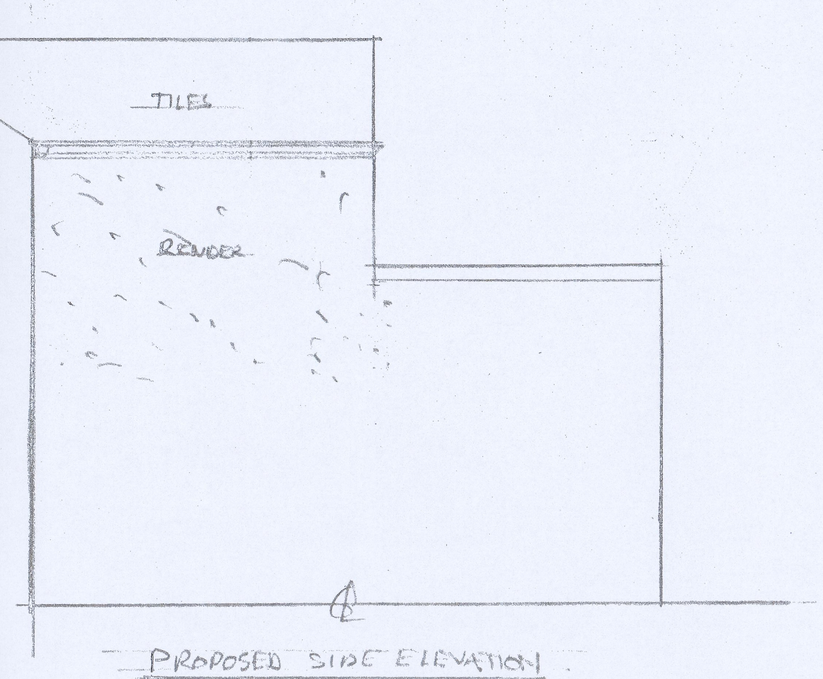

PROPOSED SIDE ELEVATION

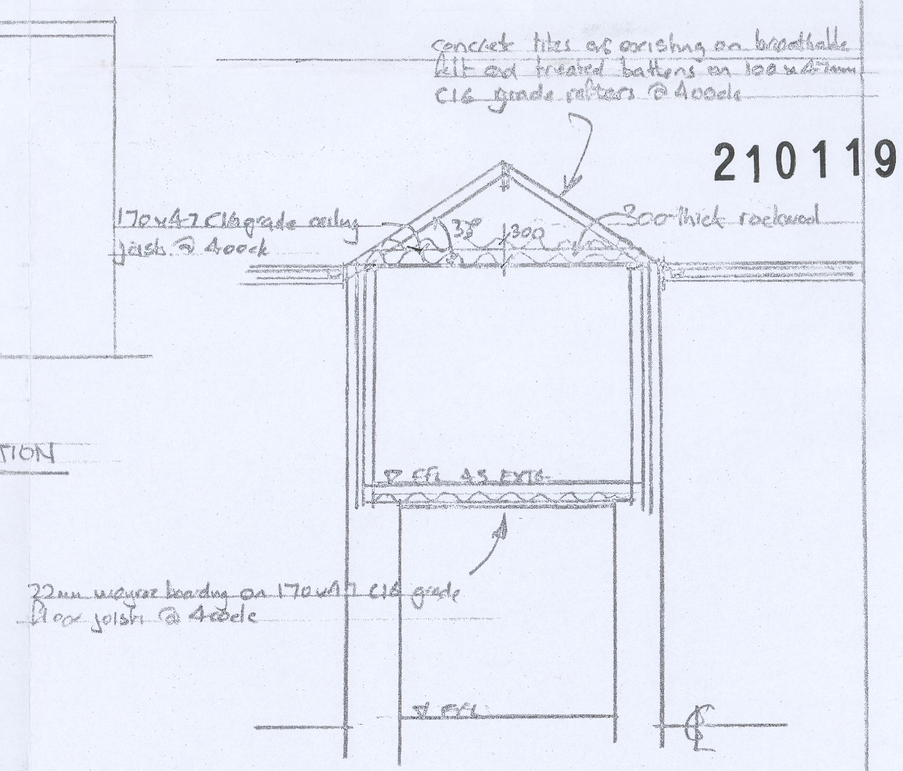

TYPICAL SECTION

JOB	PROPOSED FIRST FLOOR PITCHED ROOF EXTENSION TO REAR
ADDRESS	11 GELLIFAELOG TERRACE, PENYDARREN MERTHYR TYDFIL, CF47 9HL
SCALE	1:50
DATE	MARCH 2021
DRAWN	A. ROLLINS

6