



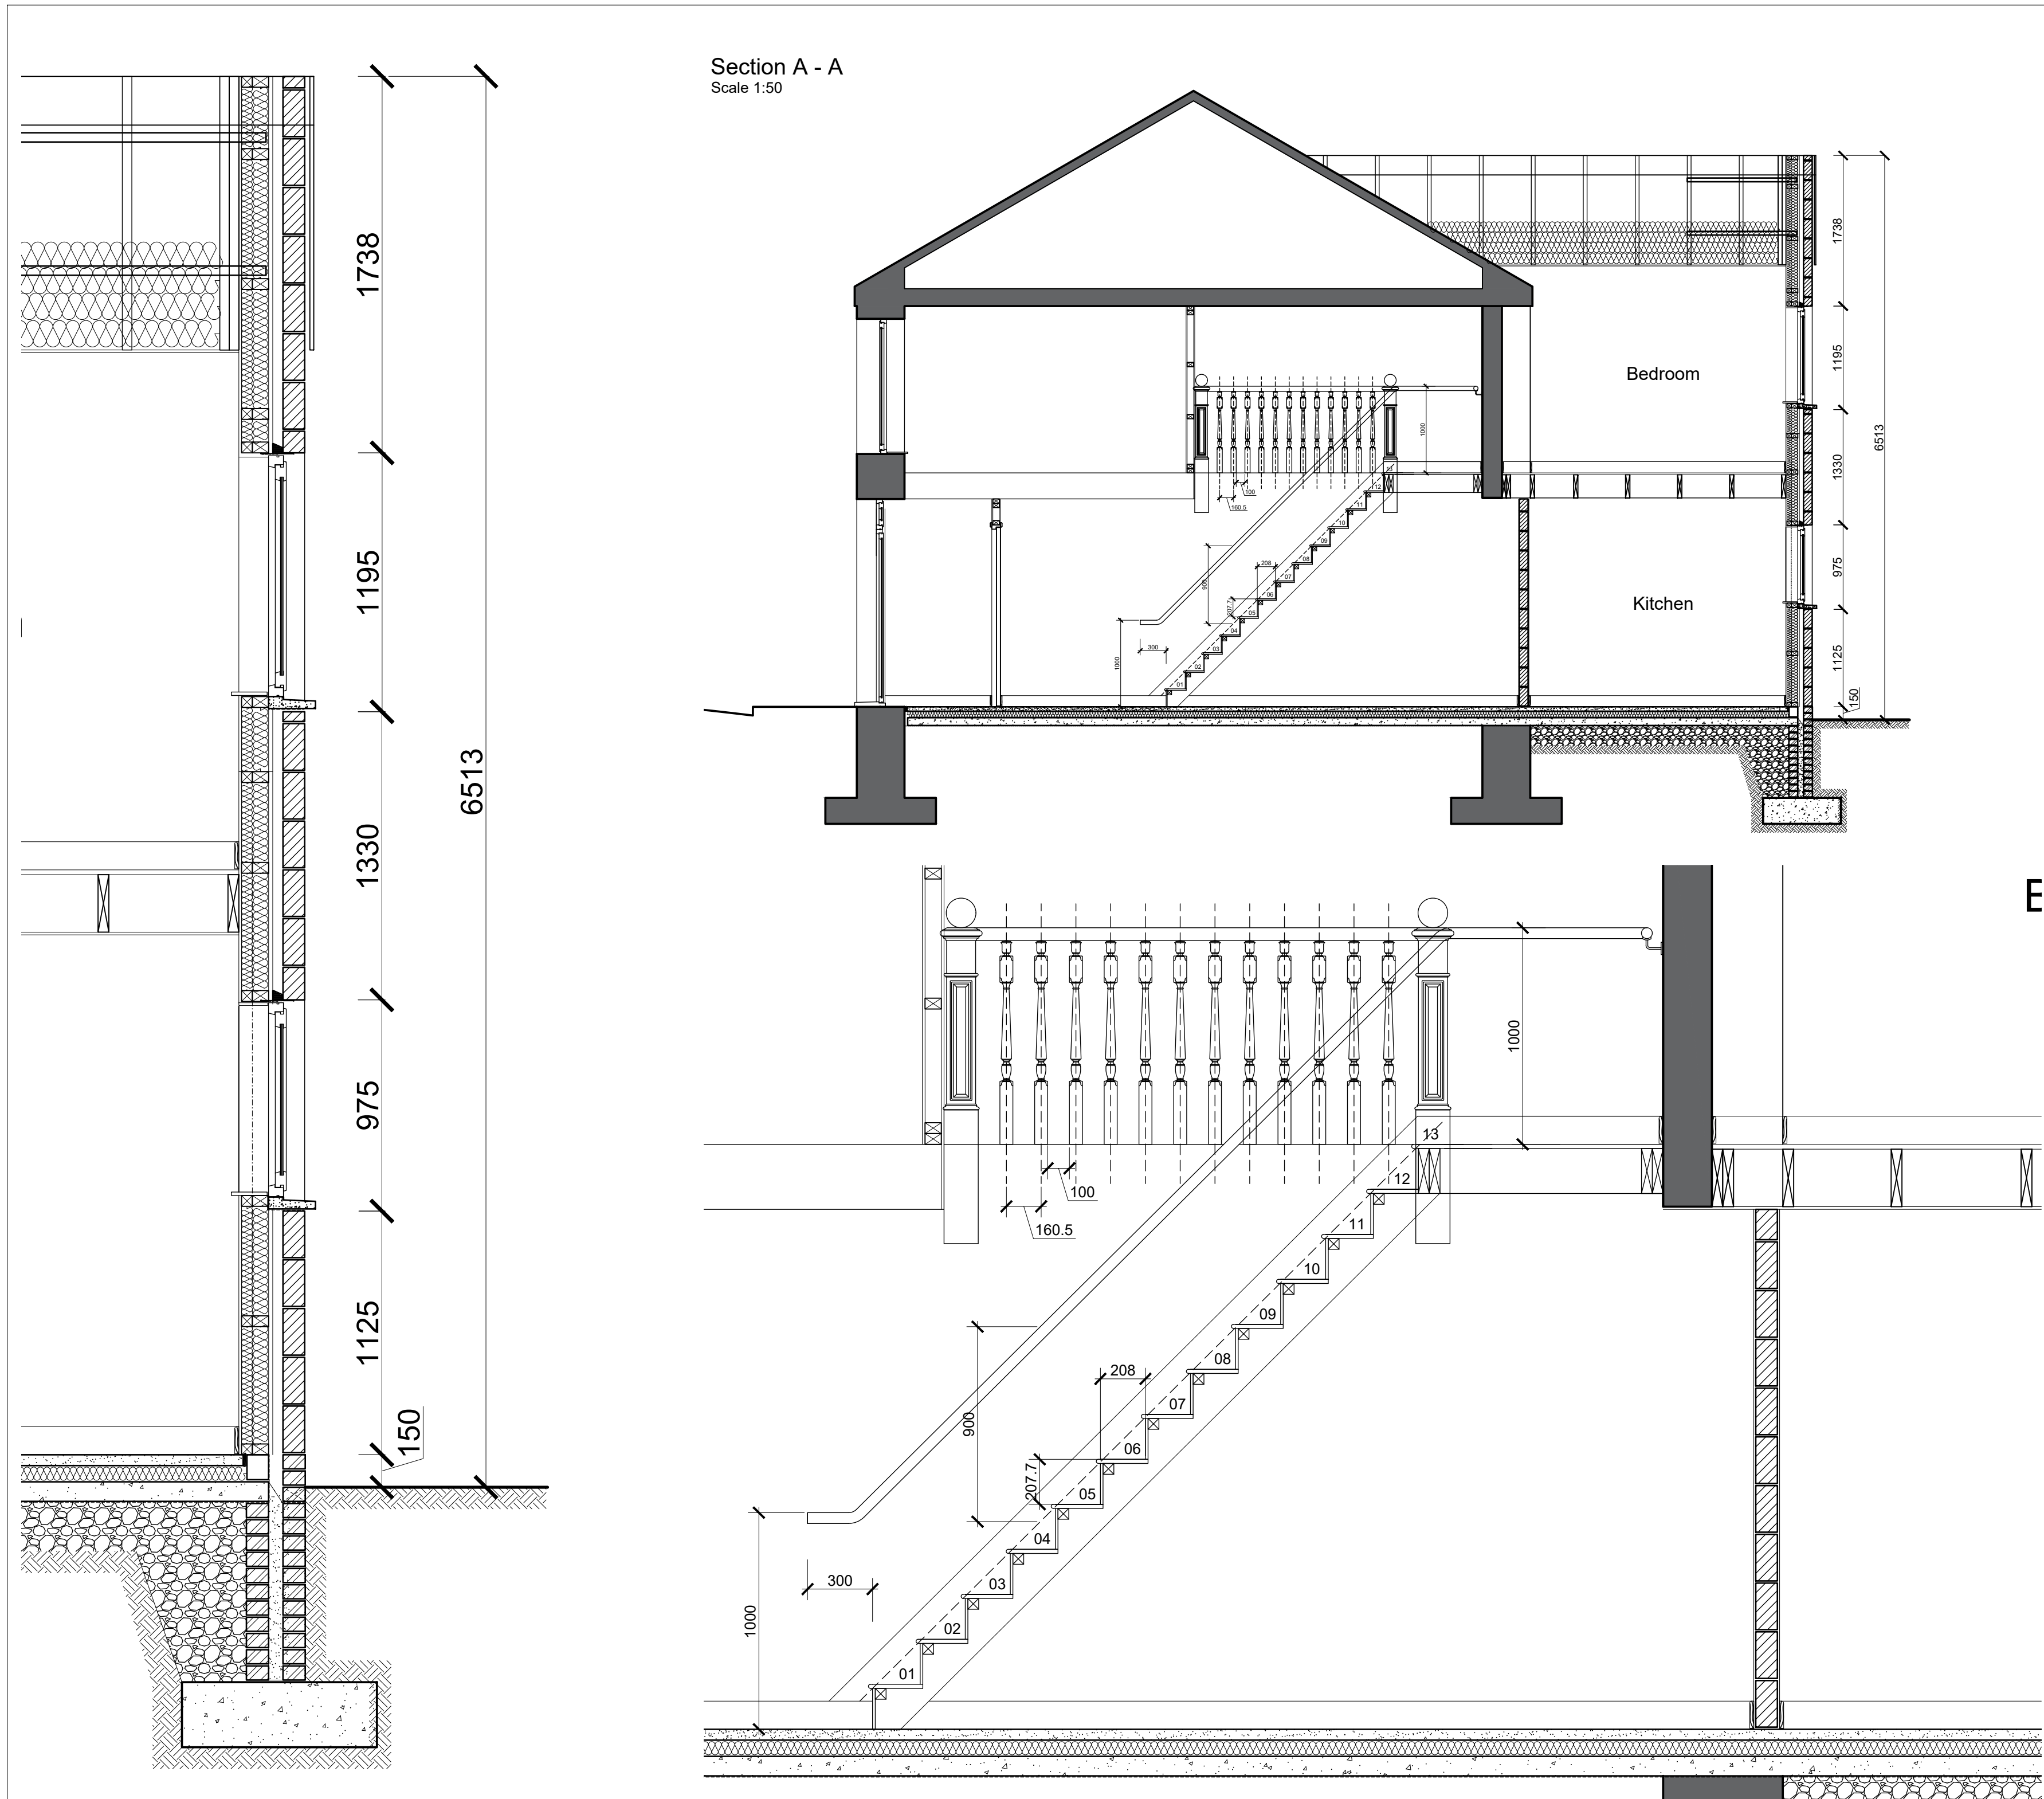

Ordnance Survey Plan
Scale 1:500

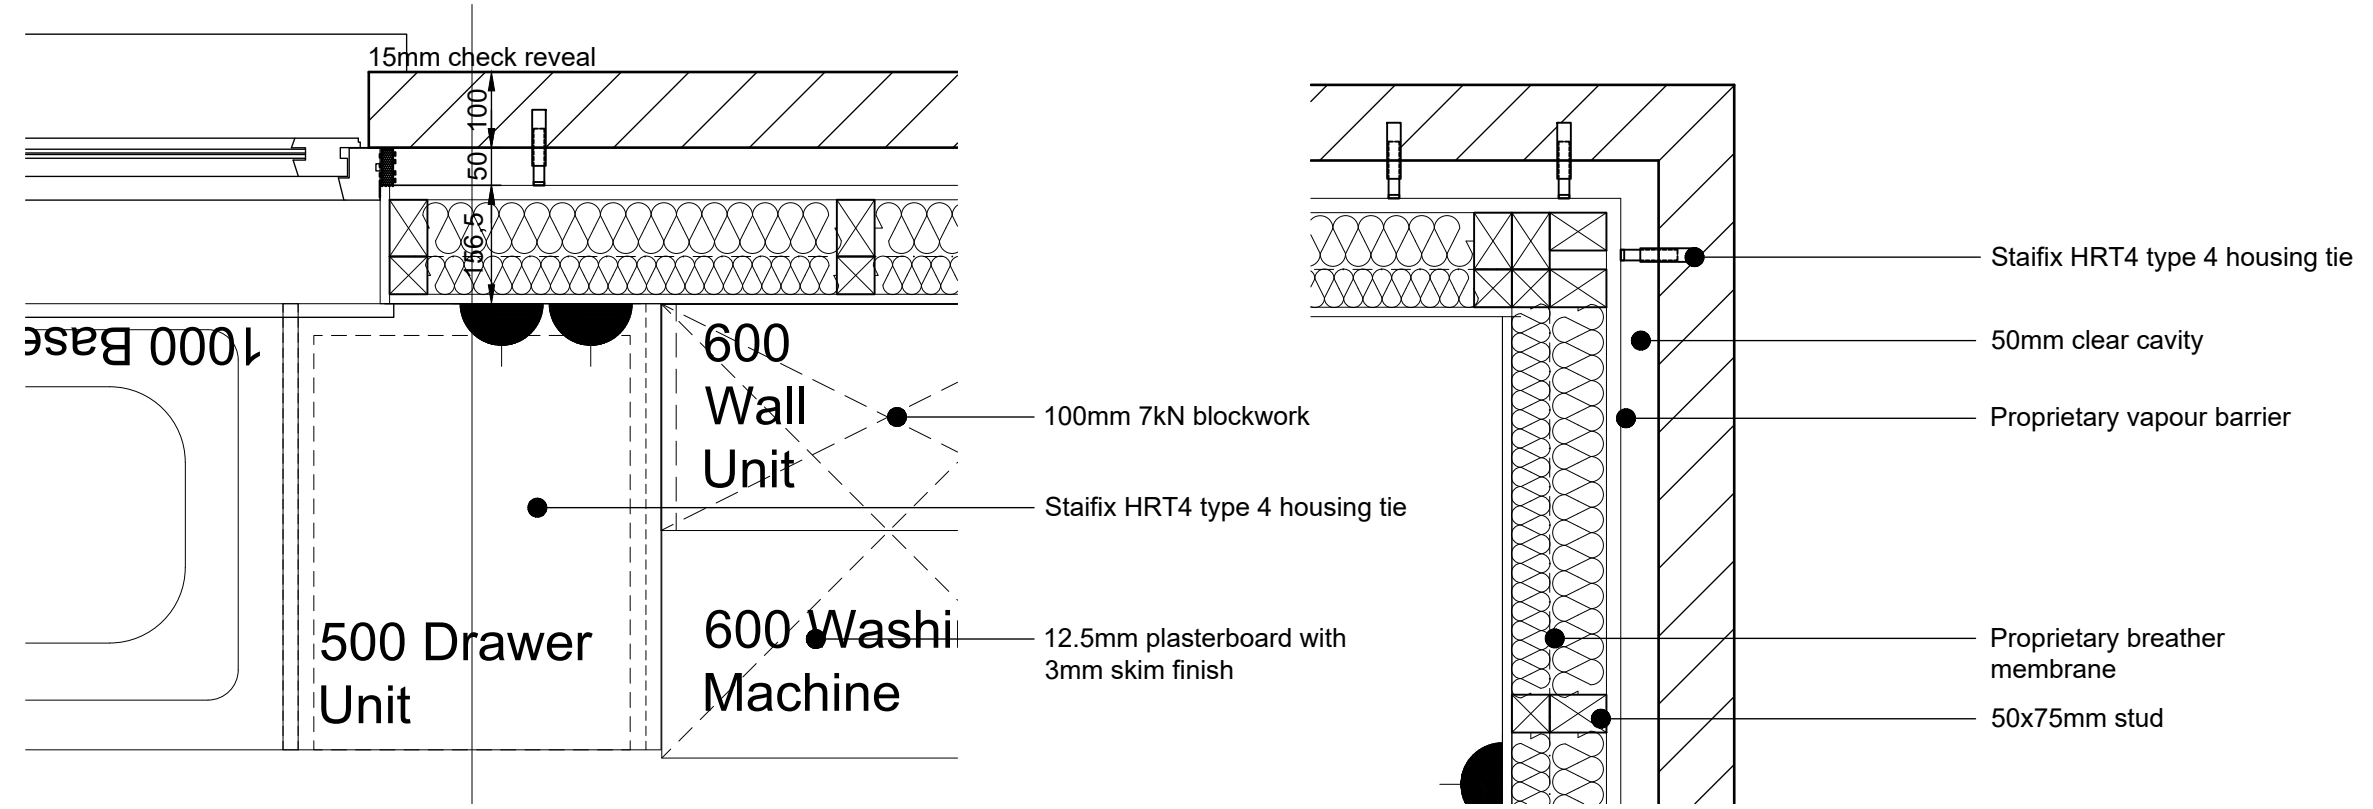


Detail 02
Scale 1:10


Detail 03
Scale 1:10

Section A - A
Scale 1:20


Stair Detail
Scale 1:20

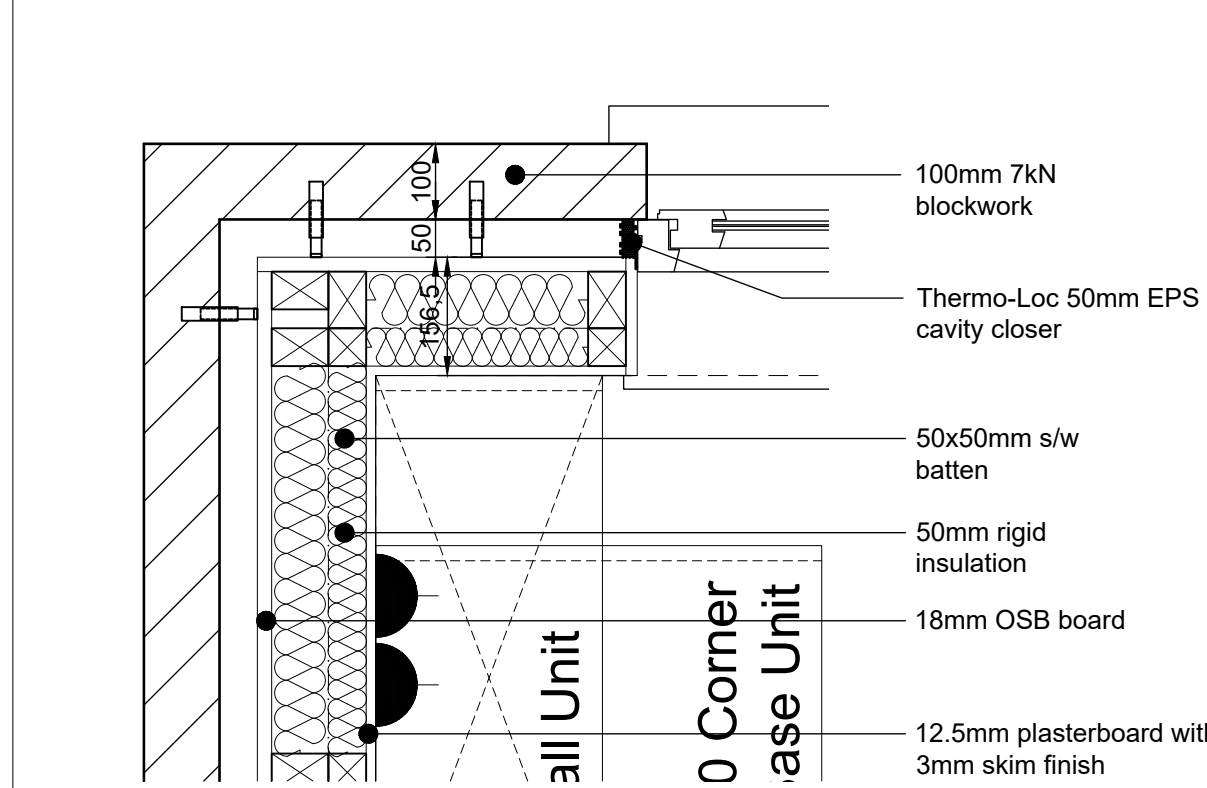


Detail 01
Scale 1:10

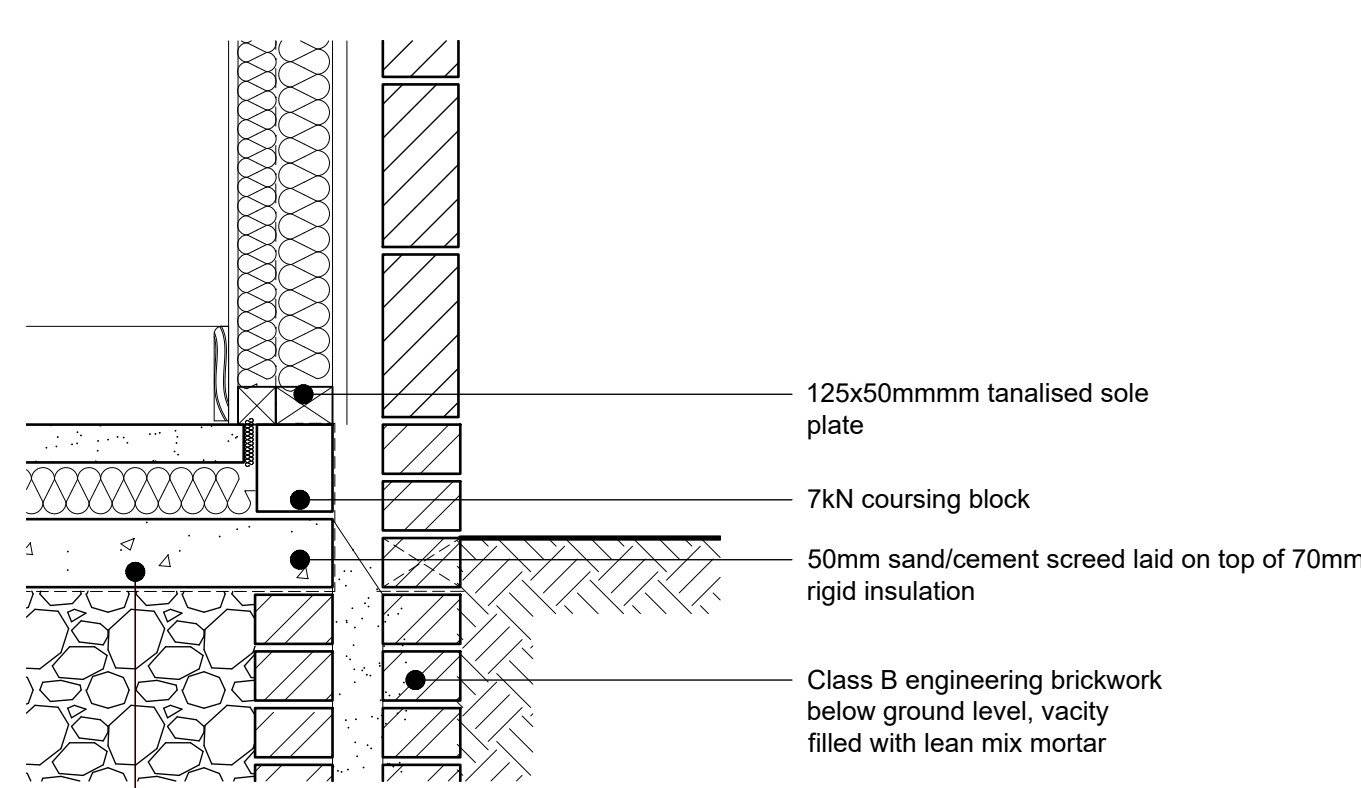


Detail 04
Scale 1:10

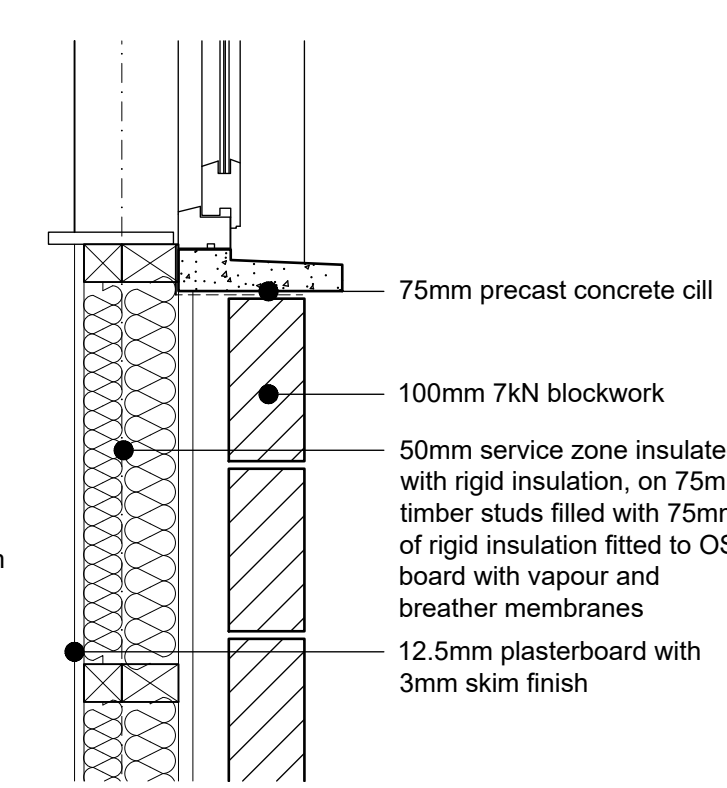

Detail 05
Scale 1:10

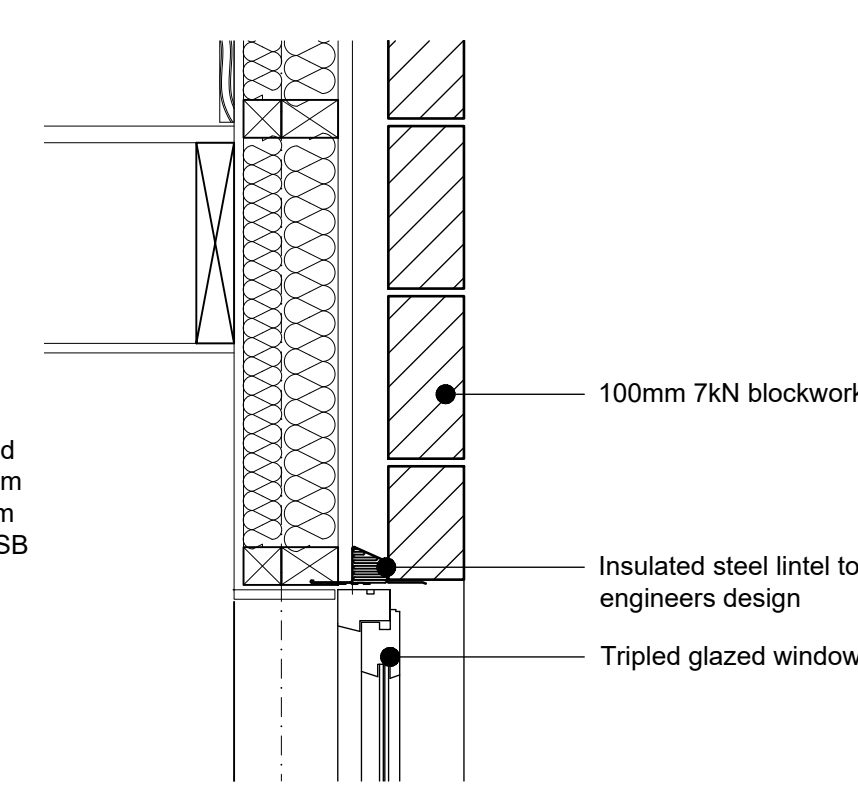

Detail 06
Scale 1:10

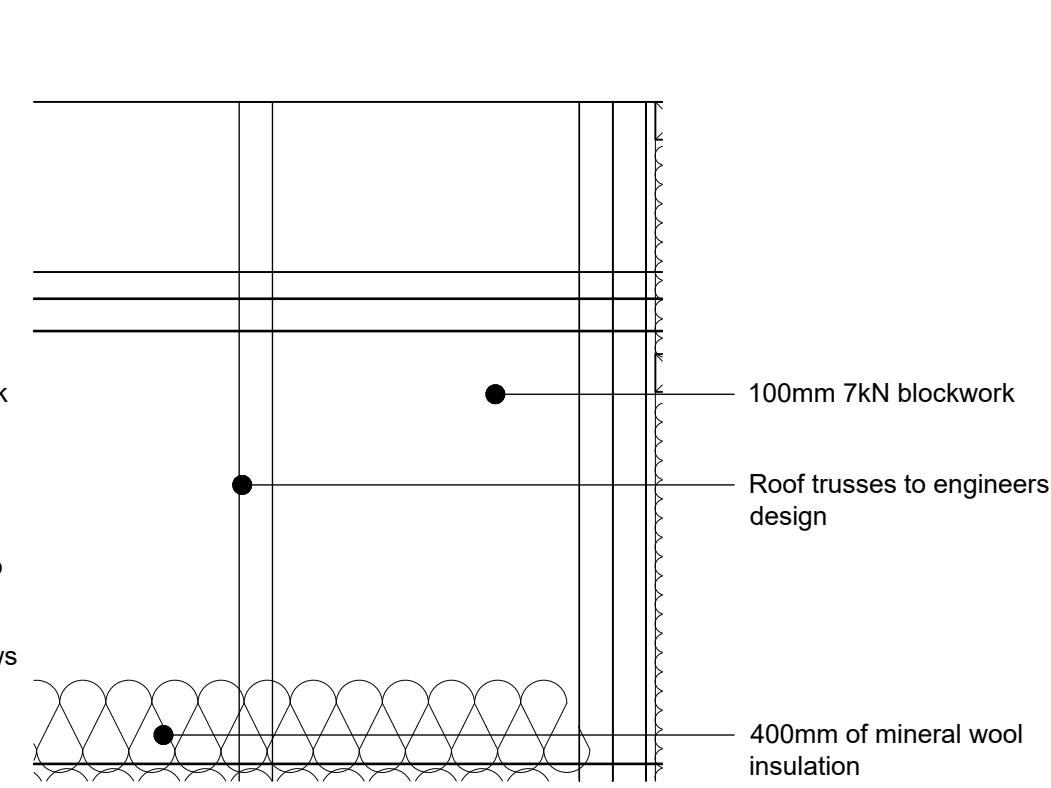

Detail 07
Scale 1:10

Revision	Description	Date
Merthyr Tydfil Housing Association		
Project: Major Void Works - Ordnance Survey Plan/Details		
Title: 16 Glendower Street, Merthyr Tydfil, CF48 3SG		
Drawn by: PTB	Checked: -	Status: Preliminary
Drawing Number: GS16/002	Revision: -	Scale: 1:50/100 @ A1
		Date: 04/06/2020